




Front Elevation
@ Scale 1:100



Side Elevation 1
@ Scale 1:100




Rear Elevation
@ Scale 1:100

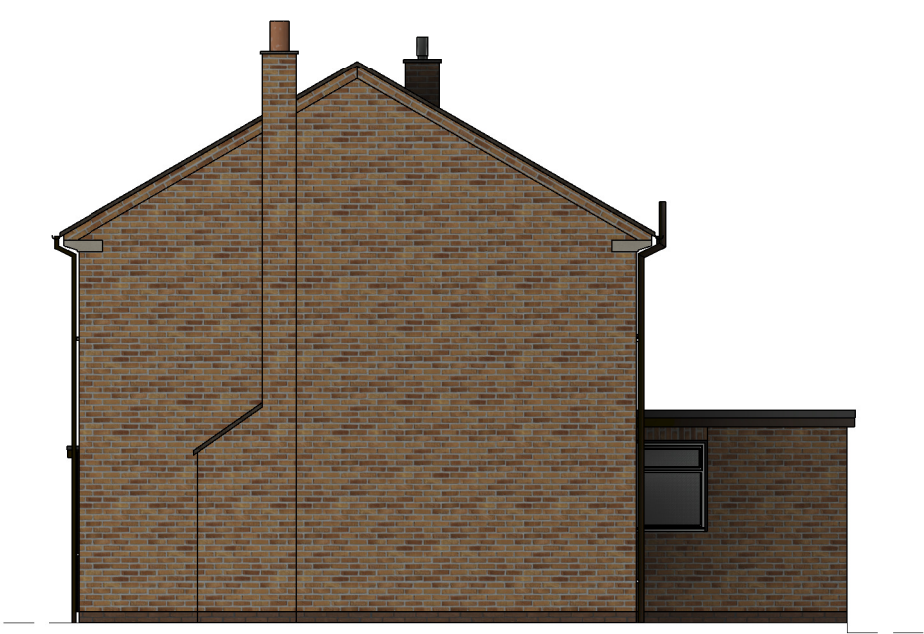


Side Elevation 2
@ Scale 1:100

Site Boundary
Indicated thus: →

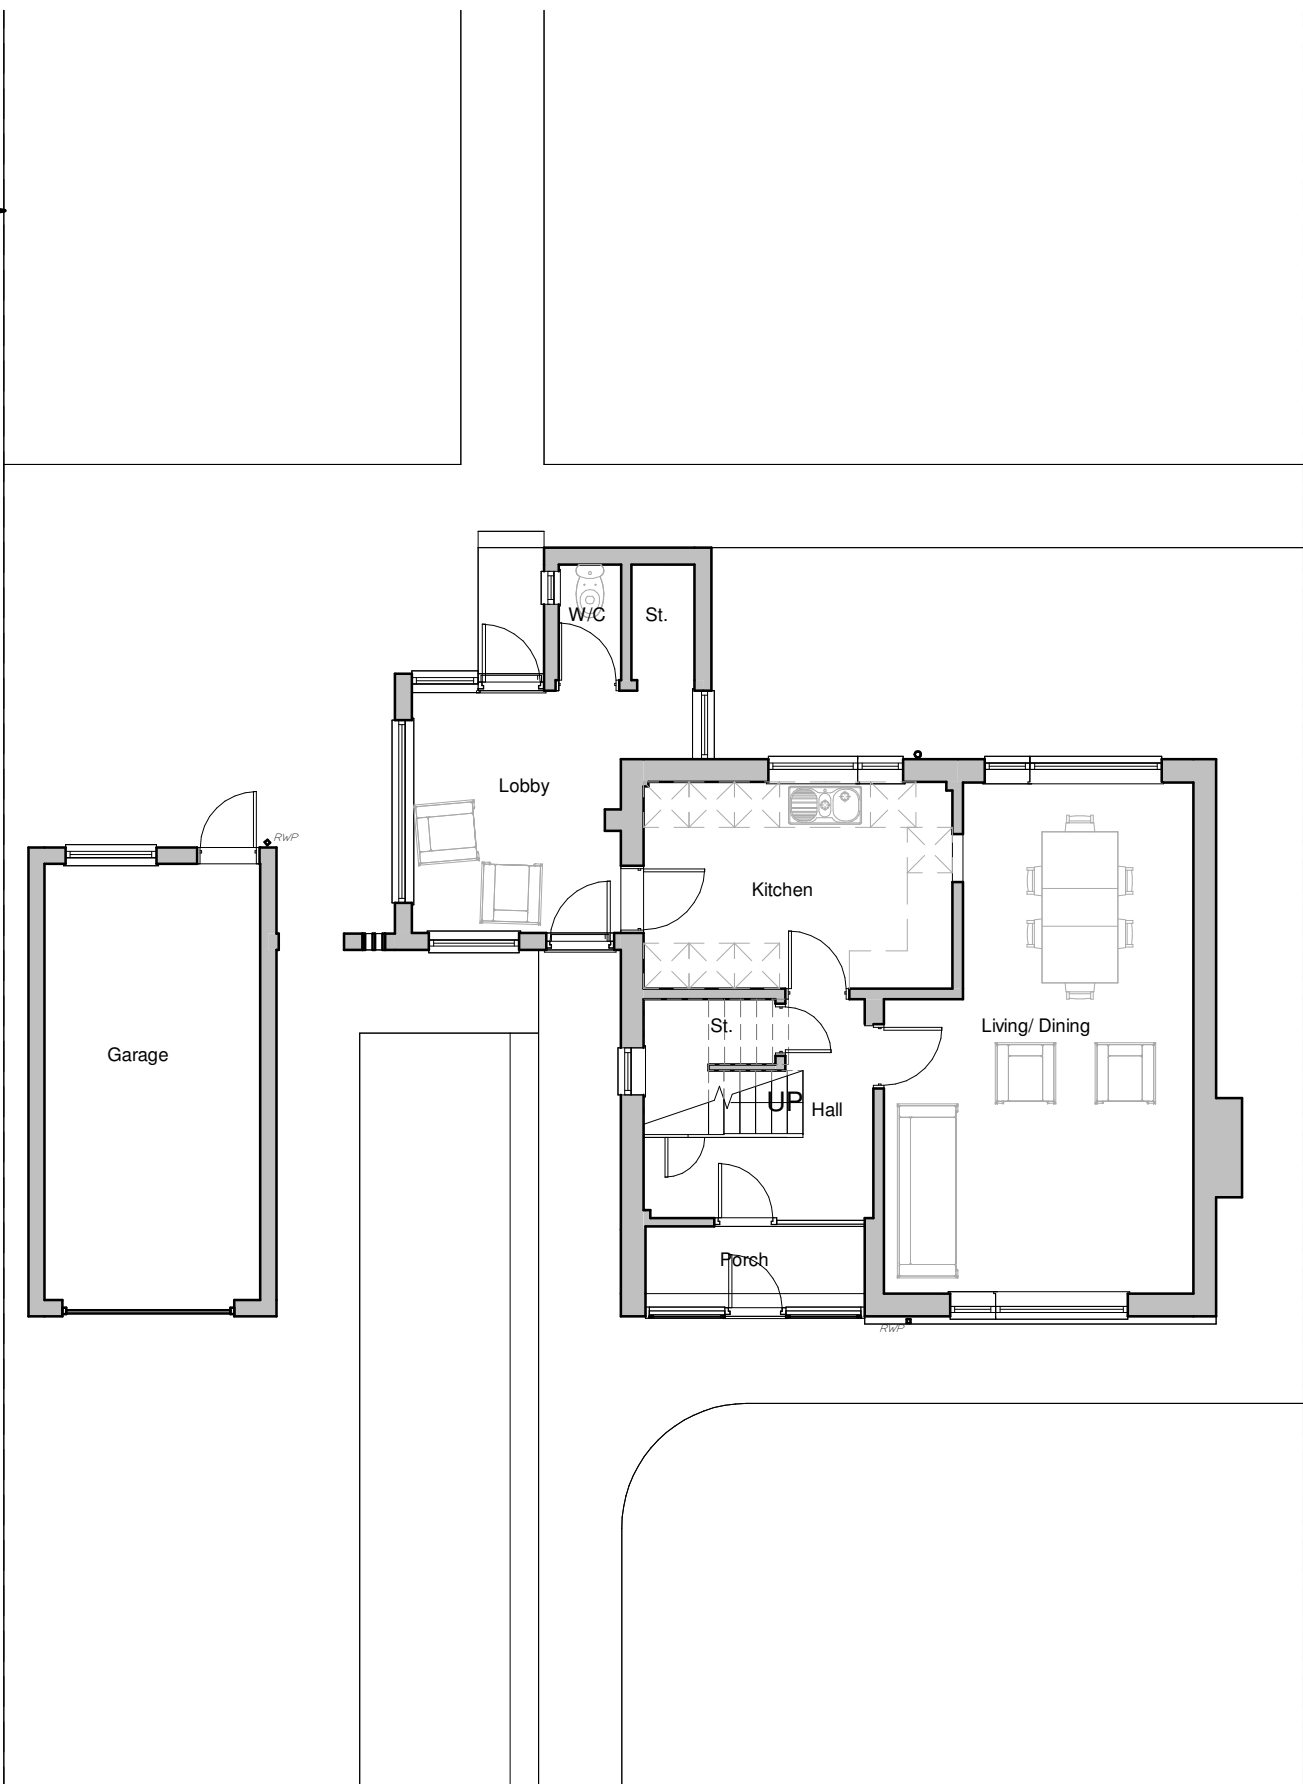

Ground Floor Plan
@ Scale 1:100

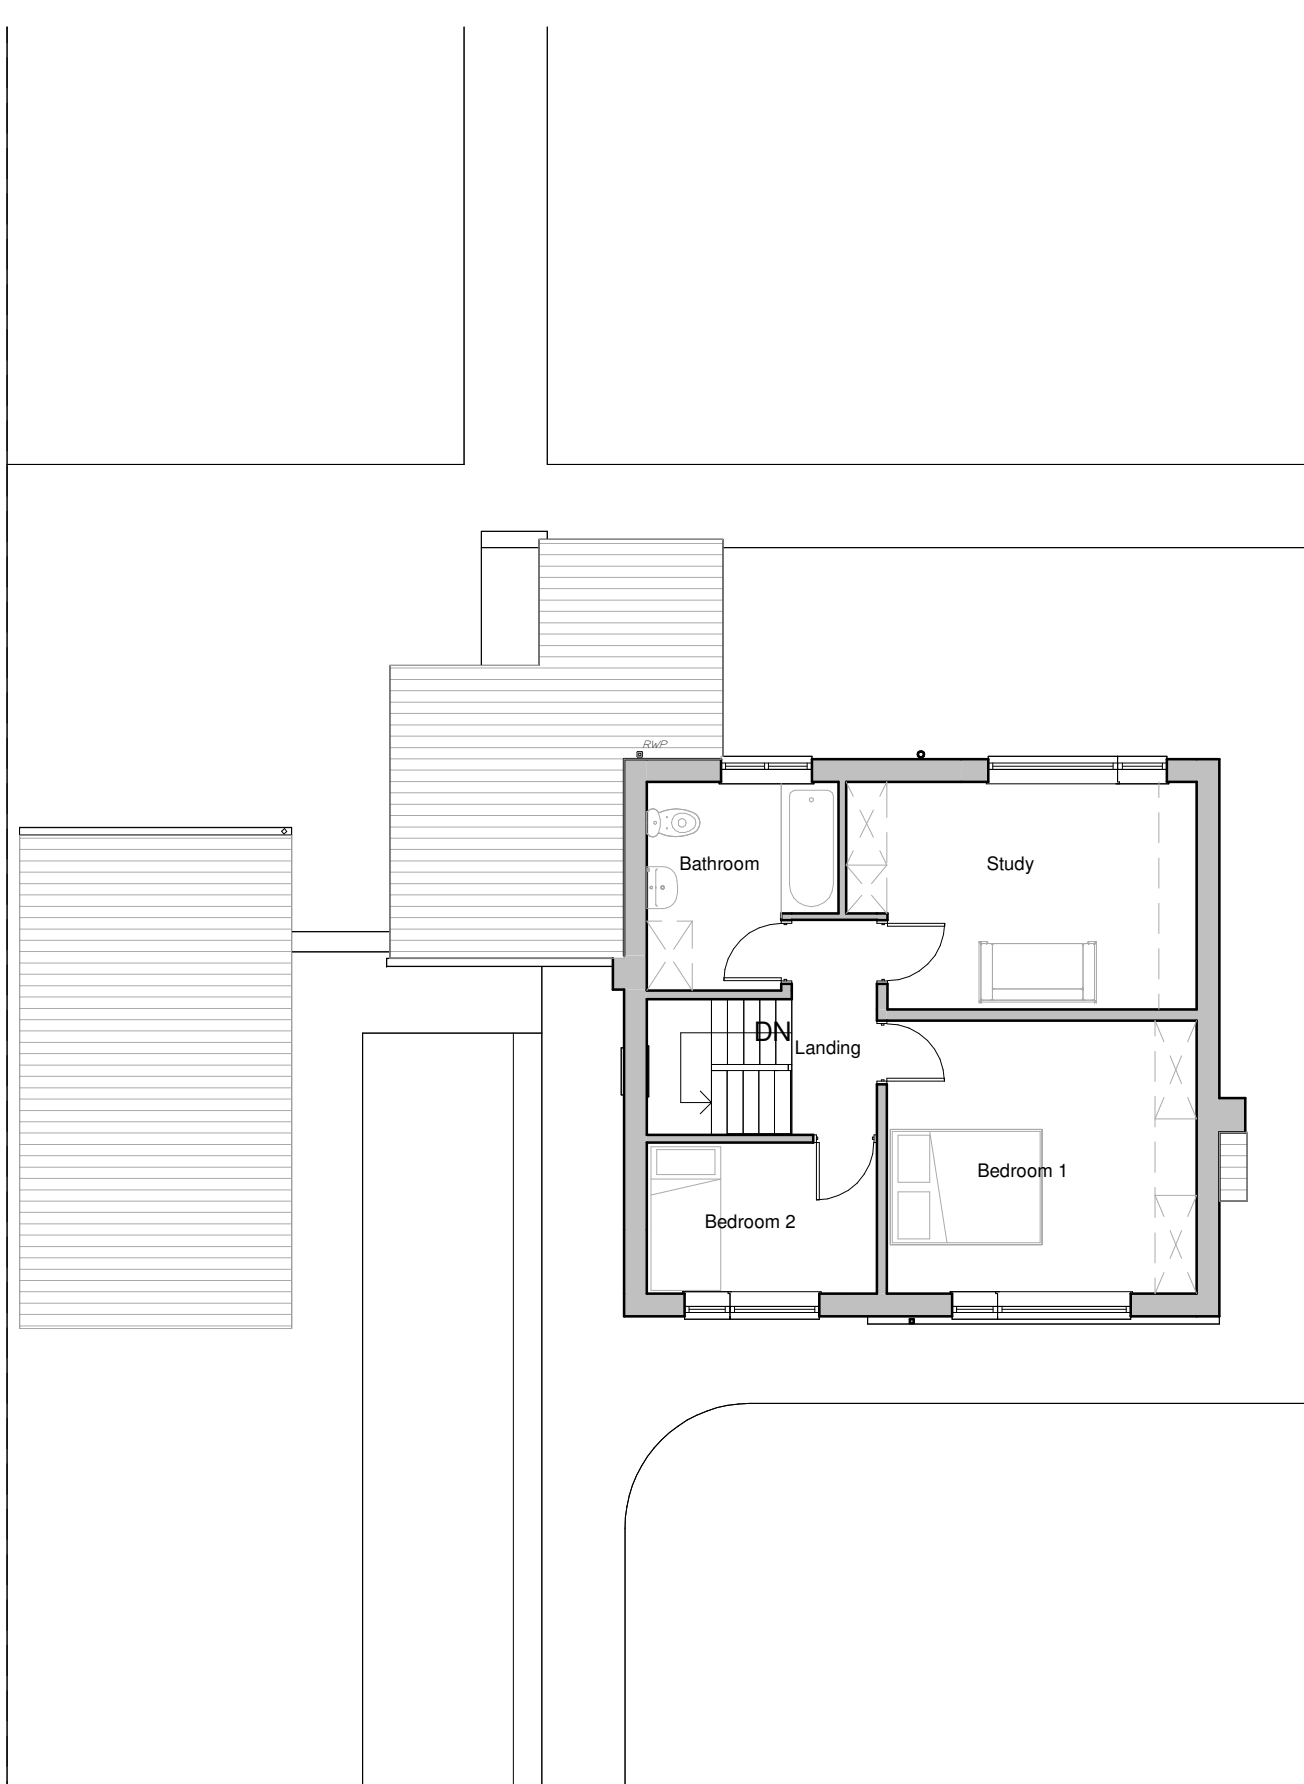

First Floor Plan
@ Scale 1:100



3D View
@ Scale N/A



Client Morris		HAYWARD architects 19 Station Road Hinckley Leicestershire LE10 1AW Tel: 01455 635 665 www.haywardarchitects.co.uk	
Project Title Alterations & Extensions Equity Road East Earl Shilton			
Drawing Title As Existing		Date May 2025	Sheet A1
Scale As Indicated	Author MS	Checked by ZLM	Job No. 25/53
Status Planning		Drawing No. 00	

THE COPYRIGHT OF THIS DRAWING IS VESTED IN HAYWARD ARCHITECTS LTD.
REPRODUCTION IN ANY FORM OR BY ANY MEANS OR BY ANY INFORMATION STORAGE AND RETRIEVAL SYSTEM WITHOUT THE EXPRESS WRITTEN PERMISSION
OF THE COPYRIGHT HOLDERS, DOES NOT EXCLUDE FROM INFRINGEMENT AND ONLY IF REQUIRED COMMENCEMENT ARE TO BE MADE