



Front Elevation
@ Scale 1:100




Side Elevation 1
@ Scale 1:100




Rear Elevation
@ Scale 1:100



Side Elevation 2
@ Scale 1:100

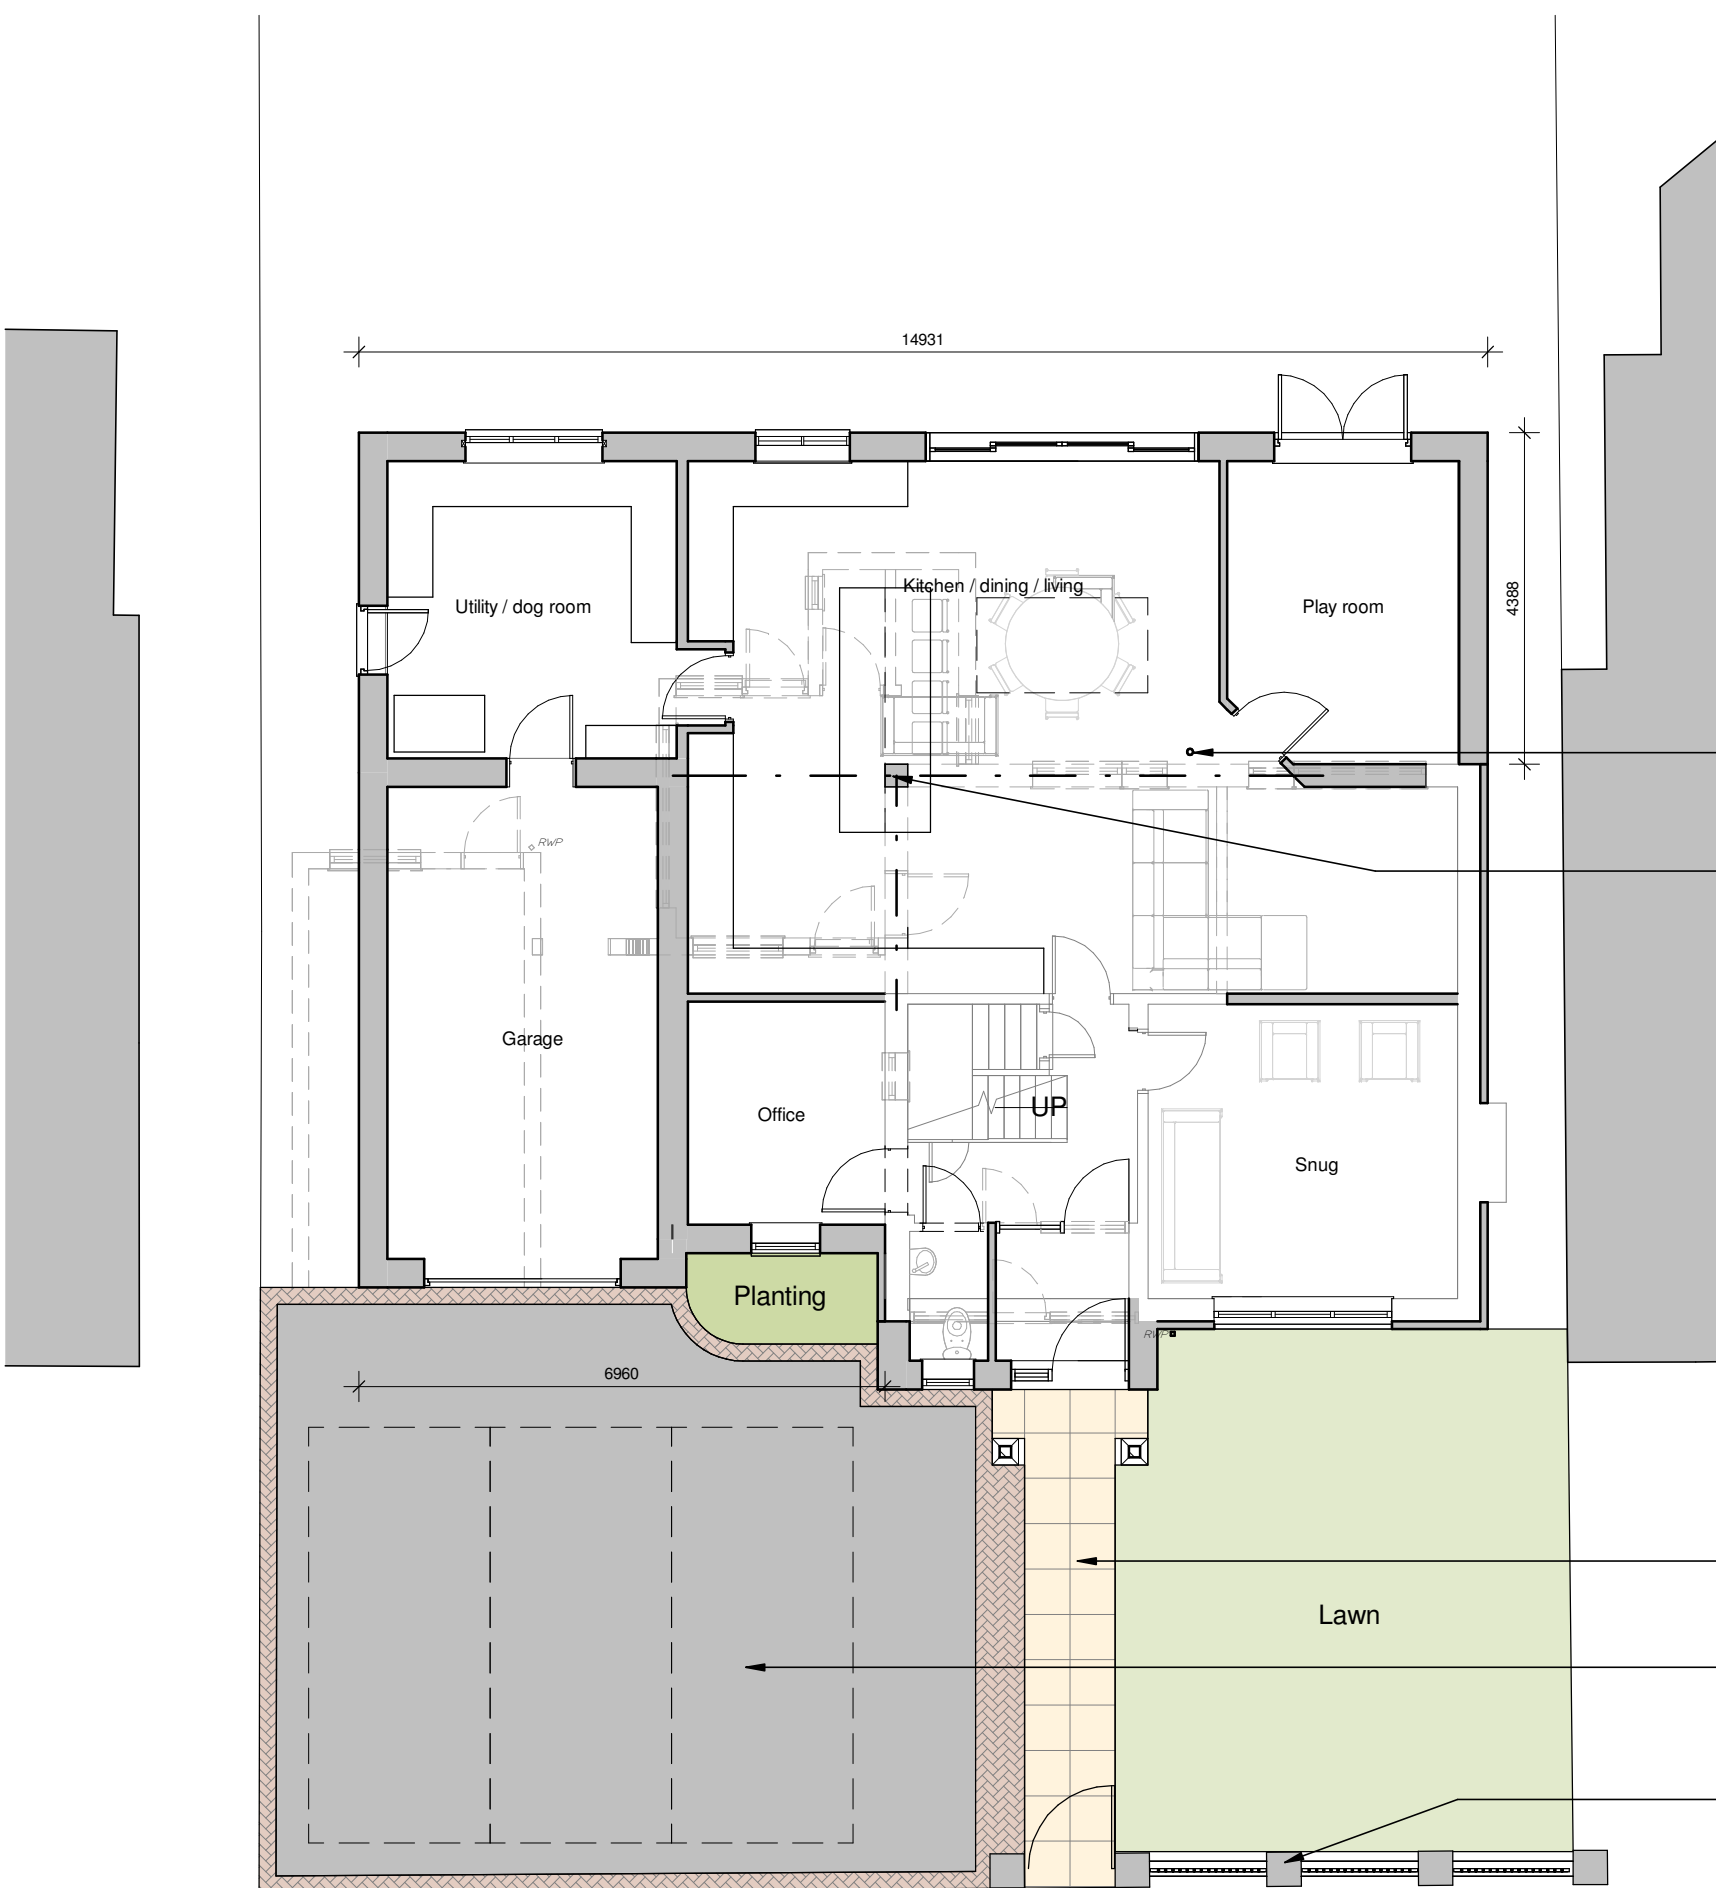


Ground Floor Plan
@ Scale 1:100

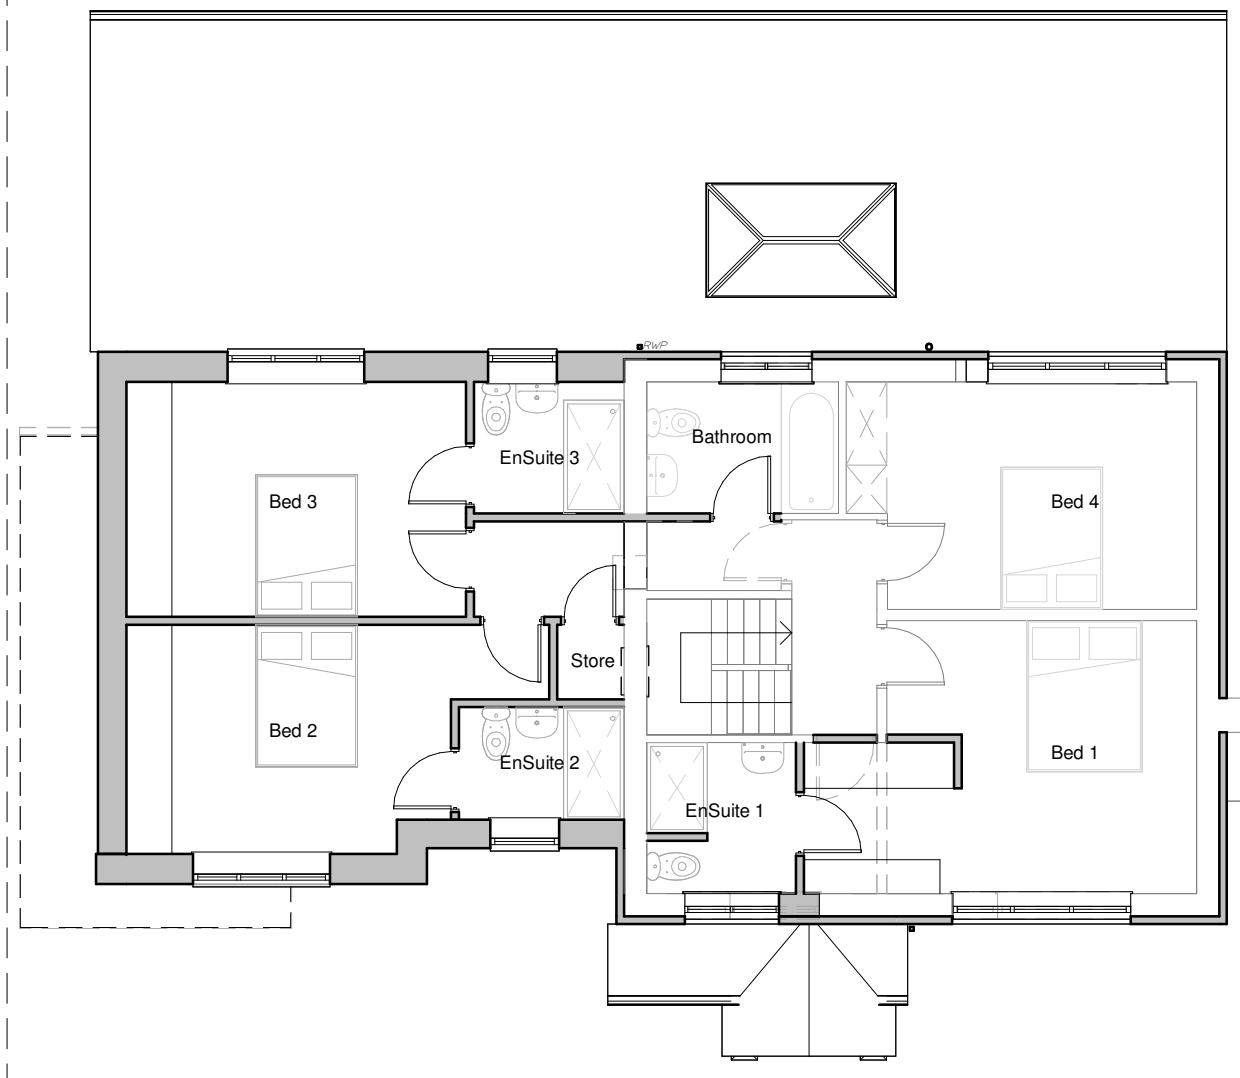

First Floor Plan
@ Scale 1:100



3D View
@ Scale N/A

 

Client Morris		HAYWARD architects 19 Station Road Hinckley Leicestershire LE10 1AW Tel: 01455 635 665 www.haywardarchitects.co.uk	
Project Title Alterations & Extensions Equity Road East Earl Shilton			
Drawing Title As proposed			
Scale 1:100	Date June 2025	Sheet A1	Job No. 25/53
Author ZLM	Checked by -		Drawing No. 02b
Status Planning			