




Track

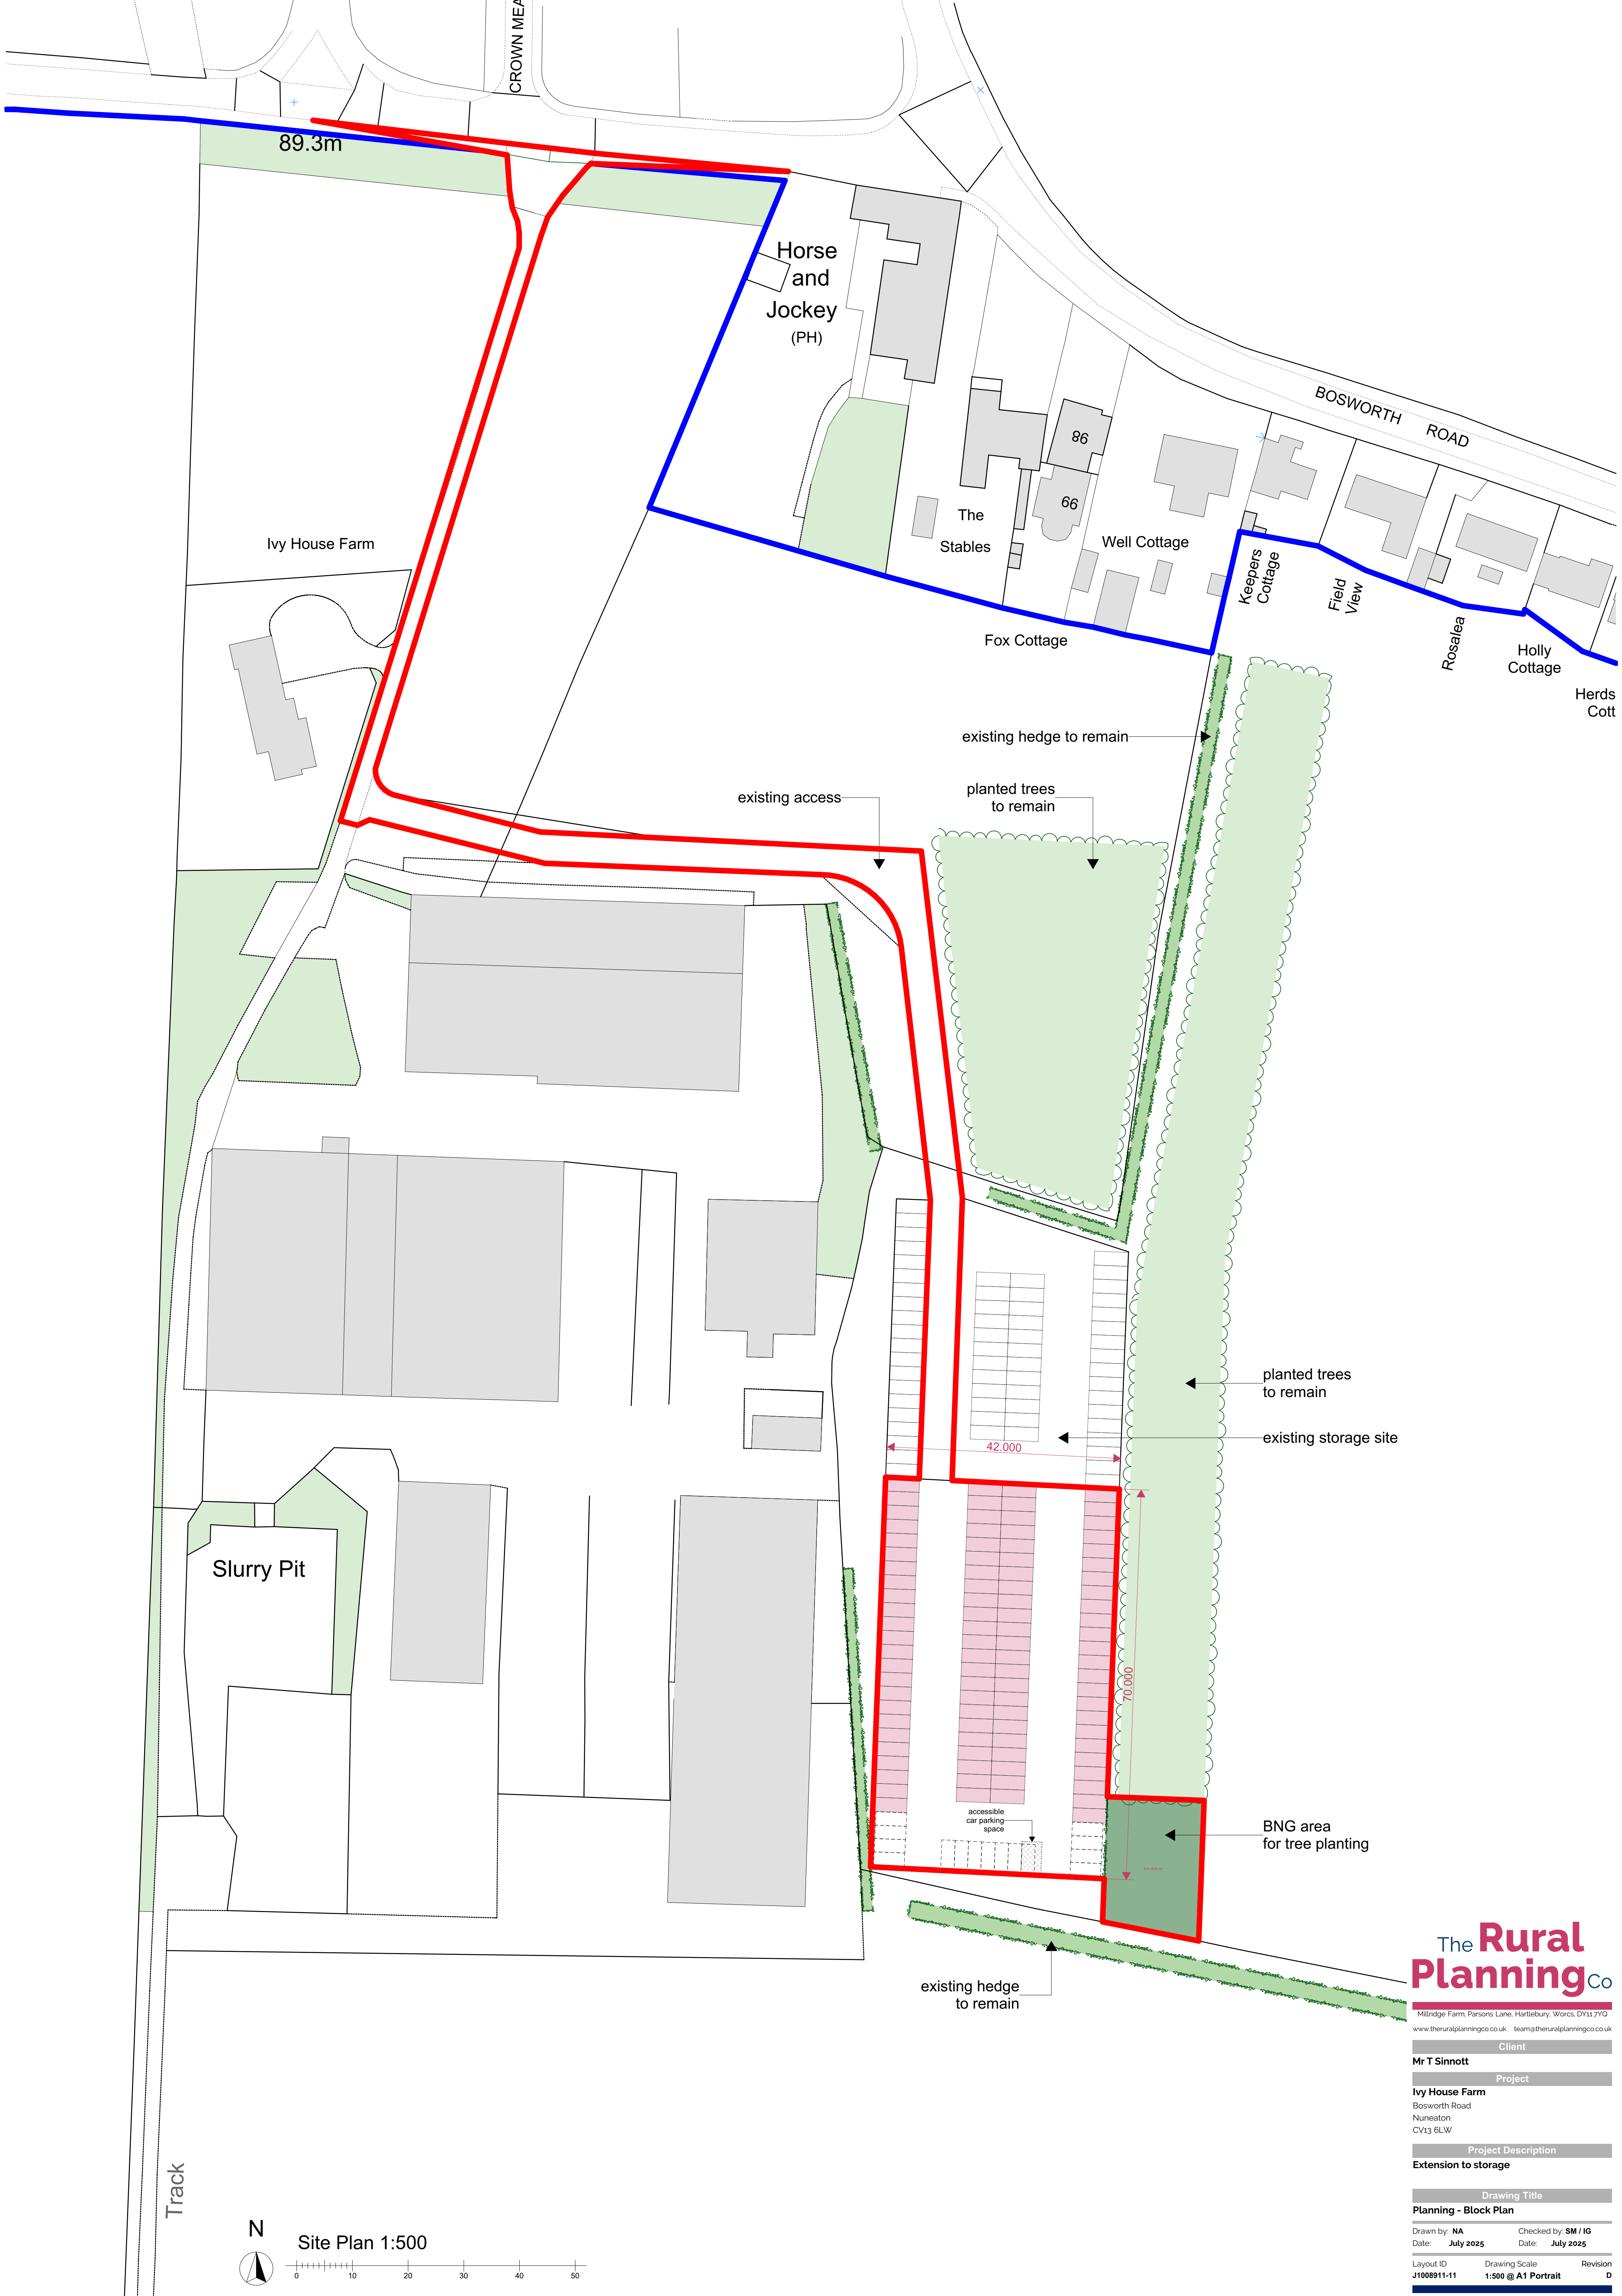

Site Plan 1:500



The Rural Planning Co

Millridge Farm, Parsons Lane, Hartlebury, Worcs, DY11 7YQ
www.theruralplanningco.co.uk team@theruralplanningco.co.uk

Client	
Mr T Sinnott	
Project	
Ivy House Farm Bosworth Road Nuneaton CV13 6LW	
Project Description	
Extension to storage	
Drawing Title	
Planning - Block Plan	
Drawn by: NA	Checked by: SM / IG
Date: July 2025	Date: July 2025
Layout ID J1008911-11	Drawing Scale 1:500 @ A1 Portrait
	Revision D