


This drawing and the building works depicted are the copyright of Code 6 Developments Limited and may not be reproduced or amended except by written permission. No liability will be accepted for amendments made by other persons.


Written dimensions only to be taken from this drawing.

Contractor must check and verify all building levels and site dimensions, all sewer invert levels and road levels at connection points prior to start of works.


All works to comply with the latest revision of the building regulations.

 


LINEAR SCALE 1:100

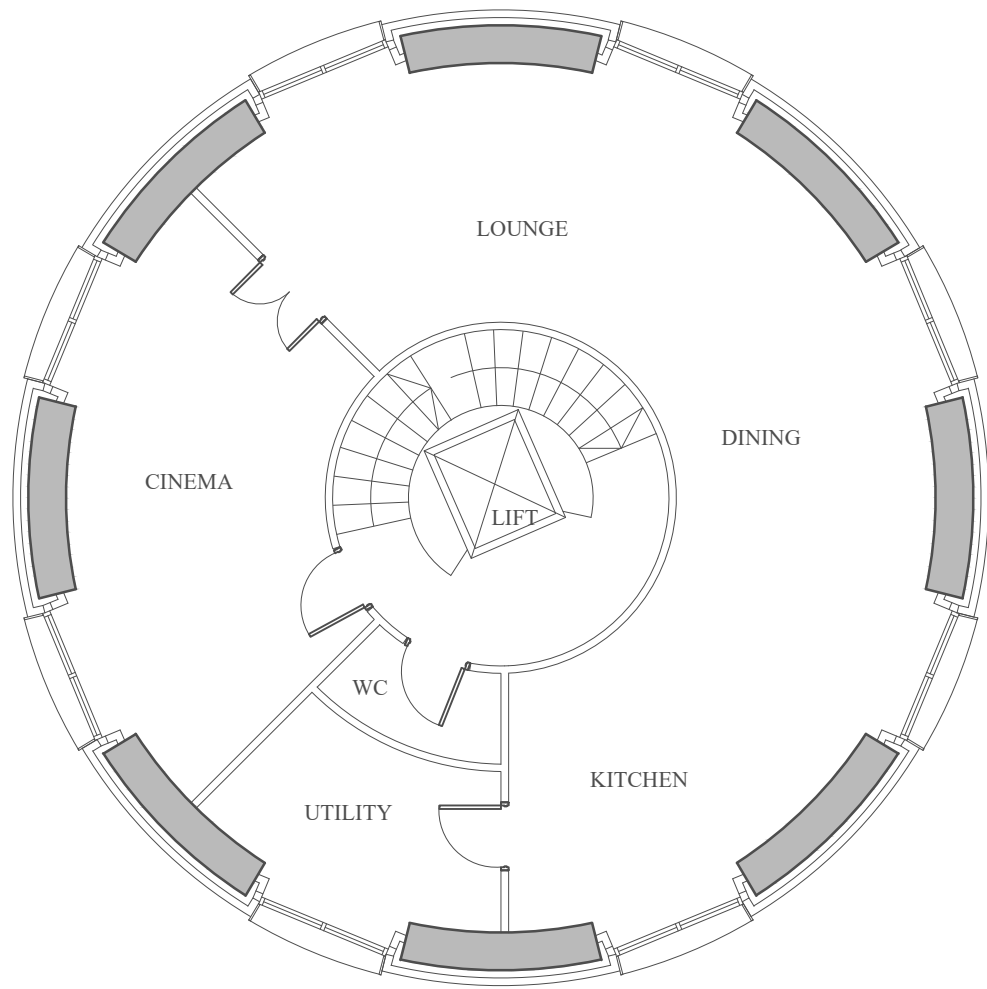


PROPOSED FIRST FLOOR PLAN

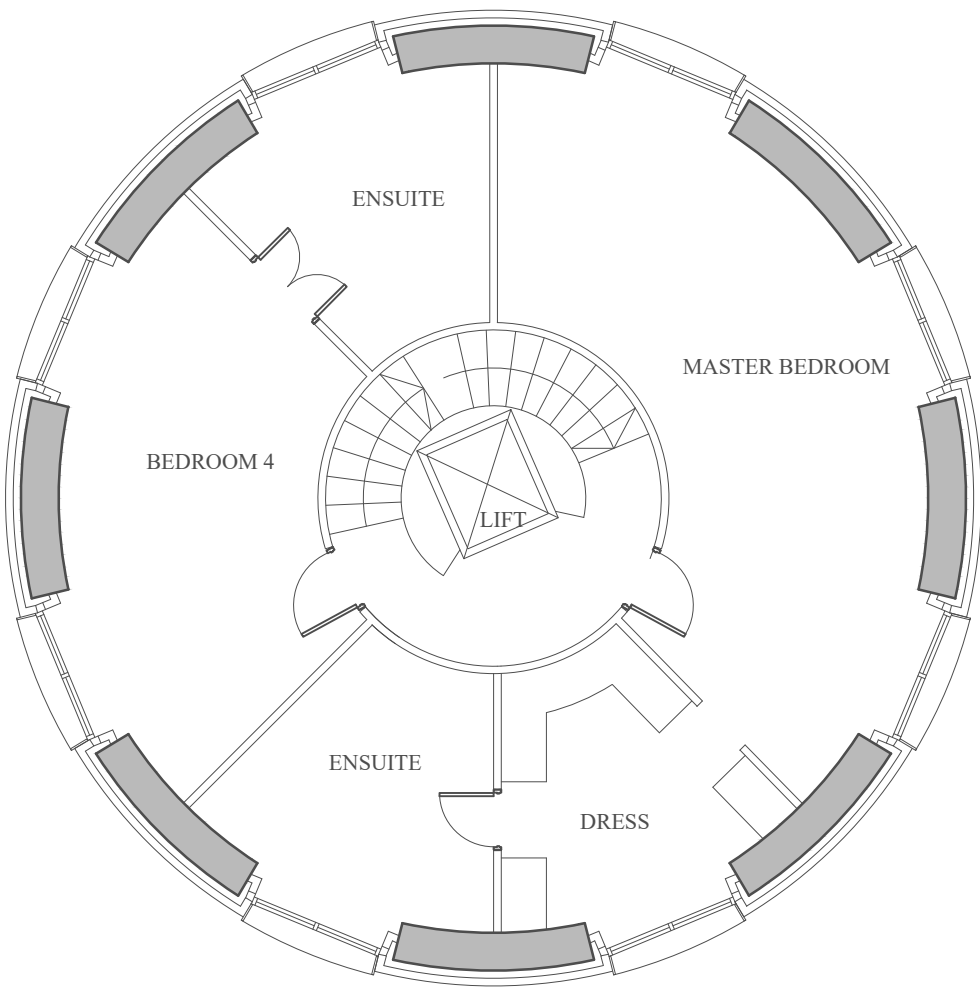


PROPOSED THIRD FLOOR PLAN

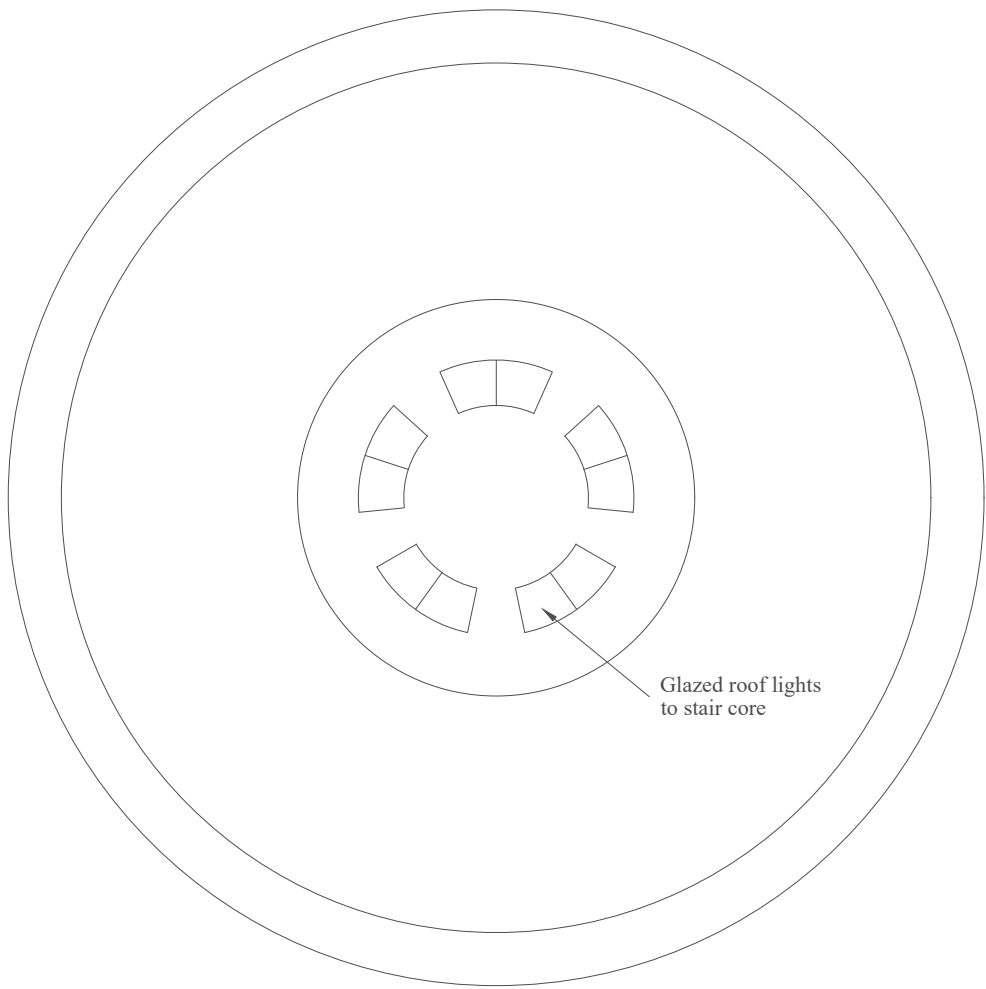


PROPOSED ROOF PLAN

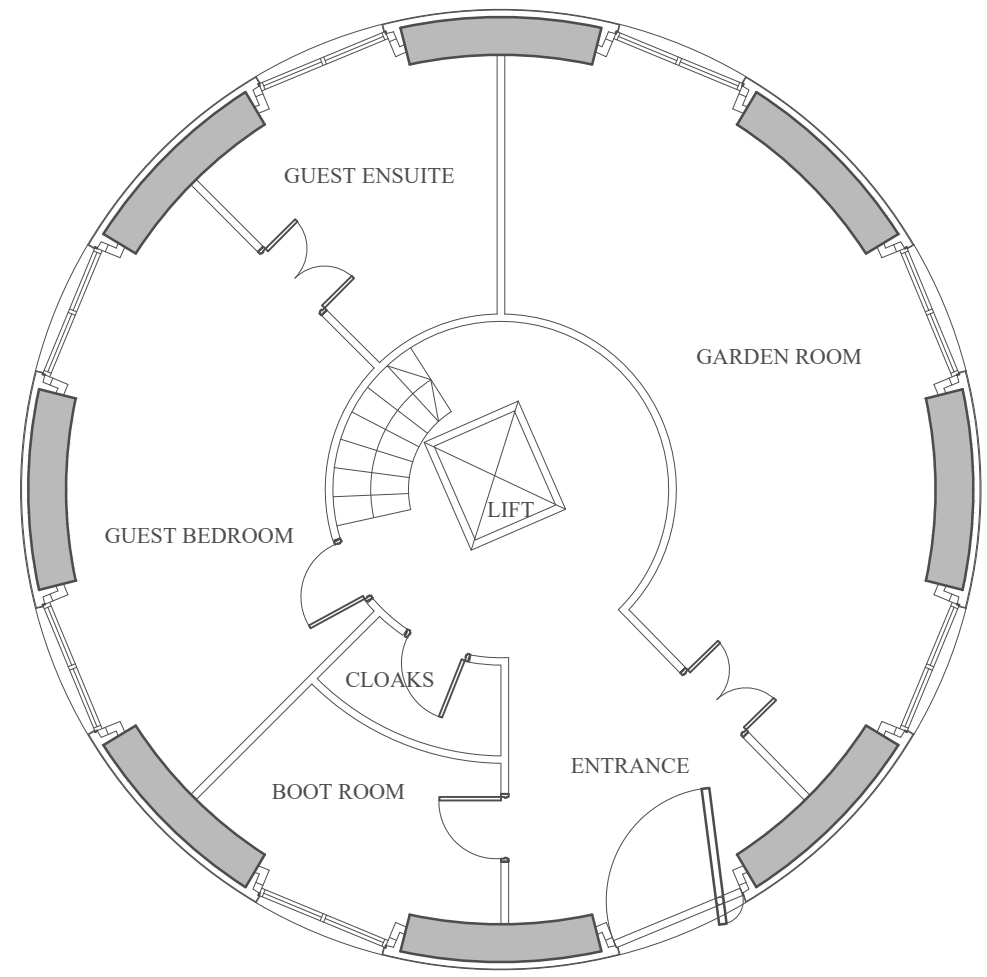

PROPOSED GROUND FLOOR PLAN

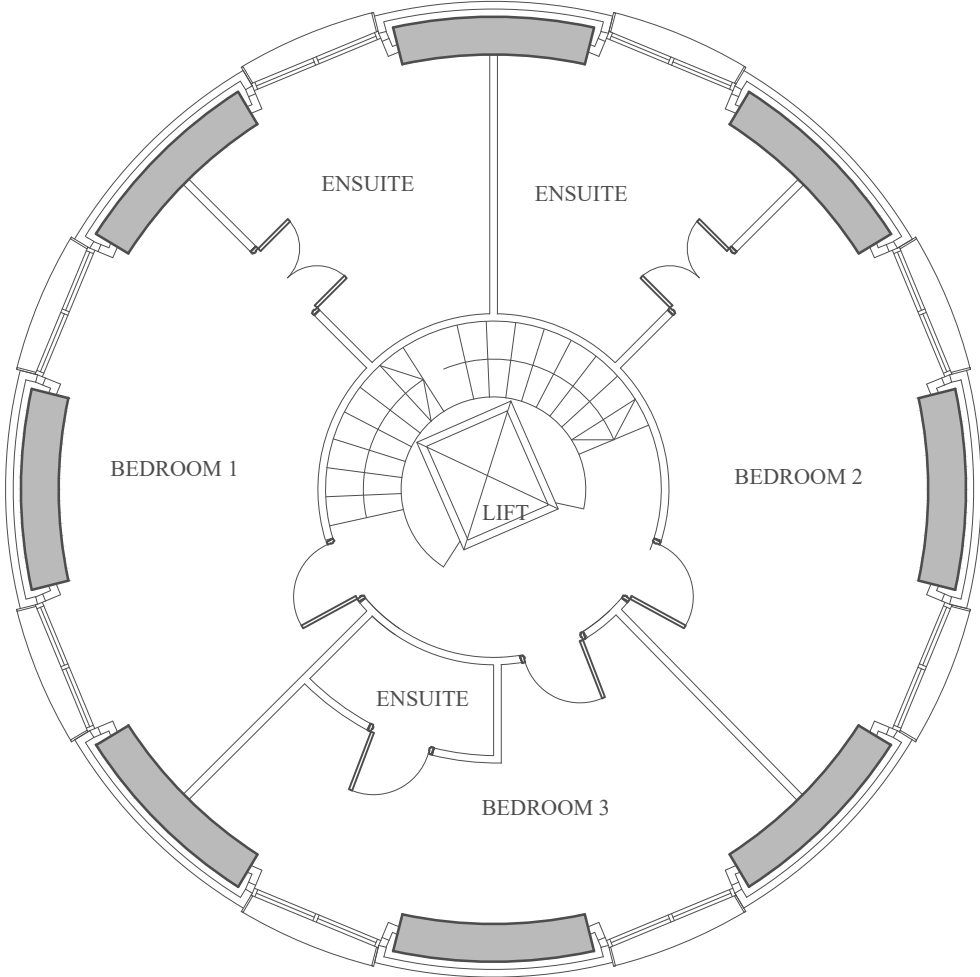

PROPOSED SECOND FLOOR PLAN

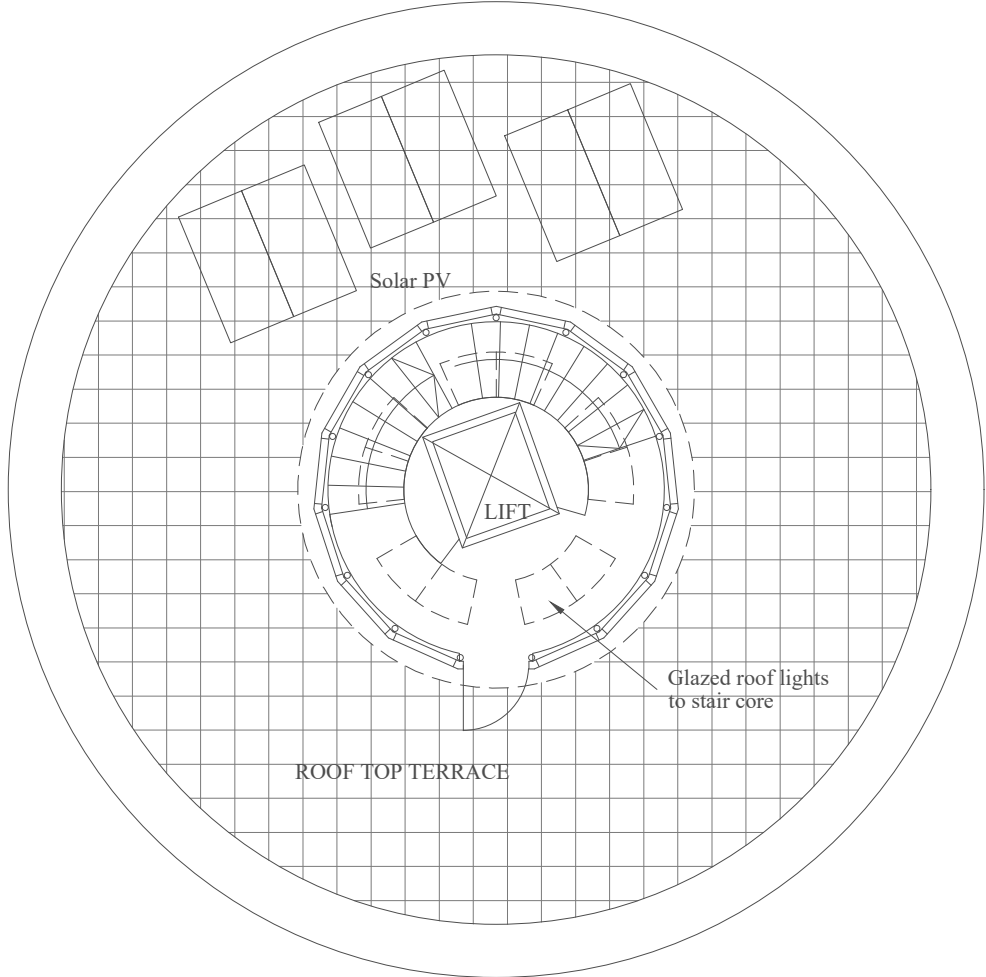

PROPOSED ROOF TERRACE PLAN

Proposed Plans

REVISIONS		
CLIENT		
MAHENDRA PATEL		
CODE 6 Code 6 Developments Limited 16 Fox's Covert, Fenny Drayton, CV13 6BG mark@code6developments.com 01827 721653		
PROJECT		
PROPOSED RESIDENTIAL CONVERSION OF EXISTING WATER TOWER, ROE HOUSE LANE, NORTON JUXTA, TWCROSS, LEICESTERSHIRE DE12 7AP		
DRAWING TITLE		
PROPOSED FLOOR PLANS		
SCALE	DATE	
1:100	NOVEMBER 2023	
DRAWN	STAGE	
	PLANNING	
DRAWING NUMBER	REV.	
1301_10		