




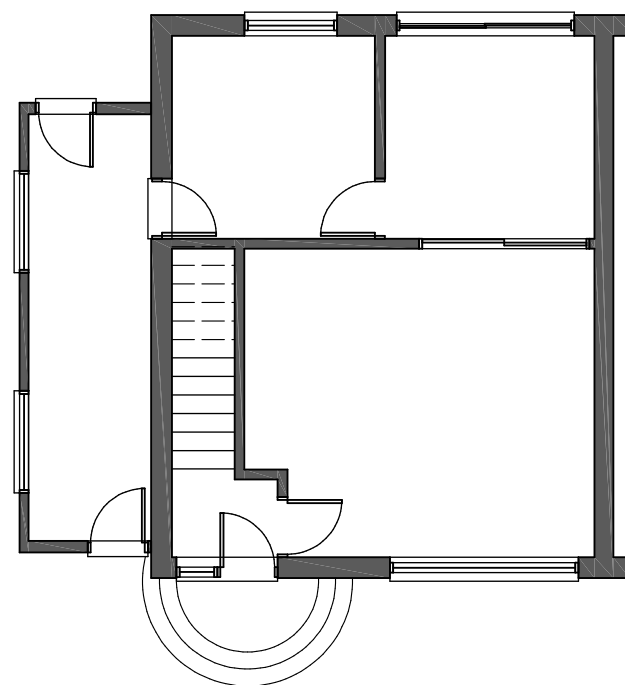


Existing Ground Floor Plan

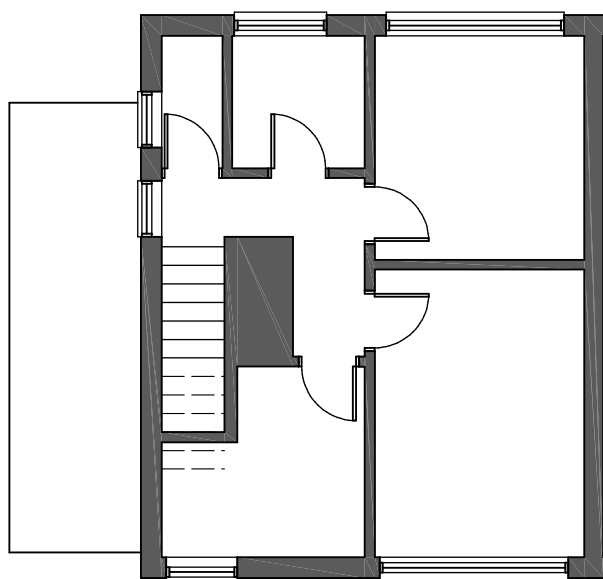

Existing First Floor Plan

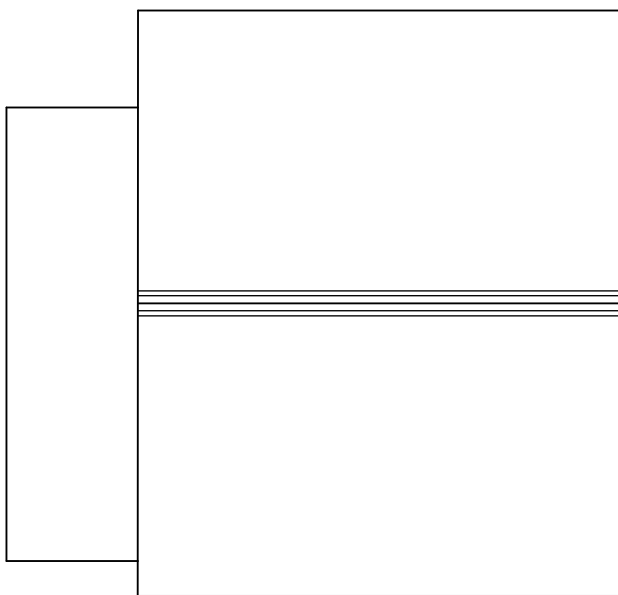

Existing Roof Plan

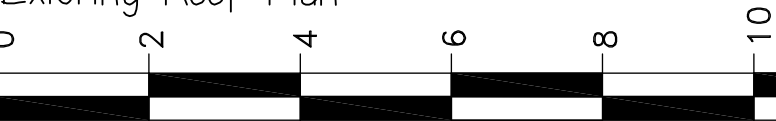

1:100 Scale m

Printed or electronic copies of the plan can be scaled for planning purposes

This drawing is issued for the sole and exclusive use of the named recipient. Distribution to any third party is on the strict understanding that no liability is accepted by stuArch for any discrepancies, errors or omissions that may be present, and no guarantee is offered as to the accuracy of information shown.

© Crown Copyright 2007. All rights reserved. Licence number R002049

#	#	Description	By
			sAh



Tel: 07948 382917 e:1stuarch@gmail.com

Project

Proposed First Floor Side Extension
at
48, Tennyson Road, Hinckley

Client

Mr A Tampion

Drawing

Existing Plans

Drg No: 01-2603 Rev #

Scale 1:100 @A3 UOS Date 27/08/26