




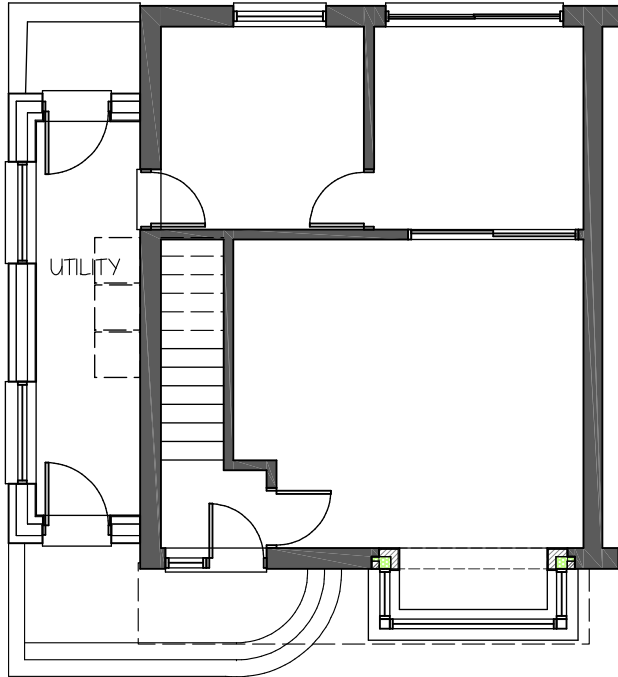

Proposed Ground Floor Plan

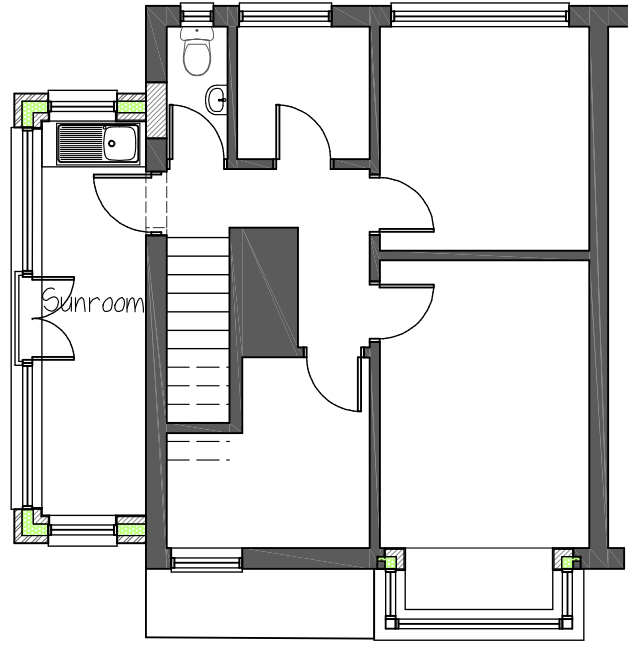

Proposed First Floor Plan

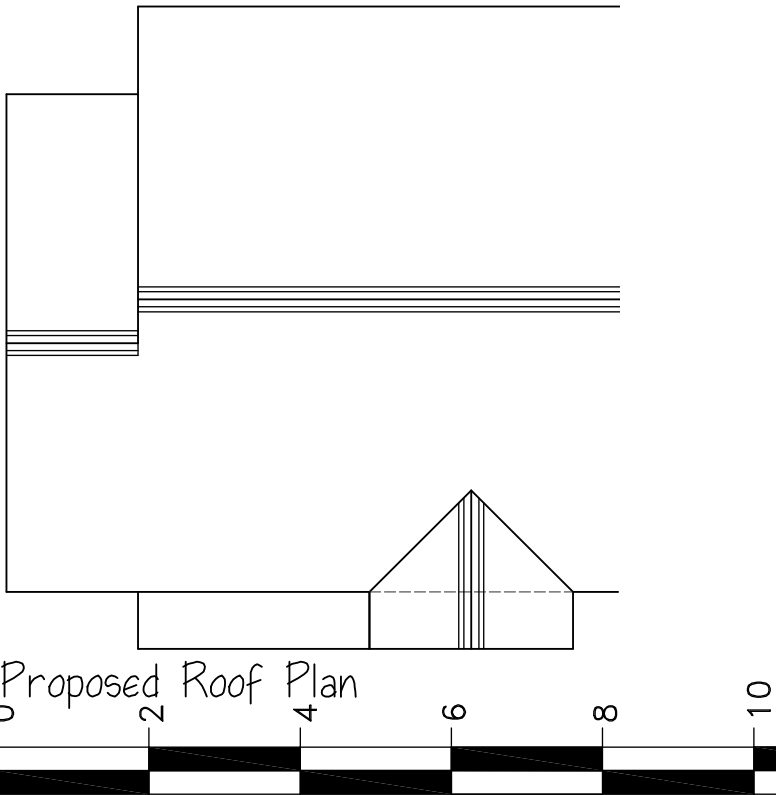

Proposed Roof Plan

1:100 Scale m

Printed or electronic copies of the plan can be scaled for planning purposes

This drawing is issued for the sole and exclusive use of the named recipient. Distribution to any third party is on the strict understanding that no liability is accepted by stuArch for any discrepancies, errors or omissions that may be present, and no guarantee is offered as to the accuracy of information shown.
© Crown Copyright 2007. All rights reserved. Licence number 100020449

Rev	Date	Description	By
A	08.09.26	WC amended, window added, sink location amended	sAh
B	05.10.26	Bay added to first floor	sAh



Tel: 07948 382917 e:1stuarch@gmail.com

Project

Proposed First Floor Side Extension at
48, Tennyson Road, Hinckley

Client

Mr A Tampion

Drawing

Proposed Plans

Drg No: 03-2603 Rev B

Scale 1:100 @A4 UOS Date 27/08/26