




This drawing and the building works depicted are the copyright of Code 6 Developments Limited and may not be reproduced or otherwise used by written permission. No liability will be accepted for amendments made by other persons.
Written dimensions only to be taken from this drawing.
Contractor must check and verify all building levels and site dimensions, all sewer invert levels and road levels at connection points prior to start of work.
All works to comply with the latest revision of the building regulations.

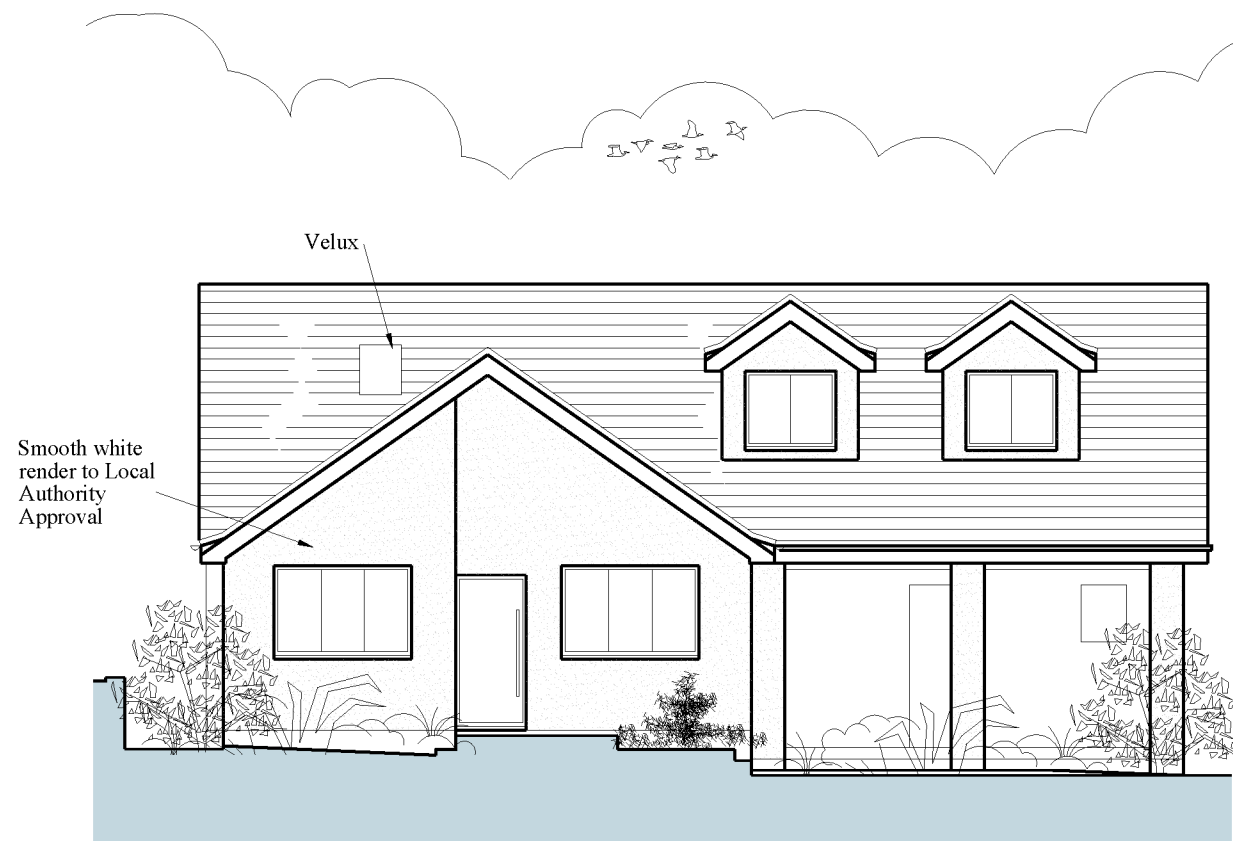


PROPOSED FRONT ELEVATION

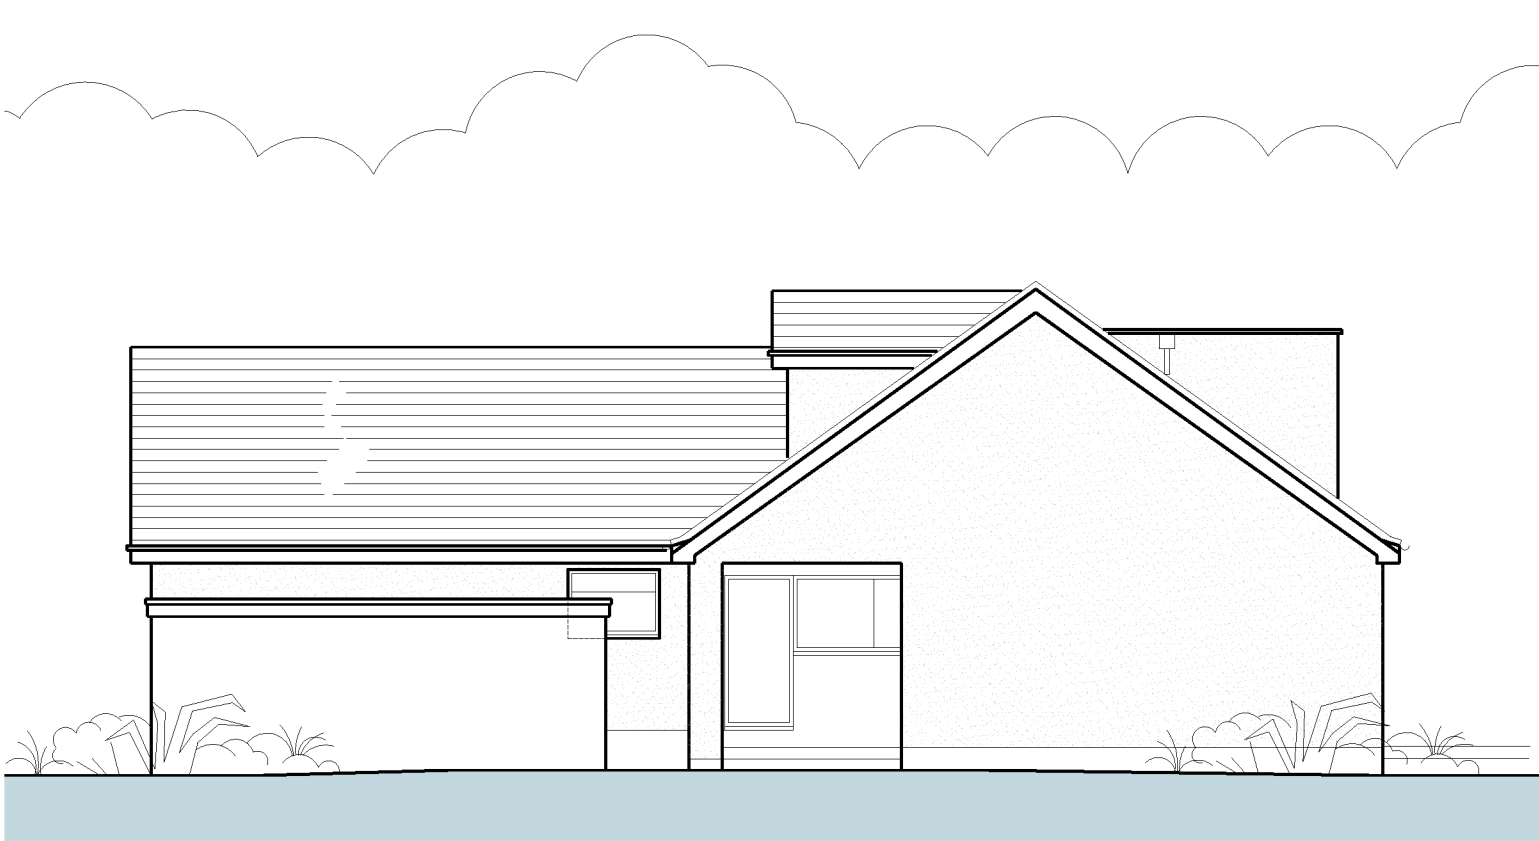

PROPOSED SIDE A ELEVATION

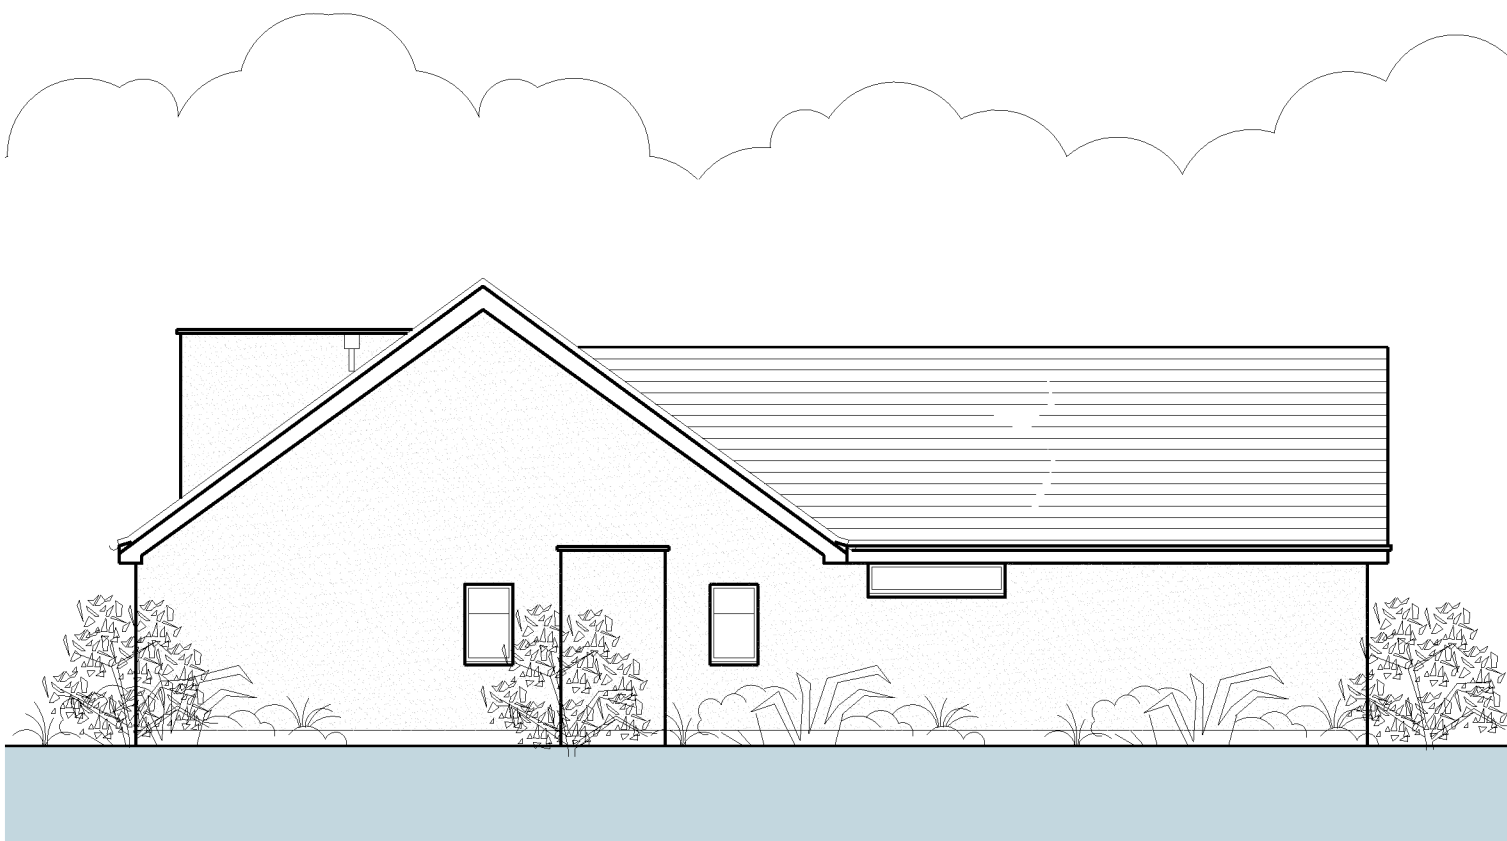

PROPOSED SIDE B ELEVATION

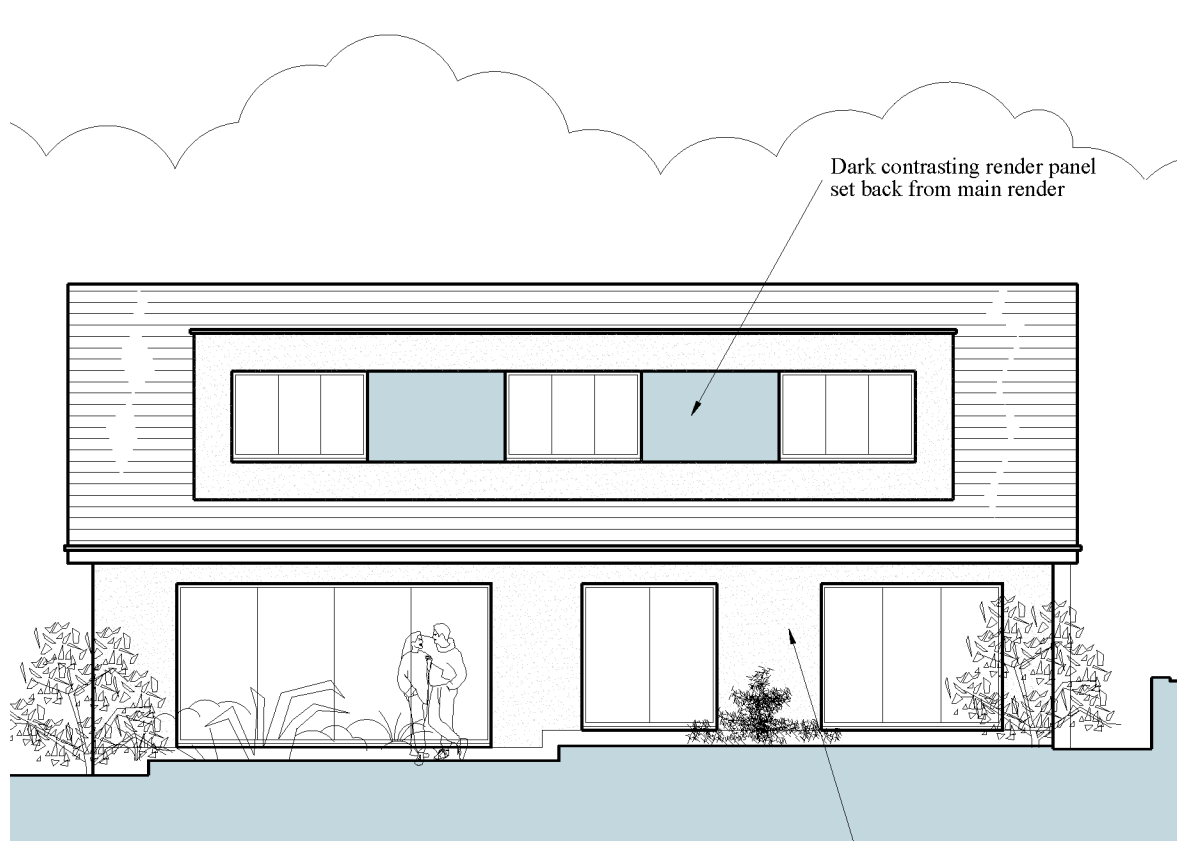

PROPOSED REAR ELEVATION

Matt Black framed windows and doors to rear elevation.

Smooth white render to Local Authority Approval

Smooth white render to Local Authority Approval


Dark contrasting render to Local Authority Approval

Tiles to match existing to Local Authority Approval


Windows and doors to be UPVC/Aluminium type to Local Authority Approval

Soffits and fascias to match existing to Local Authority Approval


Rainwater down pipes and gutters to match existing to Local Authority Approval

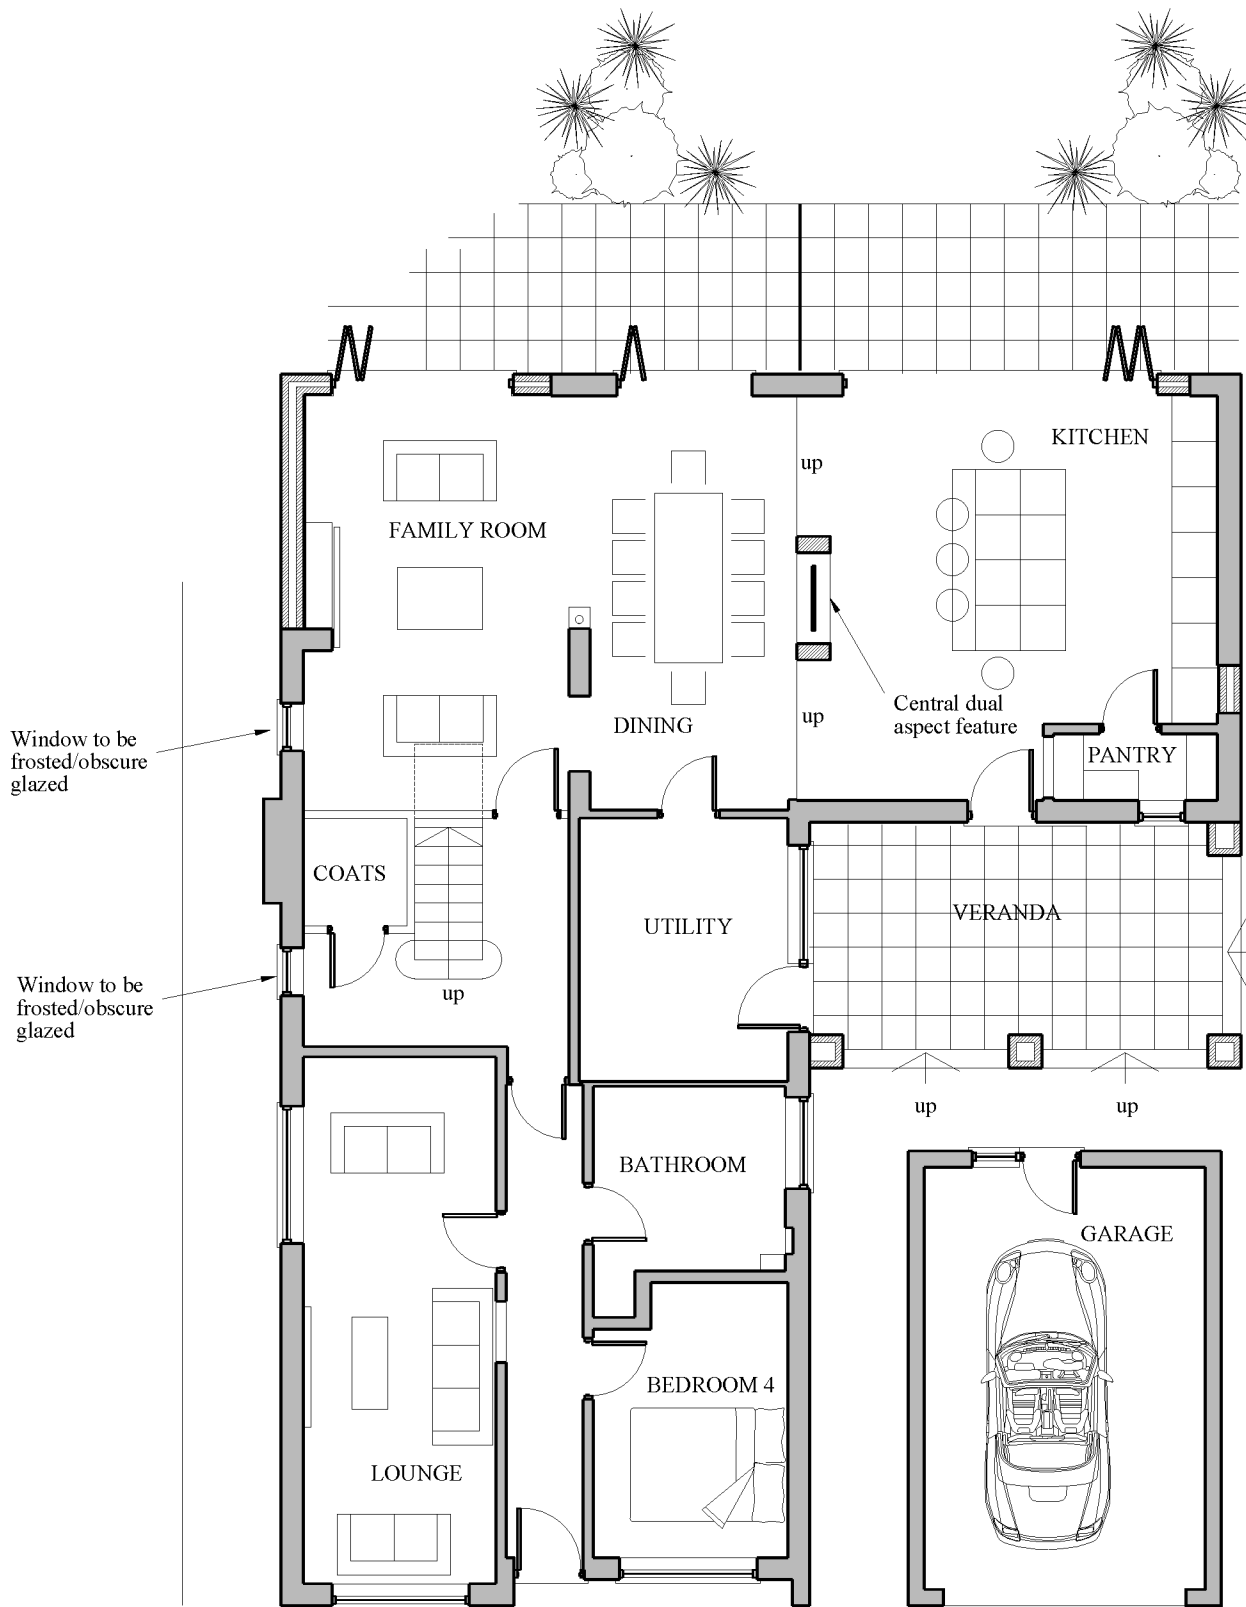


PROPOSED GROUND FLOOR PLAN

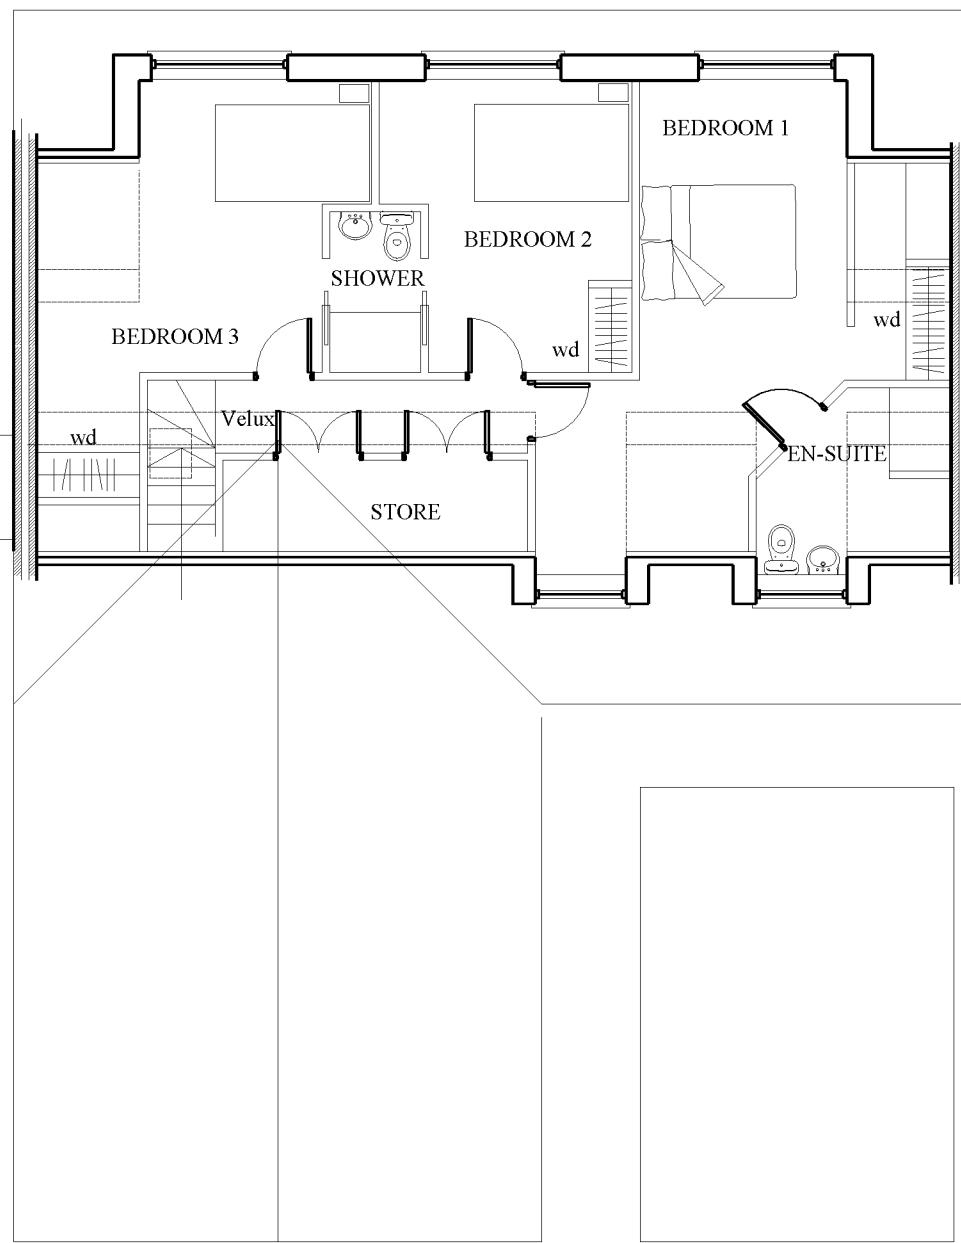


PROPOSED LOFT FLOOR PLAN

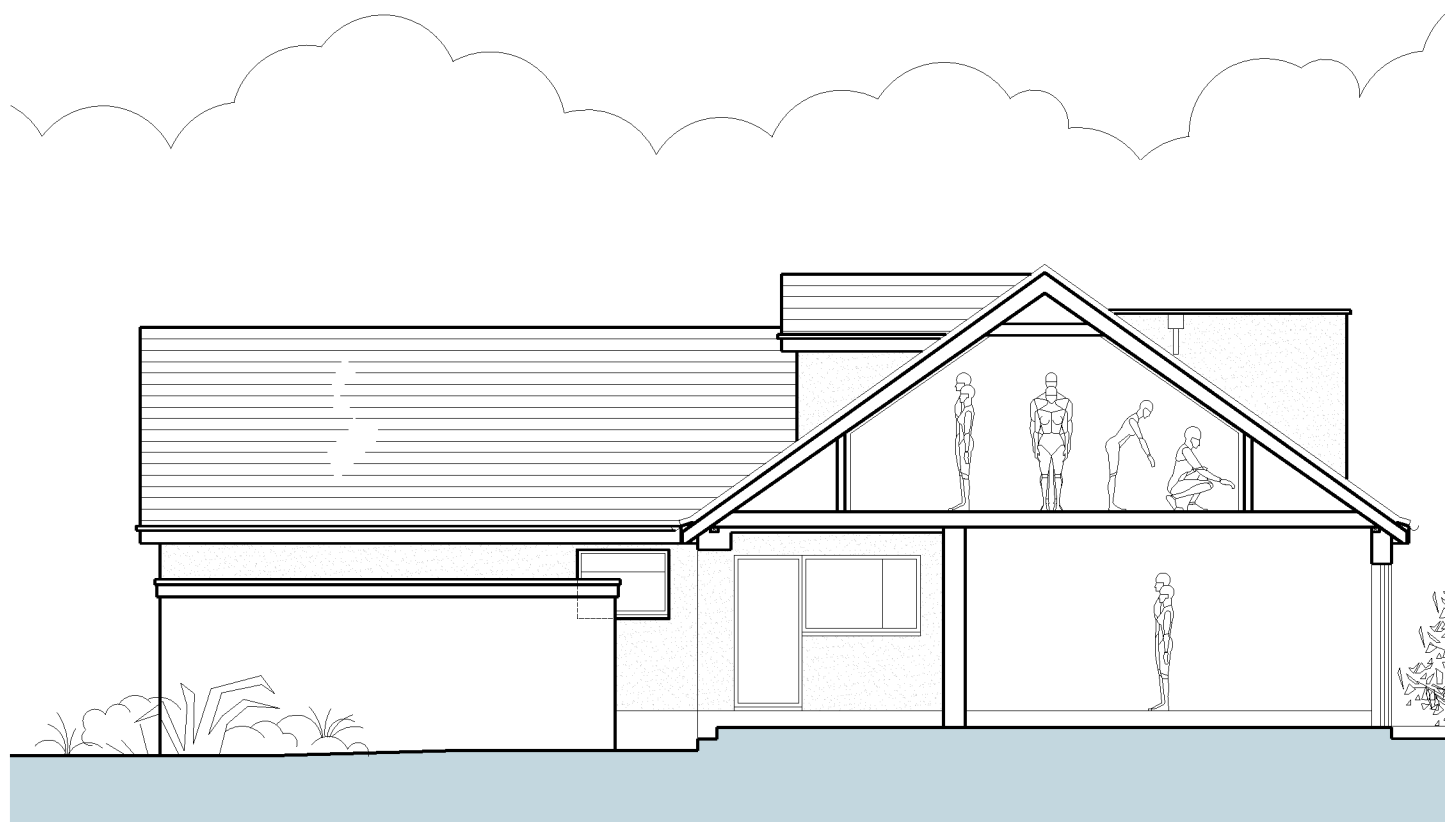


PROPOSED SECTION

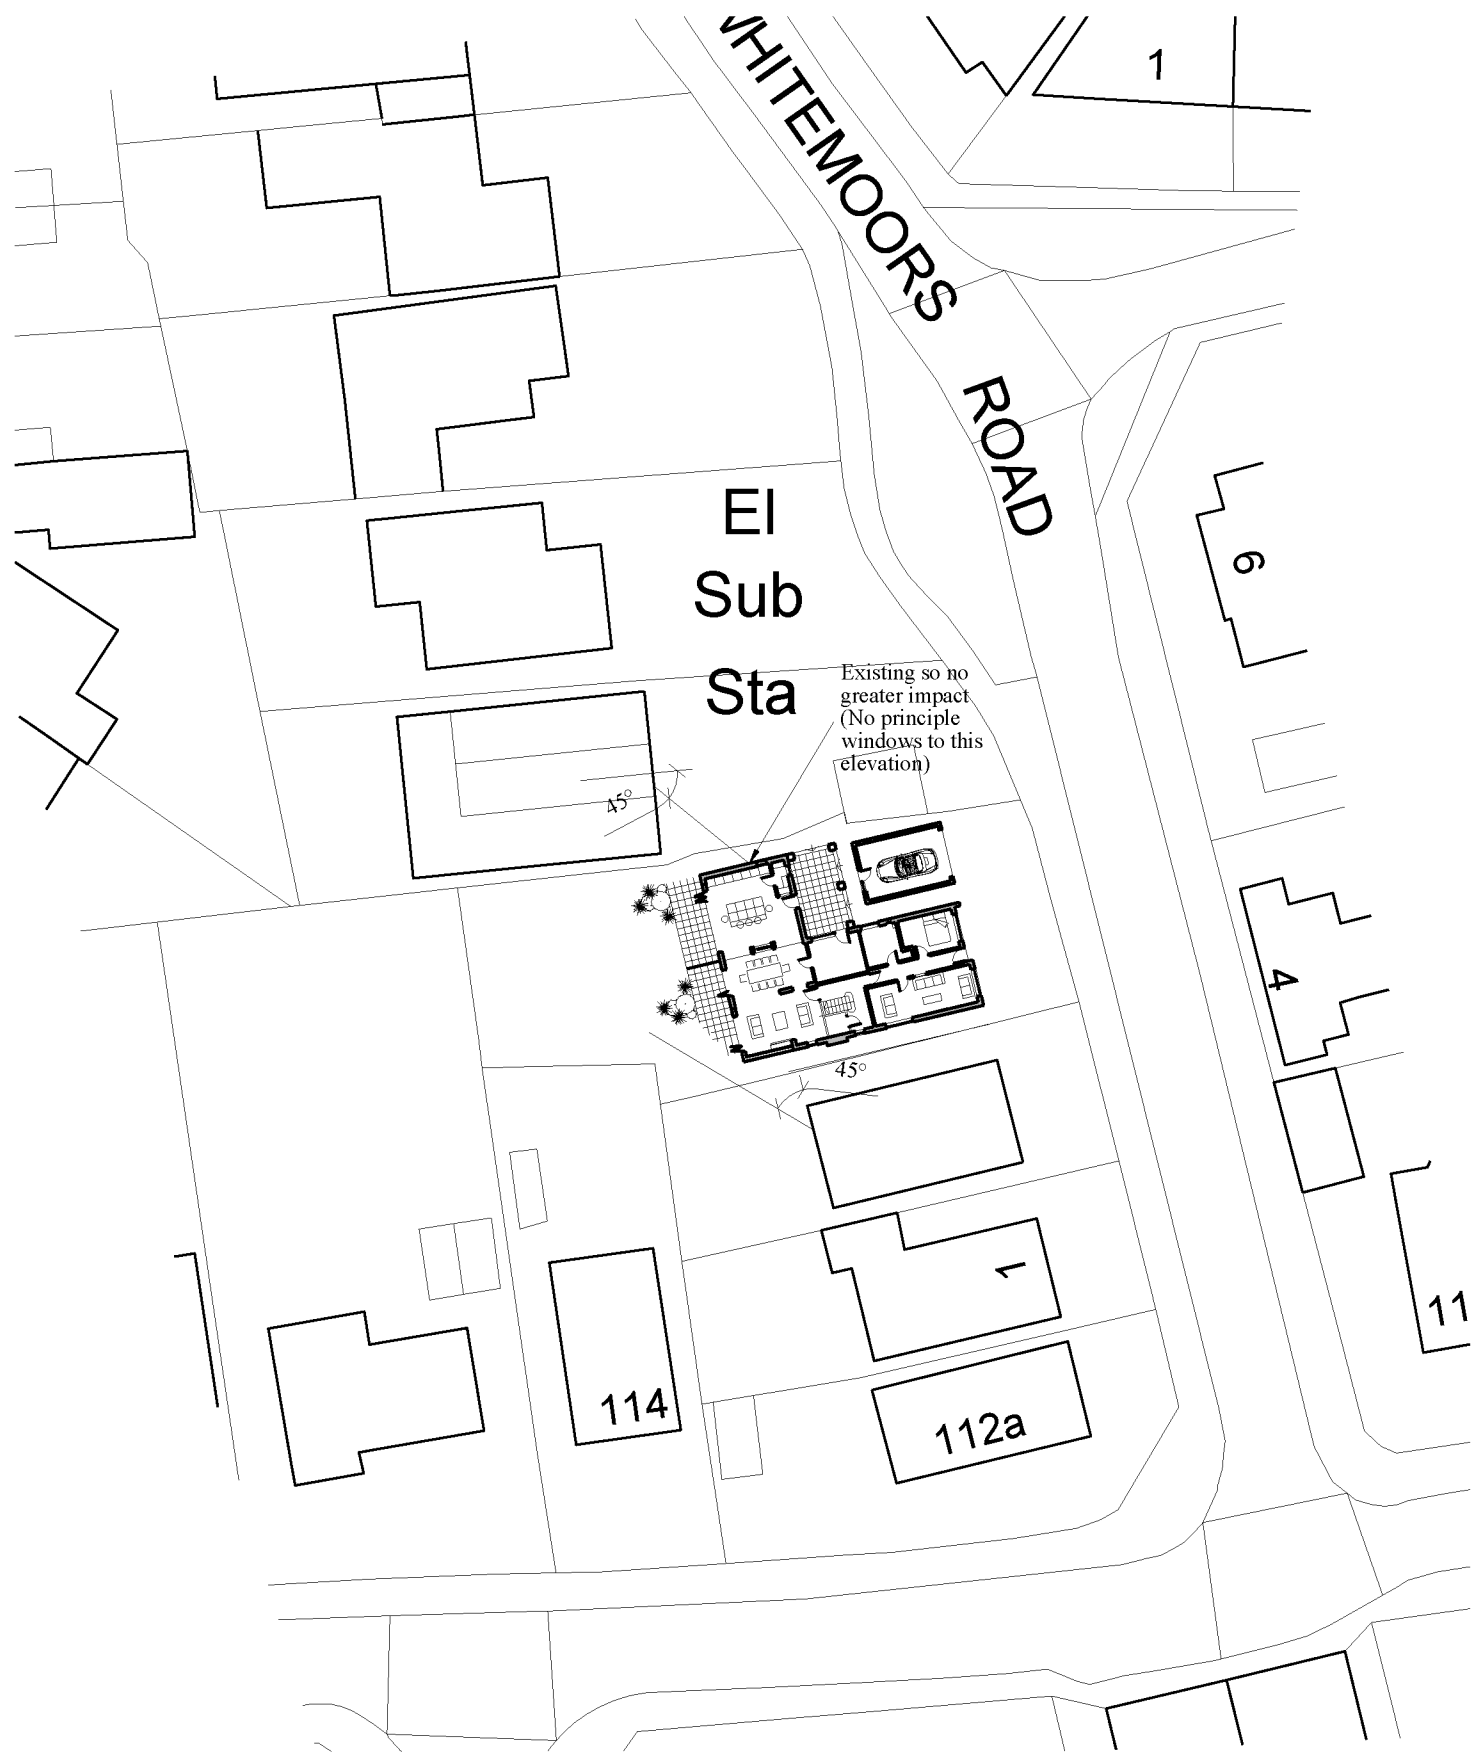

PROPOSED BLOCK PLAN

 

LINEAR SCALE 1:100

 

LINEAR SCALE 1:500

Rev C Amended to suit planners comments.
Rev B Amended to suit planners comments.
Rev A Small side window omitted to bedroom 3

REVISIONS	
CLIENT	
Mr & Mrs Challis	
CODE 6	
Code 6 Developments Limited 16 Fox's Covert, Fenny Drayton, CV13 6BG mark@code6developments.co.uk 01827 721653	
PROJECT	PROPOSED REAR DORMER ROOF EXTENSION AND INTERNAL MODIFICATIONS TO 5 WHITE MOORS ROAD STOKE GOLDING CV13 6EG
DRAWING TITLE	PROPOSED PLANS, ELEVATIONS & BLOCK PLAN
SCALE	1:100 1:500
DATE	JUNE 2023
DRAWN	STAGE
PLANNING	
DRAWING NUMBER	1337_05
REV.	C

Proposed