




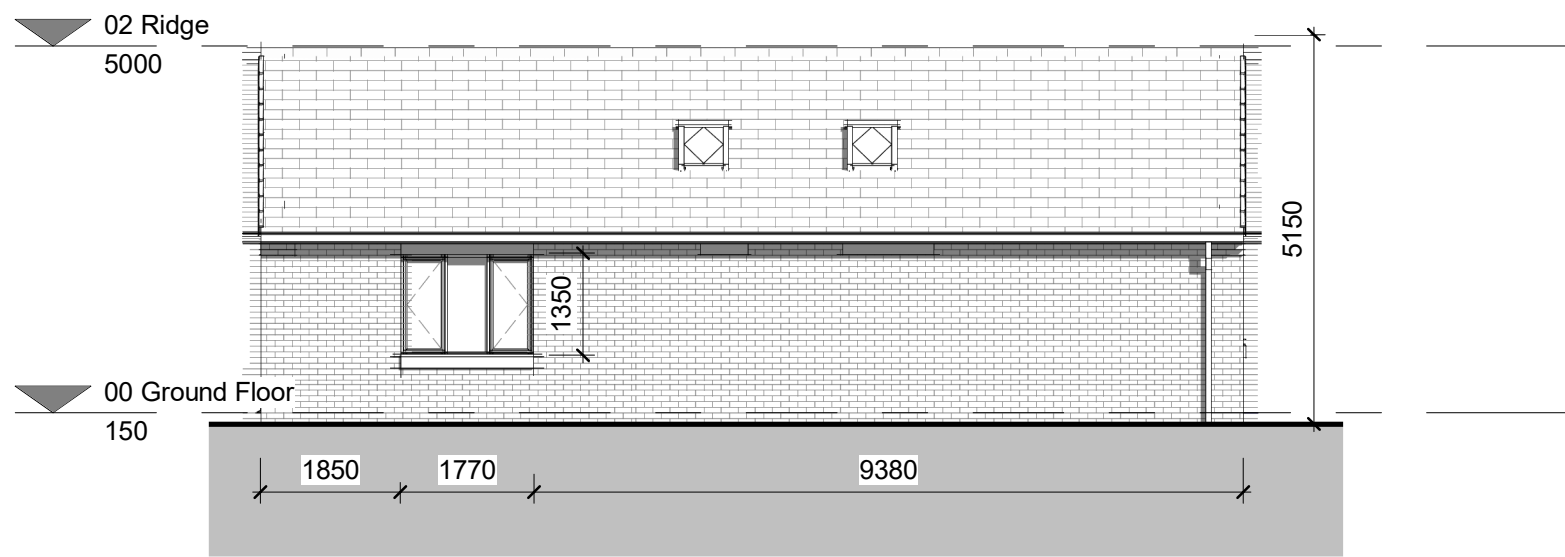


1 Southern Elevation
1 : 100

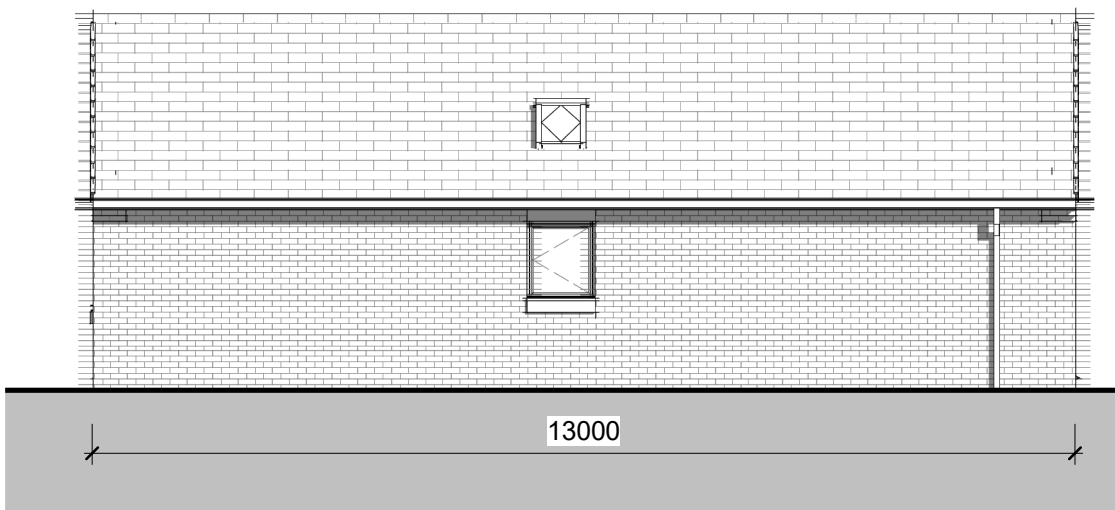


2 Northern Elevation
1 : 100

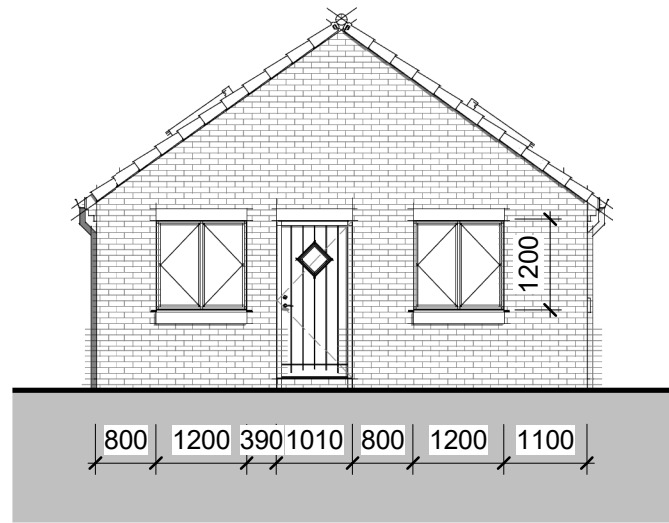


3 Western Elevation
1 : 100

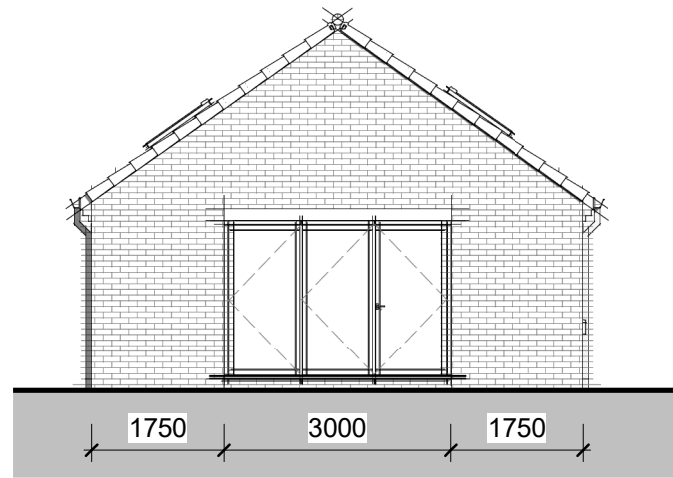

4 Eastern Elevation
1 : 100

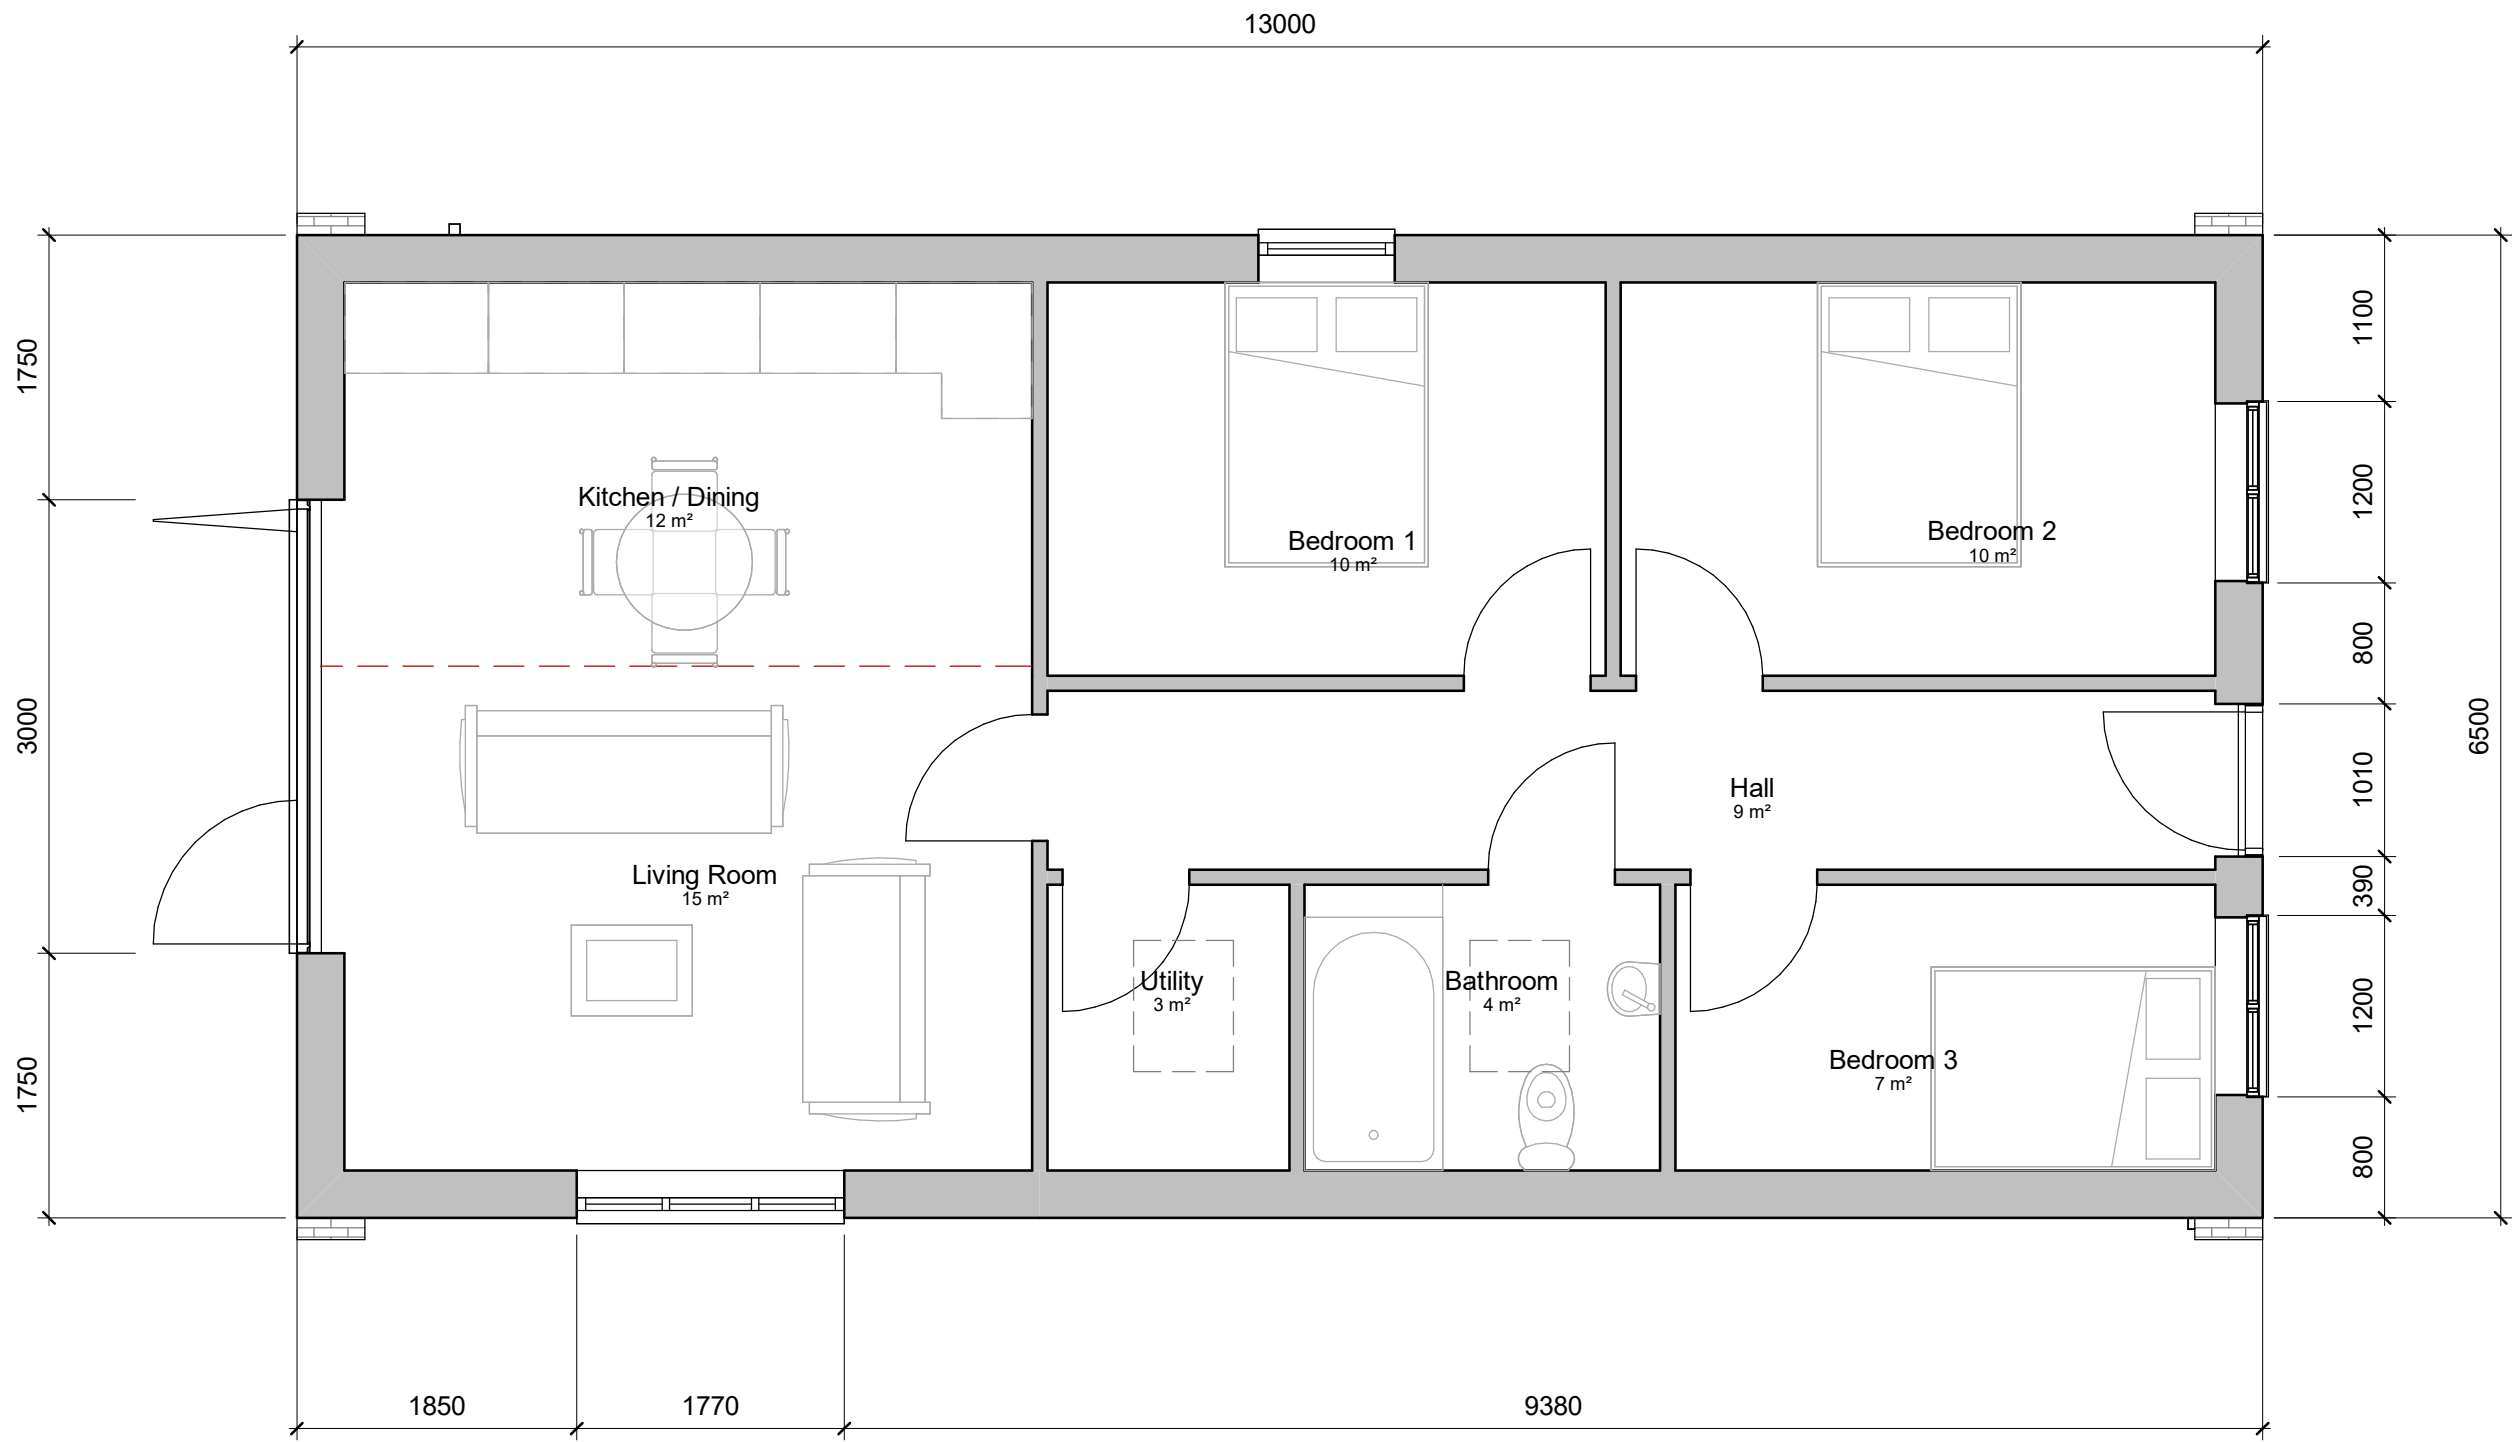

5 00 Floor Plan
1 : 50

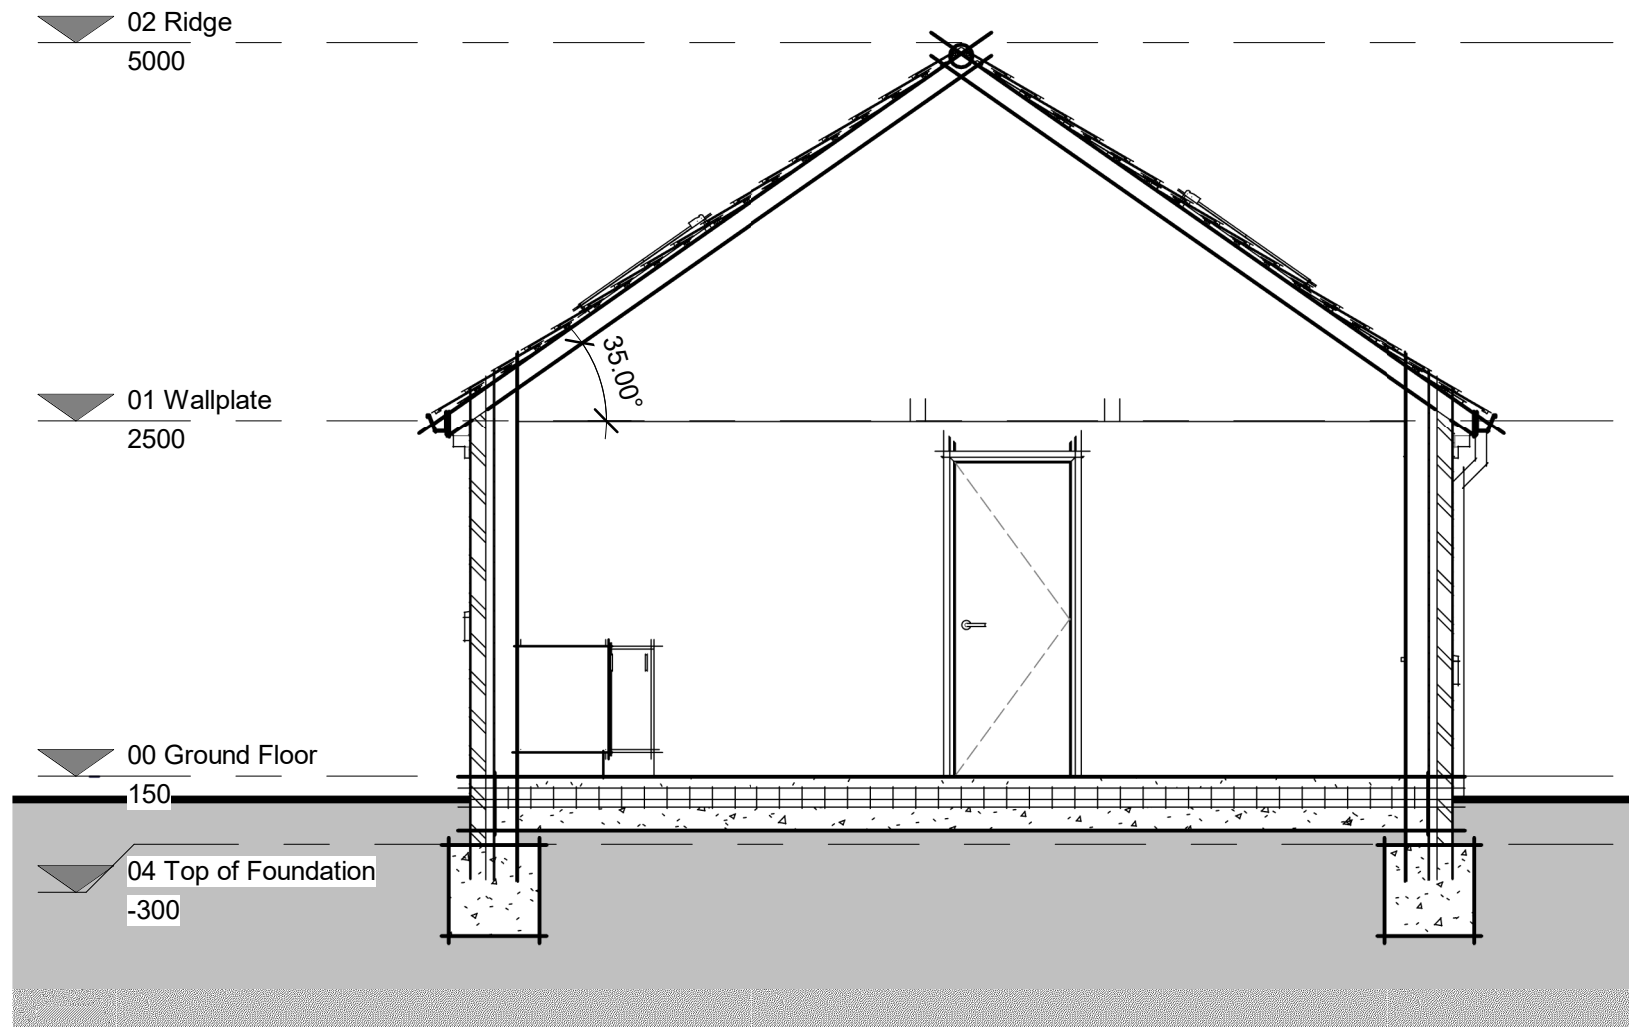

6 Section 1
1 : 50




7 Isometric Front View
NTS




8 Isometric Rear View
NTS

Notes:

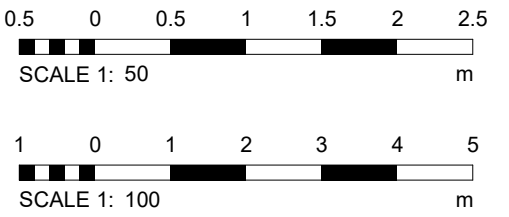

Proposed External Materials

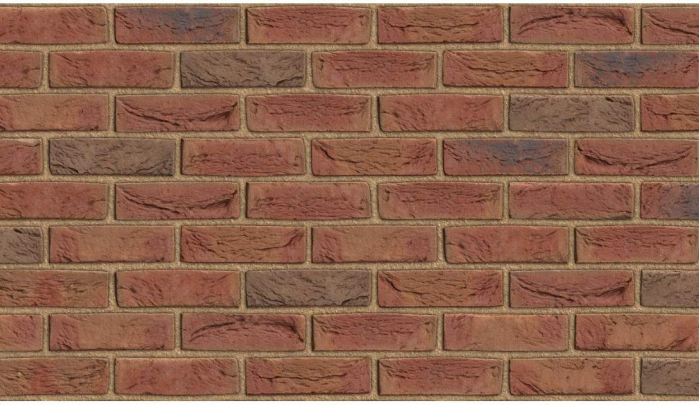

Bricks: Vandersanden Autumn Red or similar



Roof: Marley Rivendale Blue/Black slate or similar

Windows: French Grey uPVC

Doors: Composite French Grey

Rainwater Goods: Black half round gutter on brackets;
Circular black uPVC downpipes

Cills and headers: Composite stone

Revisions:
A - design amended to suit revised site layout; plot number
changed from Plot 2 to Plot 4; proposed brick product
changed.

STATUS: For Approval

Houseplansdirect Limited
The Coppice
Fownhope
Herefordshire
HR1 4PA
Tel: 01432 806409
Email: support@houseplansdirect.co.uk

PROJECT:
Proposed residential
development

CLIENT
Richardson & Hall

SITE
Chapel Street, Barwell

TITLE:
Plot 3 Elevations & Plans

SCALE AT A1: As indicated	DATE: June 2023	DRAWN: AC	CHECKED: DC
PROJECT NO: RH02	DRAWING NO: FP301	REVISION: A	