

Stewart Kendrick 78 Princess Road Hinckley LE10 1EB		First Floor Extension over existing Ground Floor Kitchen and Office to create two new bedrooms		Existing Floor Plans and Elevations		1 : 50
						2023-27-02




Existing Front Elevation
Scale 1:50




Existing Gable Elevation
Scale 1:50



Existing Rear Elevation
Scale 1:50

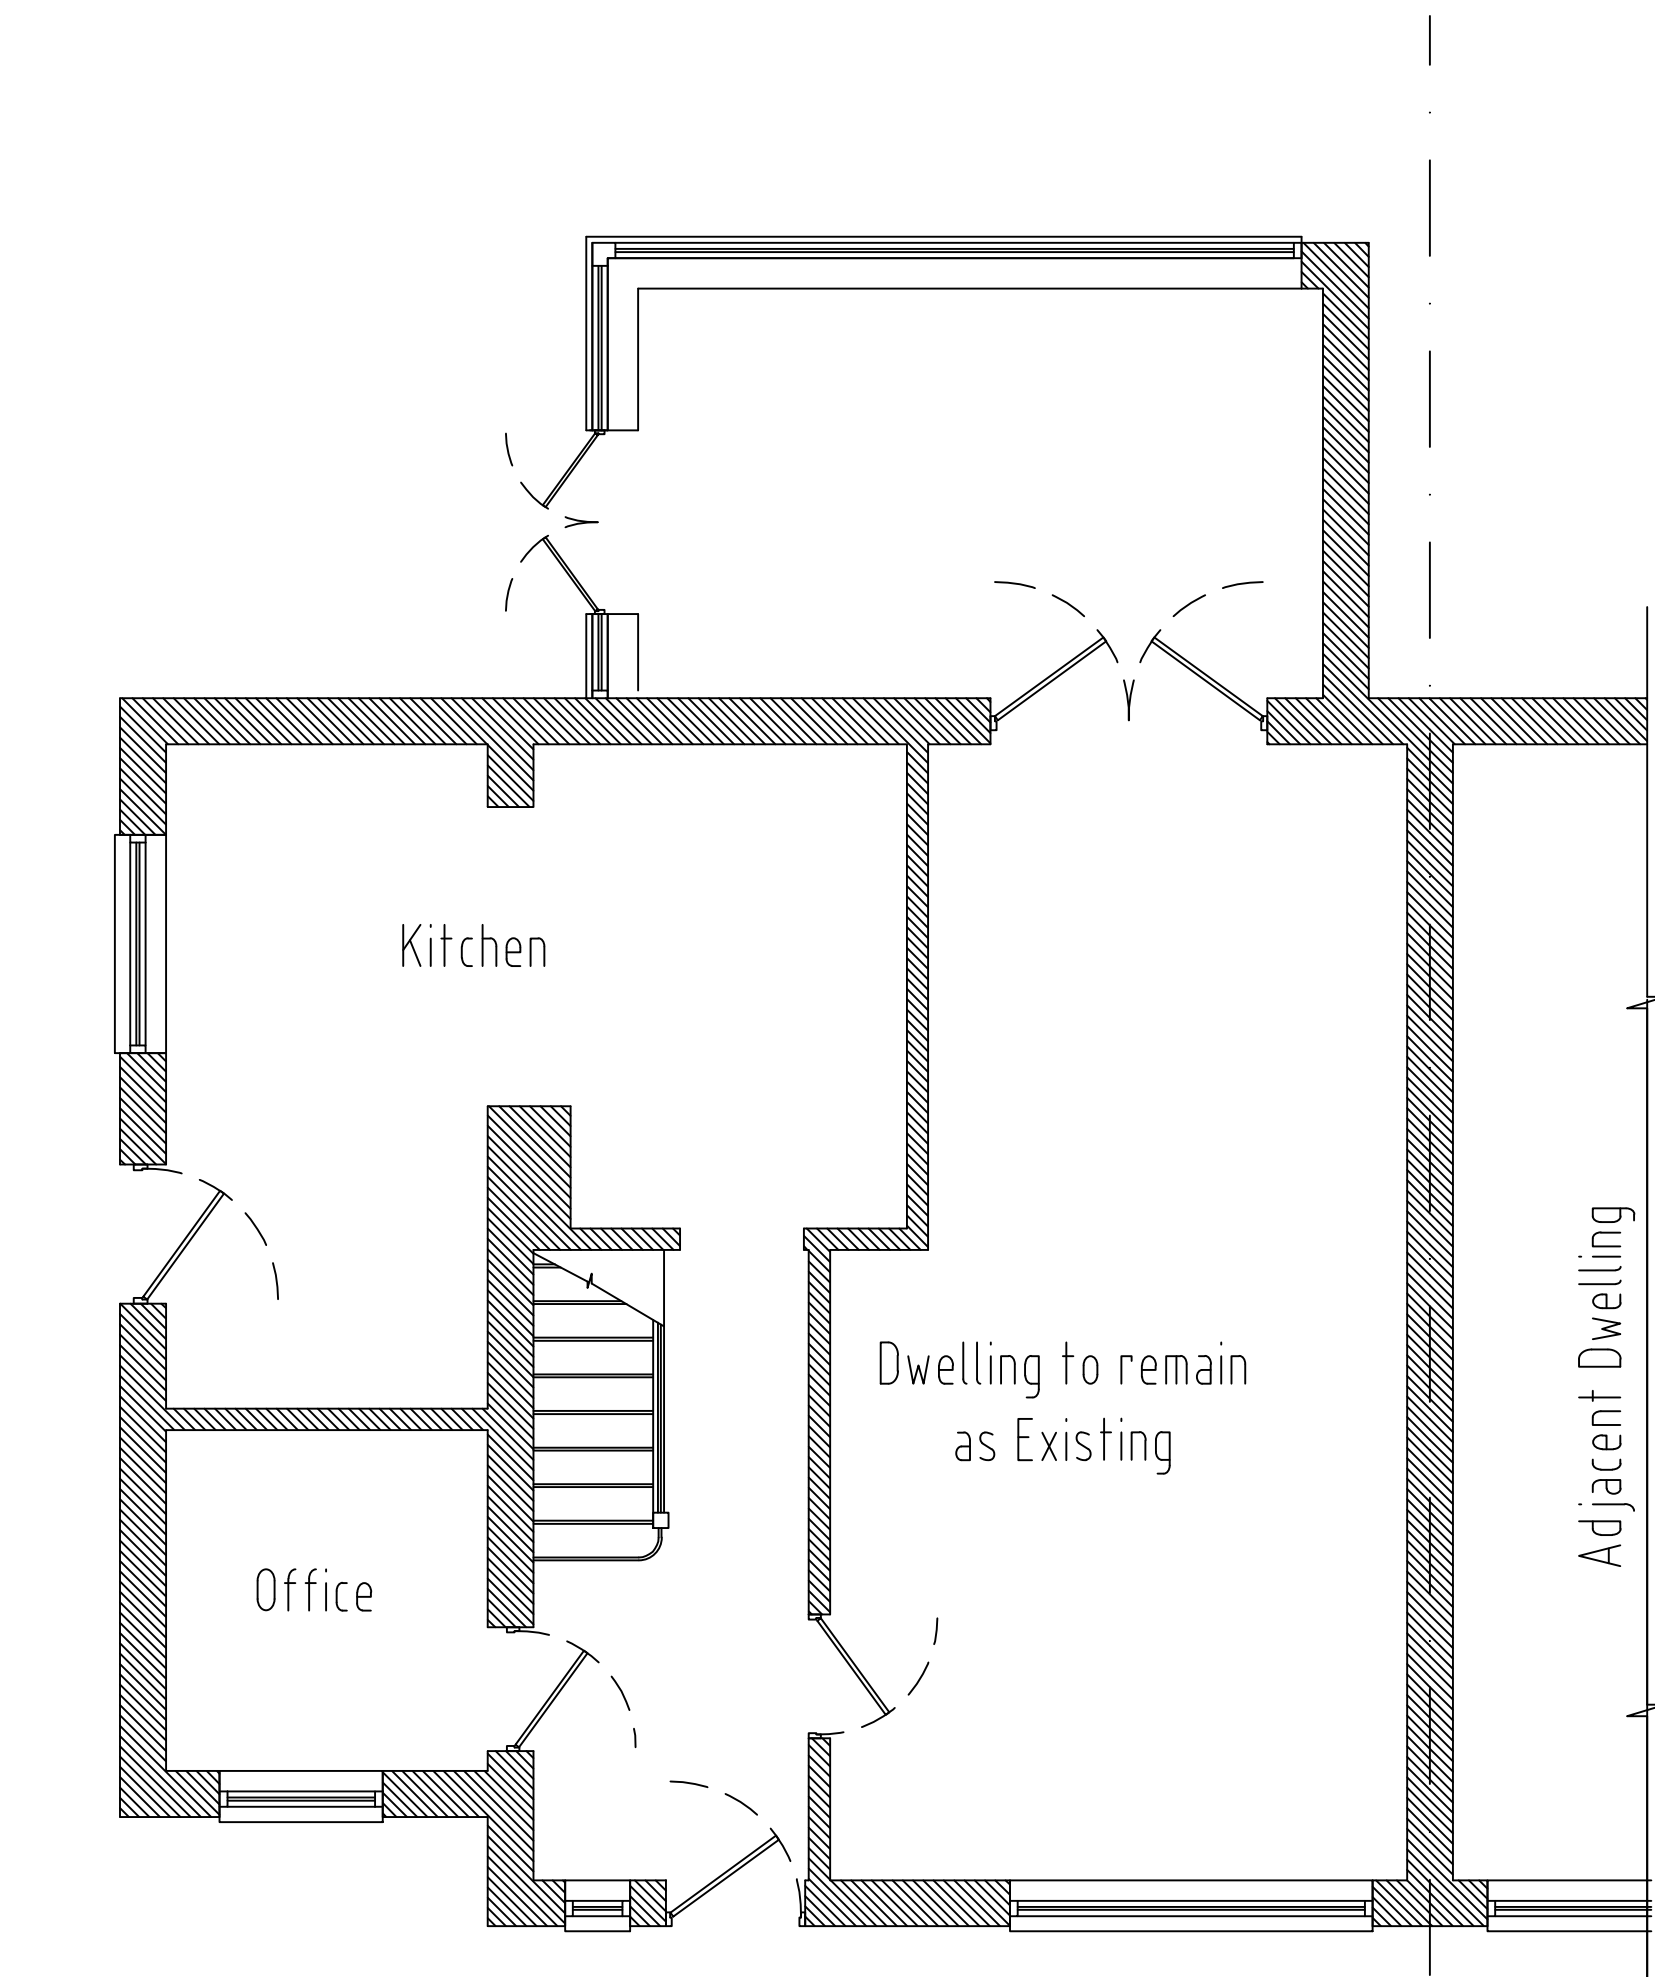

Existing Ground Floor Plan
Scale 1:50

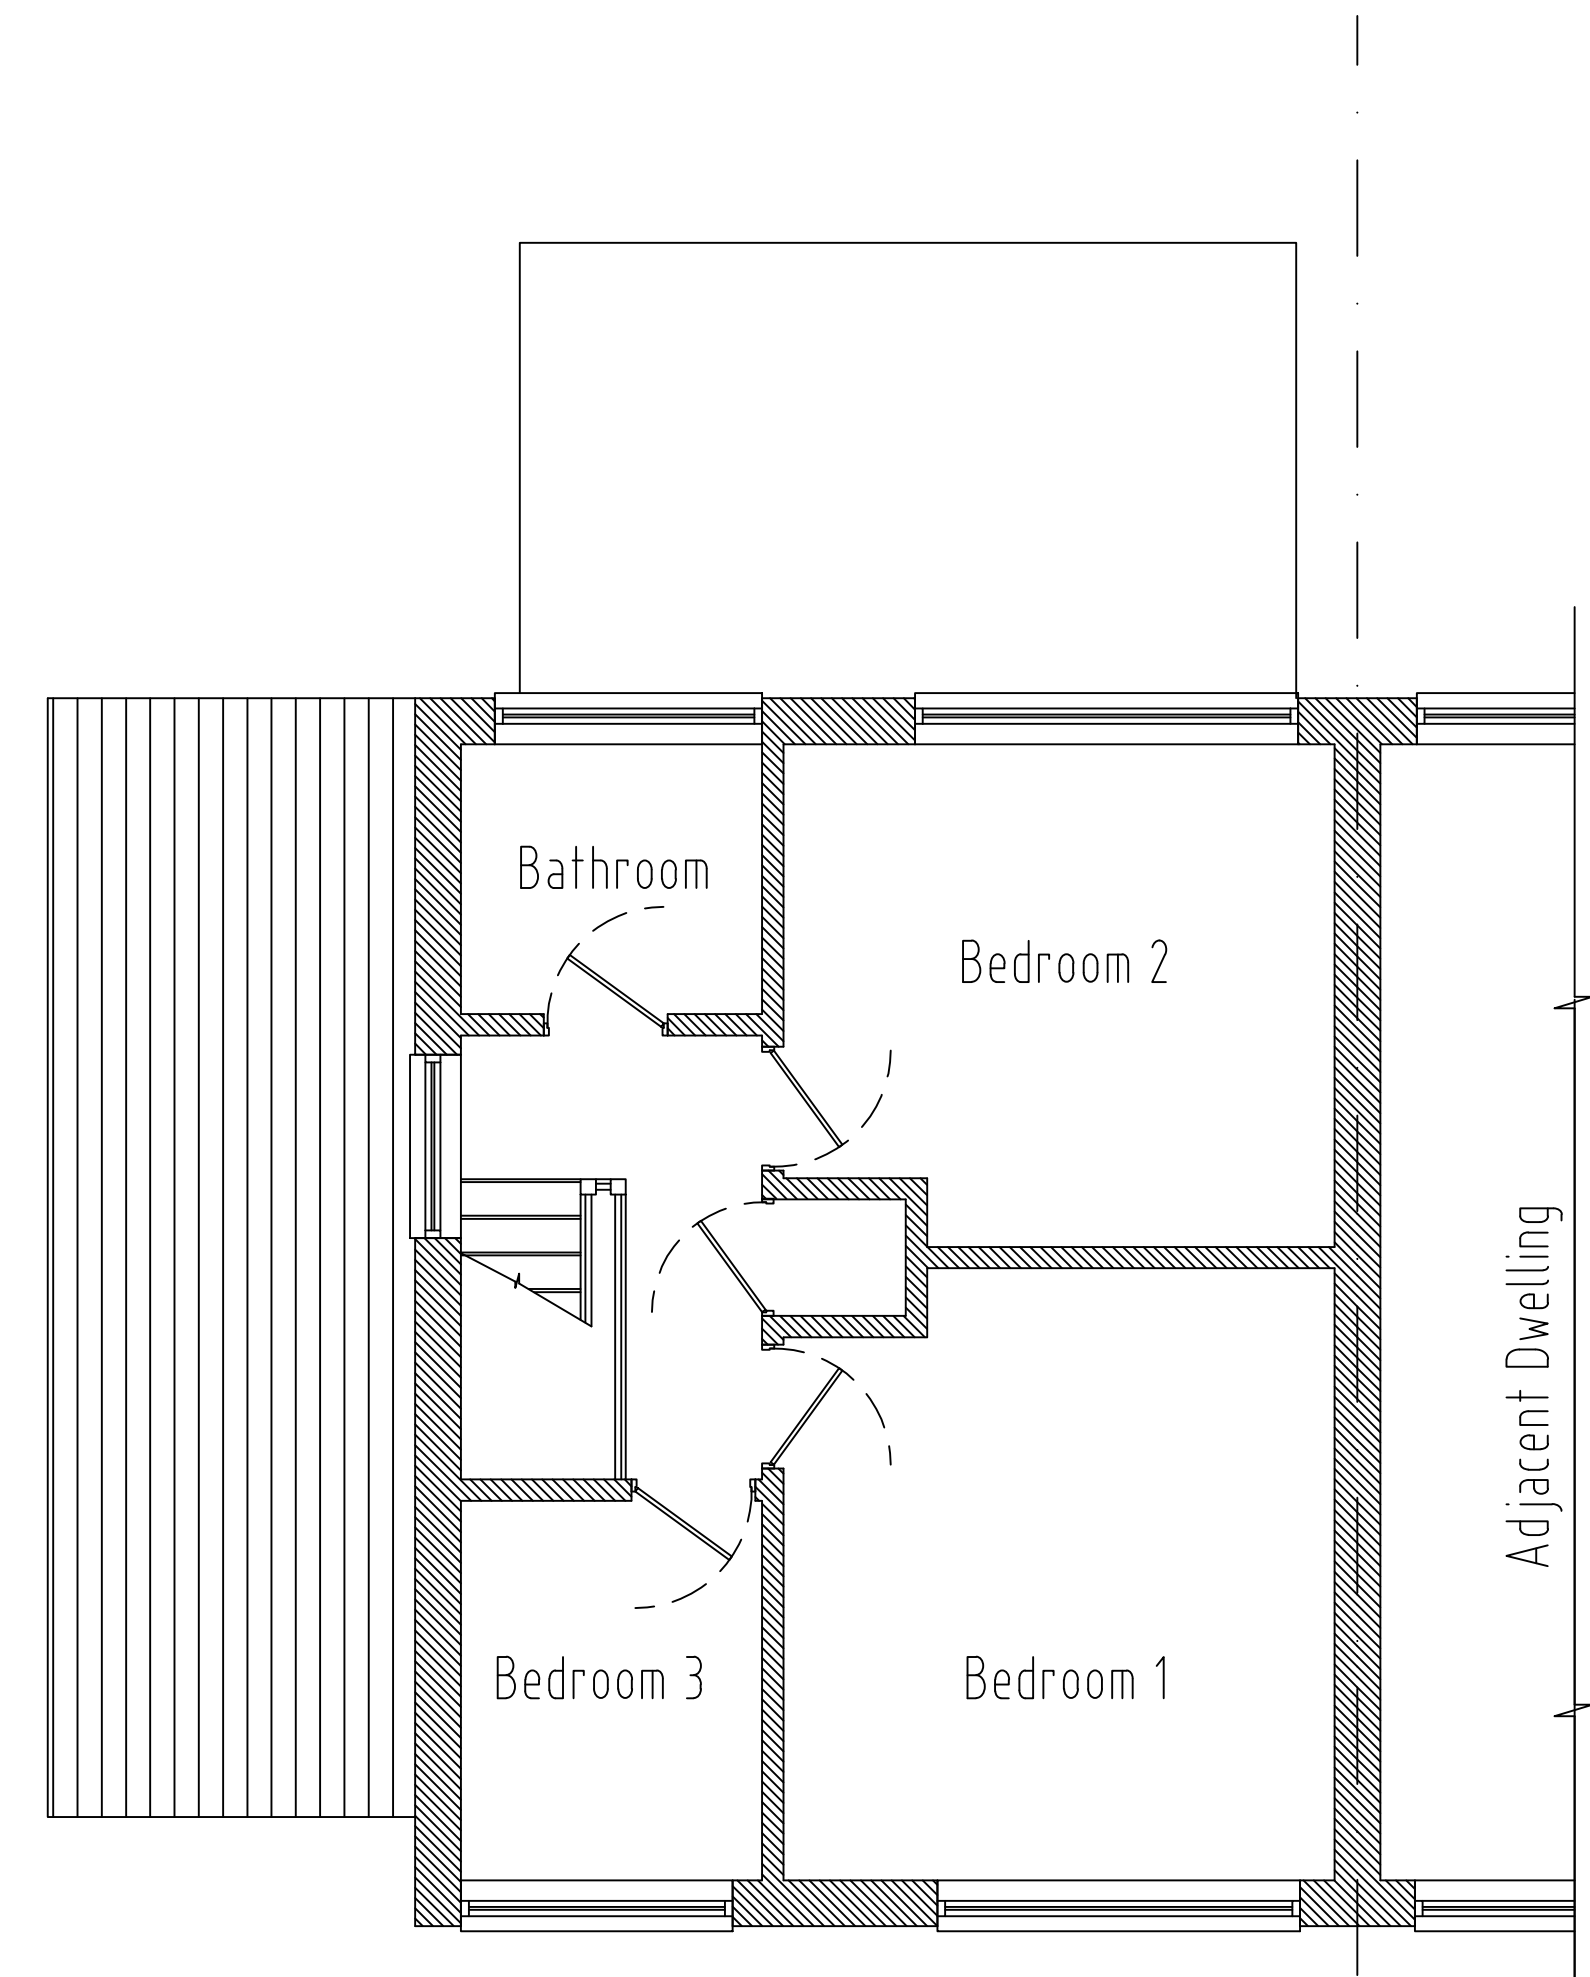

Existing First Floor Plan
Scale 1:50

