



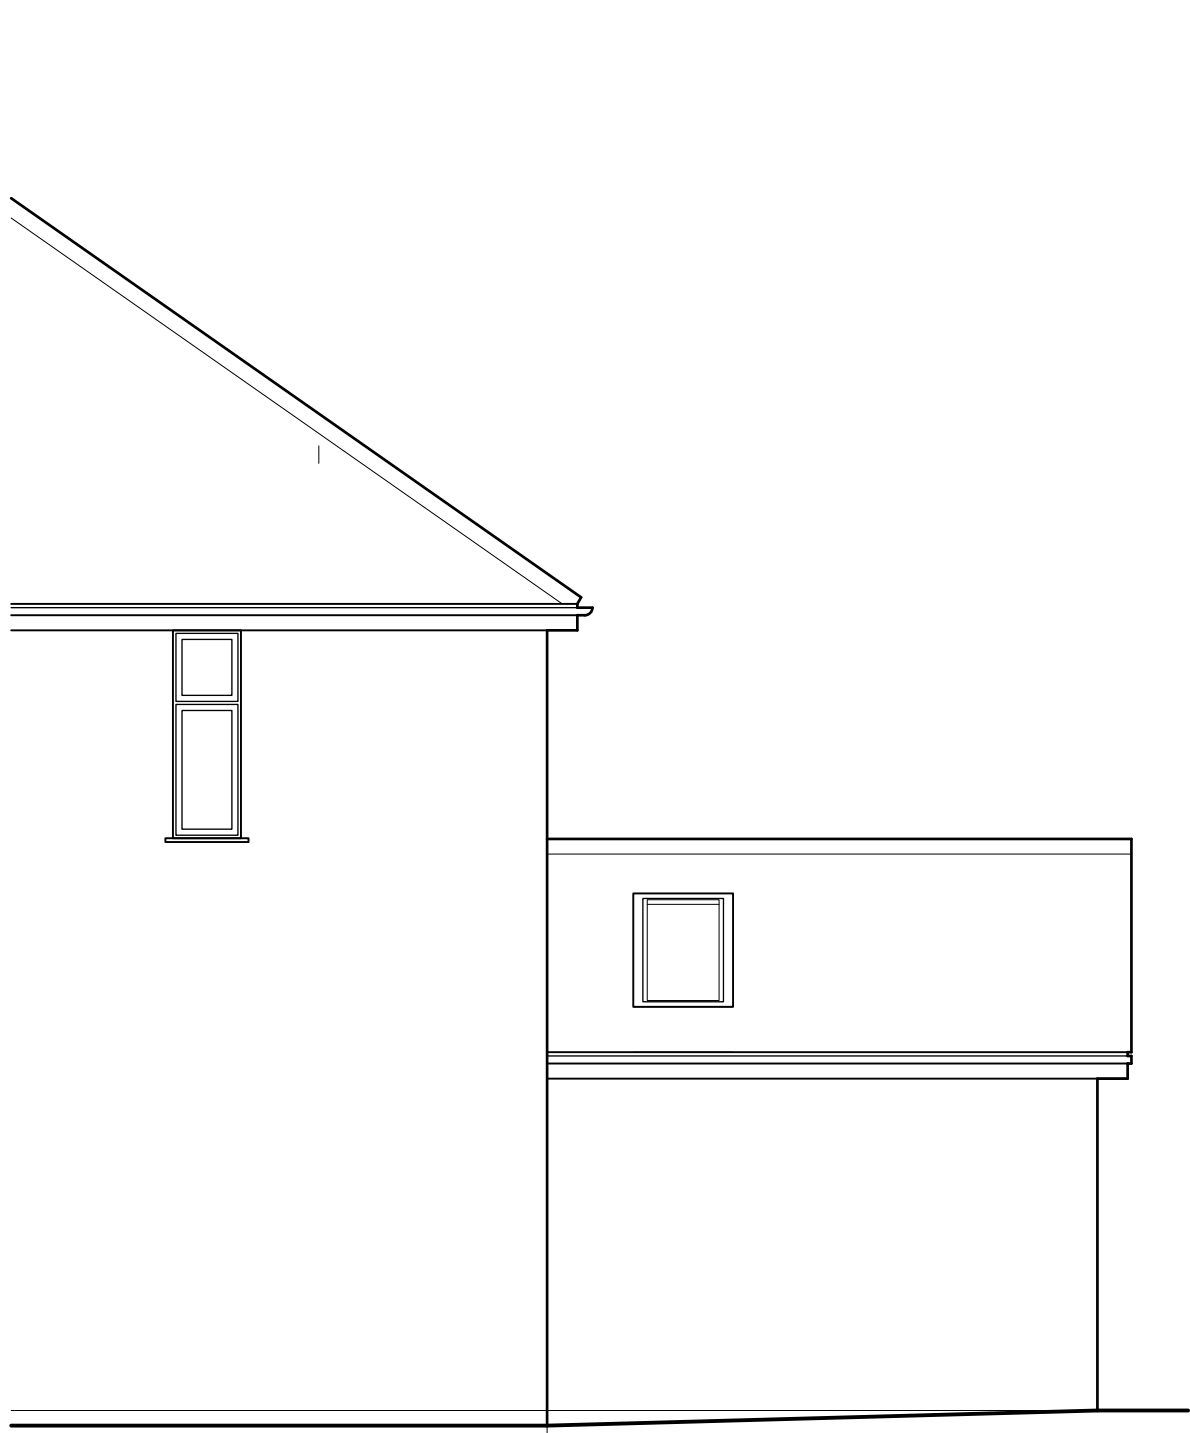


EXISTING SIDE ELEVATION



EXISTING REAR ELEVATION

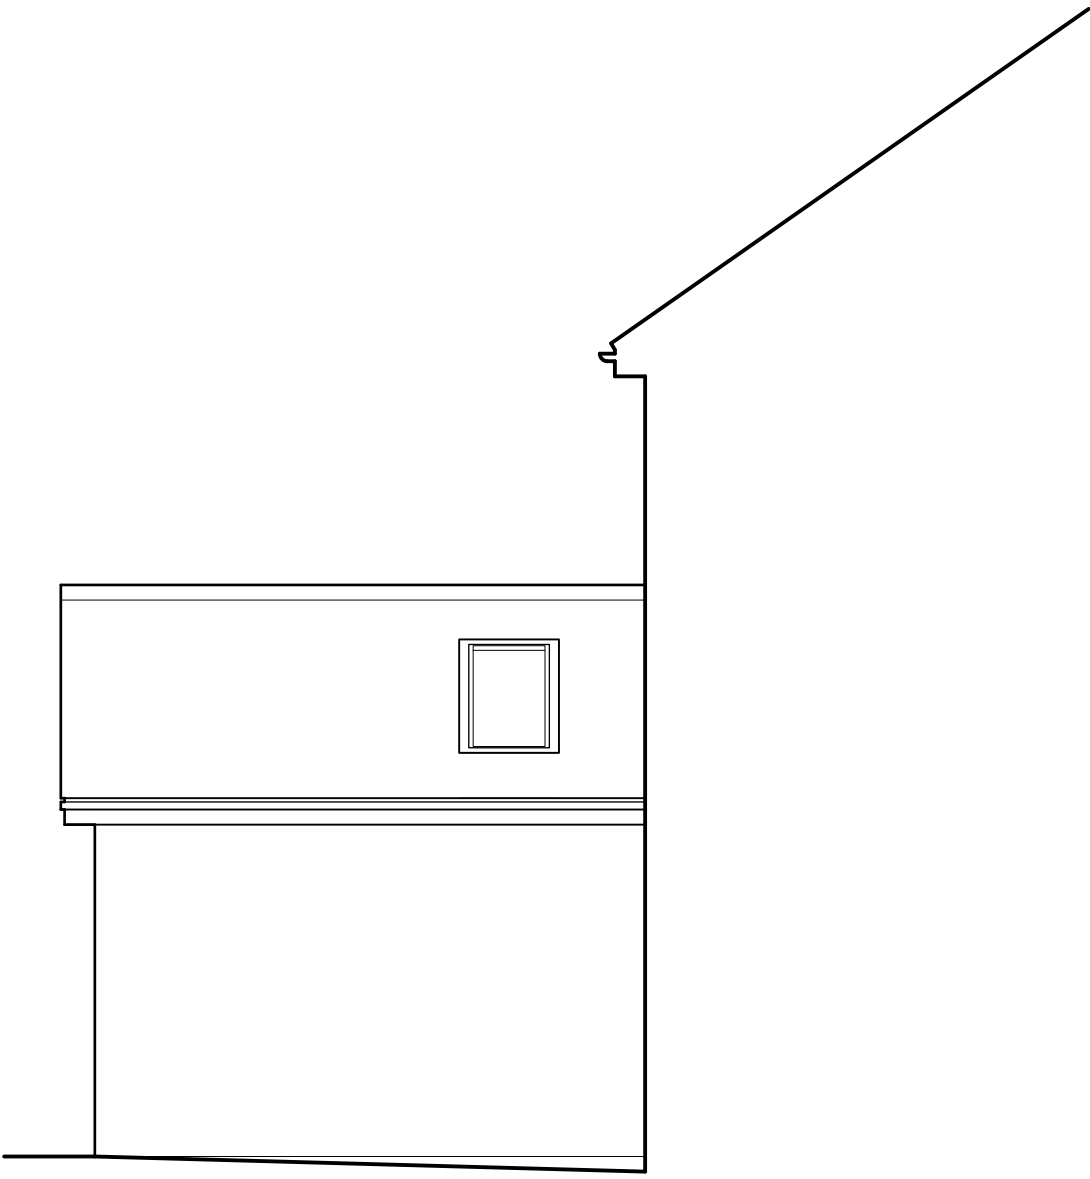

EXISTING SIDE ELEVATION

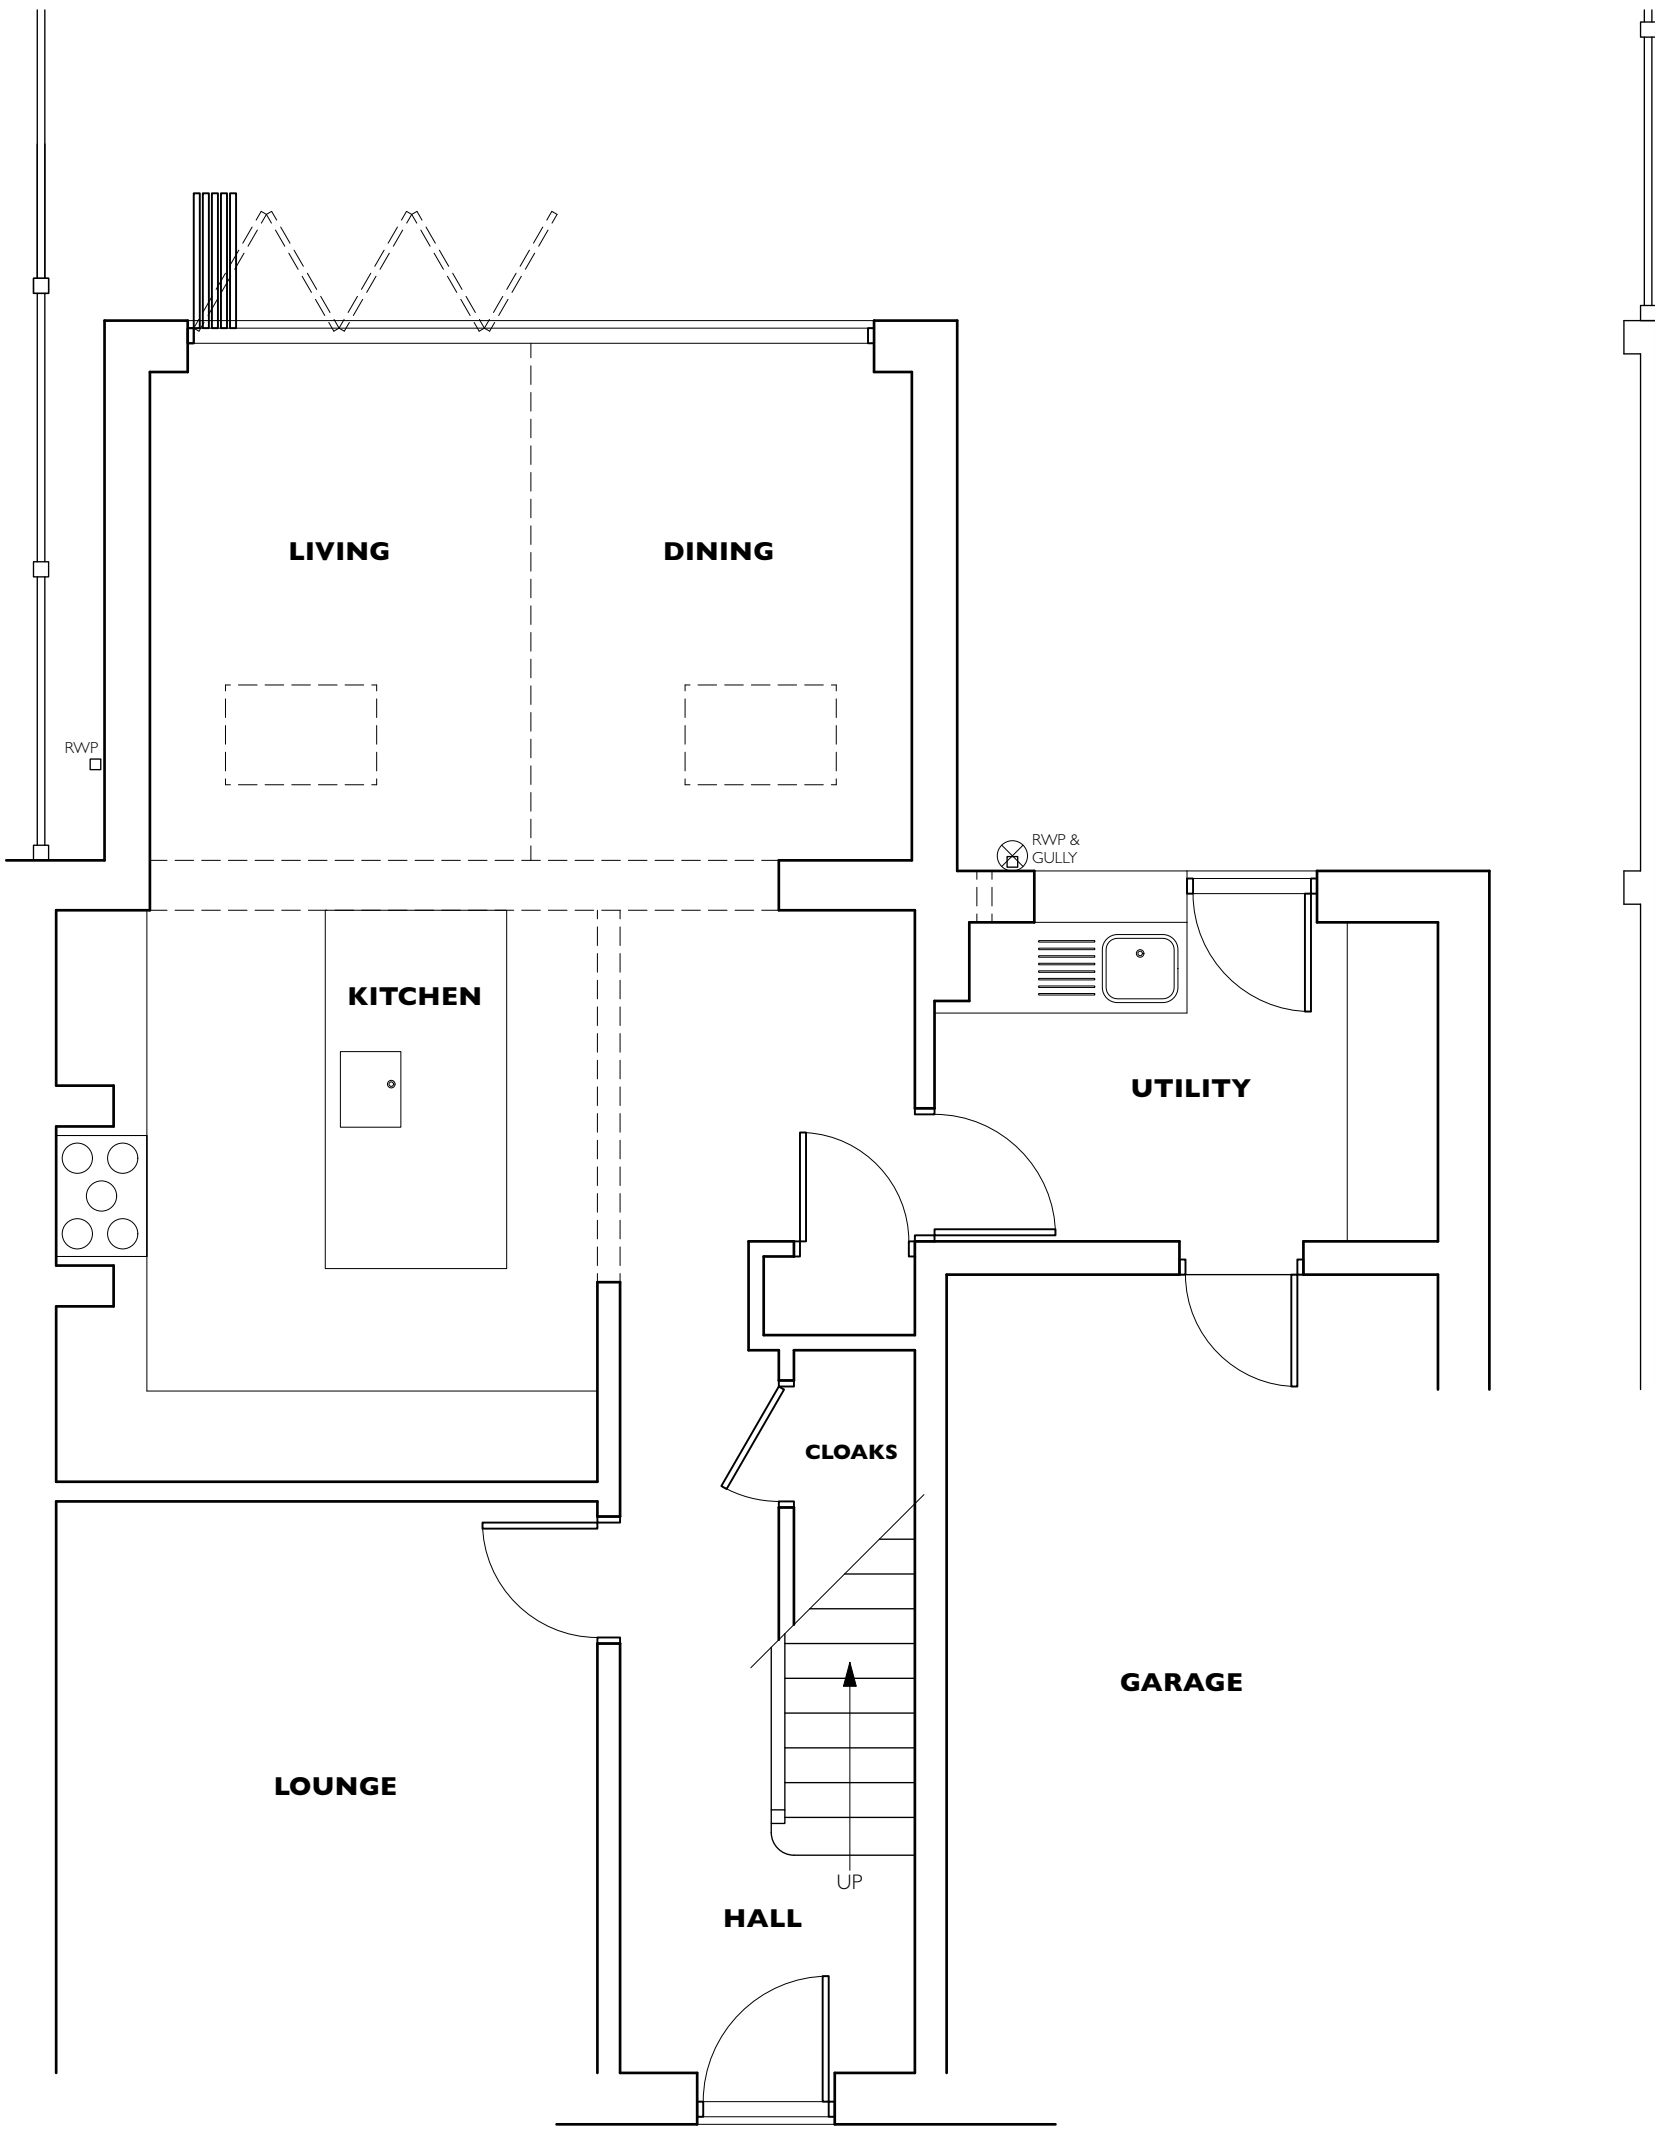

EXISTING GROUND FLOOR PLAN

REVISIONS			
DRAWING TITLE		EXISTING PLANS & ELEVATIONS	
PROJECT TITLE		PROPOSED SINGLE STOREY REAR EXTENSION 19 EAST WOODS ROAD, HINCKLEY, LEICS. LE10 1LH	
DRAWING NUMBER		24017-01	
SCALE	A1:1:50 A3:1:100	DATE	03.04.2024
PETER THOMPSON ARCHITECTURAL SERVICES			
T 01455 284921 E MAIL@PETERTHOMPSONADT.CO.UK W PETERTHOMPSONADT.CO.UK A PROVIDENCE HOUSE 49 LEICESTER RD BROUGHTON ASTLEY LEICESTERSHIRE LE19 6QE			
Figured dimensions must be taken in preference to scaled dimensions and any discrepancies or errors are to be referred to PTADT. Contractors, sub-contractors and suppliers must verify all dimensions on site before commencing work or producing any workshop drawings. Copyright Reserved			
SCALE BAR AT 1:50			
0	1m	2m	3m
		4m	5m