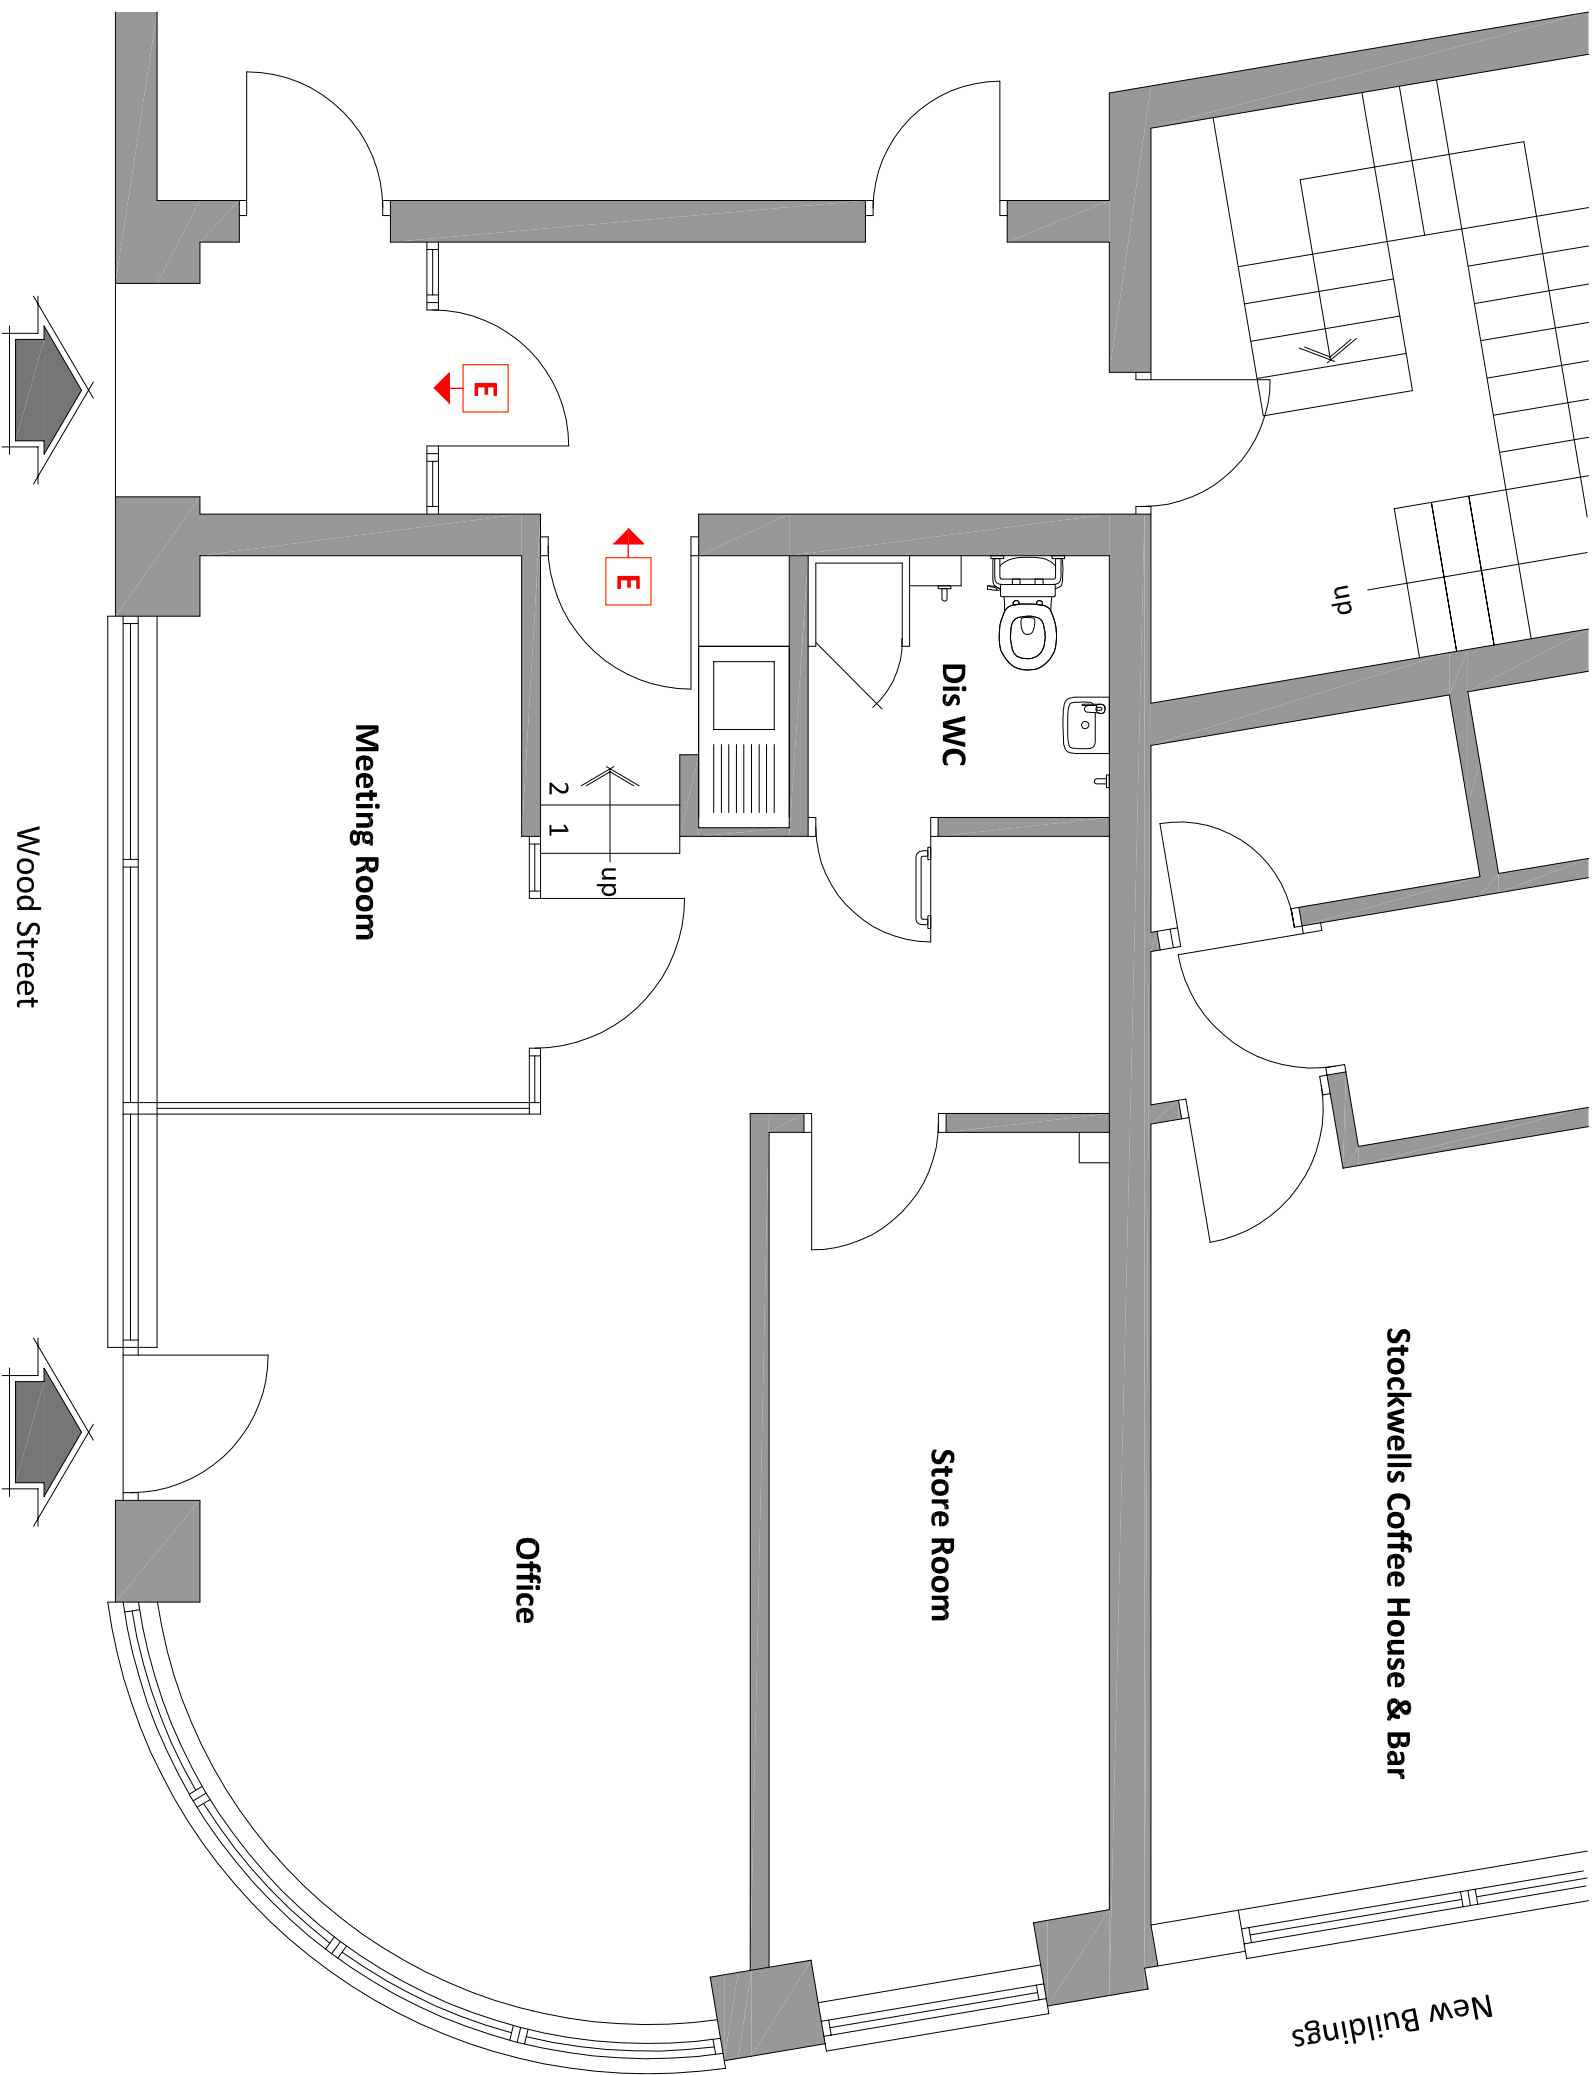


EXISTING FLOOR PLAN

Proposed Nail Bar

1c New Buildings,
Hinckley LE10 1HN

dwg no:- scale:- date:-
25.11.01 1:50 (A3) Jan 2025