



Legend



Fire Escape Route



Disabled Access

 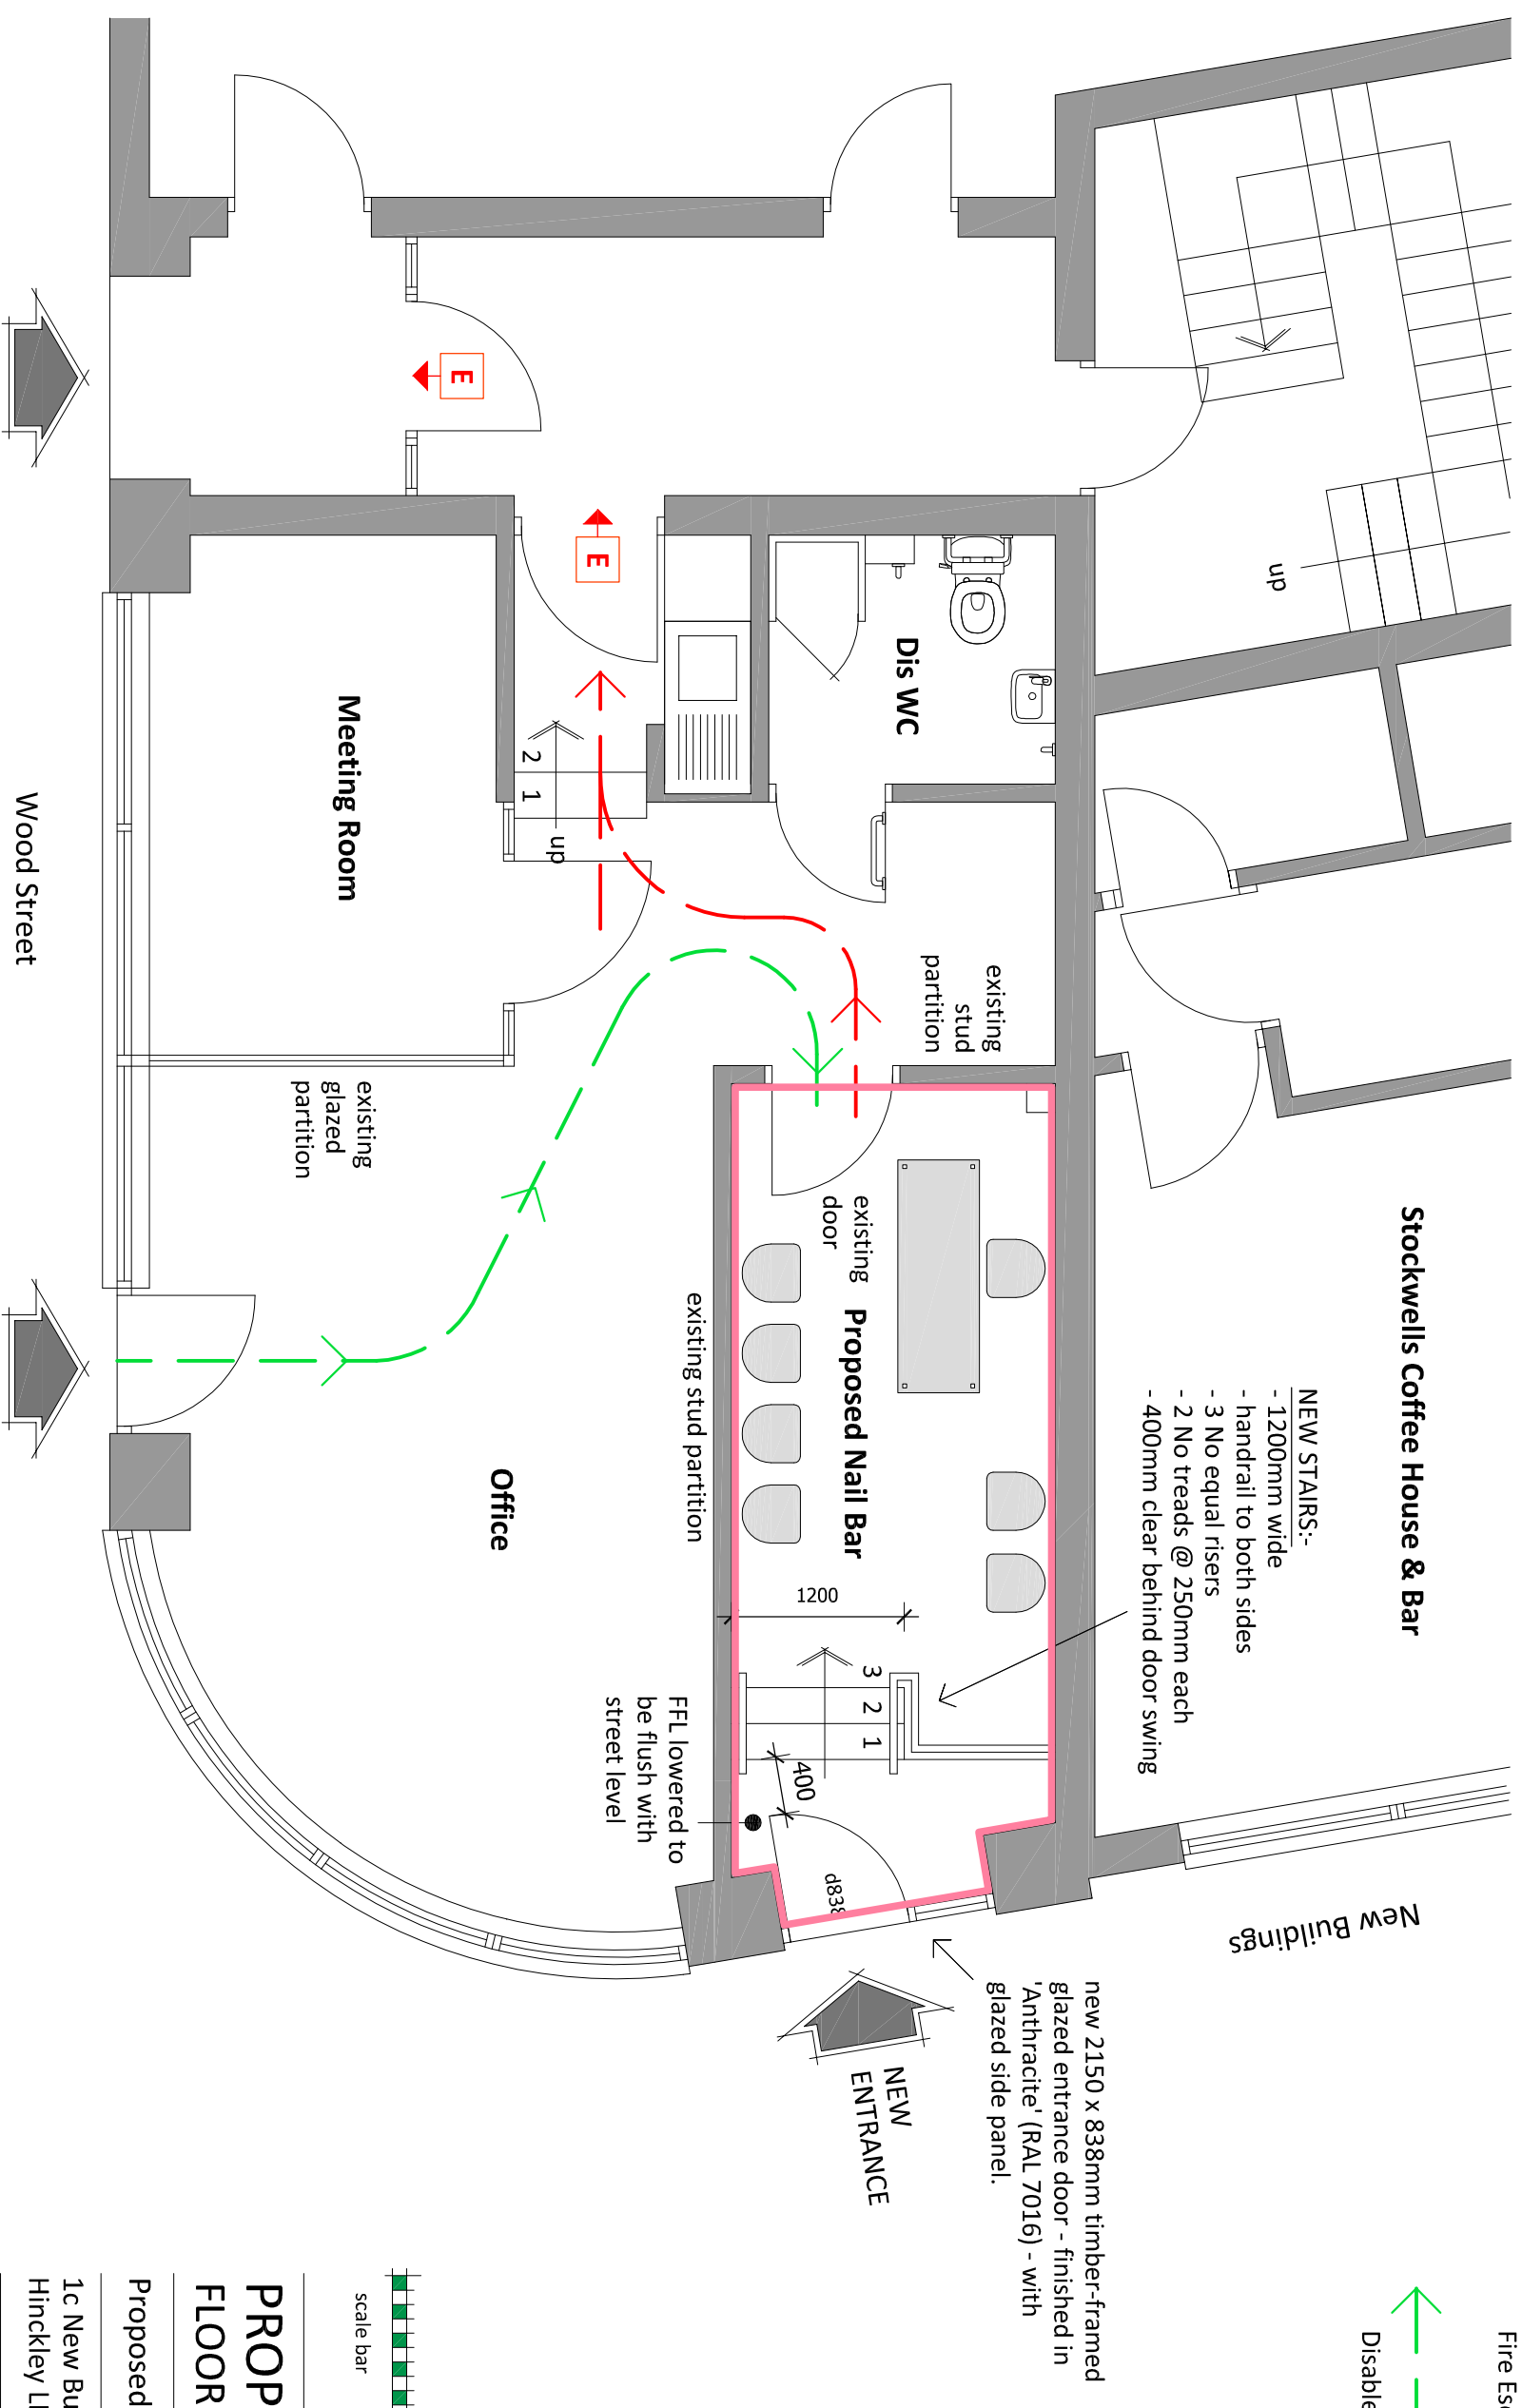

PROPOSED FLOOR PLAN

Proposed Nail Bar

1c New Buildings,
Hinckley LE10 1HN

dwg no:-	scale:-	date:-
25.11.02	1:50 (A3)	Jan 2025