



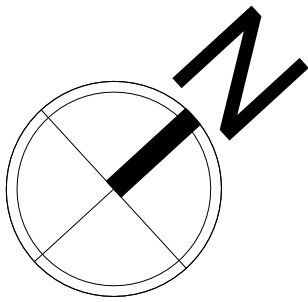

COPYRIGHT NOTICE:
This drawing is the copyright of the designer and may not be reproduced or used except by written permission.

Do not scale from this drawing. Use figured dimensions only. All levels and dimensions to be checked on site. All level and dimensional discrepancies are to be brought to the immediate attention of SMARTTECH Design.
Responsibility cannot be accepted for alterations and/or deviation from the design without prior written consent of SMARTTECH Design.
Copyright reserved. This drawing may only be used for the client and location specified in the title block. It may not be copied or disclosed to any other third party without prior written consent from SMARTTECH Design.

1:100

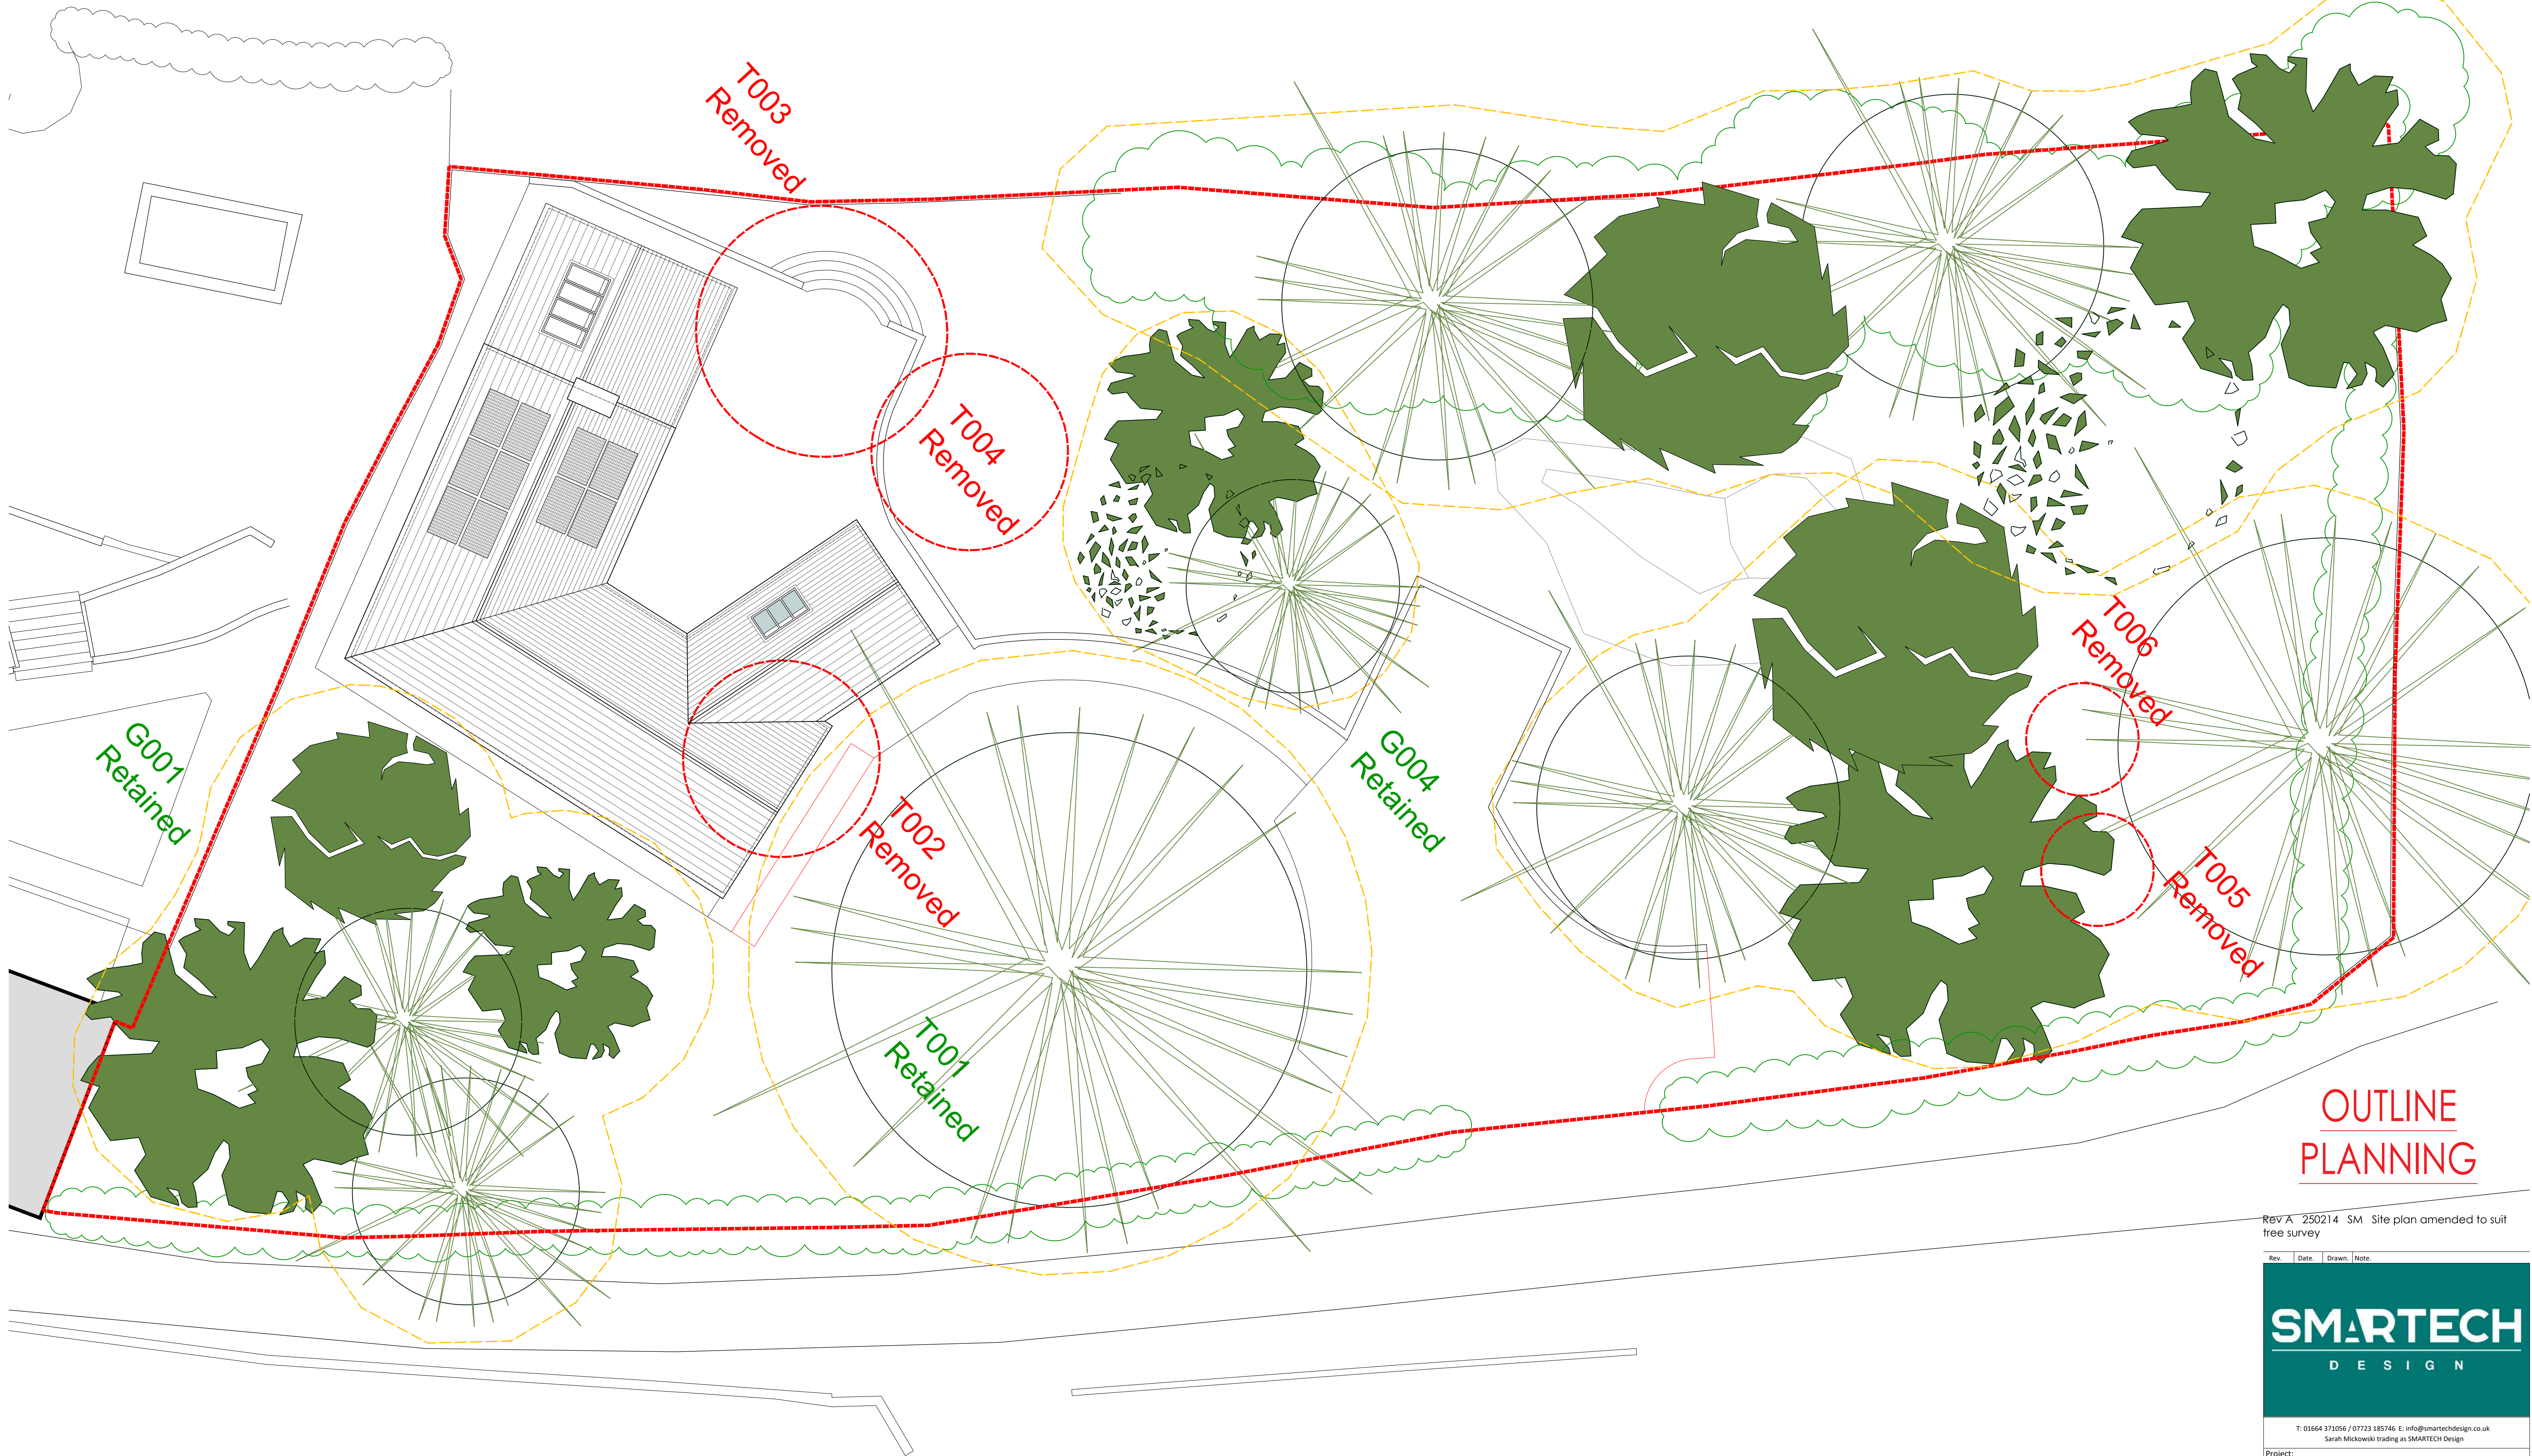

OUTLINE PLANNING

Rev A 250214 SM Site plan amended to suit tree survey

Rev.	Date	Drawn	Note
SMARTTECH DESIGN			
T: 01664 373056 / 07723 385746 E: info@smarttechdesign.co.uk Sarah Mickowski trading as SMARTTECH Design			
Project: Proposed New Dwelling Little Lane Desford For Mr. G. Warren			
Drawing Title: Proposed Tree Plan			
Scale: 1:100@A1	Drawn: SM	Status: PLANNING	Date: Oct 2024
Drawing Number: 0105-P02-004			Revision: A