



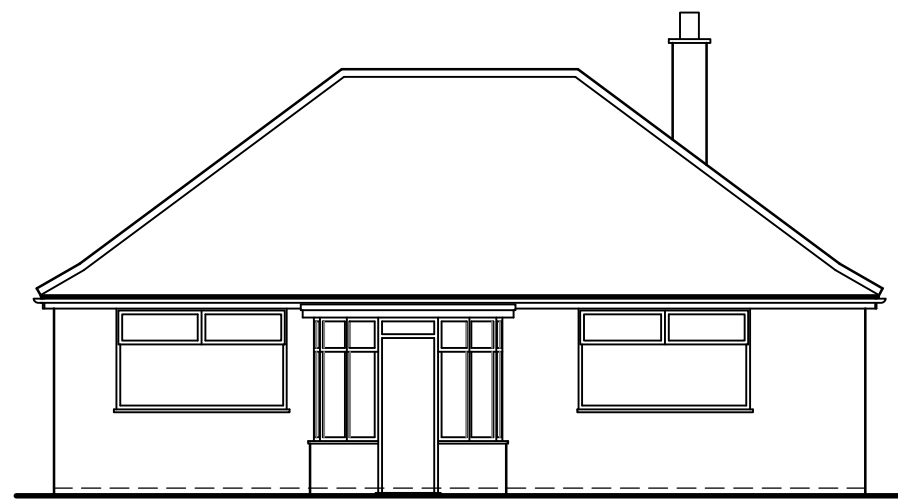


EXISTING FRONT ELEVATION 1:100

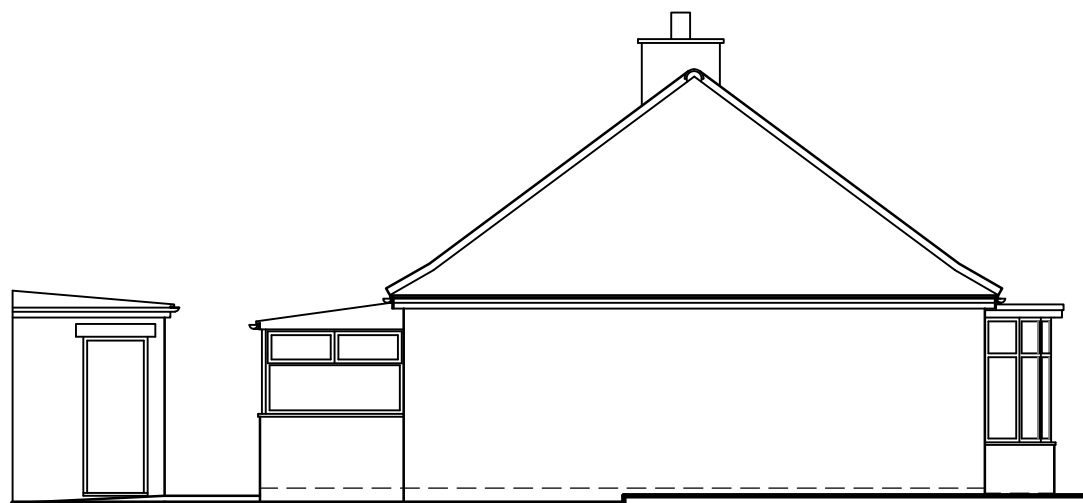


EXISTING SIDE ELEVATION 1:100



EXISTING REAR ELEVATION 1:100

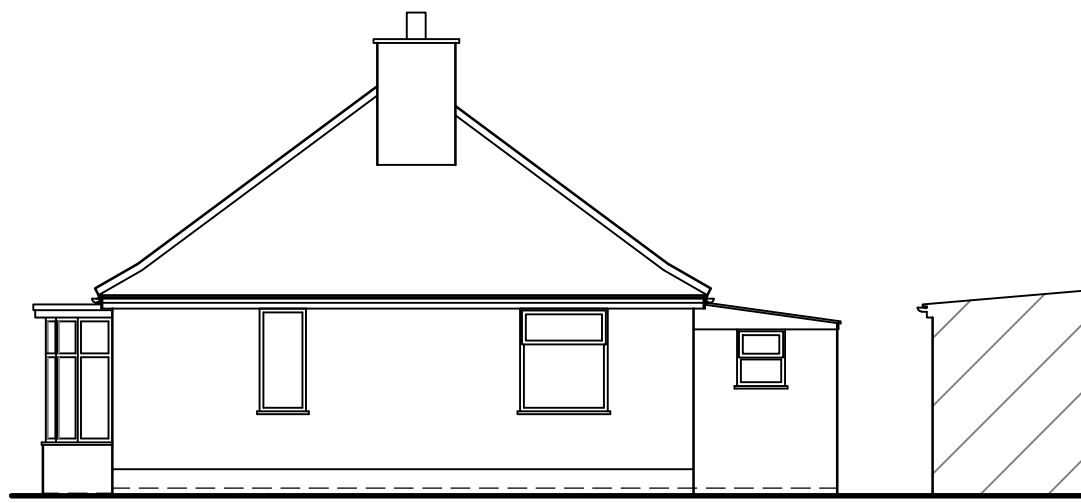


EXISTING SIDE ELEVATION 1:100

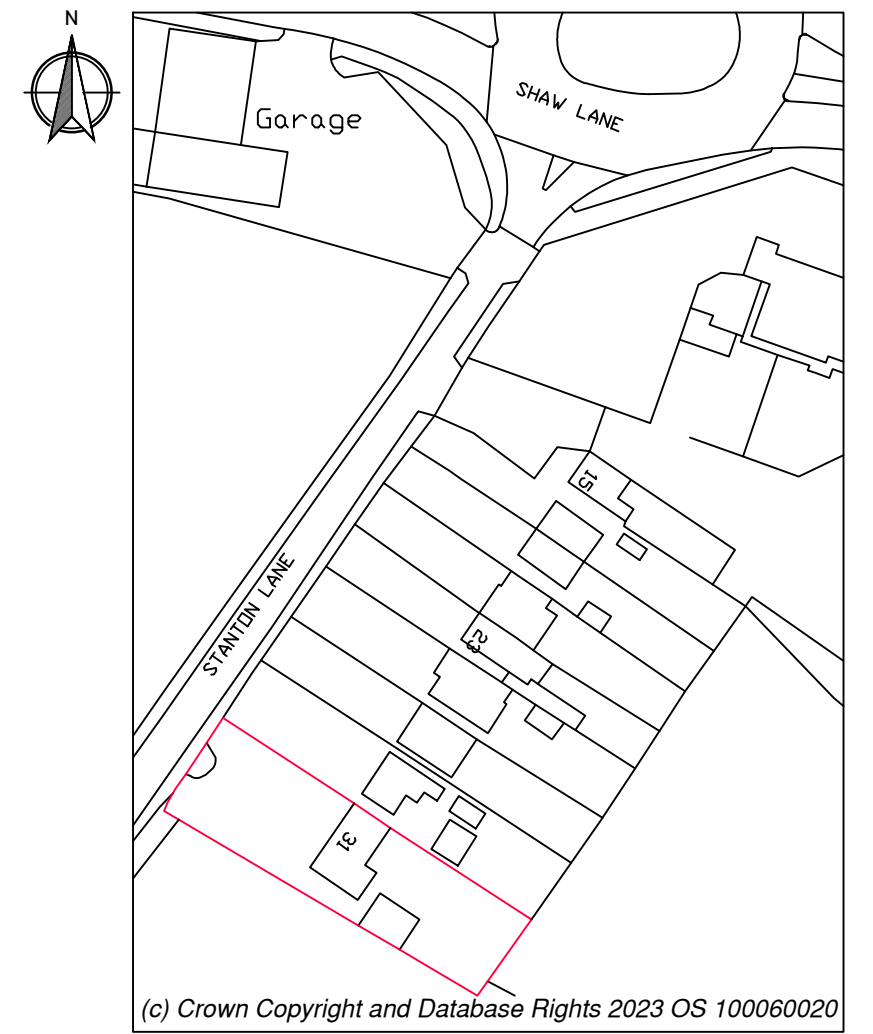


SITE LOCATION PLAN 1:1250



BLOCK PLAN 1:500

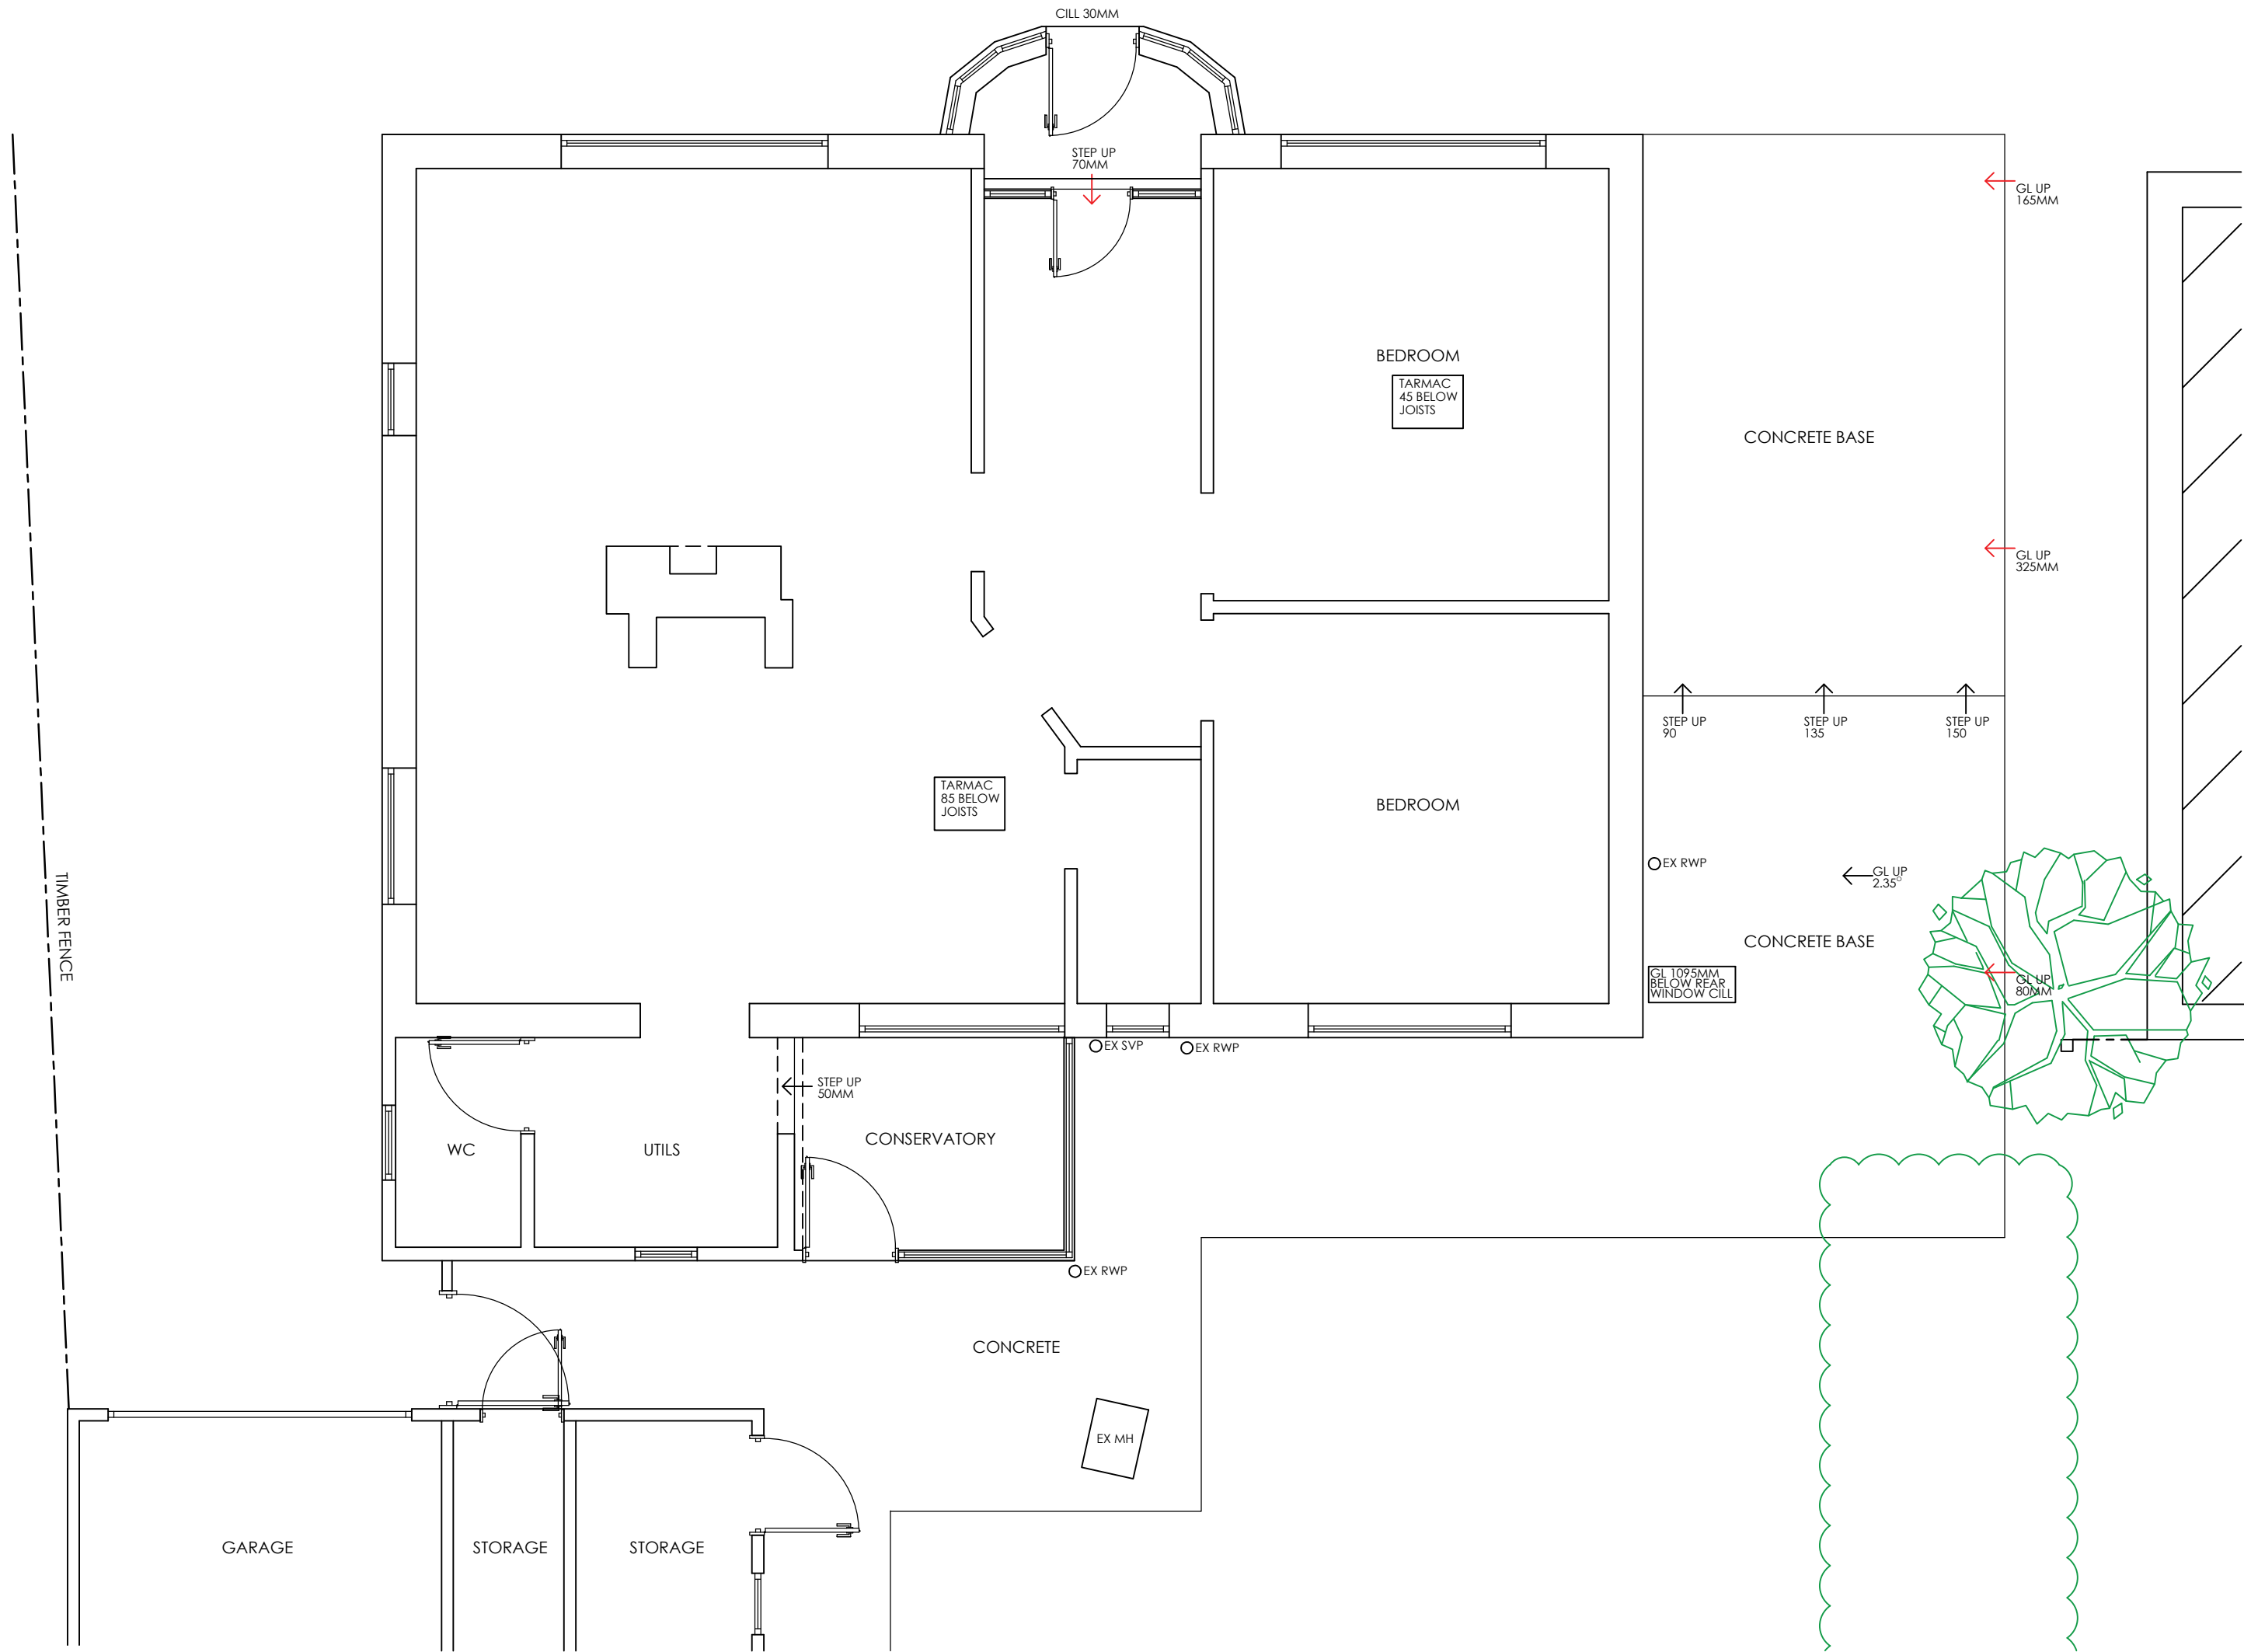

EXISTING GROUND FLOOR PLAN 1:50

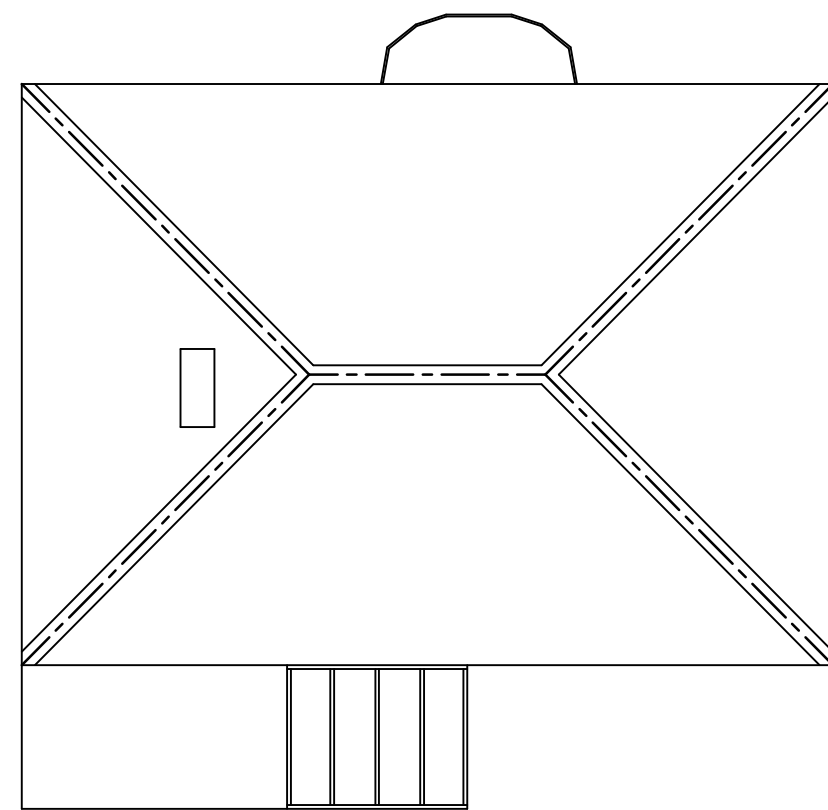

EXISTING ROOF PLAN 1:100

1M 2M 3M 4M 5M 6M 7M 8M 9M	
1M 2M 3M 4M	
REVISION : REV A - PLANNING SUBMISSION - 15/05/23	
DRAWING : EXISTING AND PROPOSED FLOOR PLANS	
DATE : APR 23	PROJECT : PROPOSED SINGLE STOREY SIDE EXTENSION
SCALE @ A1 : VARIES	CLIENT : MR ANSH PATEL
DRAWING No. : 23-34.1	SITE ADDRESS : 31 STANTON LANE MARKFIELD LE67 9QA
ALL DRAWINGS TO BE CHECKED ON BEING TO CONSTRUCTION. PLANS TO BE USED FOR PLANNING PURPOSES ONLY. ANY DEVIATIONS FROM PLANS OR STRUCTURAL ALTERATIONS ARE TO BE NOTIFIED IMMEDIATELY TO THE CLIENTS. ANY BUILDING WORKS TO BE COMPLETED BEFORE ANY NECESSARY LOCAL AUTHORITY APPROVALS HAVE BEEN OBTAINED AND AS CLIENTS OWN USE. THE DRAWING REMAINS THE COPYRIGHT OF THE ART OF BUILDING LTD AND MUST NOT BE REPRODUCED OR USED WITHOUT THEIR CONSENT. THE DRAWING REMAINS THE PROPERTY OF THE ART OF BUILDING LTD AND MUST NOT BE REPRODUCED OR USED WITHOUT THEIR CONSENT. ANY REVISIONS TO THE DRAWING MUST BE MADE BY THE ART OF BUILDING LTD. 
DRAWING SIGNED AND APPROVED BY: PRINT NAME : SIGNATURE : DATE :	
THE ART OF BUILDING architecture DESIGN CREATE INSPIRE	
t: +44 (0)1509 891105 e: info@theartofbuilding.co.uk w: theartofbuilding.co.uk	45, maplewell road woodhouse eaves leicestershire, le12 8rg