
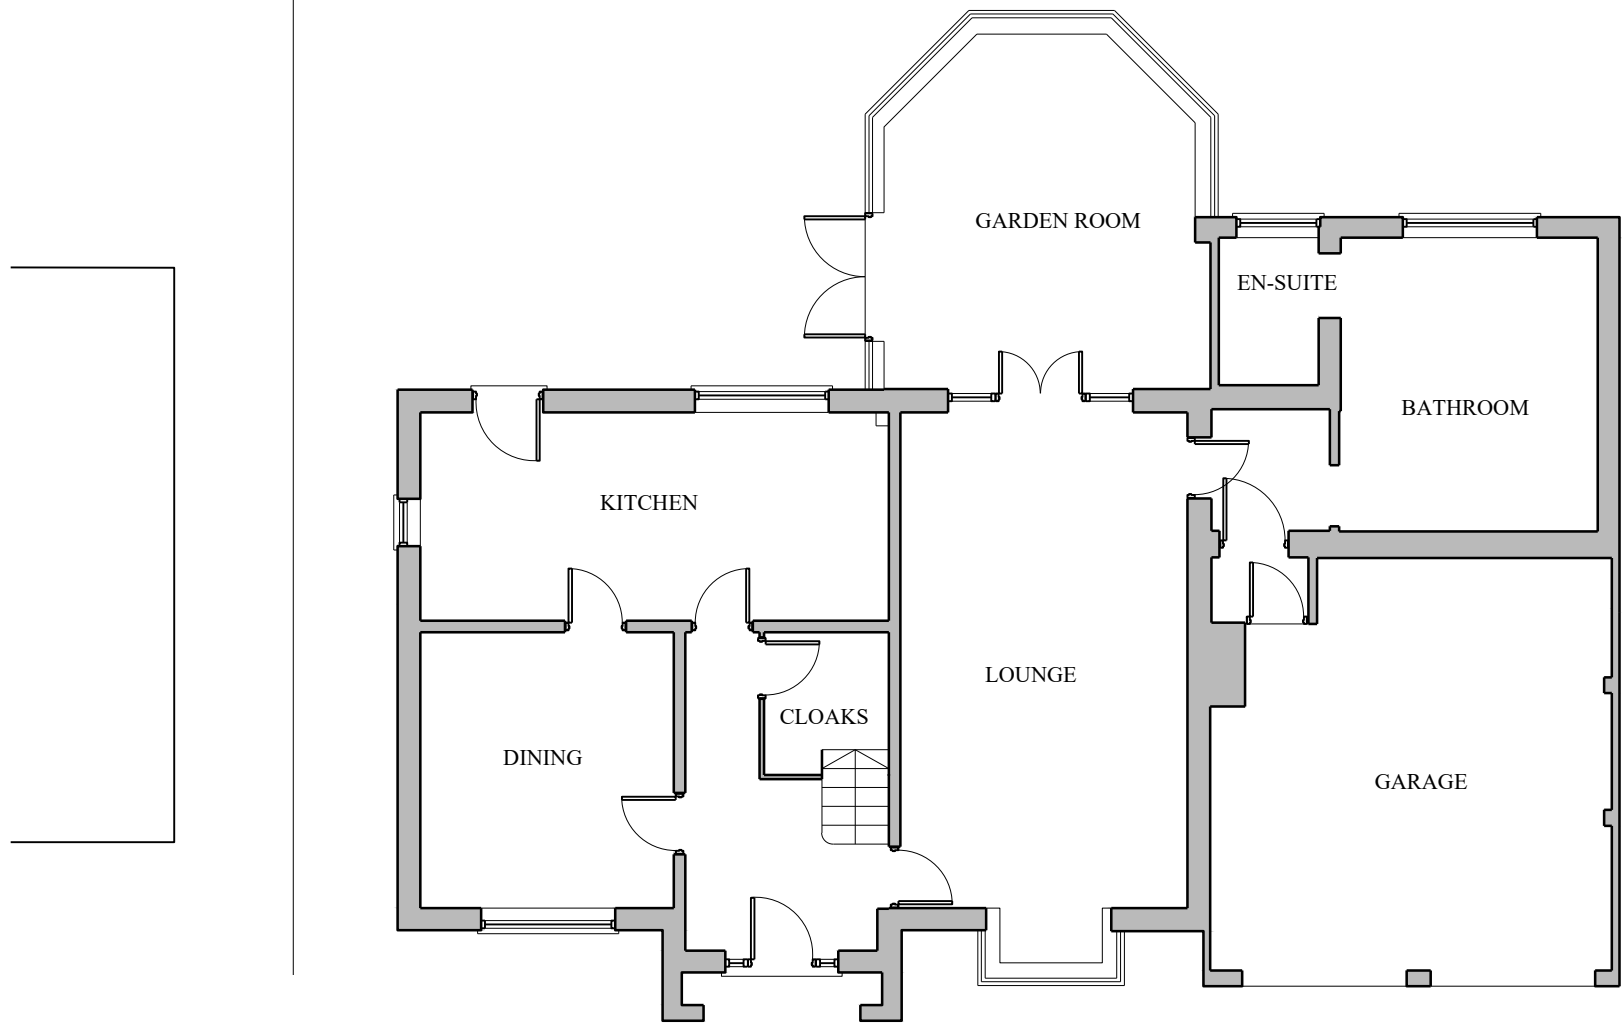


This drawing and the building works depicted are the copyright of Code 6 Developments Limited and may not be reproduced or otherwise used by written permission. No liability will be accepted for omissions made by other persons.

Written dimensions only to be taken from this drawing.

Contractor must check and verify all building levels and site dimensions, all sewer invert levels and road levels at connection points prior to start of works.

All works to comply with the latest revision of the building regulations.

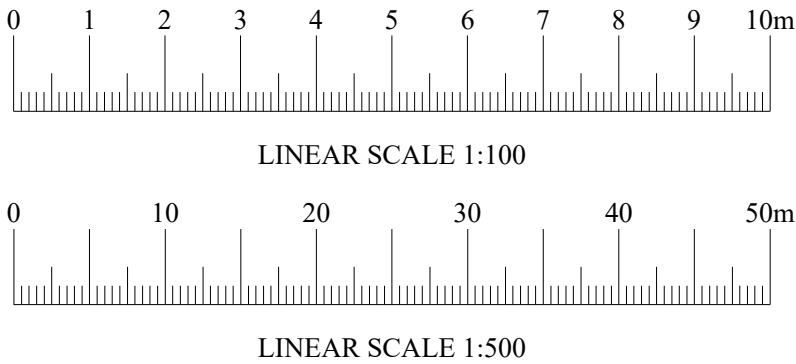

EXISTING GROUND FLOOR PLAN



PROPOSED BLOCK PLAN




EXISTING REAR ELEVATION




EXISTING BLOCK PLAN




PROPOSED REAR ELEVATION

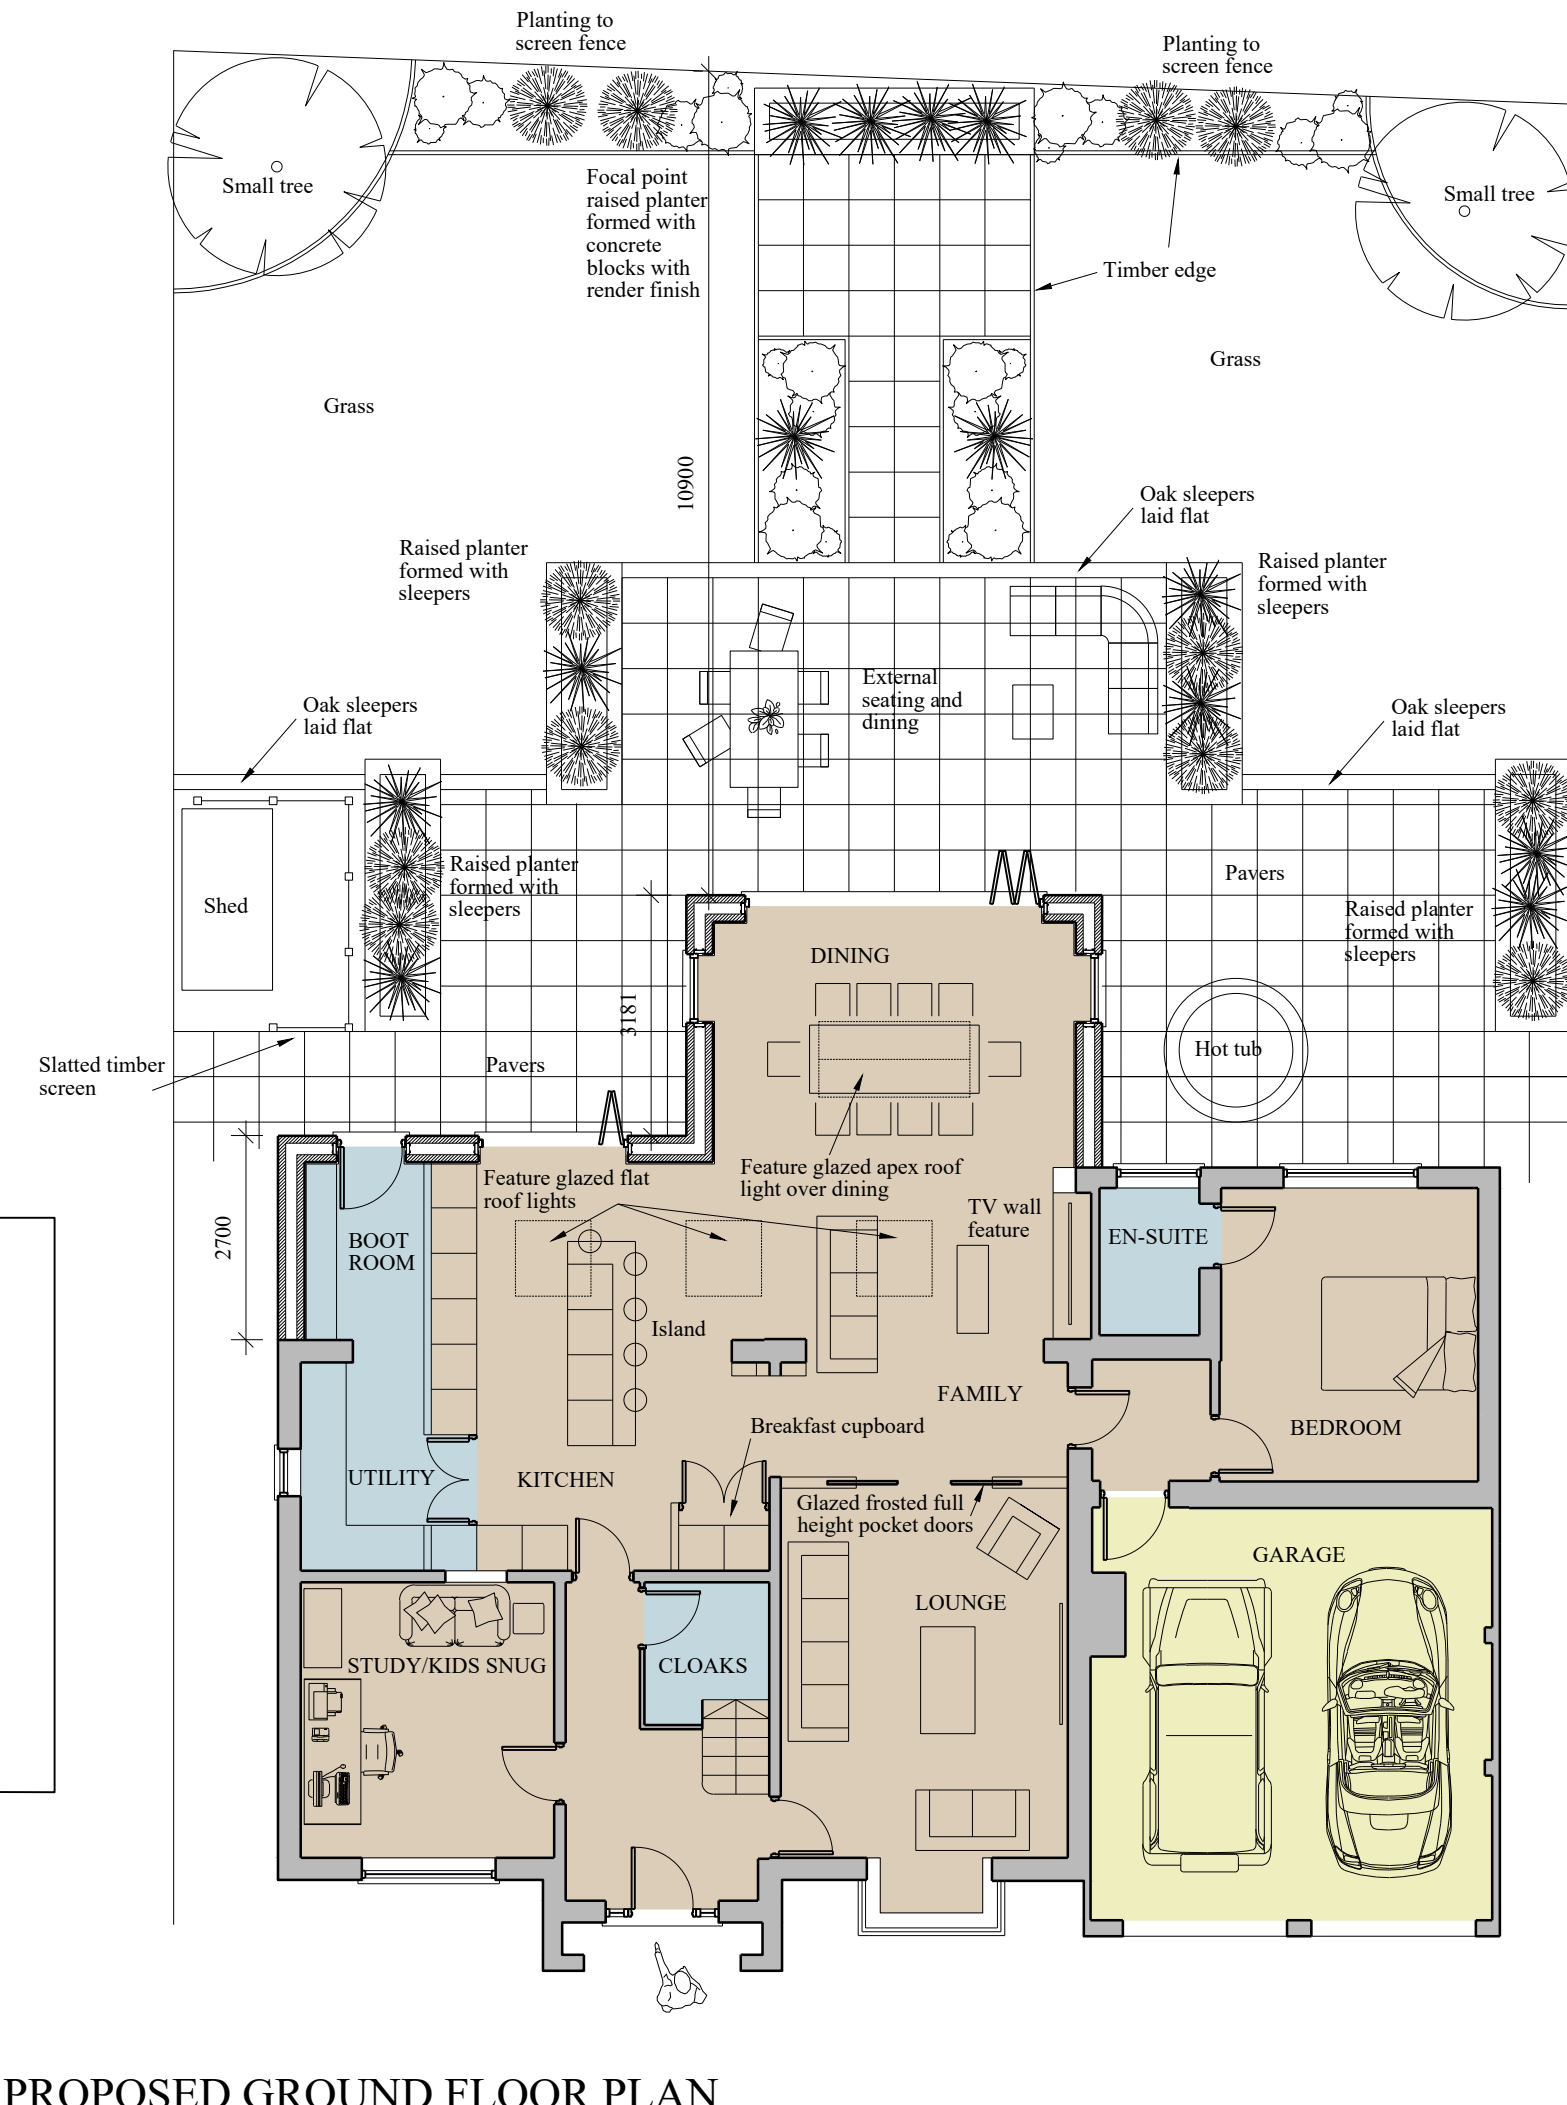


PROPOSED GROUND FLOOR PLAN

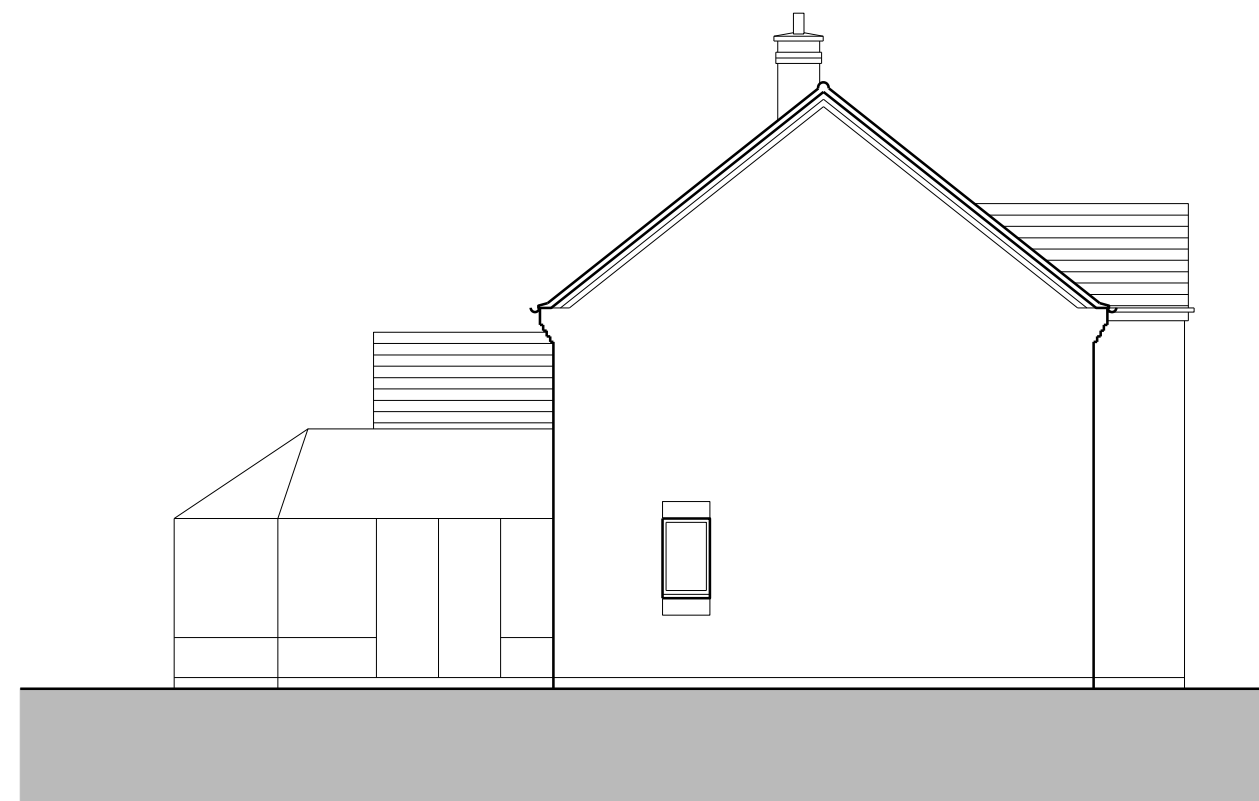


EXISTING SIDE A ELEVATION

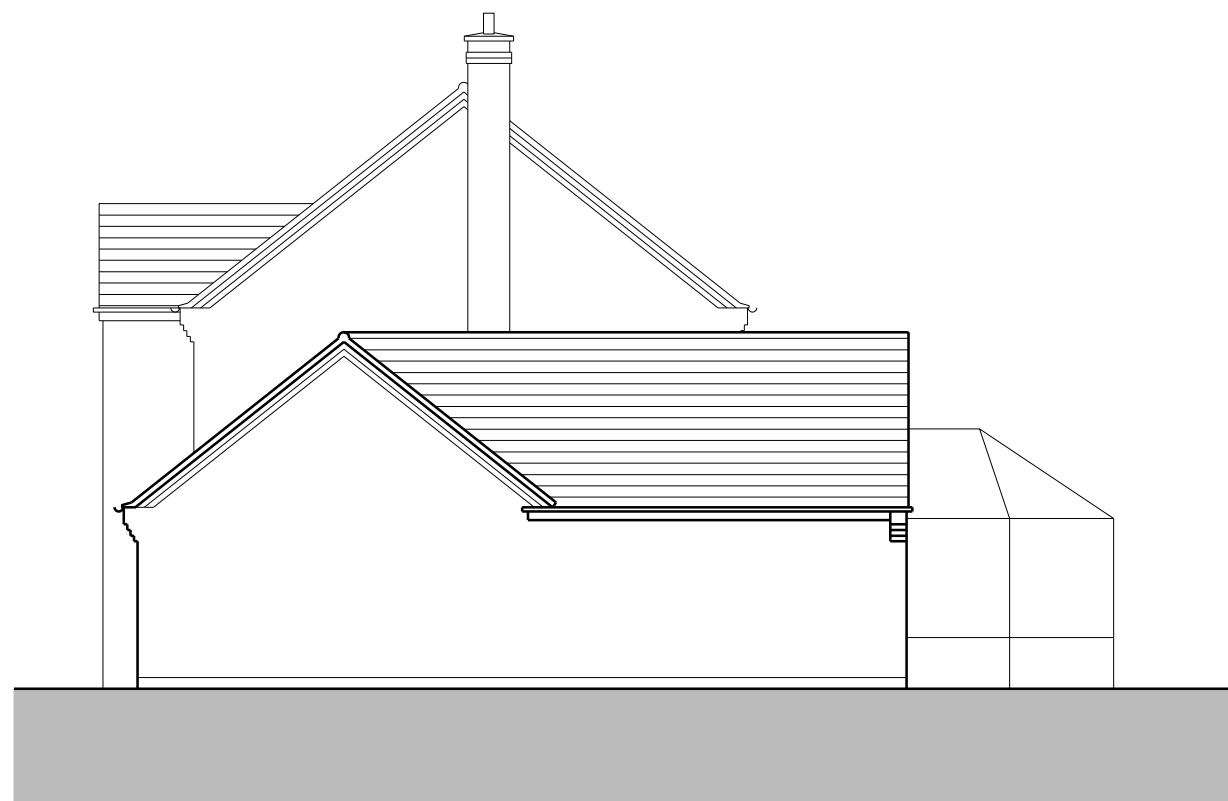

EXISTING SIDE B ELEVATION

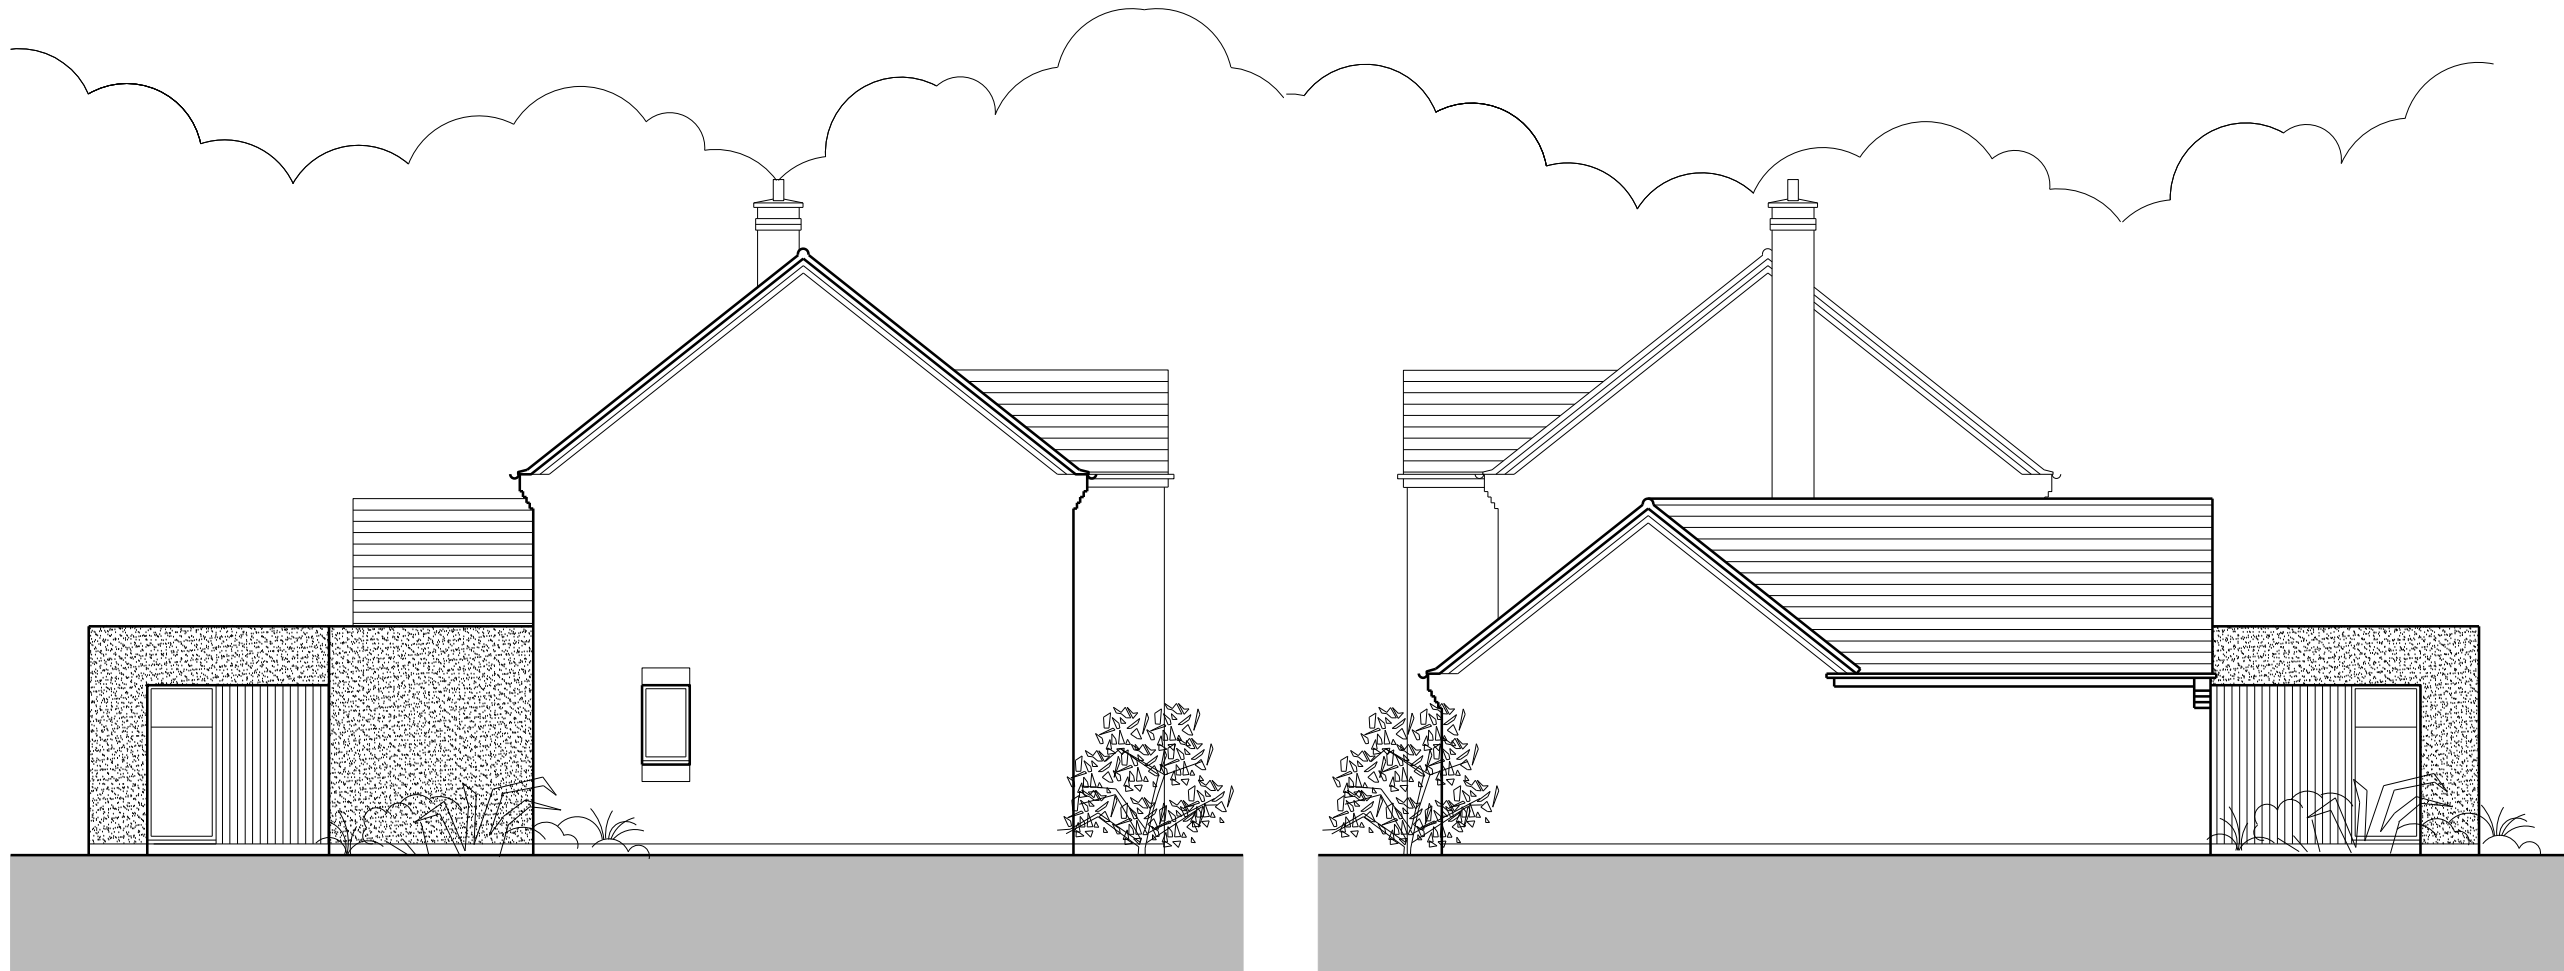

PROPOSED SIDE A ELEVATION

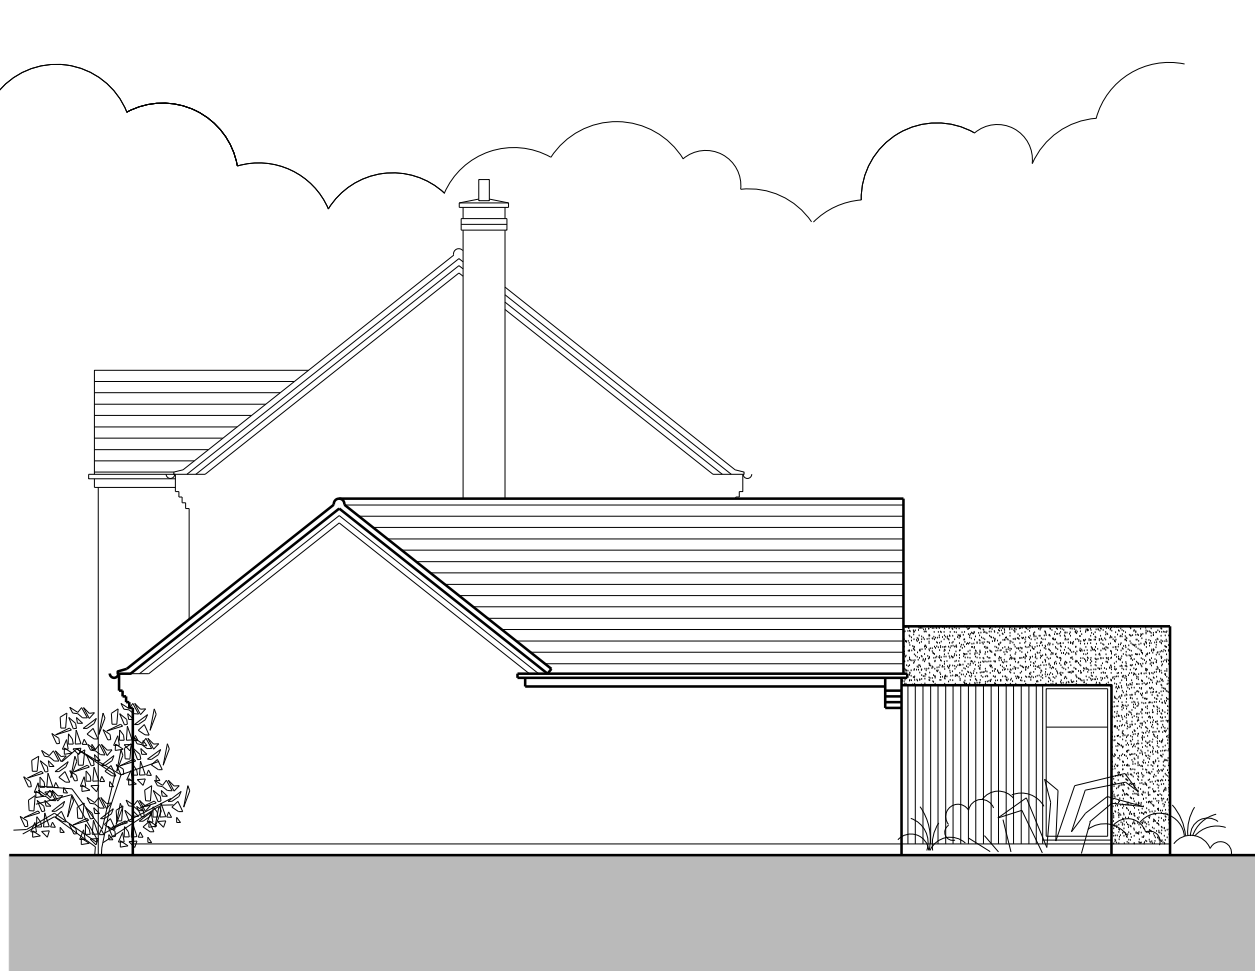

PROPOSED SIDE B ELEVATION

Planning

REVISIONS		
CLIENT	Mr & Mrs Corbett	
 Code 6 Developments Limited 16 Fox's Covert, Fenny Drayton, CV13 6BG mark@code6developments.co.uk 01827 721653		
PROJECT	PROPOSED SINGLE STOREY REAR EXTENSION TO THE REAR OF 14 HUNTERS WALK WITHERLEY CV9 3SU	
DRAWING TITLE	EXISTING AND PROPOSED PLANS, ELEVATIONS AND BLOCK PLANS	
SCALE 1:100 1:500	DATE MAY 2023	
DRAWN	STAGE PLANNING	
DRAWING NUMBER	1318_02	REV.