


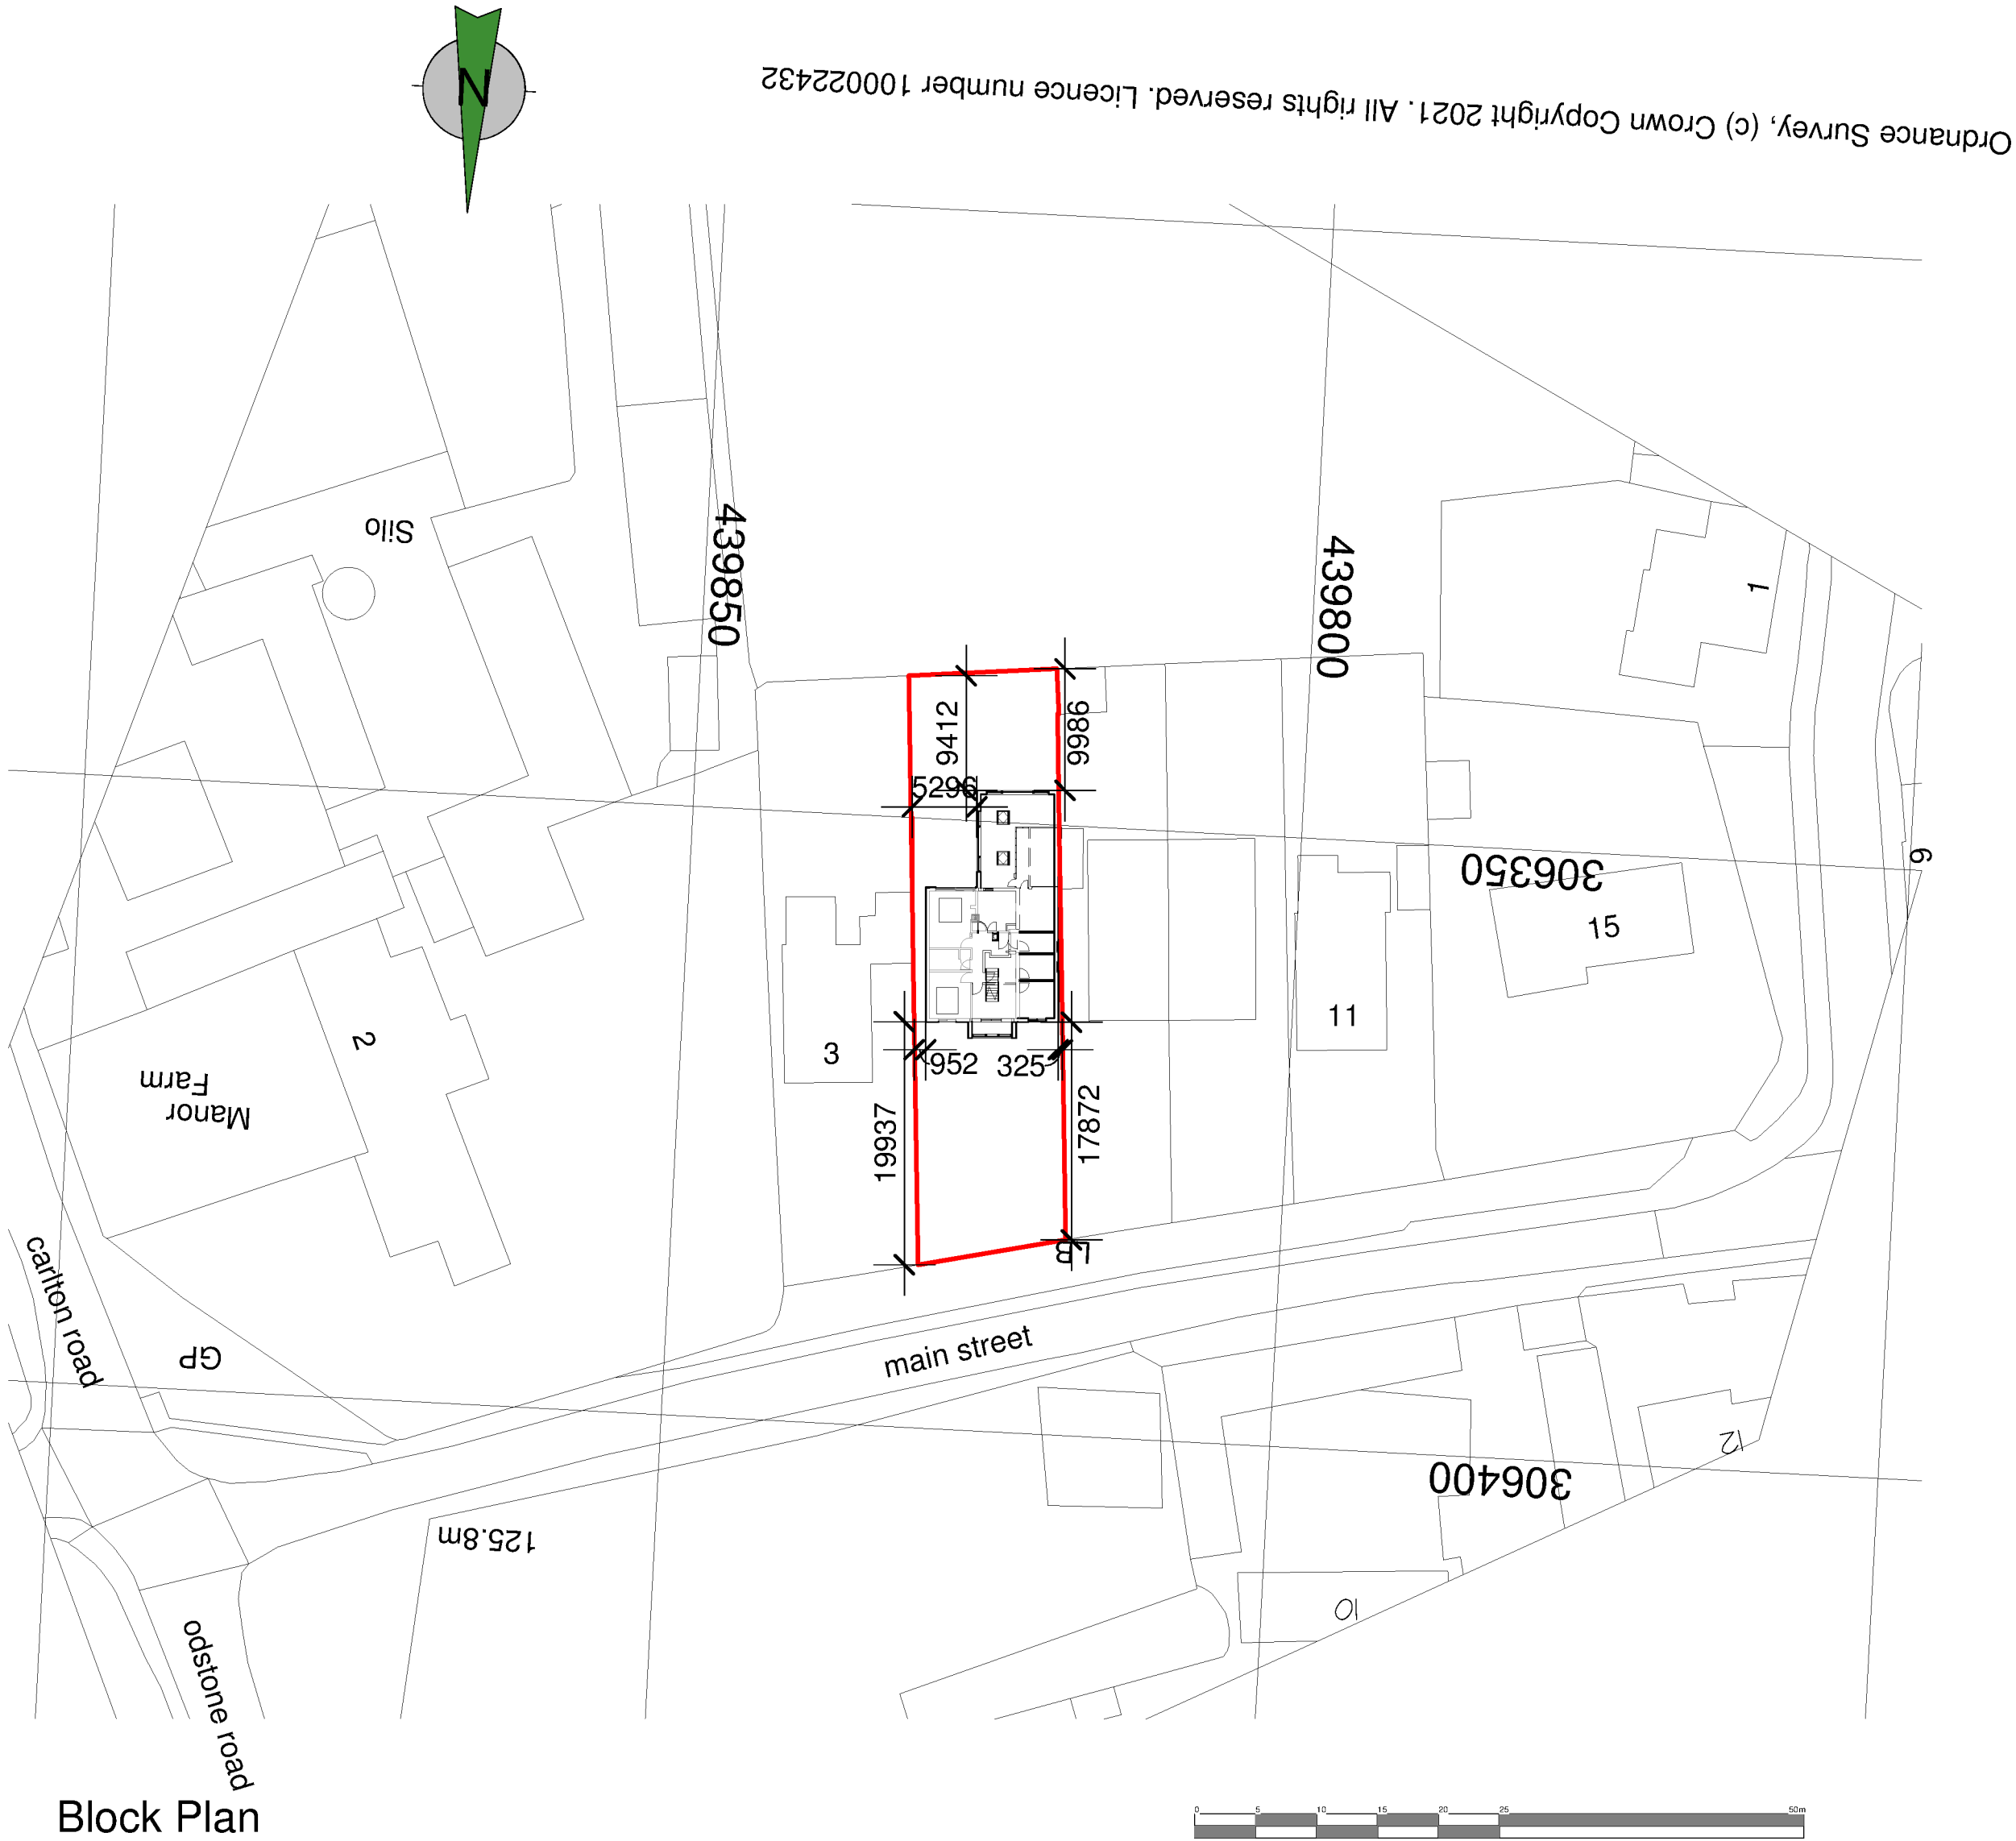

Client Mr Faver			hayward ARCHITECTS LTD 	
Project Title Extention and Alteration 5 Main Street Barton in the beans				
Drawing Title Site Plan			19 Station Road Hinckley Leicestershire LE10 1AW	Tel: 01455 635 665 Fax: 01455 618 971 www.hayward-architects.co.uk
Scale 1:500, 1:1250	Date 01/2021	Sheet A2	Job No. 20 103	Drawing No. 05A
Author WNF	Checked by -			
THE COPYRIGHT OF THIS DRAWING IS VESTED IN HAYWARD ARCHITECTS LTD. REPRODUCTION IN ANY FORM, EITHER IN WHOLE OR IN PART IS FORBIDDEN WITHOUT THE PRIOR WRITTEN PERMISSION OF THE COPYRIGHT HOLDER. DO NOT SCALE FROM DRAWING AND ONLY DIMENSIONS ARE TO BE USED			Status Planning	