



Rear Elevation


Side Elevation

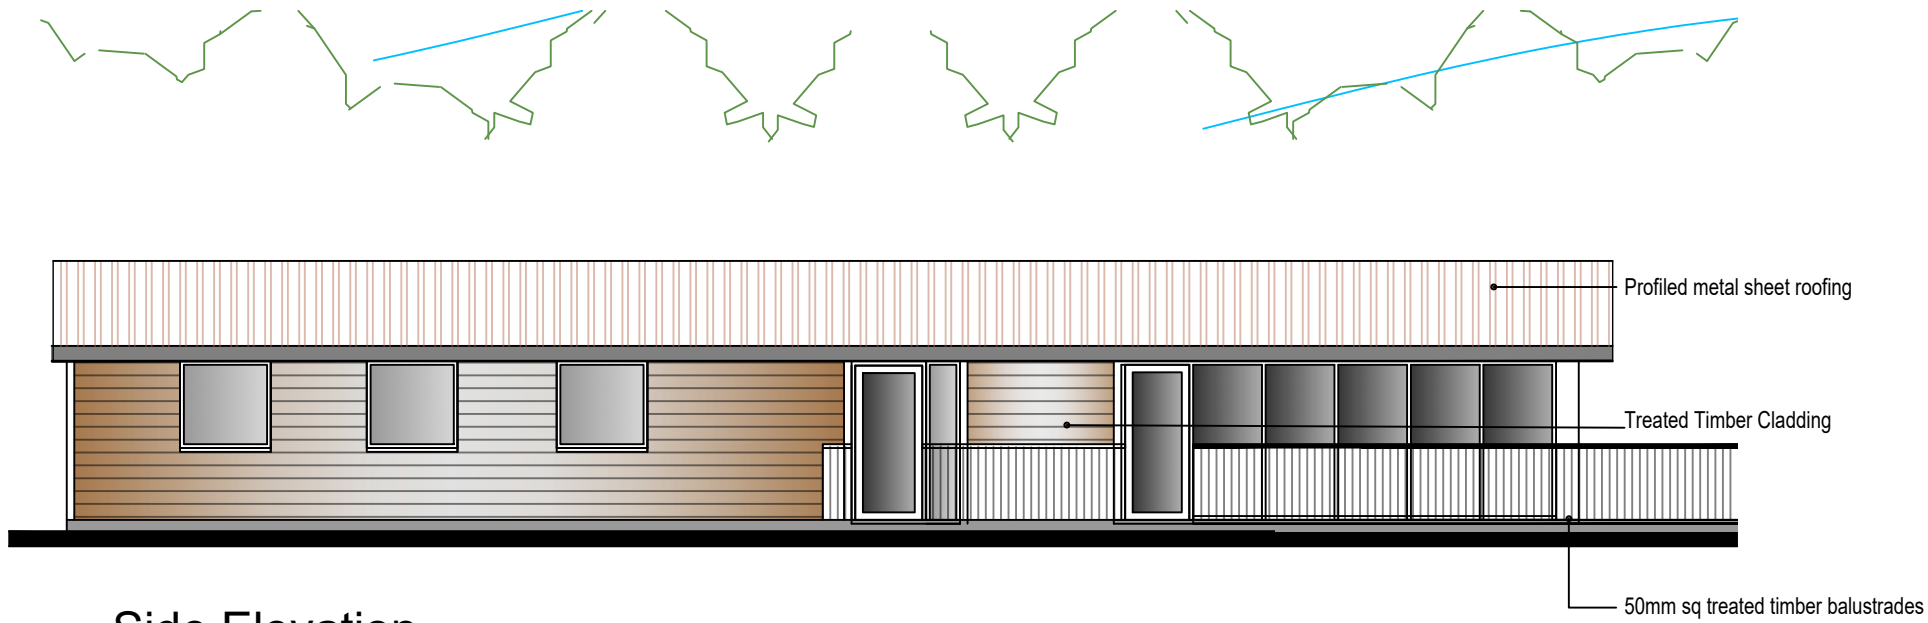

Side Elevation

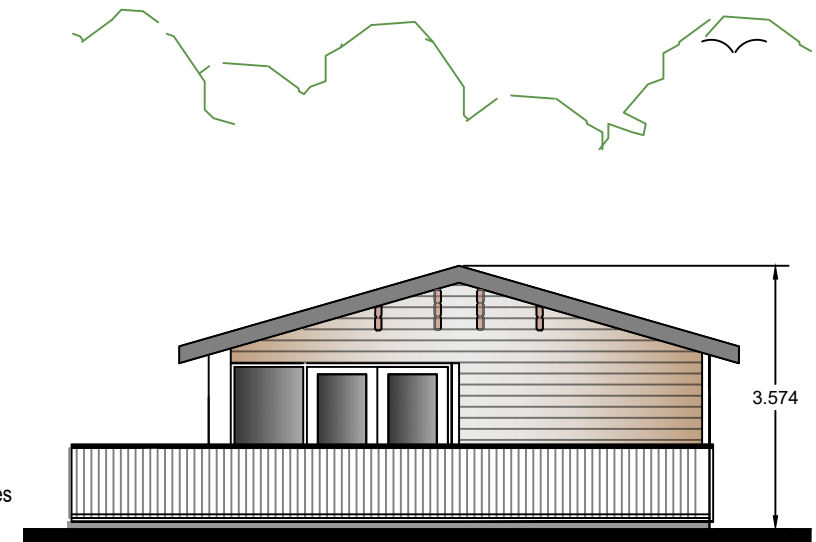

Front Elevation

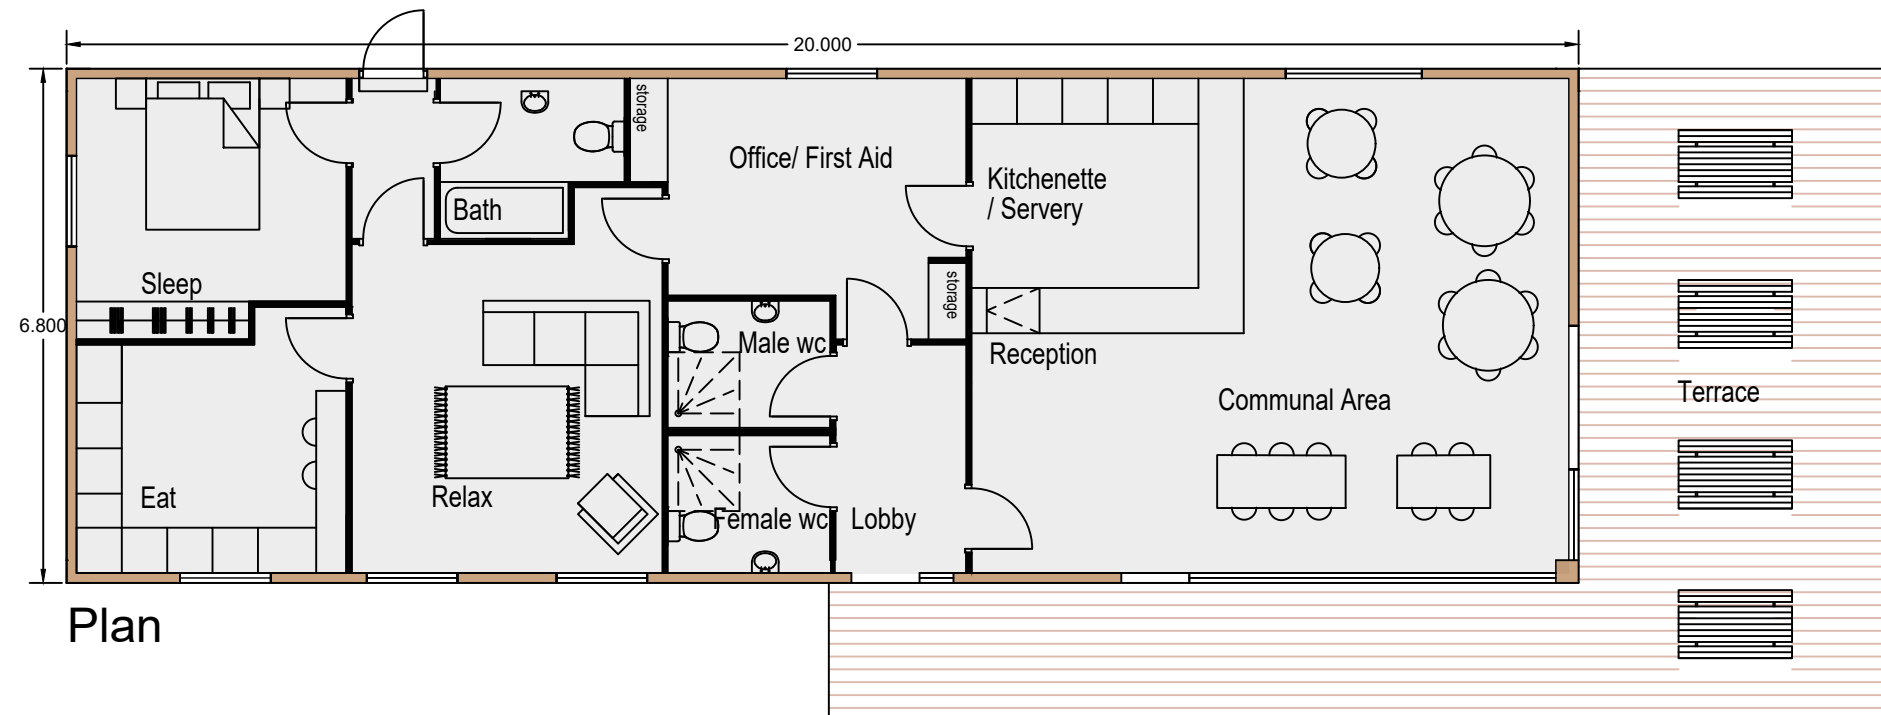

Plan

Management Lodge + accommodation

Plans and Elevations Inglenook Farm

Scale. 1:100@ A3 Date. May 2023

Dwg No. 1007 Revision. -

Brook House Consulting

BHC

72 Boston Road
Leicester
LE4 1HB

Tel:- 0116 2169415 E mail:- mail@brookhouseconsulting.com