

MR & MRS. L. FINNEY

PROPOSED FIRST FLOOR.
SIDE EXTENSION

5 BOSWORTH CLOSE
HINCKLEY LEICESTER
LE10. 0XW


PLANS ELEVATIONS AND
SECTION ALL AS
PROPOSED

1:50.

09.04.24 Drawn by: A. MILCOAT RBA


24.06. 02. B.

REV (A) 29.04.24 MISC. ITEMS
(B) 03.07.24 " " "

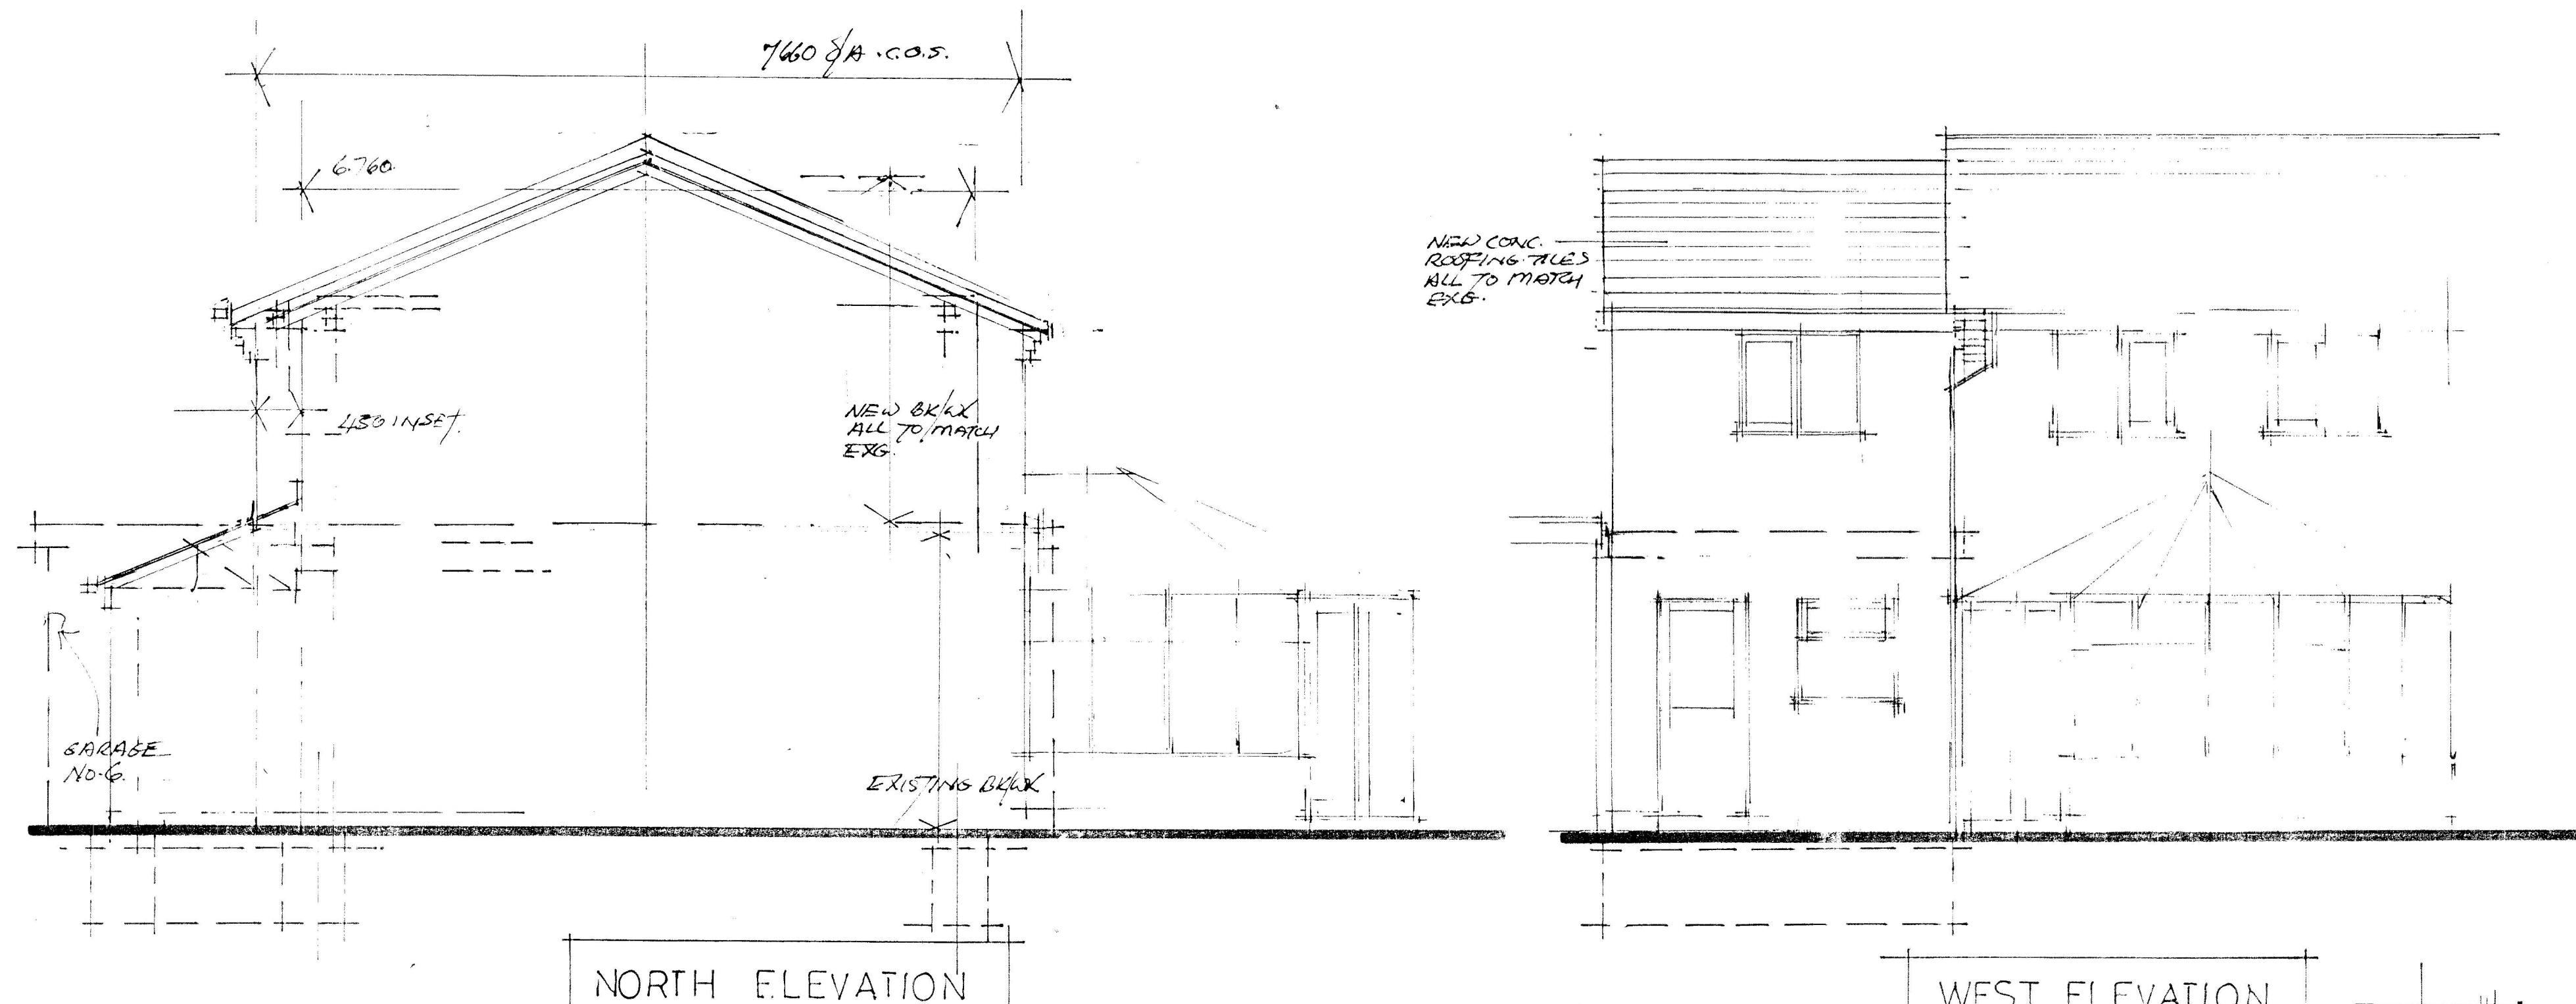


NORTH ELEVATION

WEST ELEVATION.

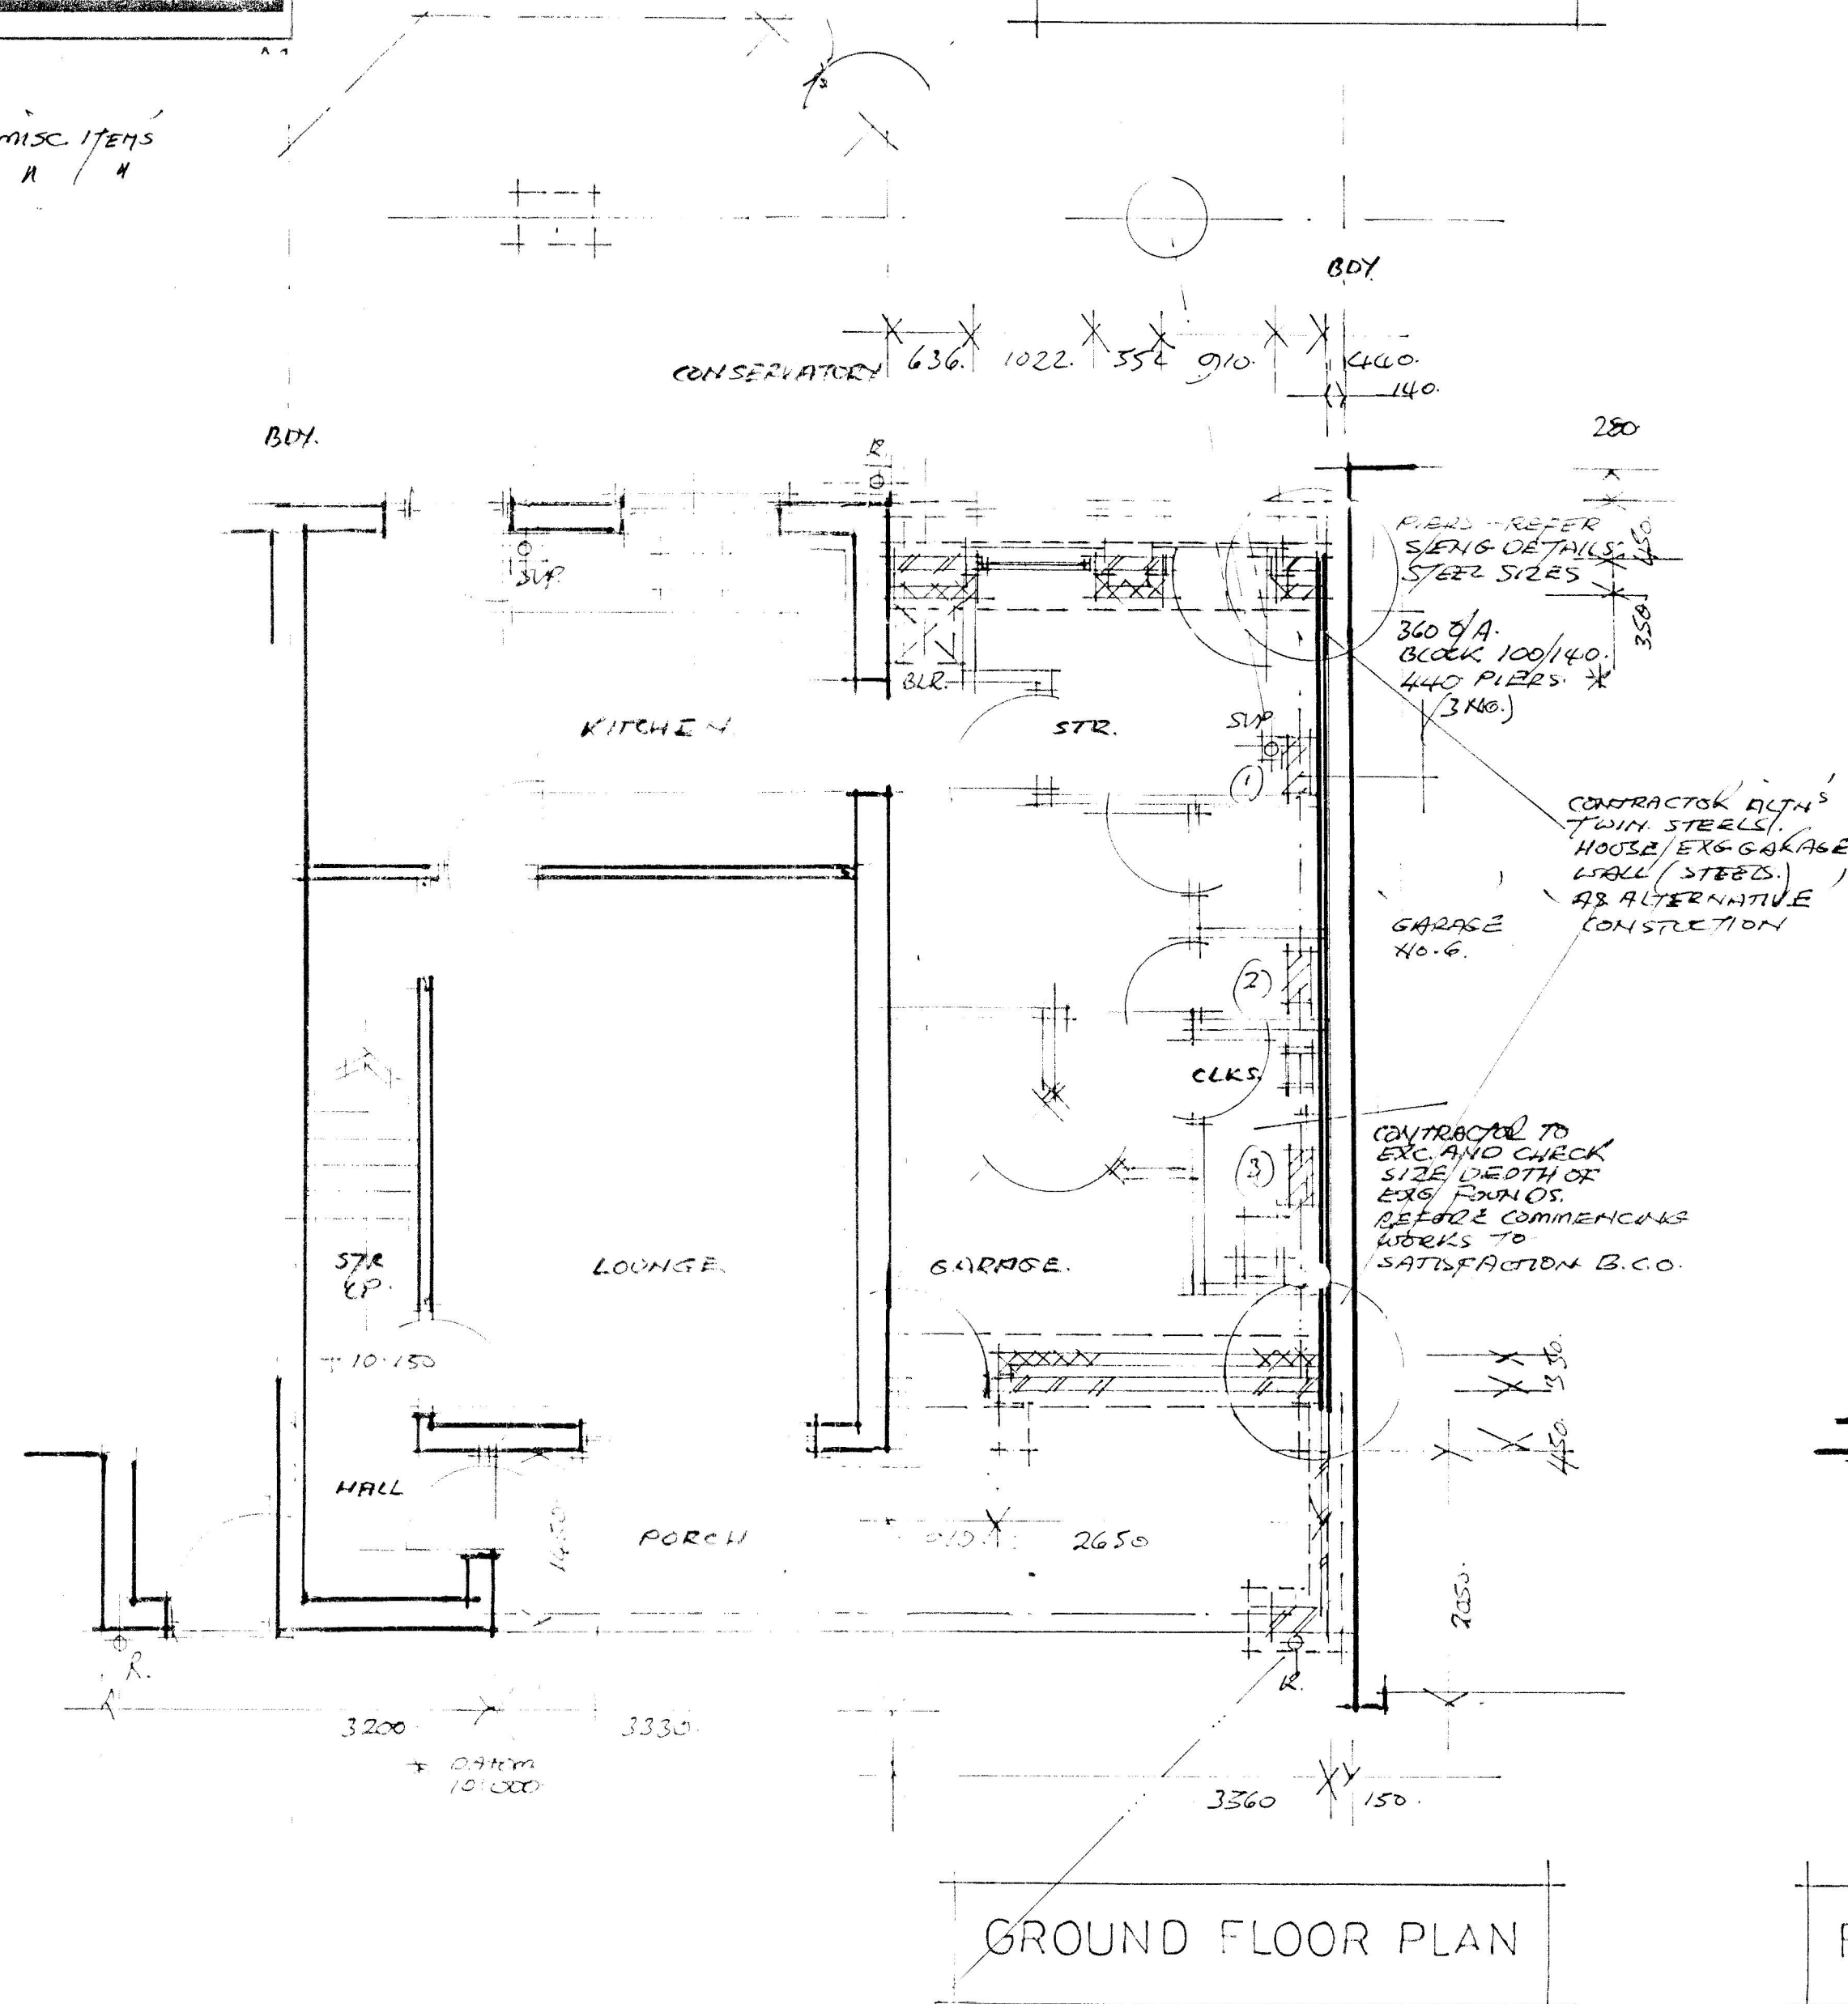

GROUND FLOOR PLAN

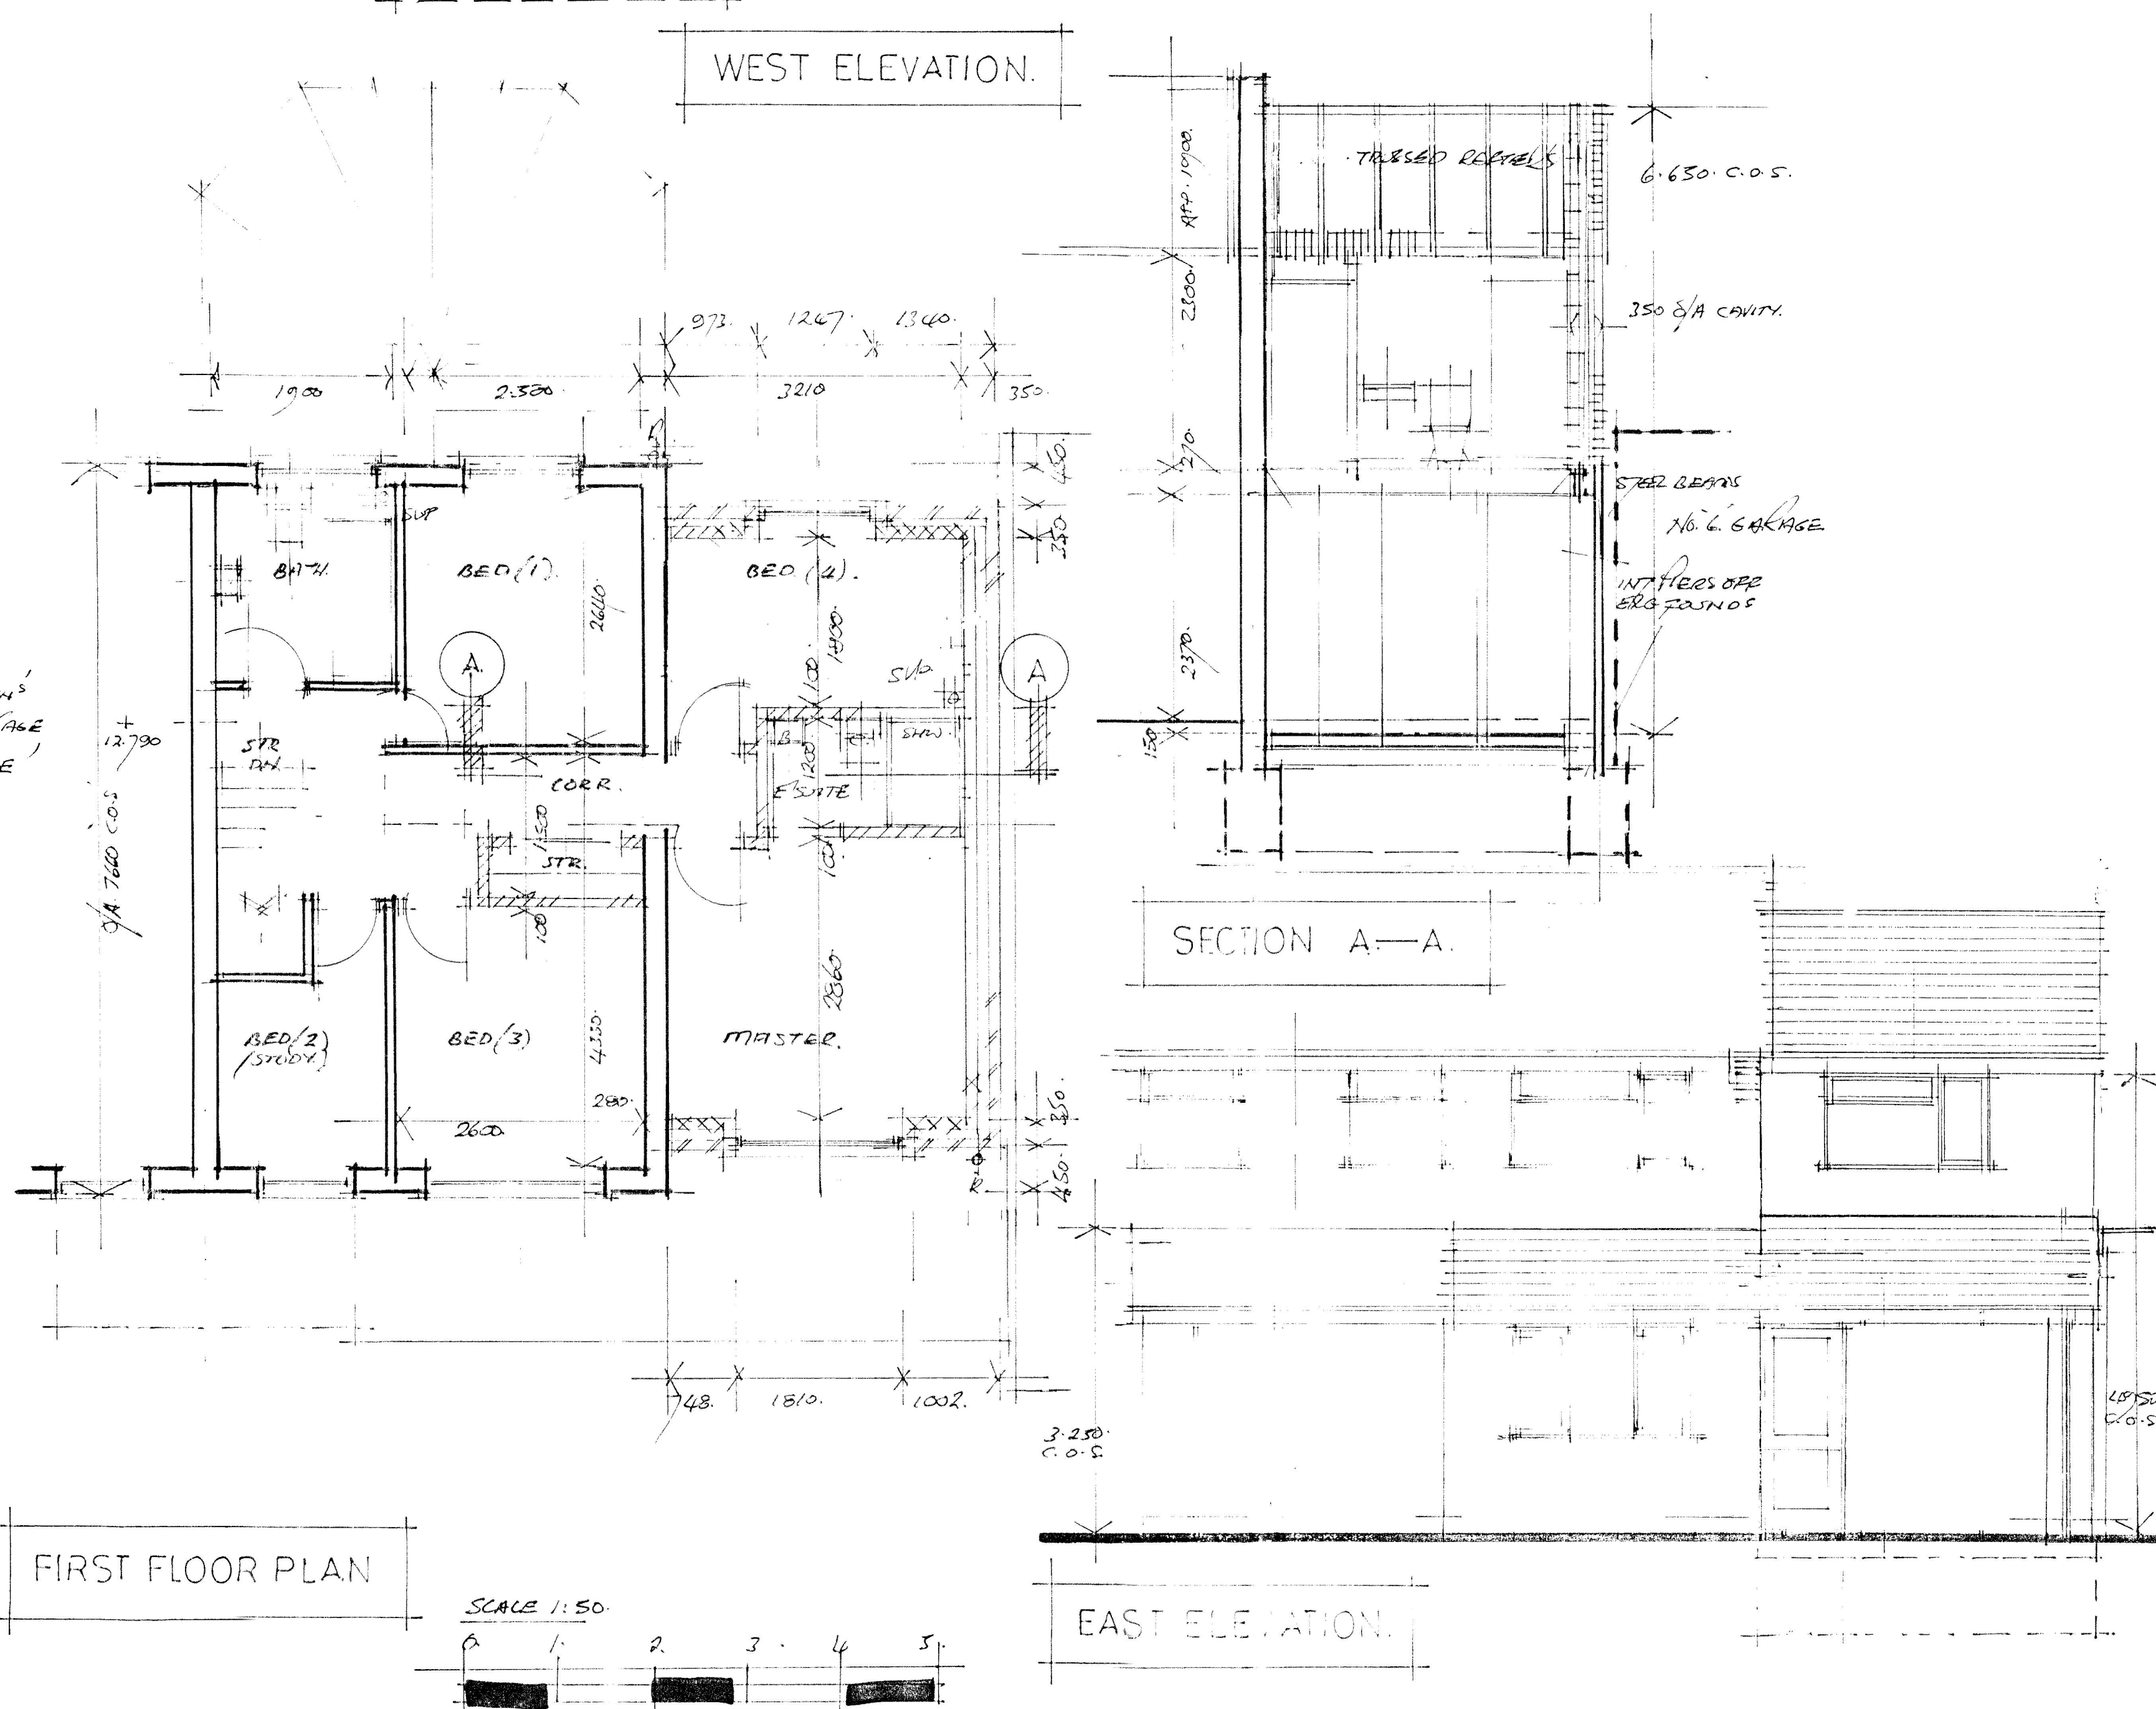

FIRST FLOOR PLAN

SECTION A-A

EAST ELEVATION.

SCALE 1:50.

