




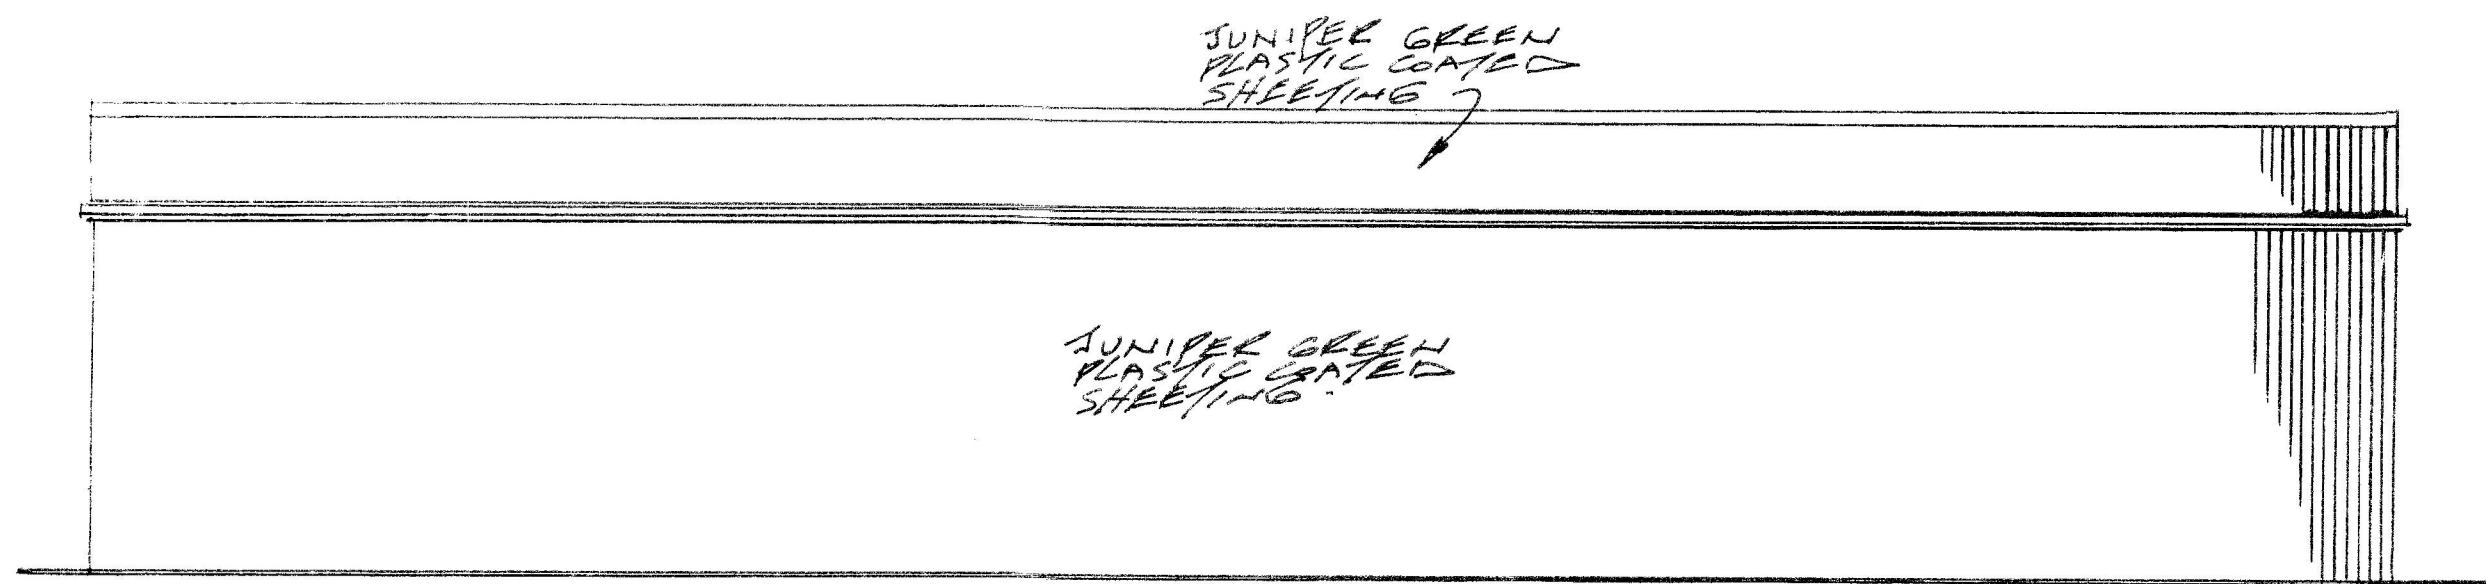


PROPOSED SOUTH ELEVATION.

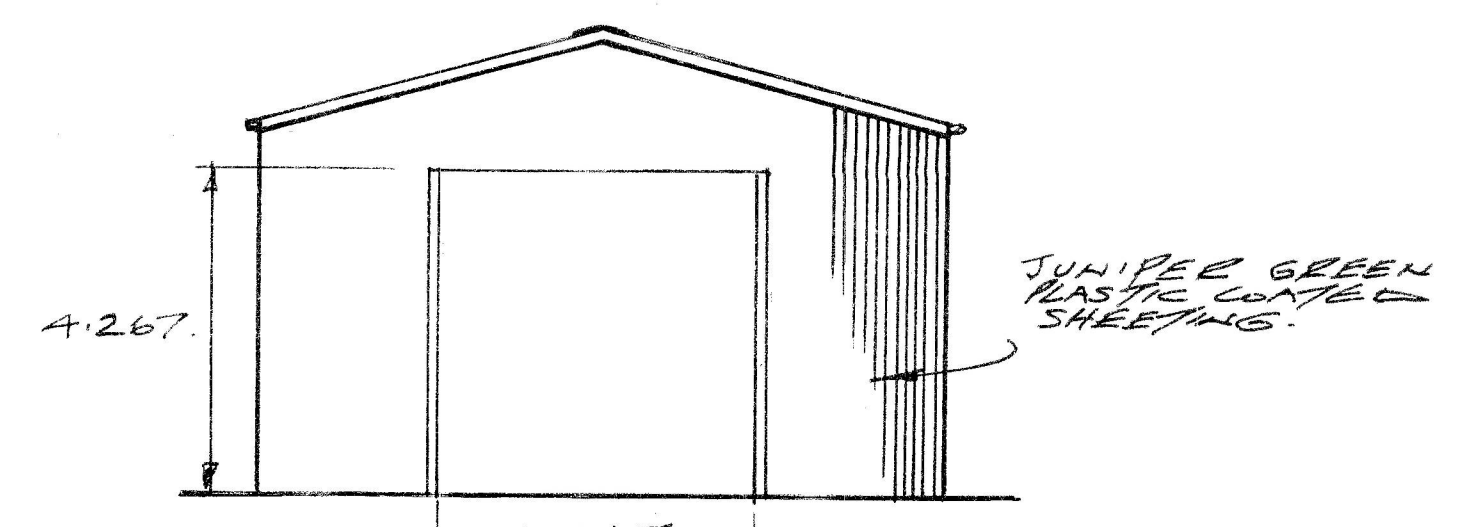


PROPOSED EAST ELEVATION.

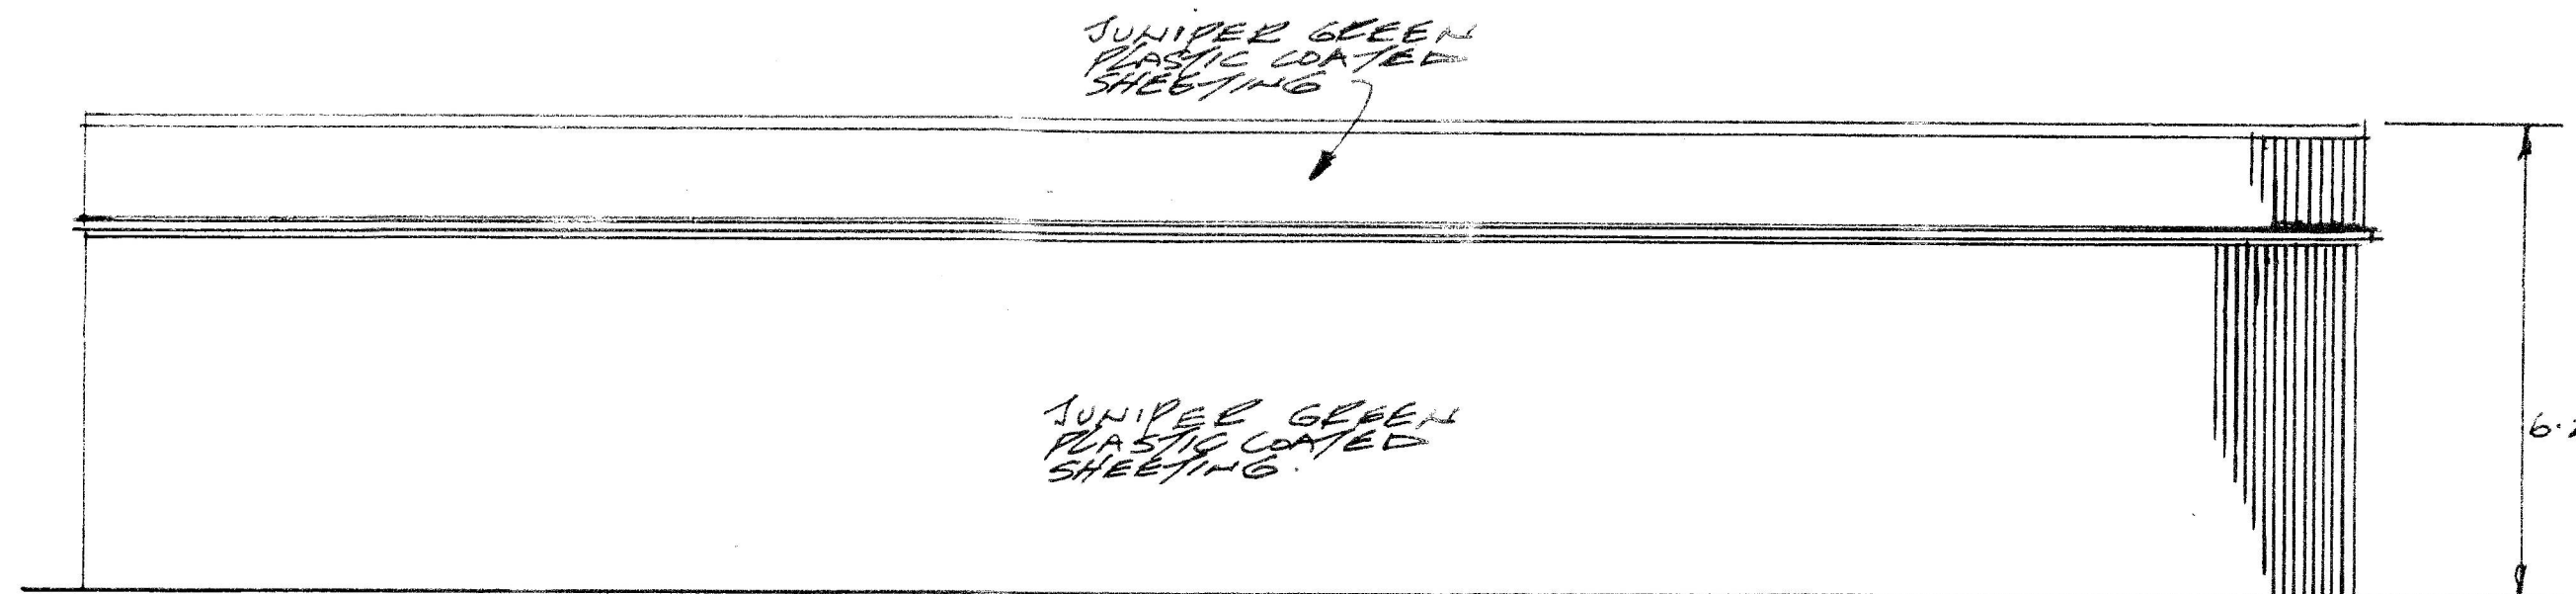


PROPOSED NORTH ELEVATION.

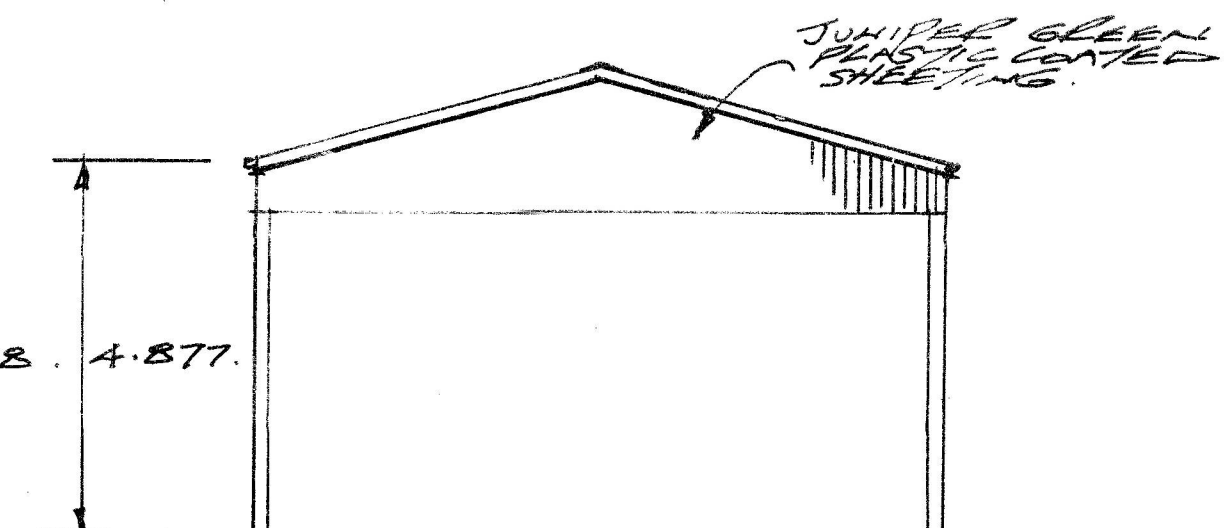


PROPOSED WEST ELEVATION.

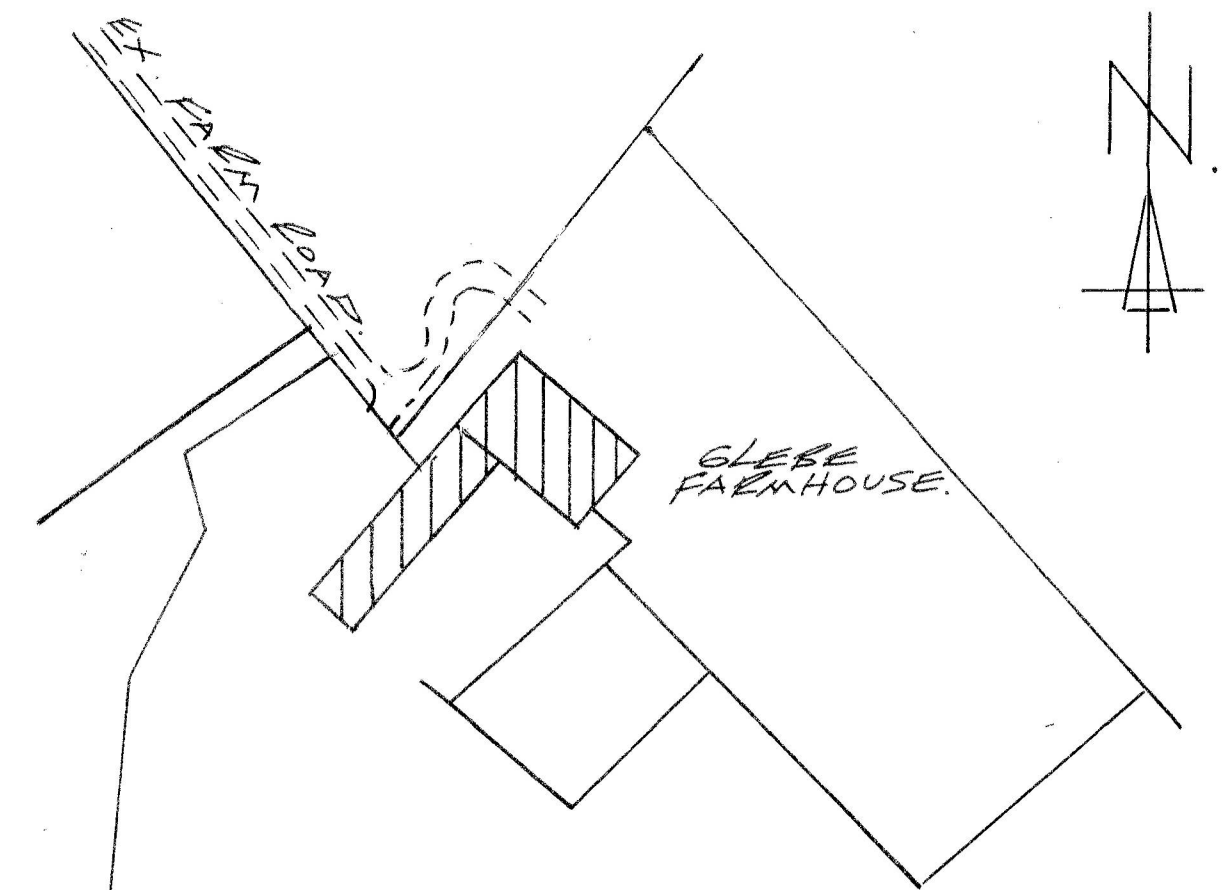

SITE PLAN. SCALE: 1:500

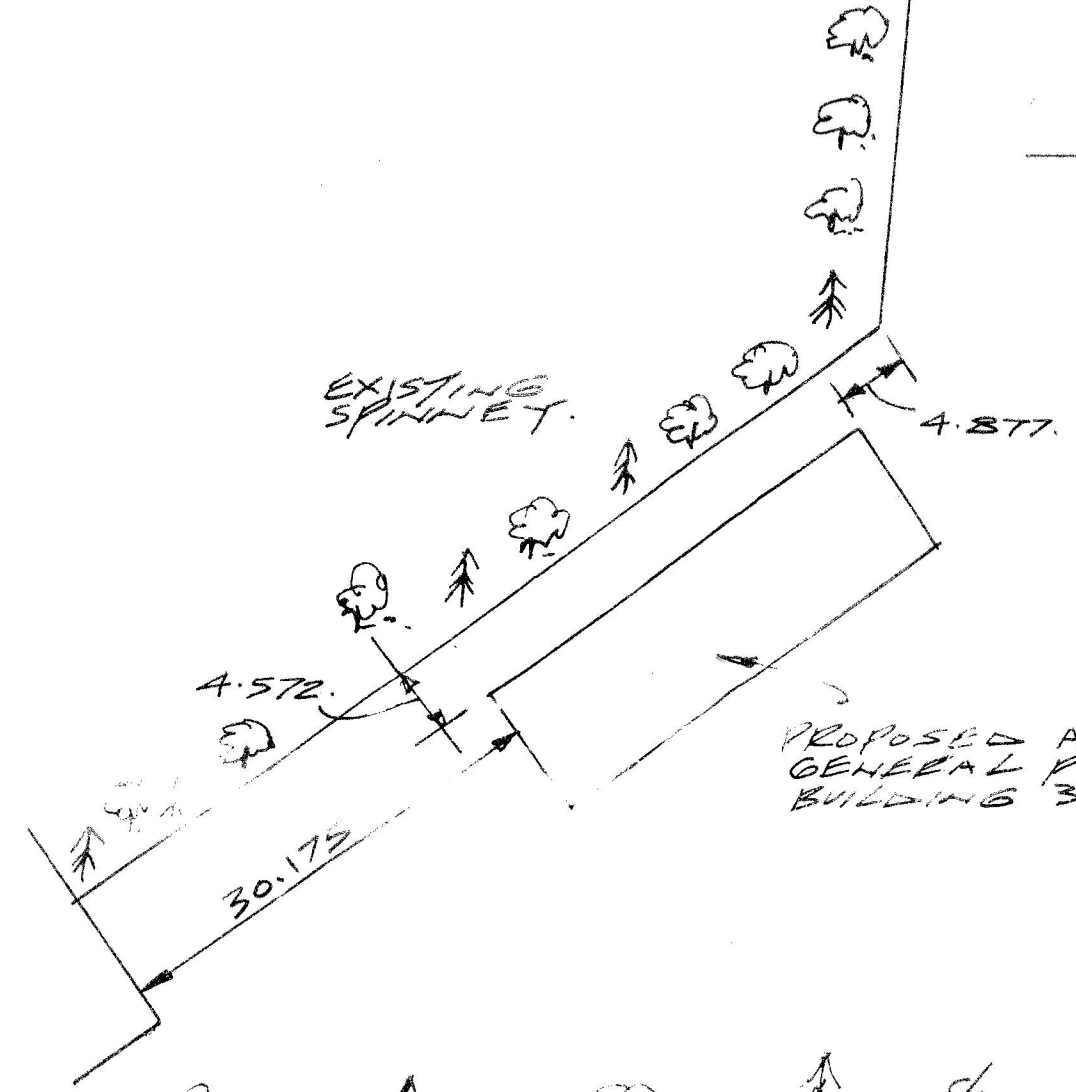

C.S. 1999.
2.35 HA.

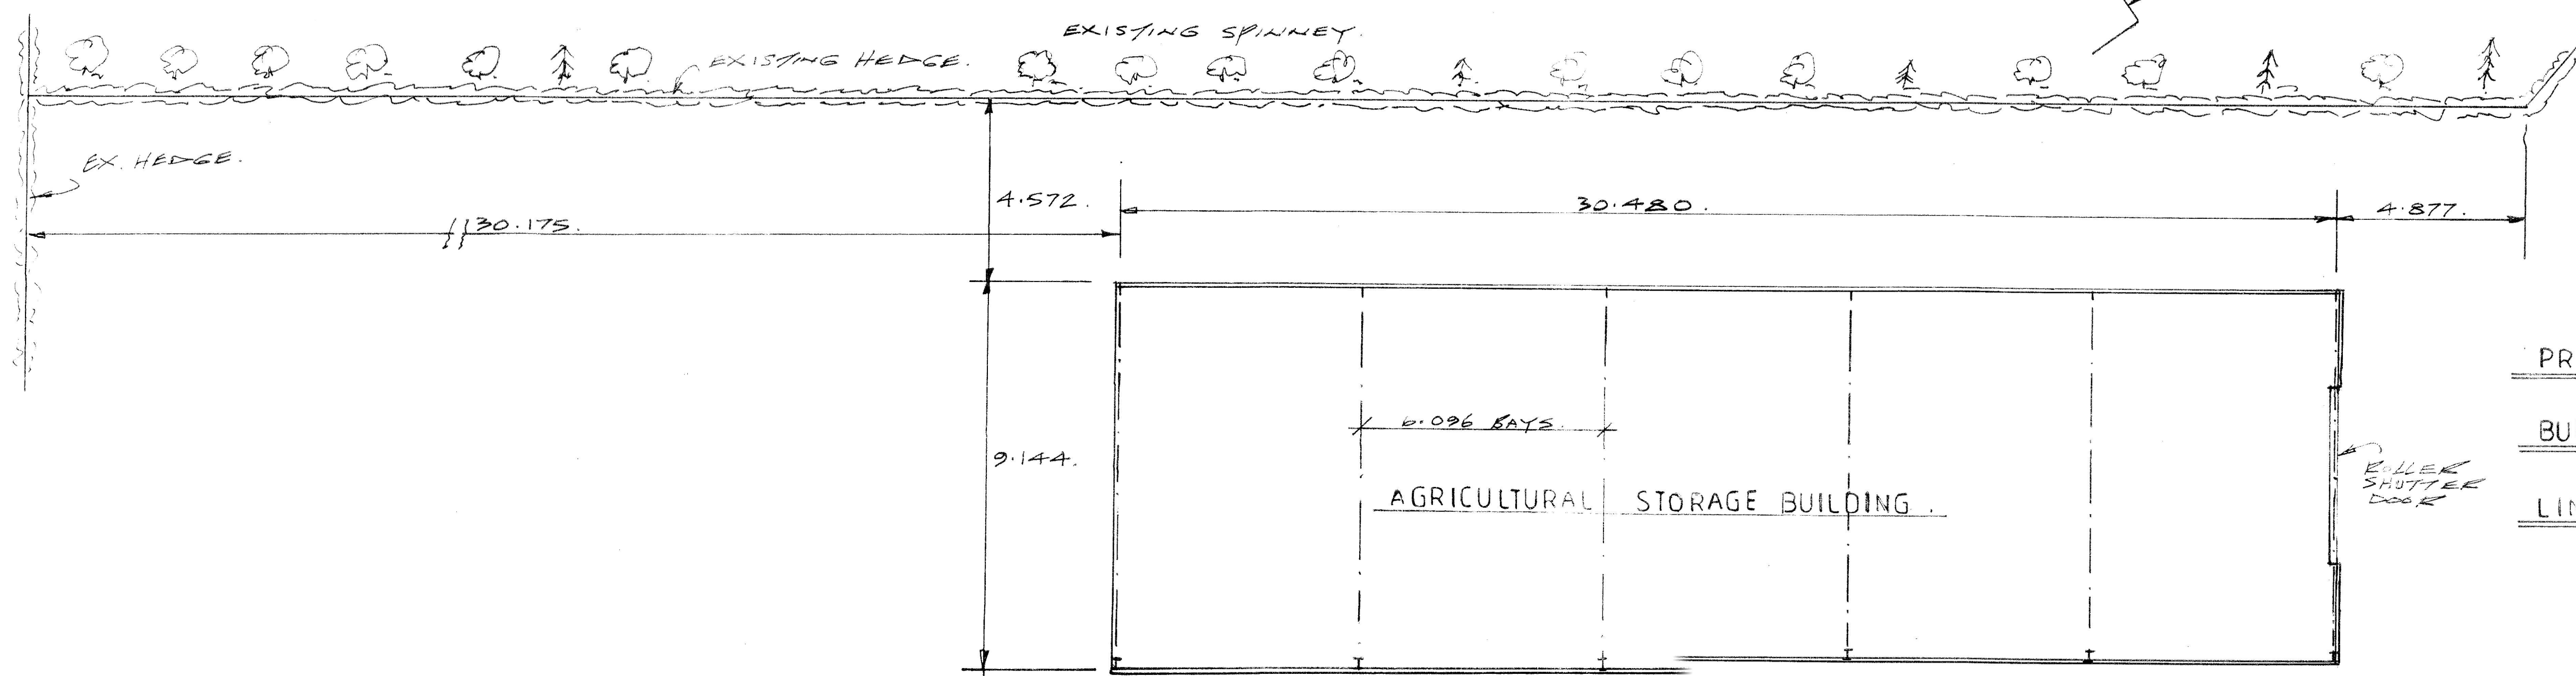

PROPOSED LAYOUT PLAN

PROPOSED AGRICULTURAL STORAGE
BUILDING AT GLEBE FARM,
LINDRIDGE LANE, DESFORD, LEICS.

SCALE: 1:100.