


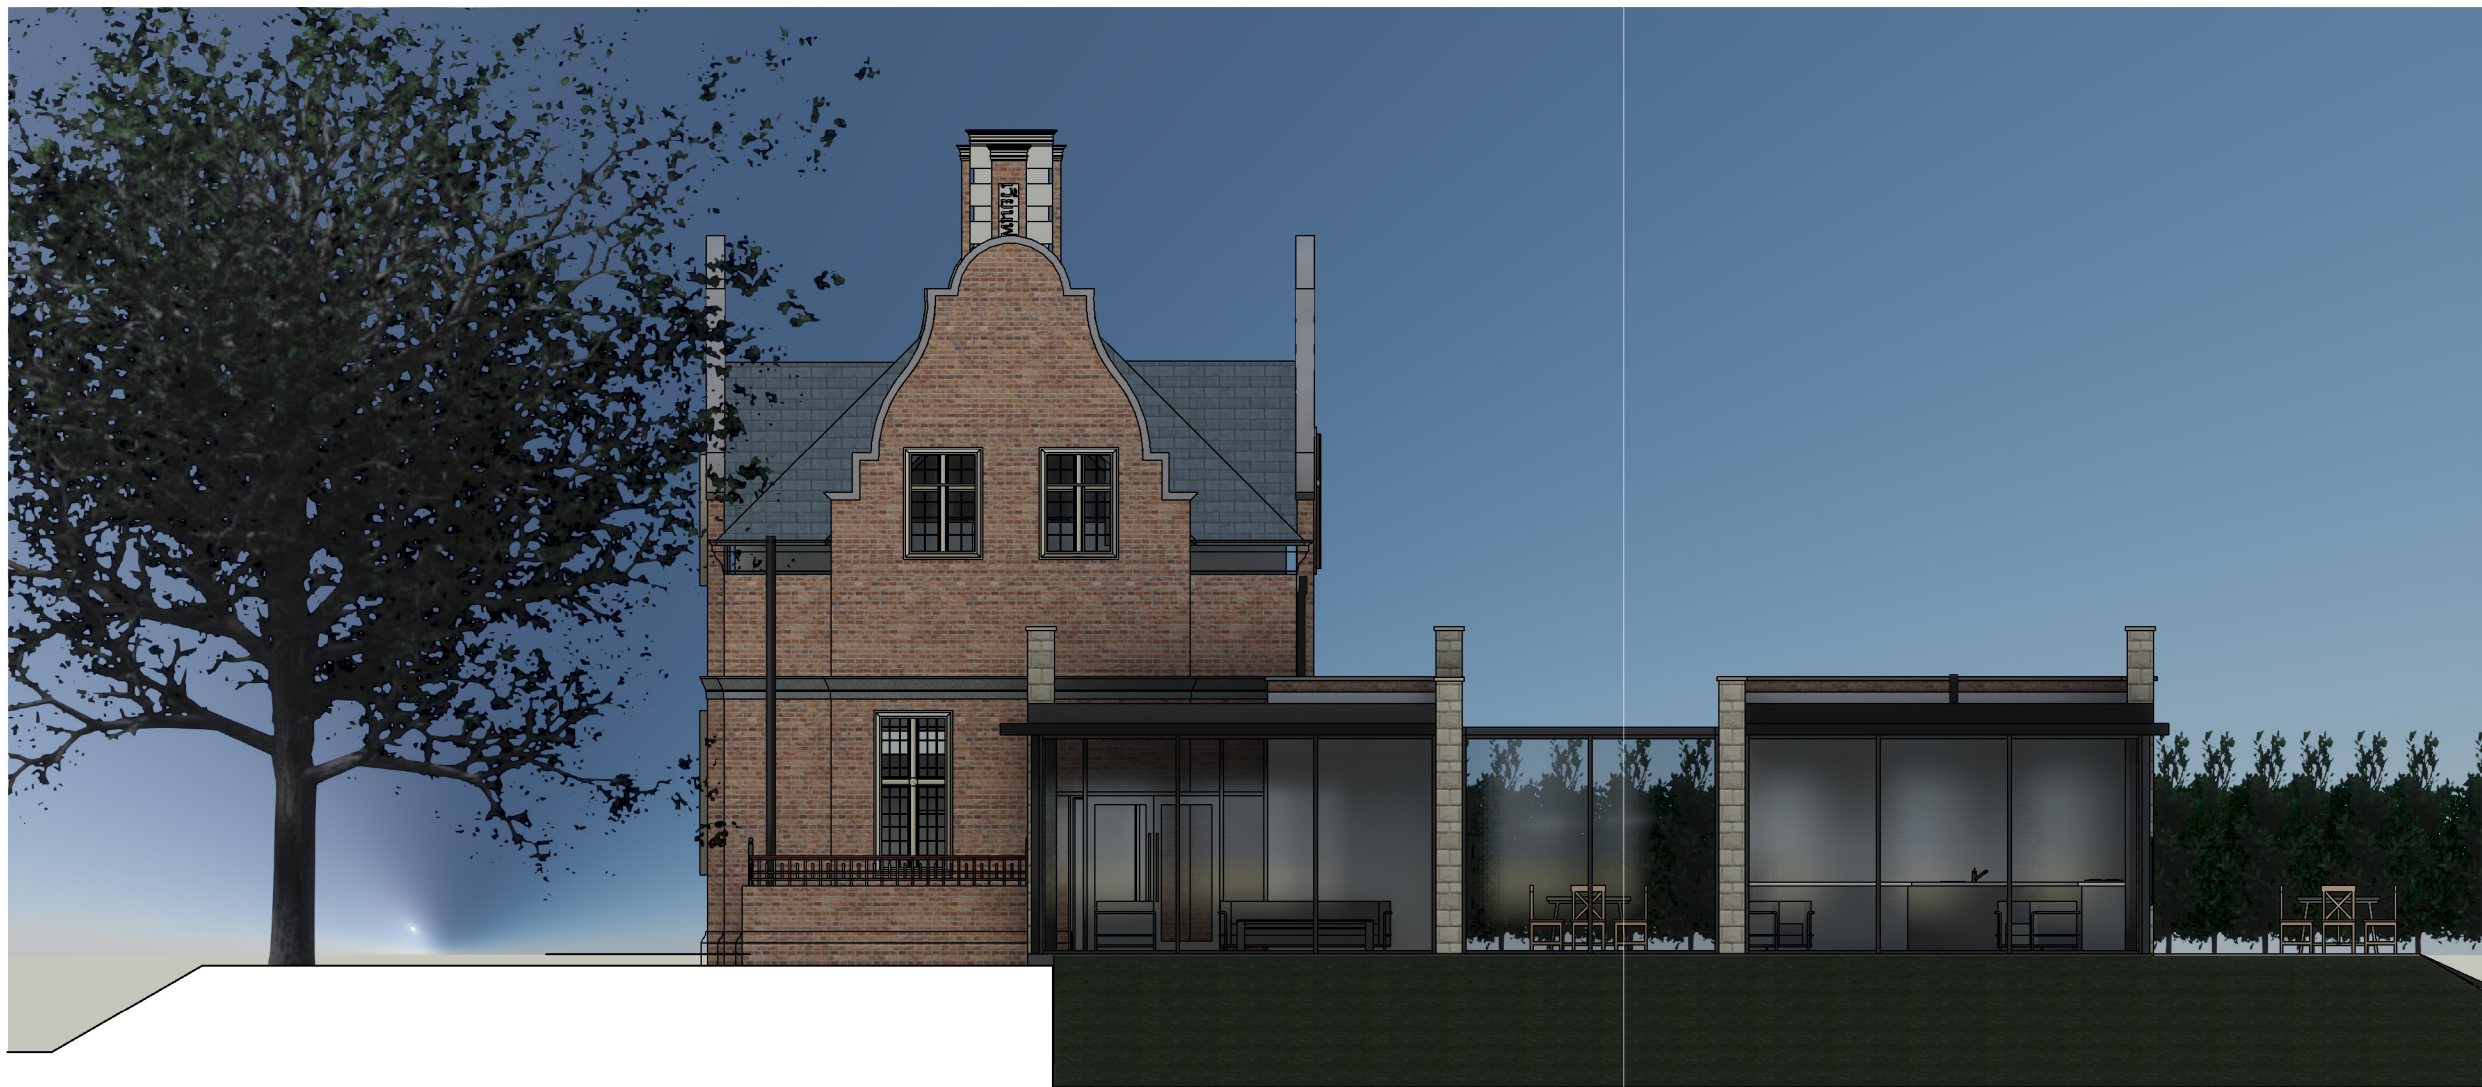

Side Elevation



Rear Elevation




Front Elevation





Side Elevation



3D View

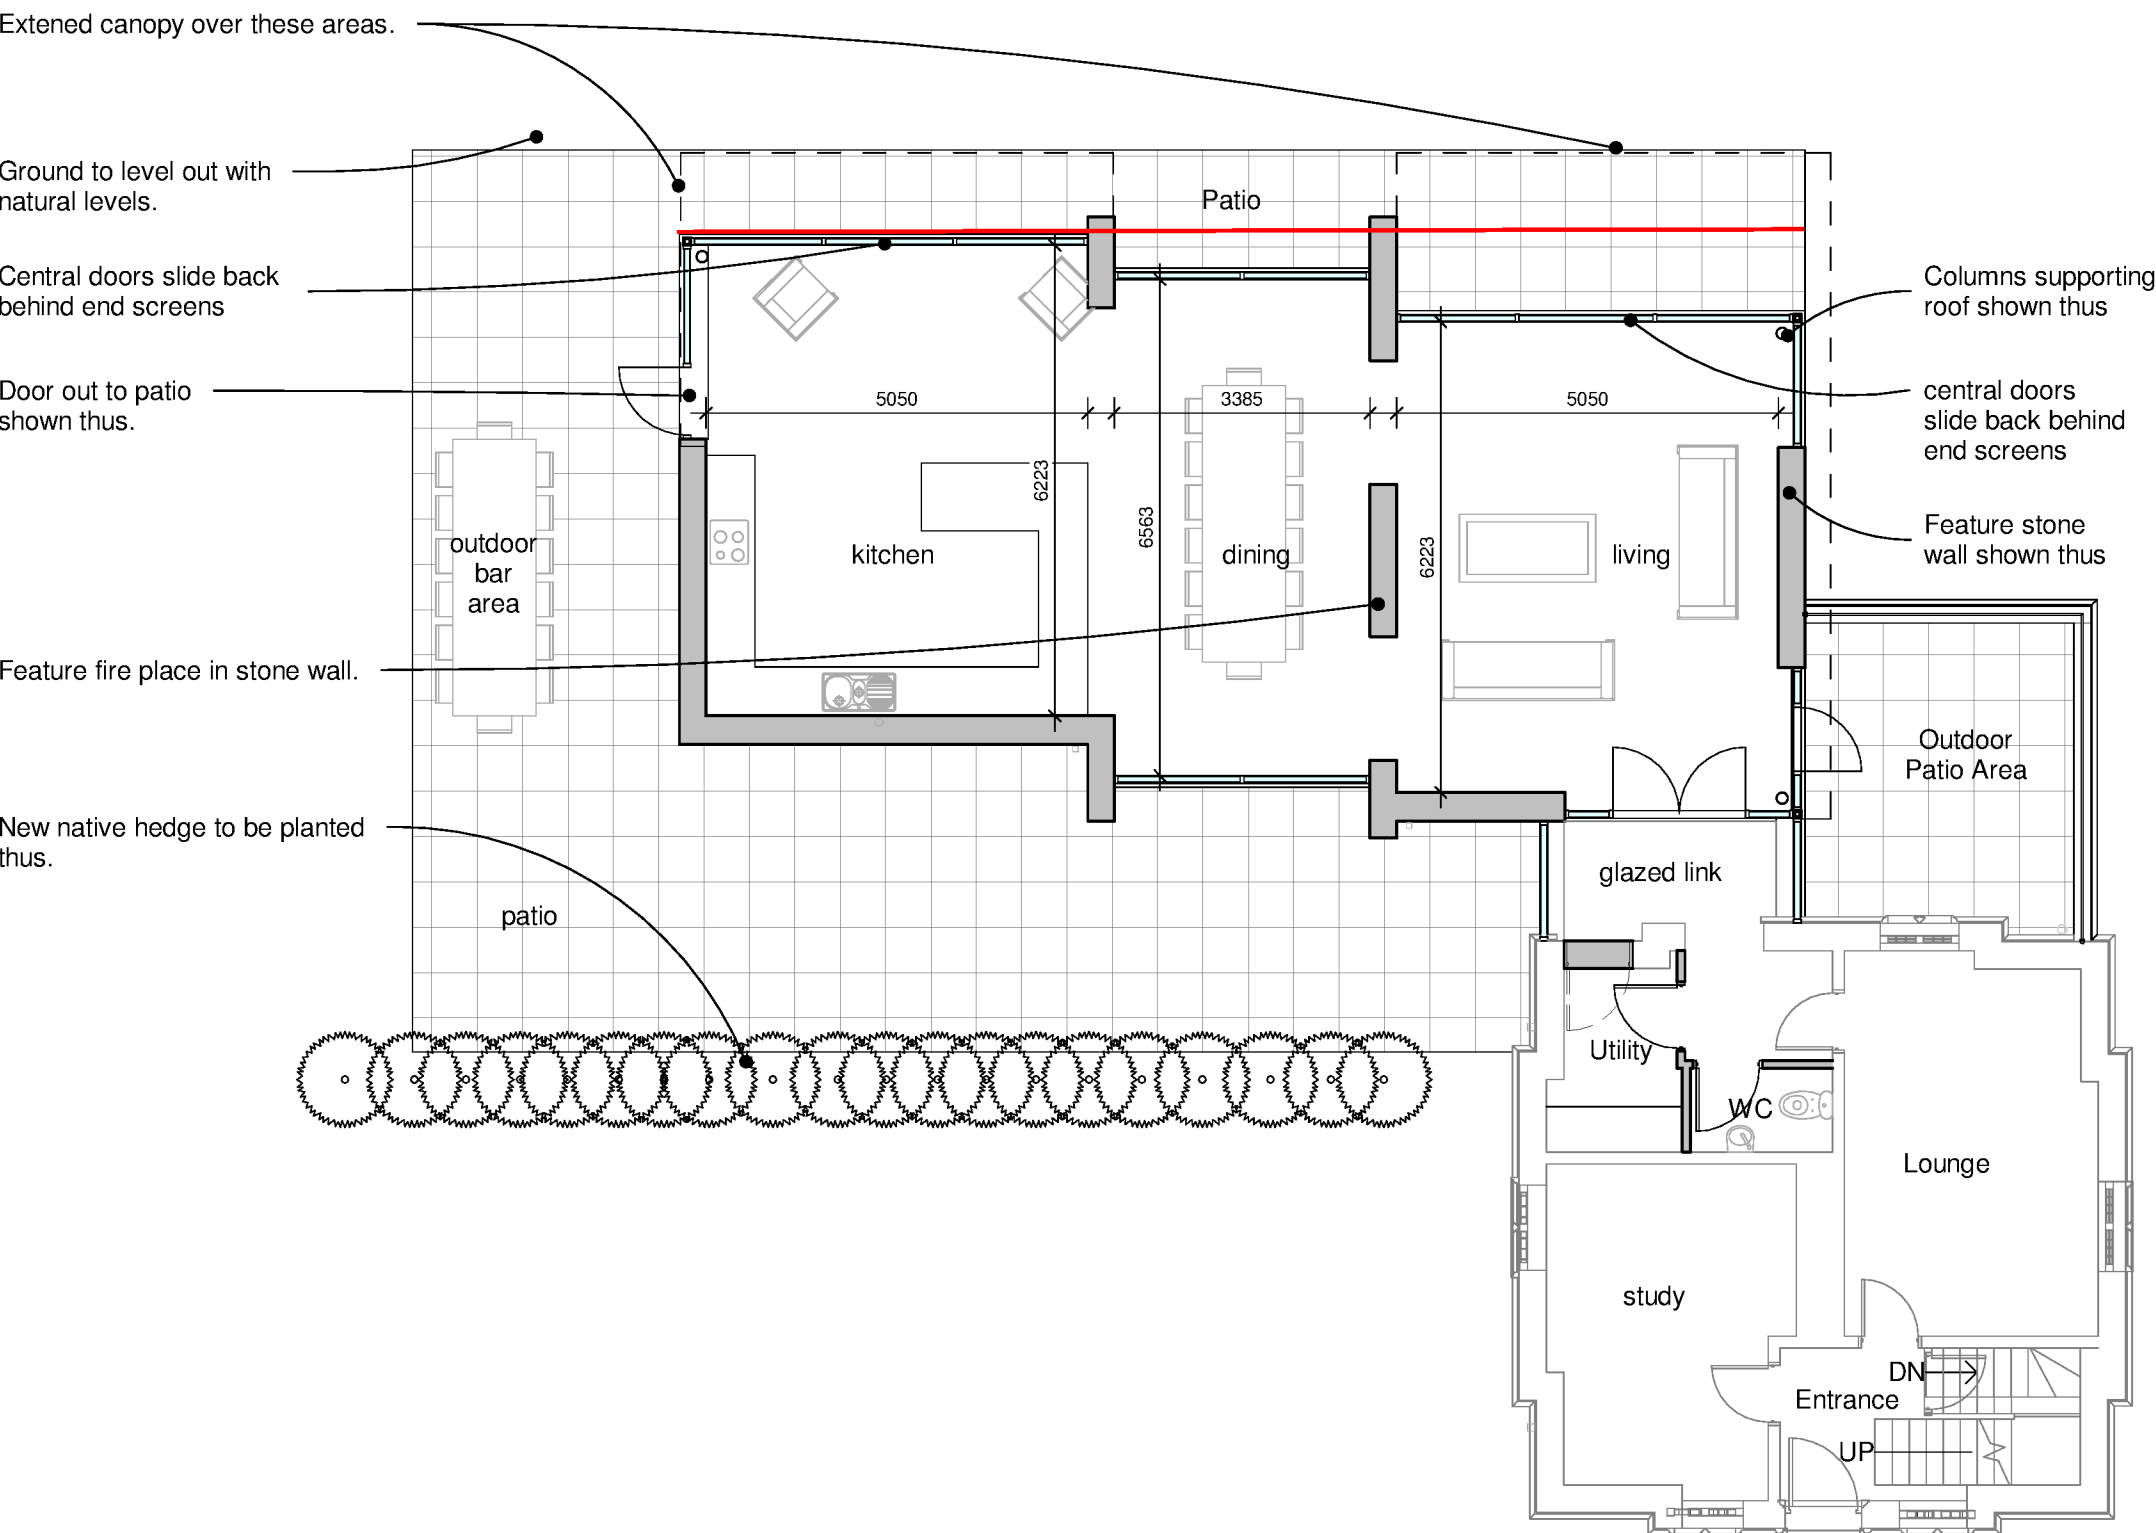

Ground Floor Plan

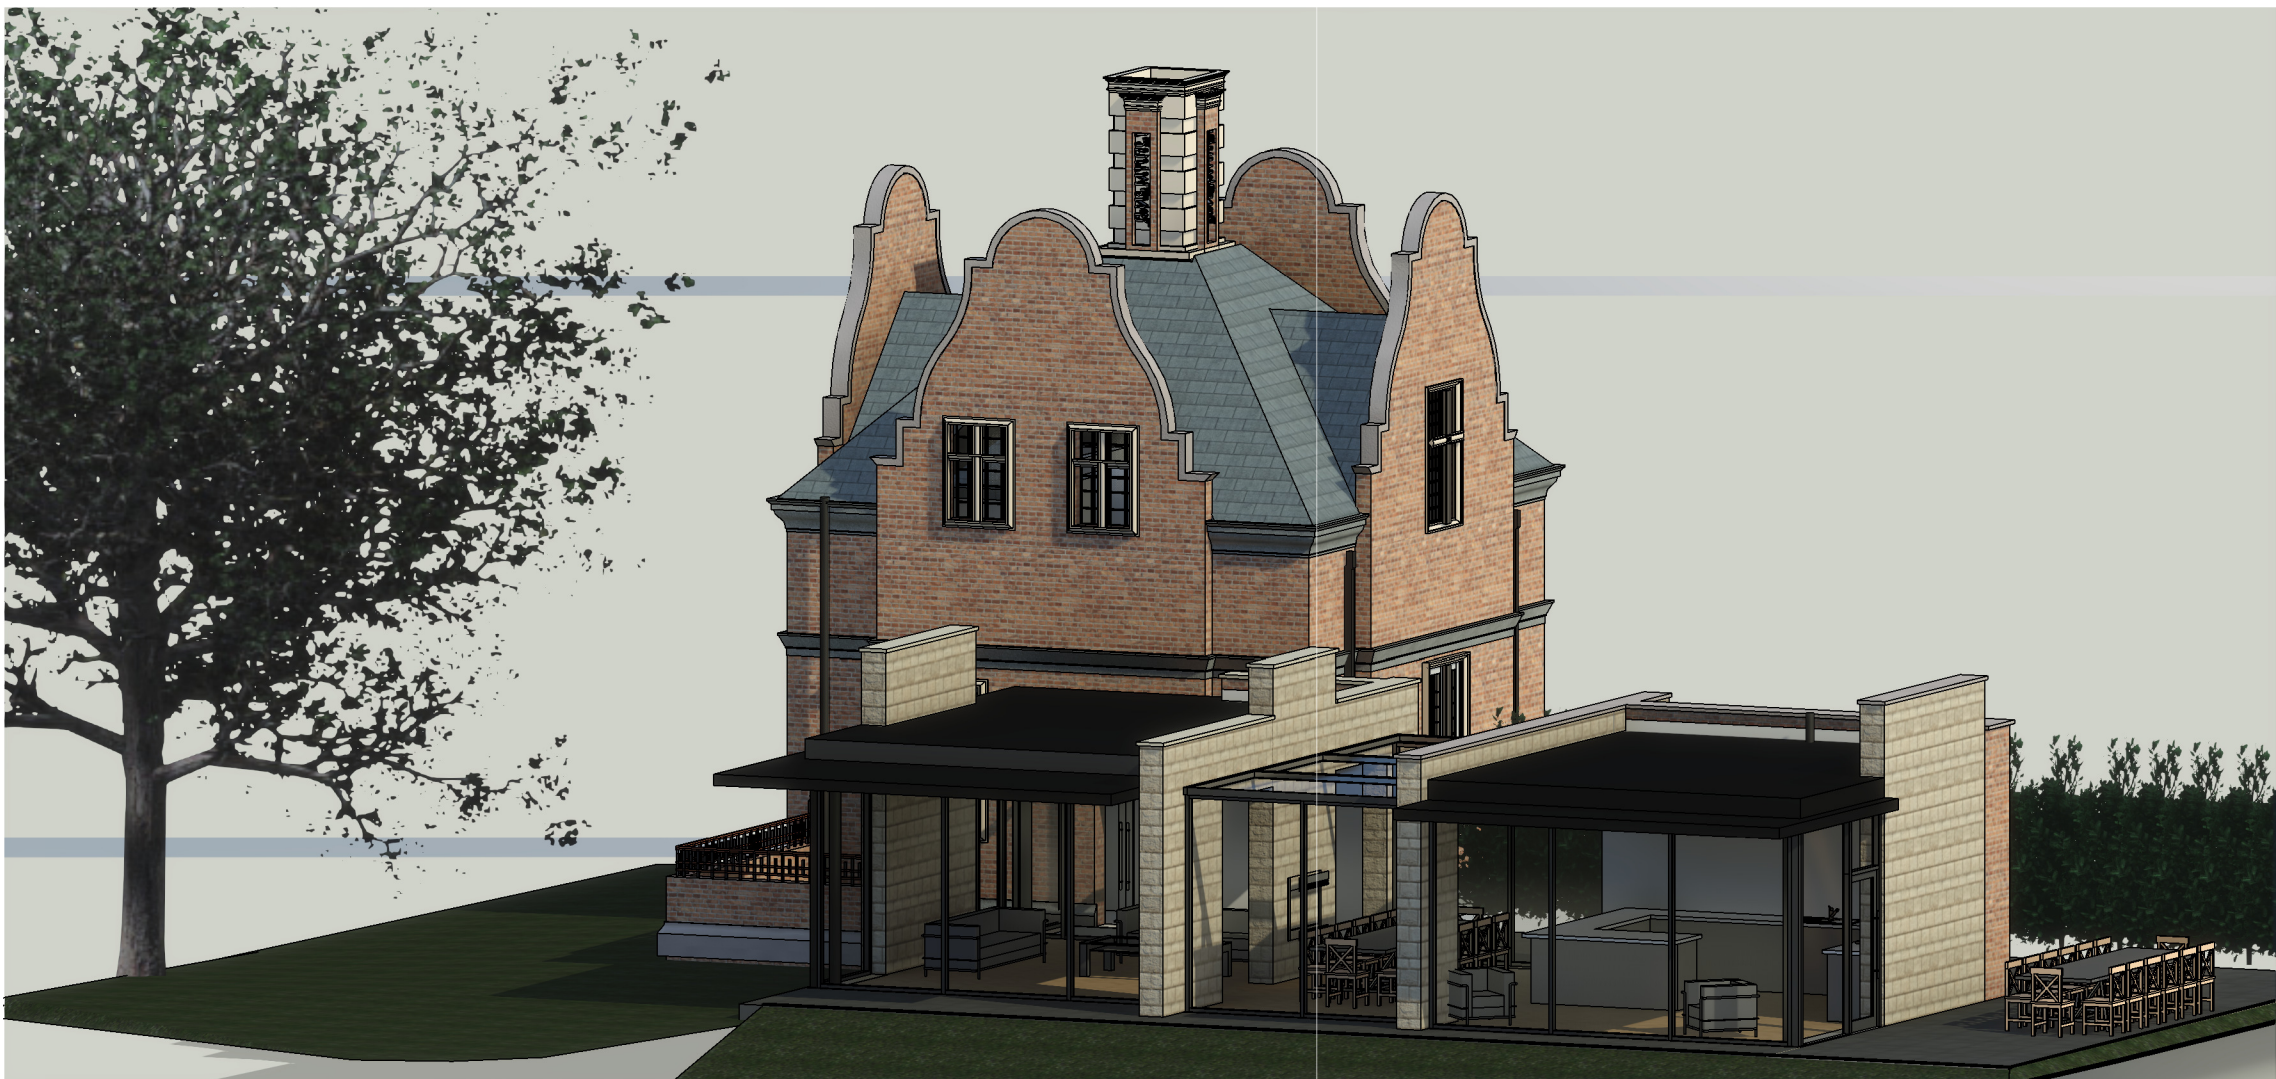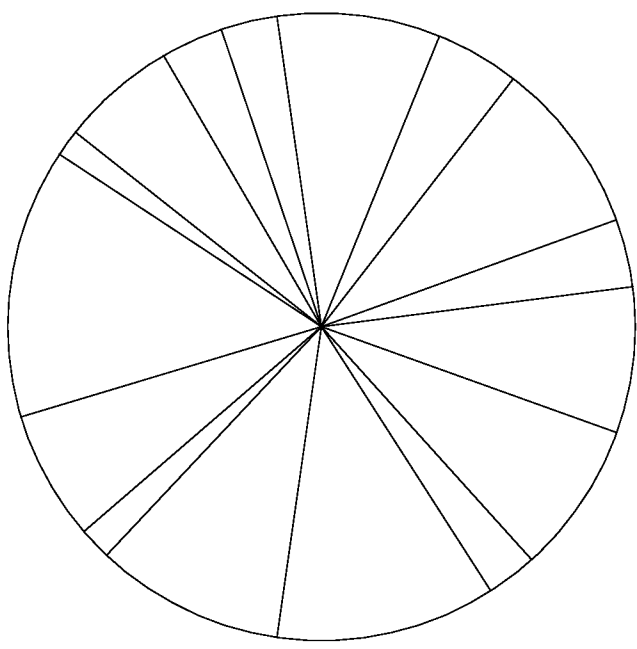

3D View



hayward
ARCHITECTS LTD

19 Station Road
Hinckley
Leicestershire
LE10 1AW

Tel: 01455 635 665
Fax: 01455 618 971
www.hayward-architects.co.uk

Client Mr & Mrs Brown		
Project Title Exts and Alts The Gatehouse, The Park Market Bosworth		
Drawing Title Scheme 4		
Scale 1:100	Date May 23	Sheet A1
Author SS	Checked by LJW	
Job No. 21/52	Drawing No. 25A	
Status Planning		

THE COPYRIGHT OF THIS DRAWING IS VESTED IN HAYWARD ARCHITECTS LTD.
REPRODUCTION IN ANY FORM, EITHER IN WHOLE OR IN PART IS FORBIDDEN WITHOUT
THE PRIOR WRITTEN PERMISSION OF THE COPYRIGHT HOLDERS. DO NOT SCALE FROM
DRAWING AND ONLY FIGURED DIMENSIONS ARE TO BE USED