


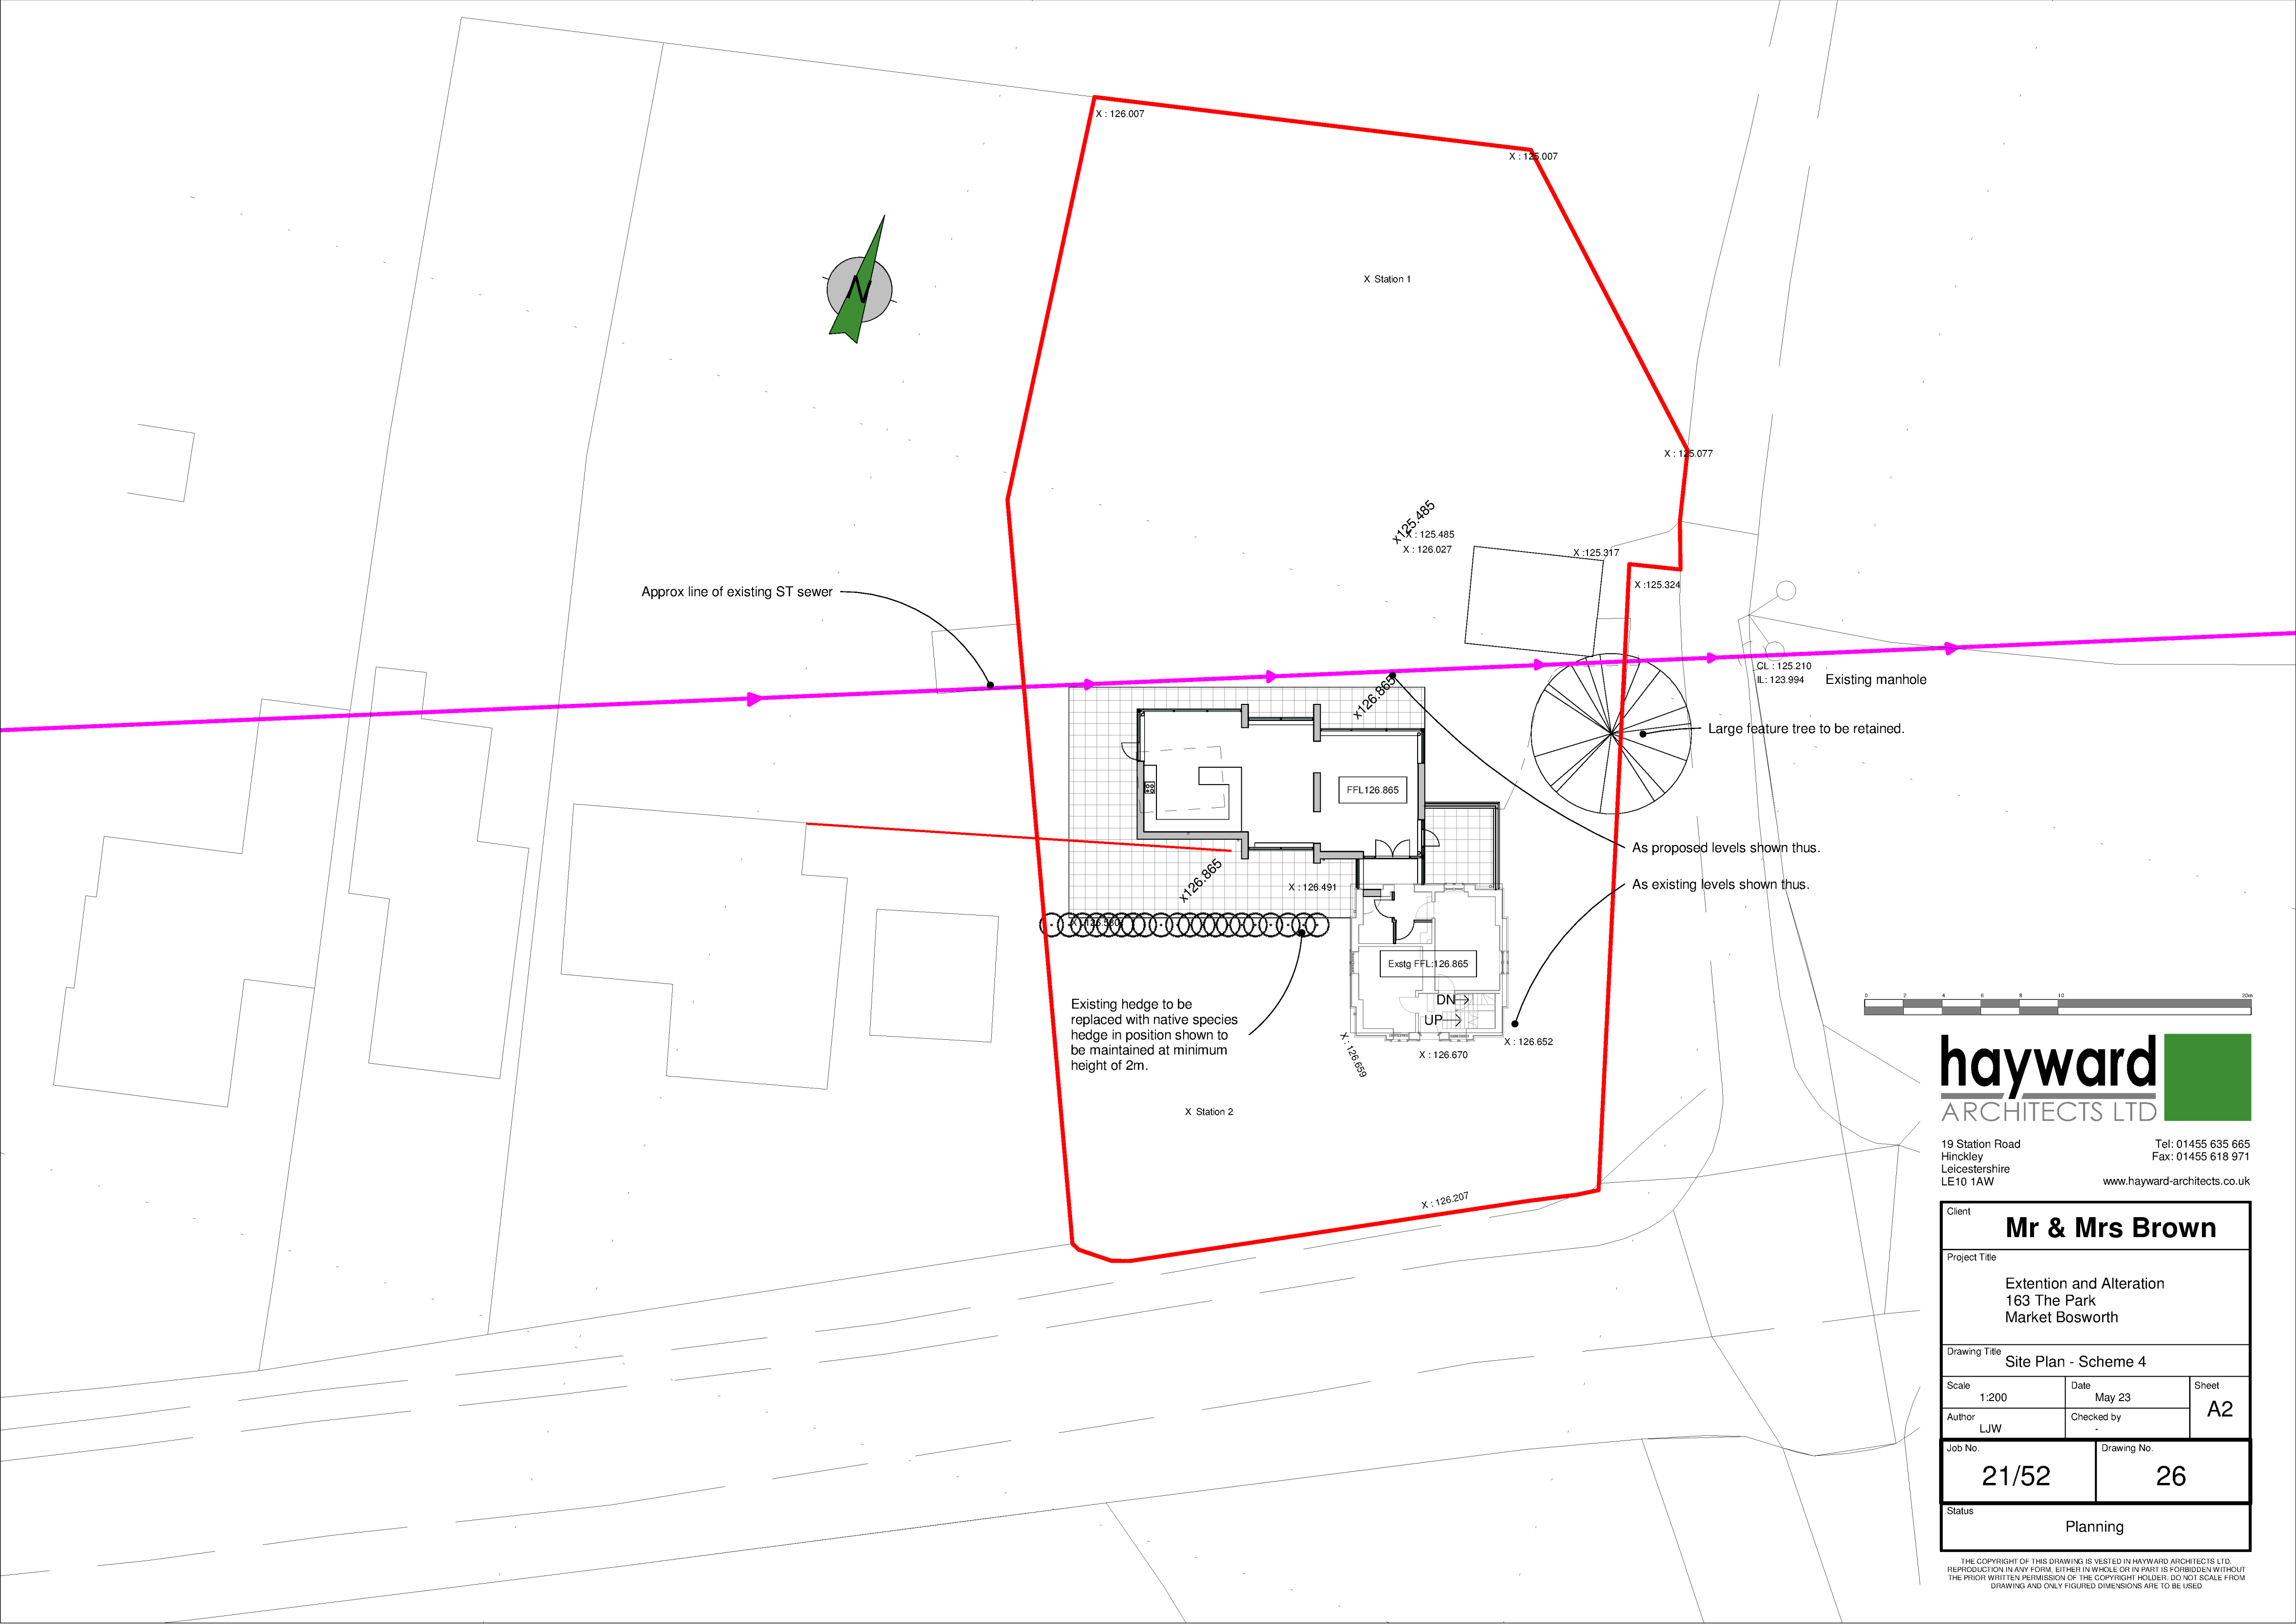

hayward
ARCHITECTS LTD

19 Station Road
Hinckley
Leicestershire
LE10 1AW

Tel: 01455 635 665
Fax: 01455 618 971
www.hayward-architects.co.uk

Client		Mr & Mrs Brown	
Project Title			
Extention and Alteration 163 The Park Market Bosworth			
Drawing Title			
Site Plan - Scheme 4			
Scale	1:200	Date	May 23
Author	LJW	Checked by	-
Job No.		Drawing No.	
21/52		26	
Status			
Planning			

THE COPYRIGHT OF THIS DRAWING IS VESTED IN HAYWARD ARCHITECTS LTD.
REPRODUCTION IN ANY FORM, EITHER IN WHOLE OR IN PART IS FORBIDDEN WITHOUT
THE PRIOR WRITTEN PERMISSION OF THE COPYRIGHT HOLDER. DO NOT SCALE FROM
DRAWING AND ONLY FIGURED DIMENSIONS ARE TO BE USED