


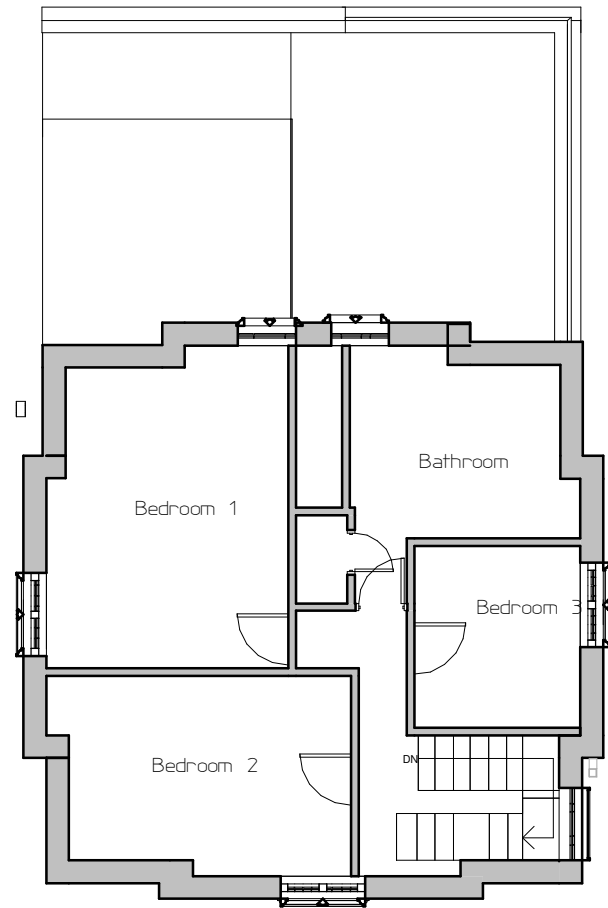


First Floor Plan




Side Elevation




Rear Elevation

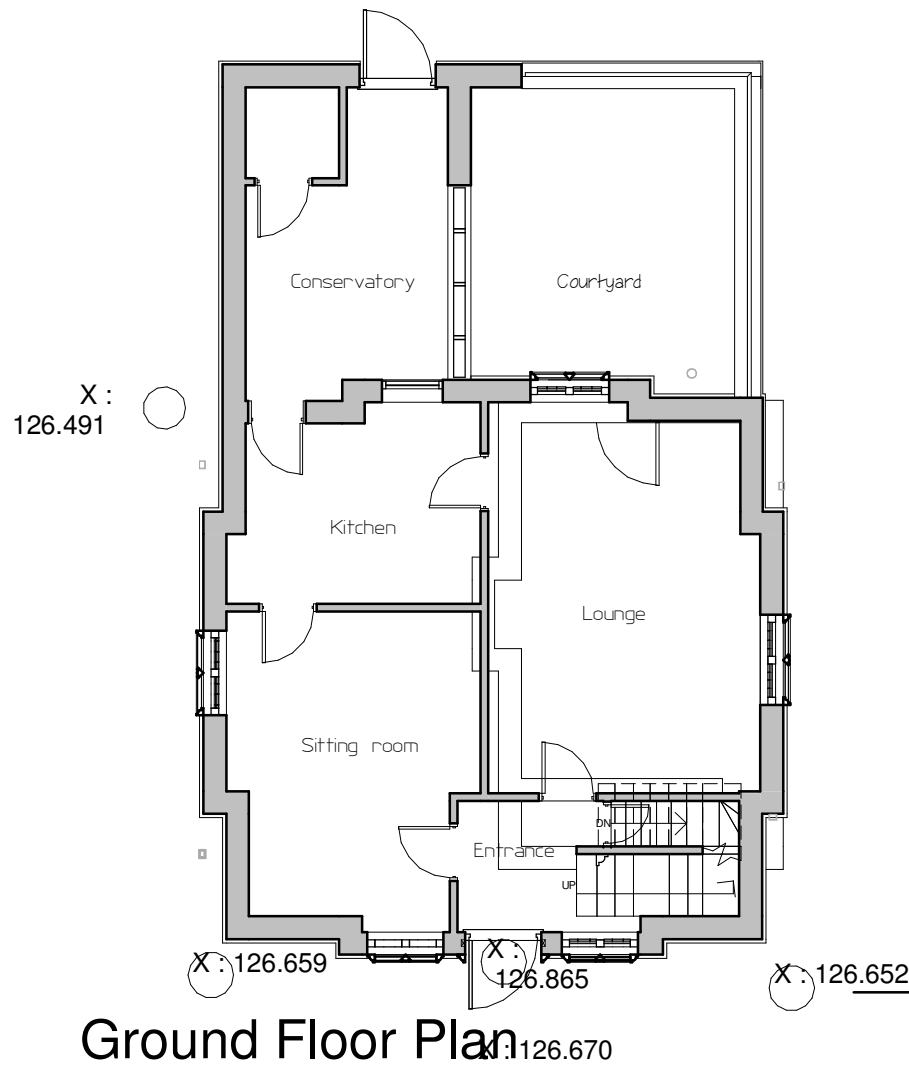


Ground Floor Plan

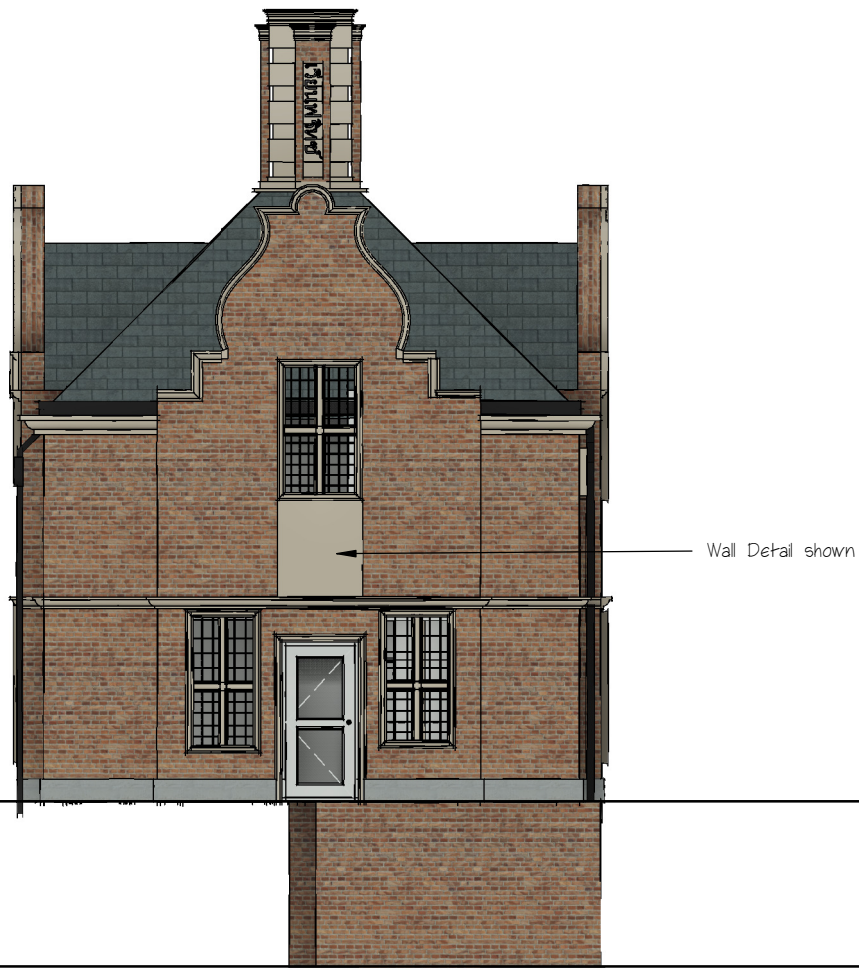

Front Elevation

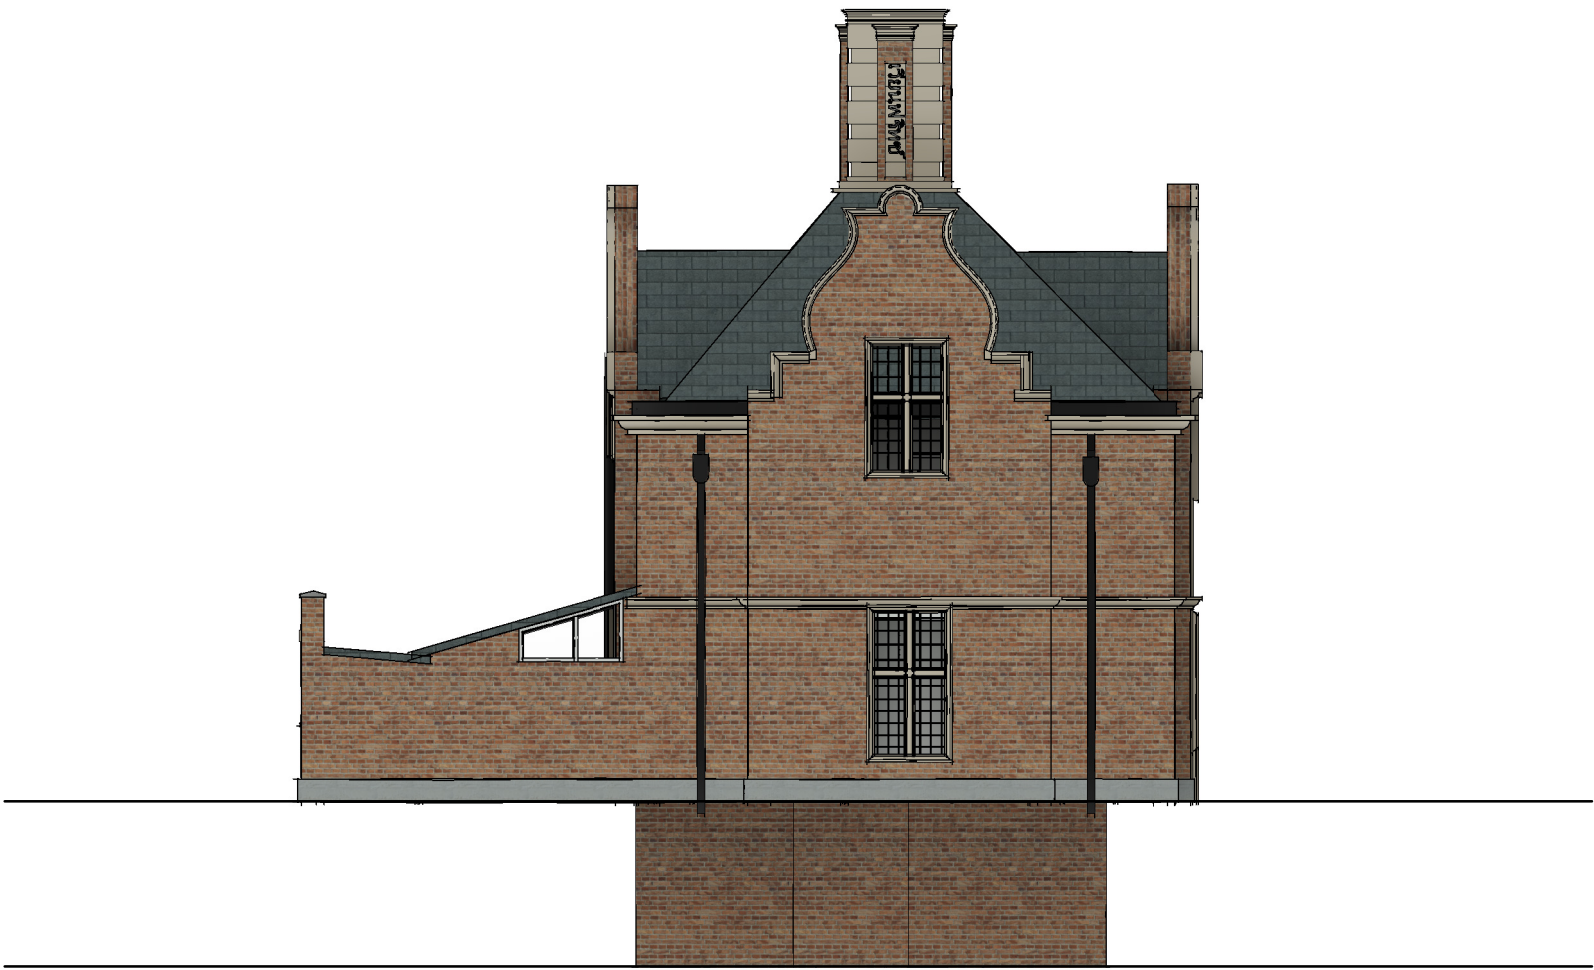

Side Elevation

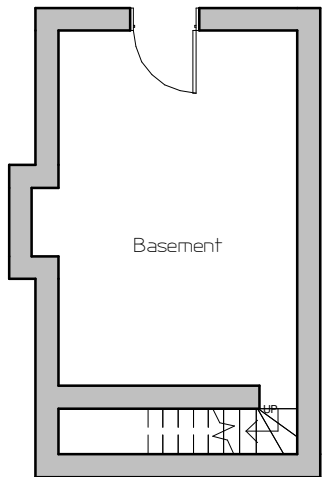

Lower Ground Floor Plan

Client Mr and Mrs Brown			hayward ARCHITECTS LTD	
Project Title Extention and Alteration 163 The Park Market Bosworth				
Drawing Title As Existing			19 Station Road Hinckley Leicestershire LE10 1AW	
			Tel: 01455 635 663 Fax: 01455 618 971 www.hayward-architects.co.uk	
Scale 1:100	Date 07/2021	Sheet A2	Job No. 21 52	Drawing No. 01
Author WNF	Checked by		Status Current Stage	
THE COPYRIGHT OF THIS DRAWING IS VESTED IN HAYWARD ARCHITECTS LTD. REPRODUCTION IN ANY FORM, EITHER IN WHOLE OR IN PART IS FORBIDDEN WITHOUT THE PRIOR WRITTEN PERMISSION OF THE COPYRIGHT HOLDER. DO NOT SCALE FROM DRAWING AND ONLY FIGURED DIMENSIONS ARE TO BE USED				