




Side Elevation



Rear Elevation

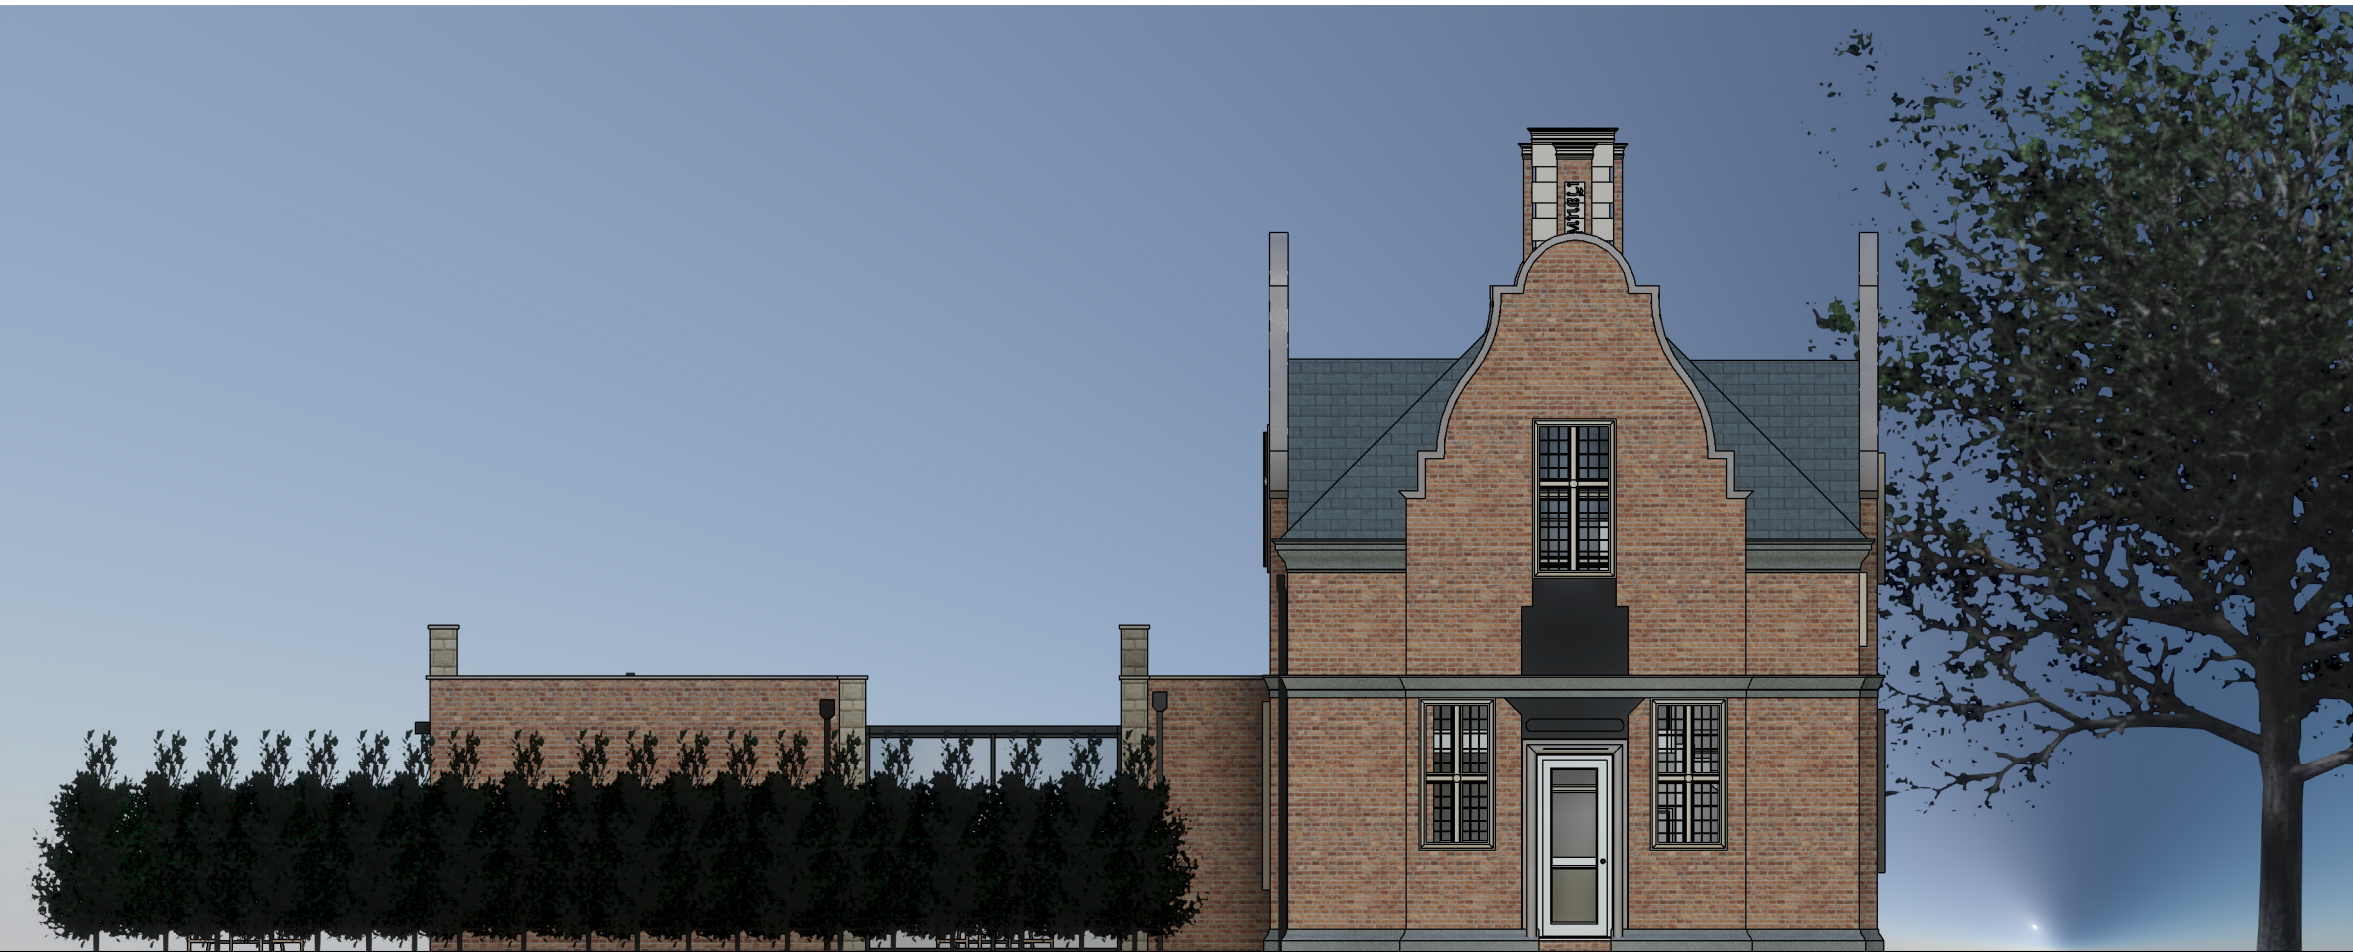


Front Elevation




Side Elevation



3D View

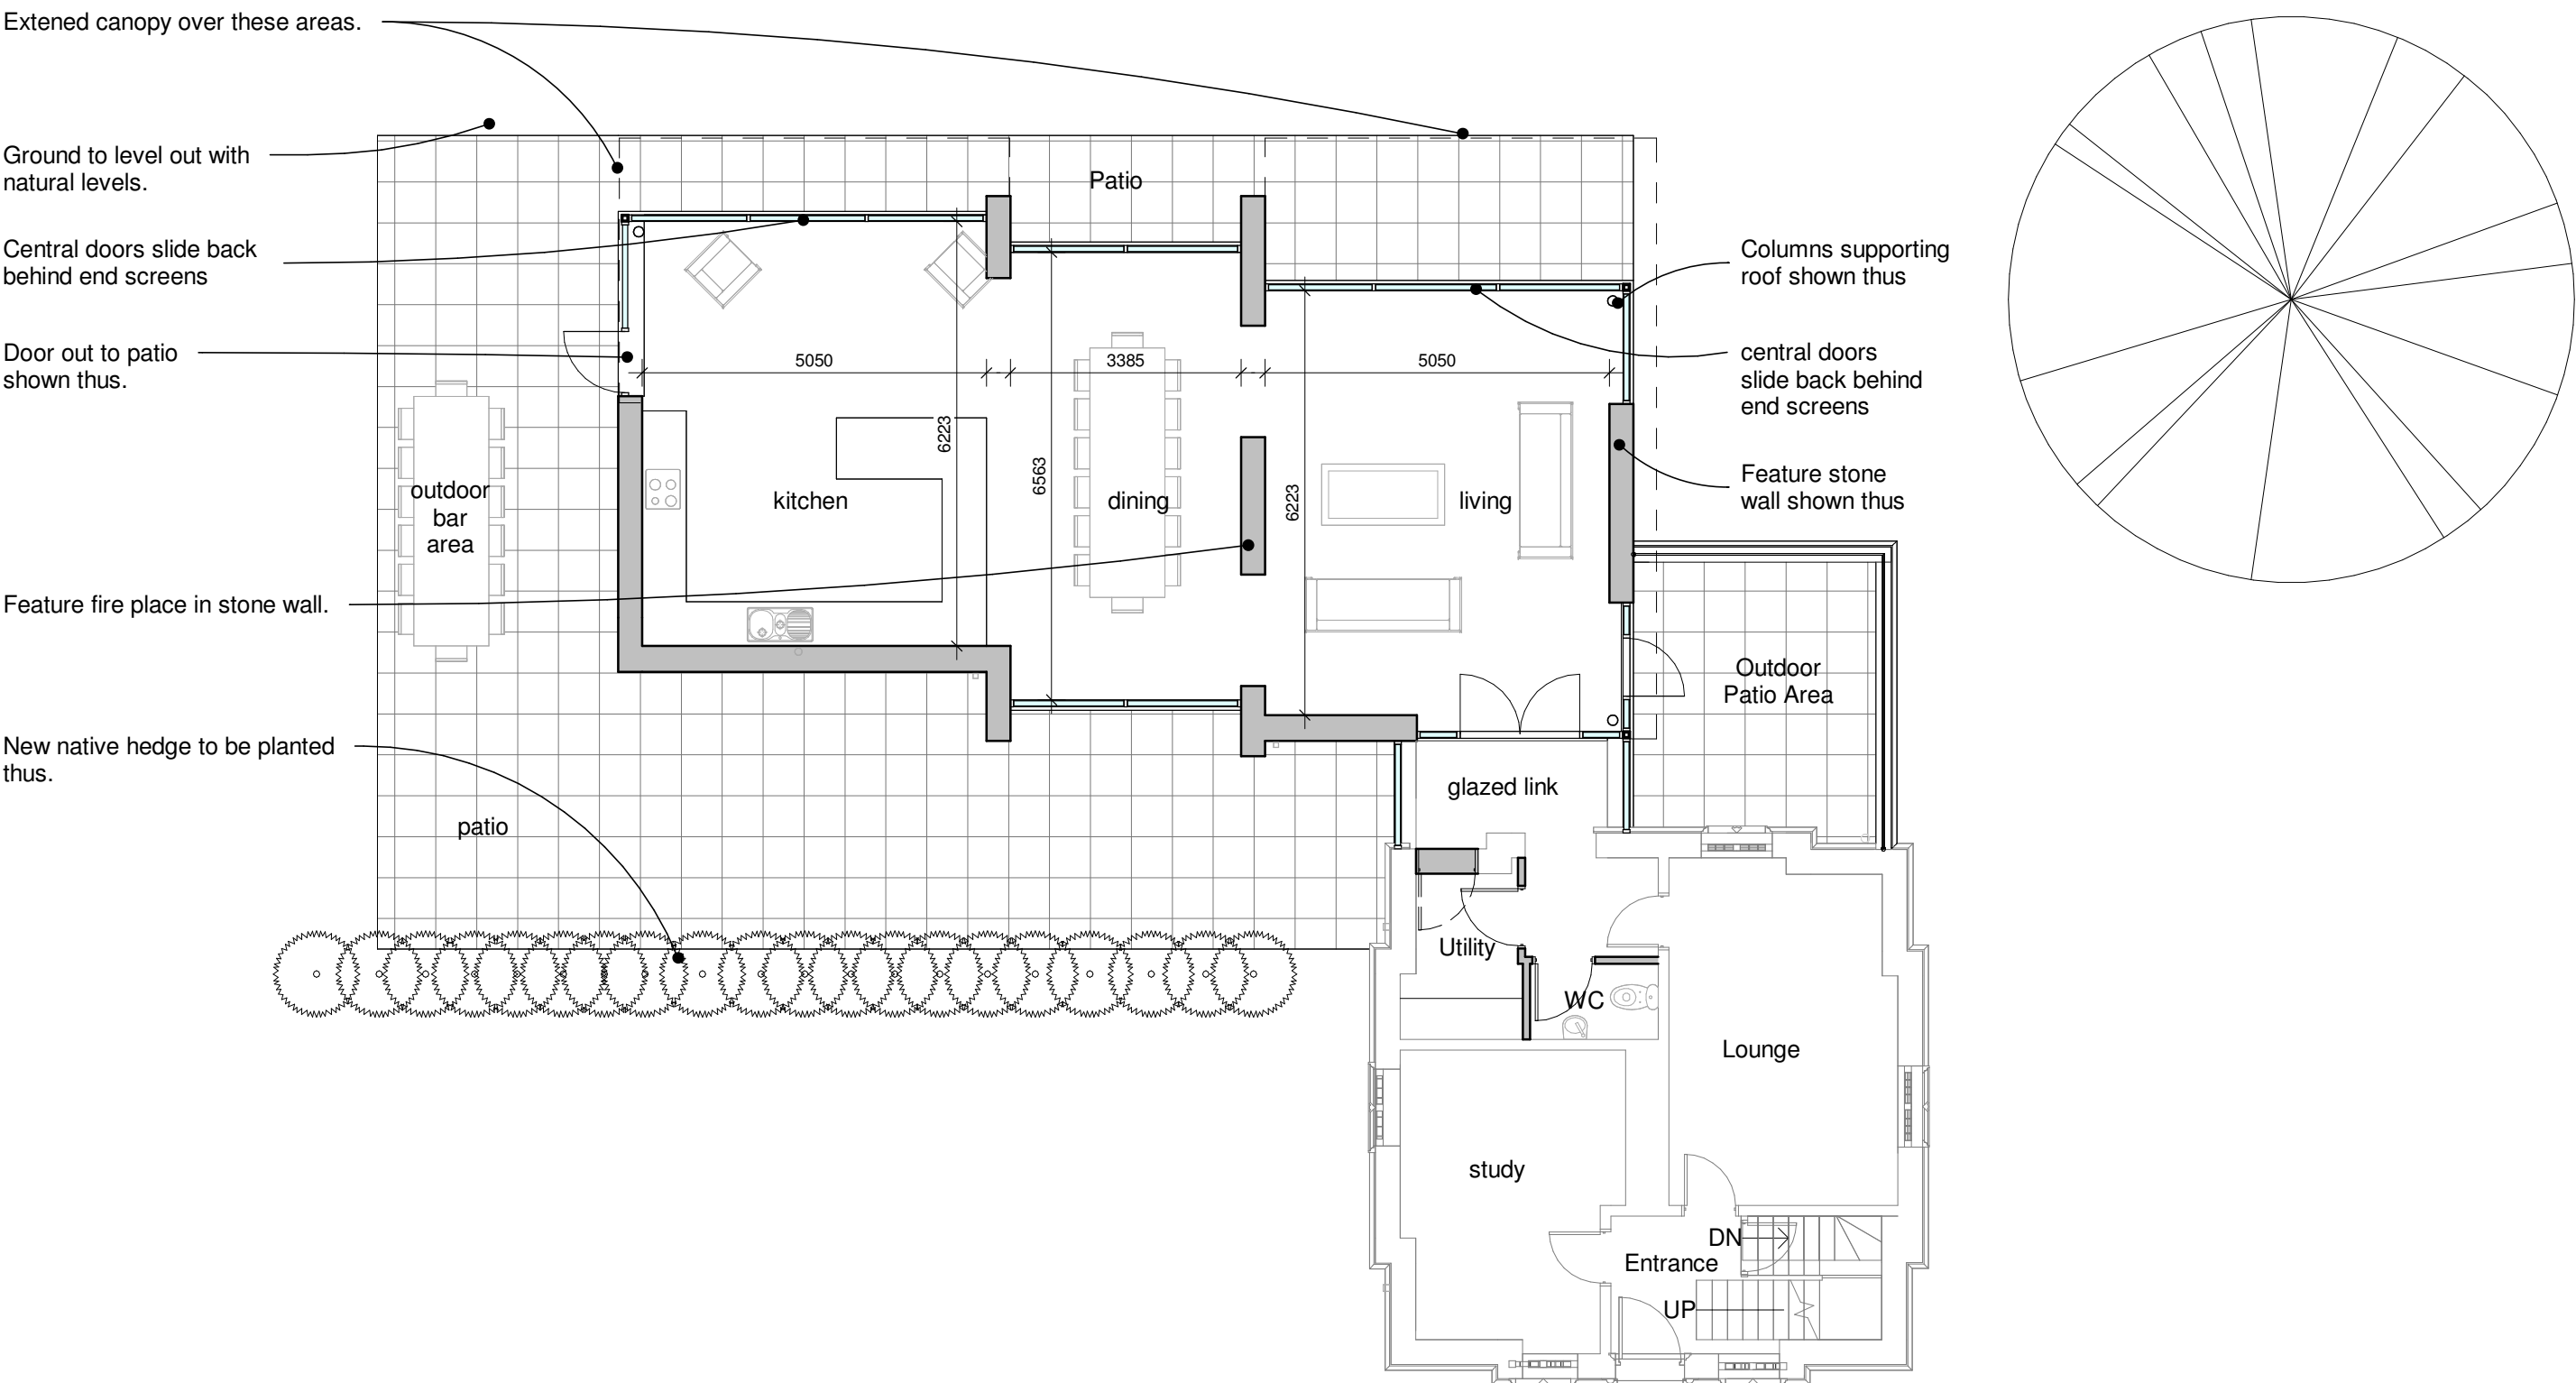

Ground Floor Plan

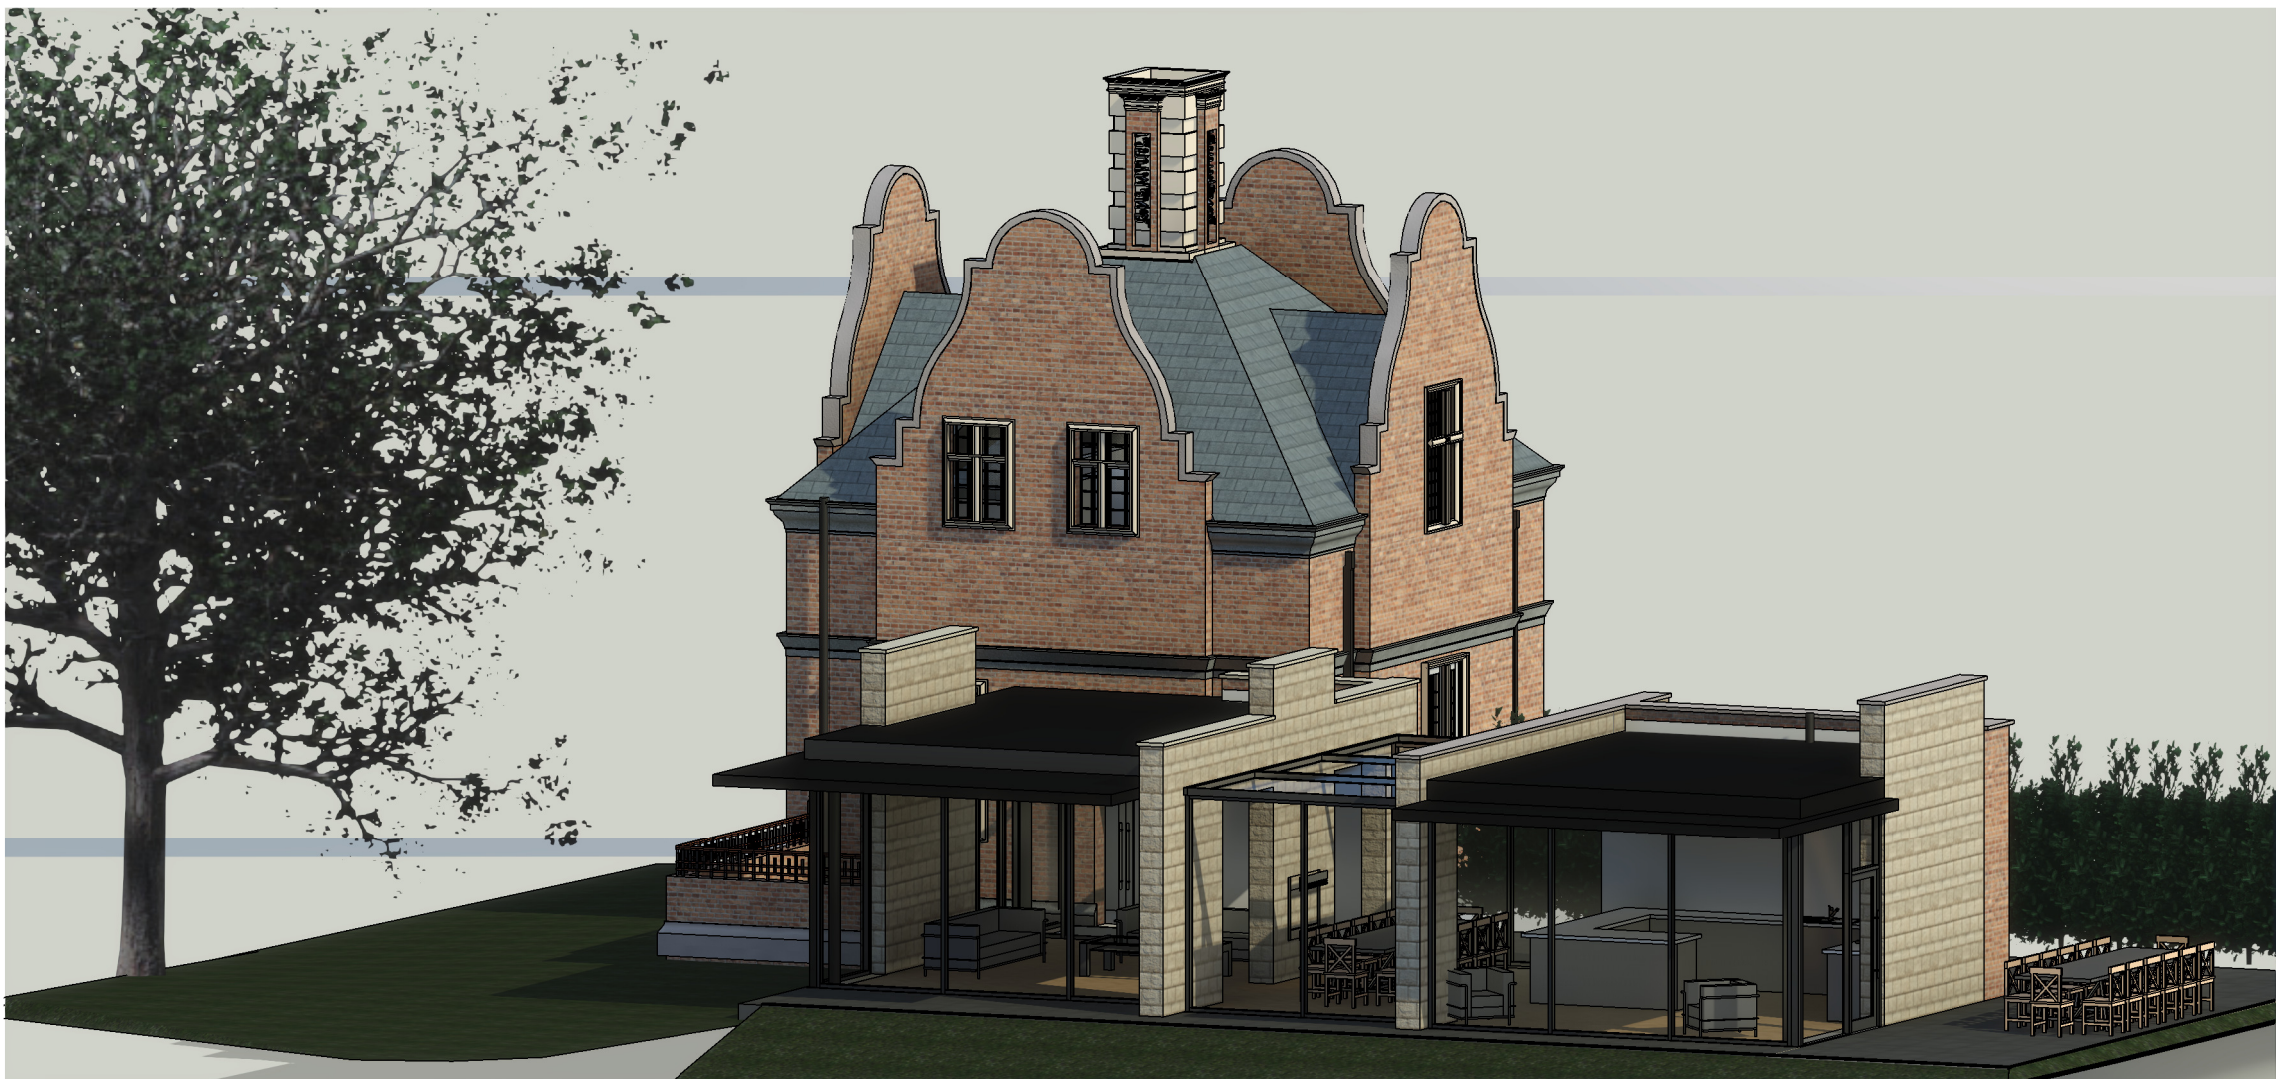

3D View

hayward
ARCHITECTS LTD

19 Station Road
Hinckley
Leicestershire
LE10 1AW

Tel: 01455 635 665
Fax: 01455 618 971
www.hayward-architects.co.uk

Client		
Mr & Mrs Brown		
Project Title		
Exts and Alts The Gatehouse, The Park Market Bosworth		
Drawing Title		
Scheme 4		
Scale	Date	Sheet
1:100	May 23	A1
Author	Checked by	
SS	LJW	
Job No.	Drawing No.	
21/52	25A	
Status		
Planning		

THE COPYRIGHT OF THIS DRAWING IS VESTED IN HAYWARD ARCHITECTS LTD.
REPRODUCTION IN ANY FORM, EITHER IN WHOLE OR IN PART IS FORBIDDEN WITHOUT
THE PRIOR WRITTEN PERMISSION OF THE COPYRIGHT HOLDER. DO NOT SCALE FROM
DRAWING AND ONLY FIGURED DIMENSIONS ARE TO BE USED