


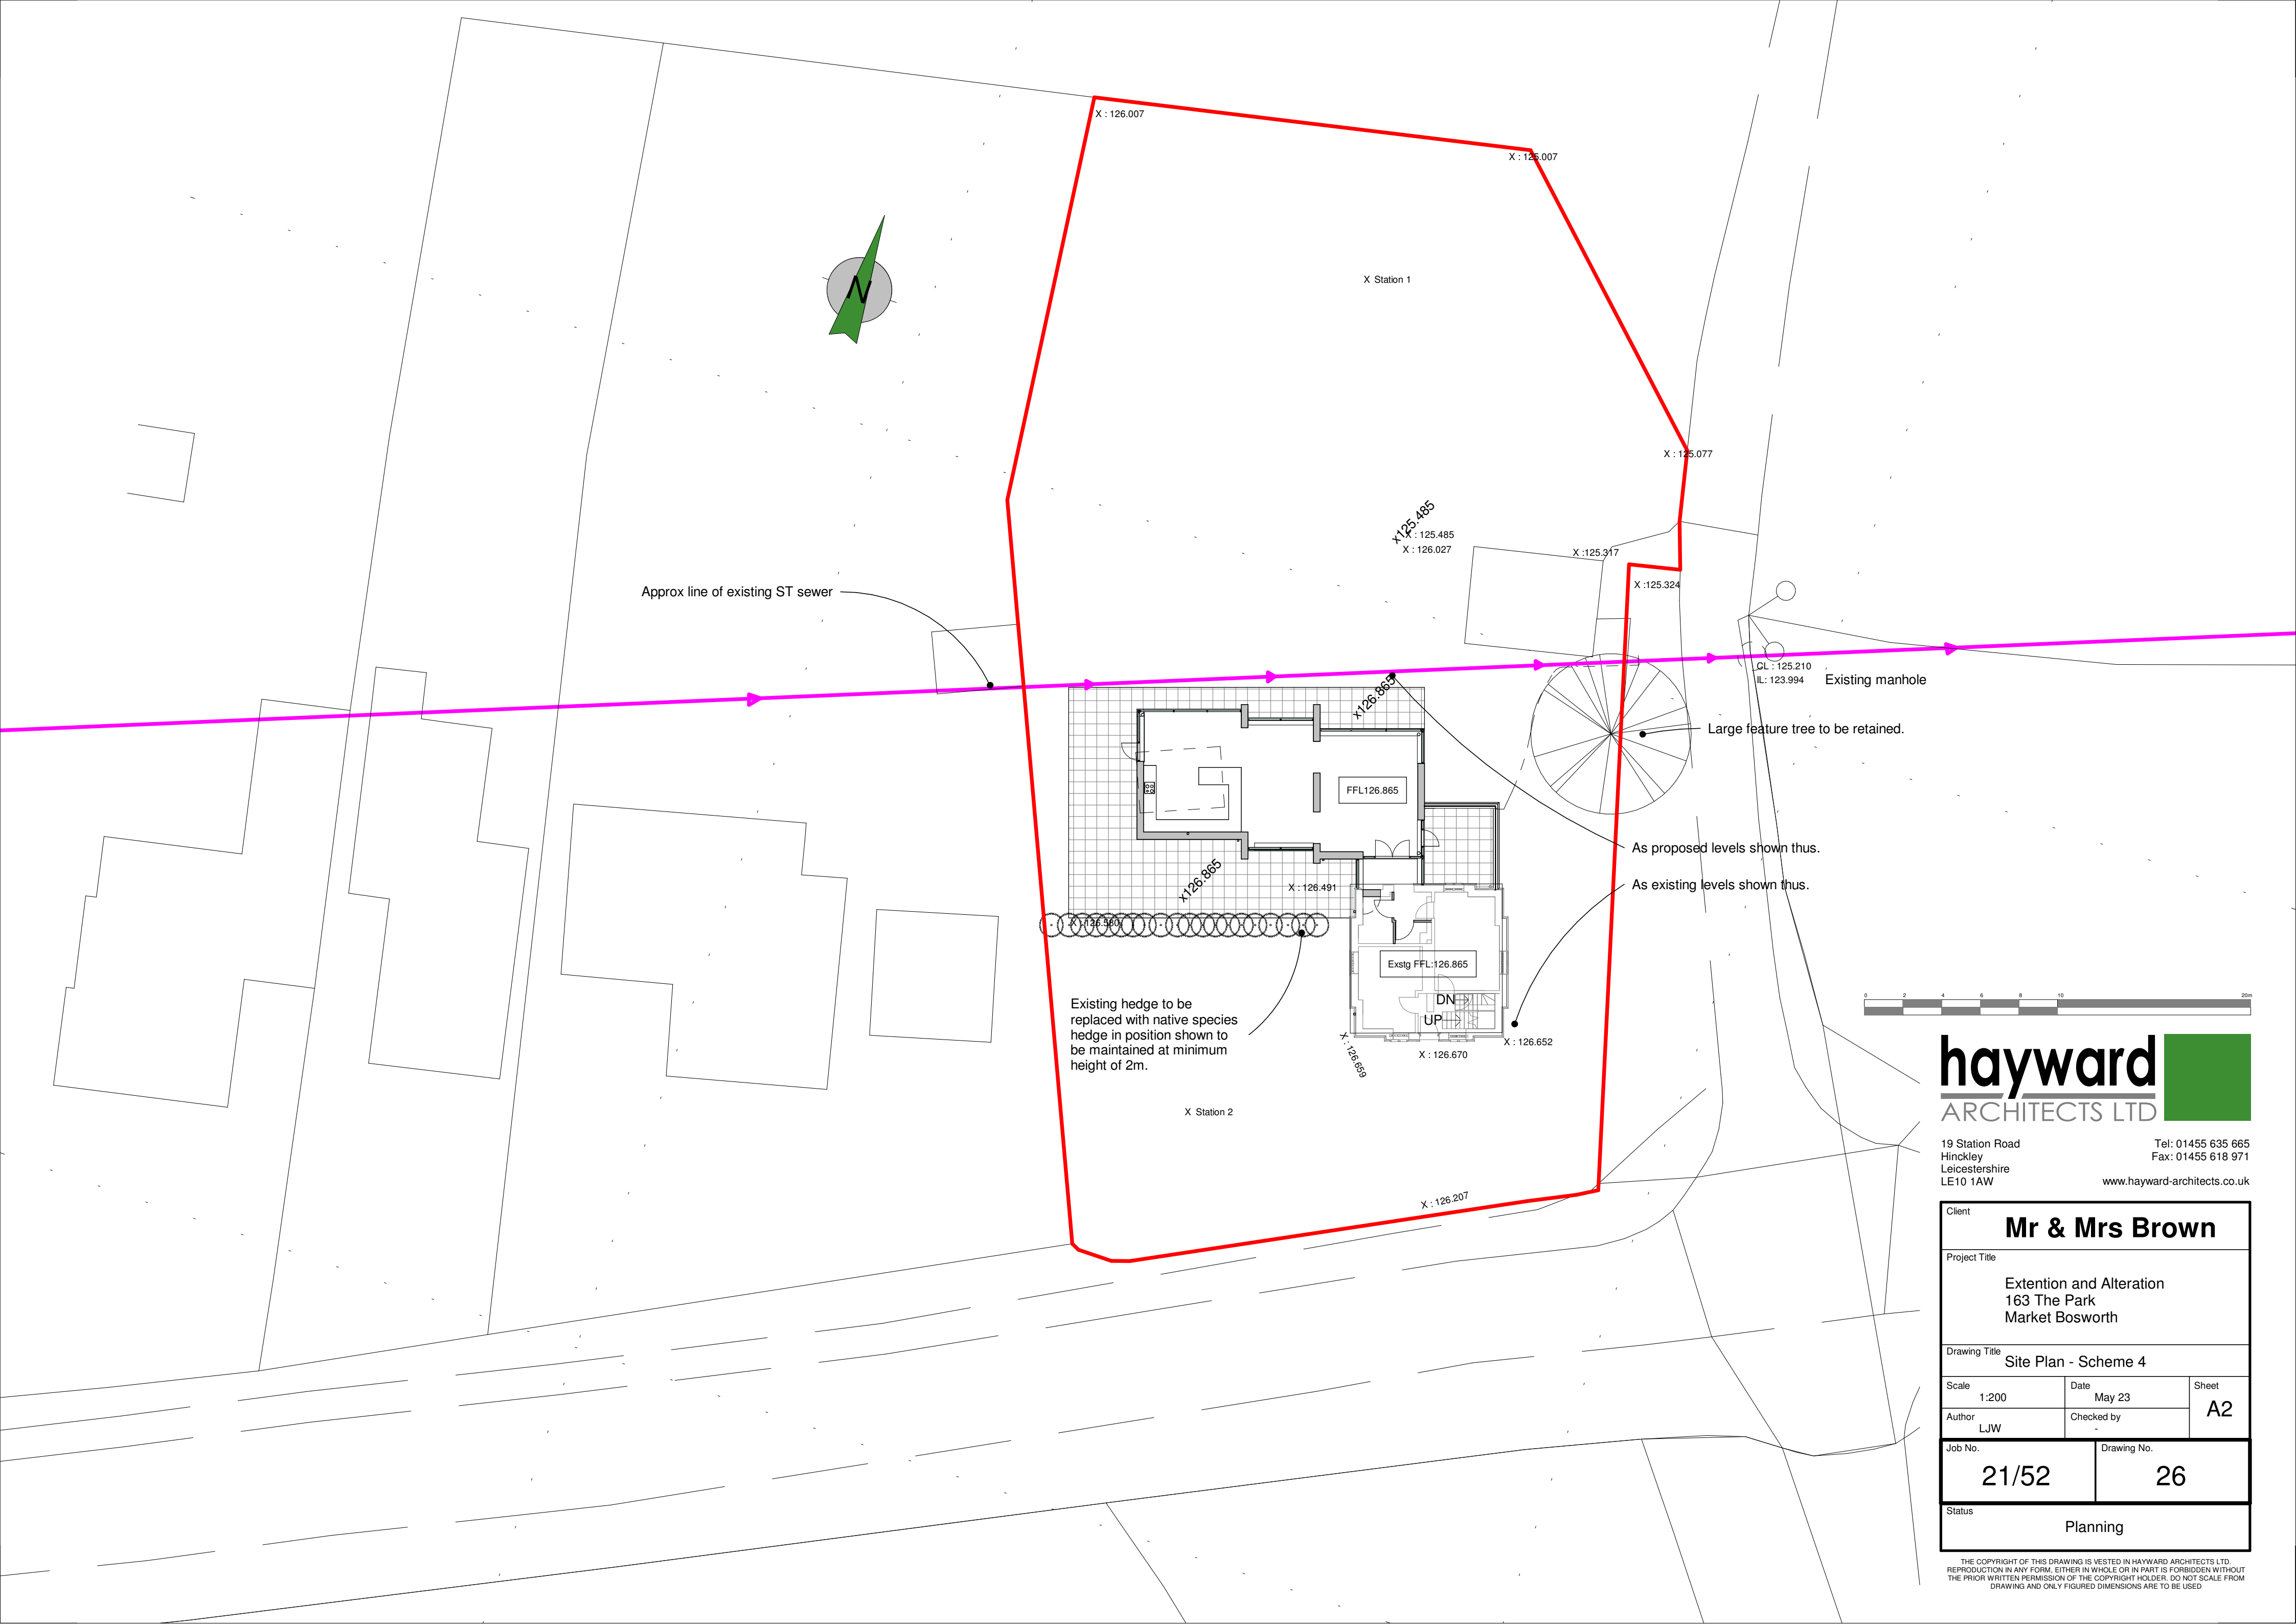

19 Station Road
Hinckley
Leicestershire
LE10 1AW

Tel: 01455 635 665
Fax: 01455 618 971
www.hayward-architects.co.uk

Client Mr & Mrs Brown		
Project Title Extention and Alteration 163 The Park Market Bosworth		
Drawing Title Site Plan - Scheme 4		
Scale 1:200	Date May 23	Sheet A2
Author LJW	Checked by -	
Job No. 21/52	Drawing No. 26	
Status Planning		

THE COPYRIGHT OF THIS DRAWING IS VESTED IN HAYWARD ARCHITECTS LTD.
REPRODUCTION IN ANY FORM, EITHER IN WHOLE OR IN PART IS FORBIDDEN WITHOUT
THE PRIOR WRITTEN PERMISSION OF THE COPYRIGHT HOLDER. DO NOT SCALE FROM
DRAWING AND ONLY FIGURED DIMENSIONS ARE TO BE USED