


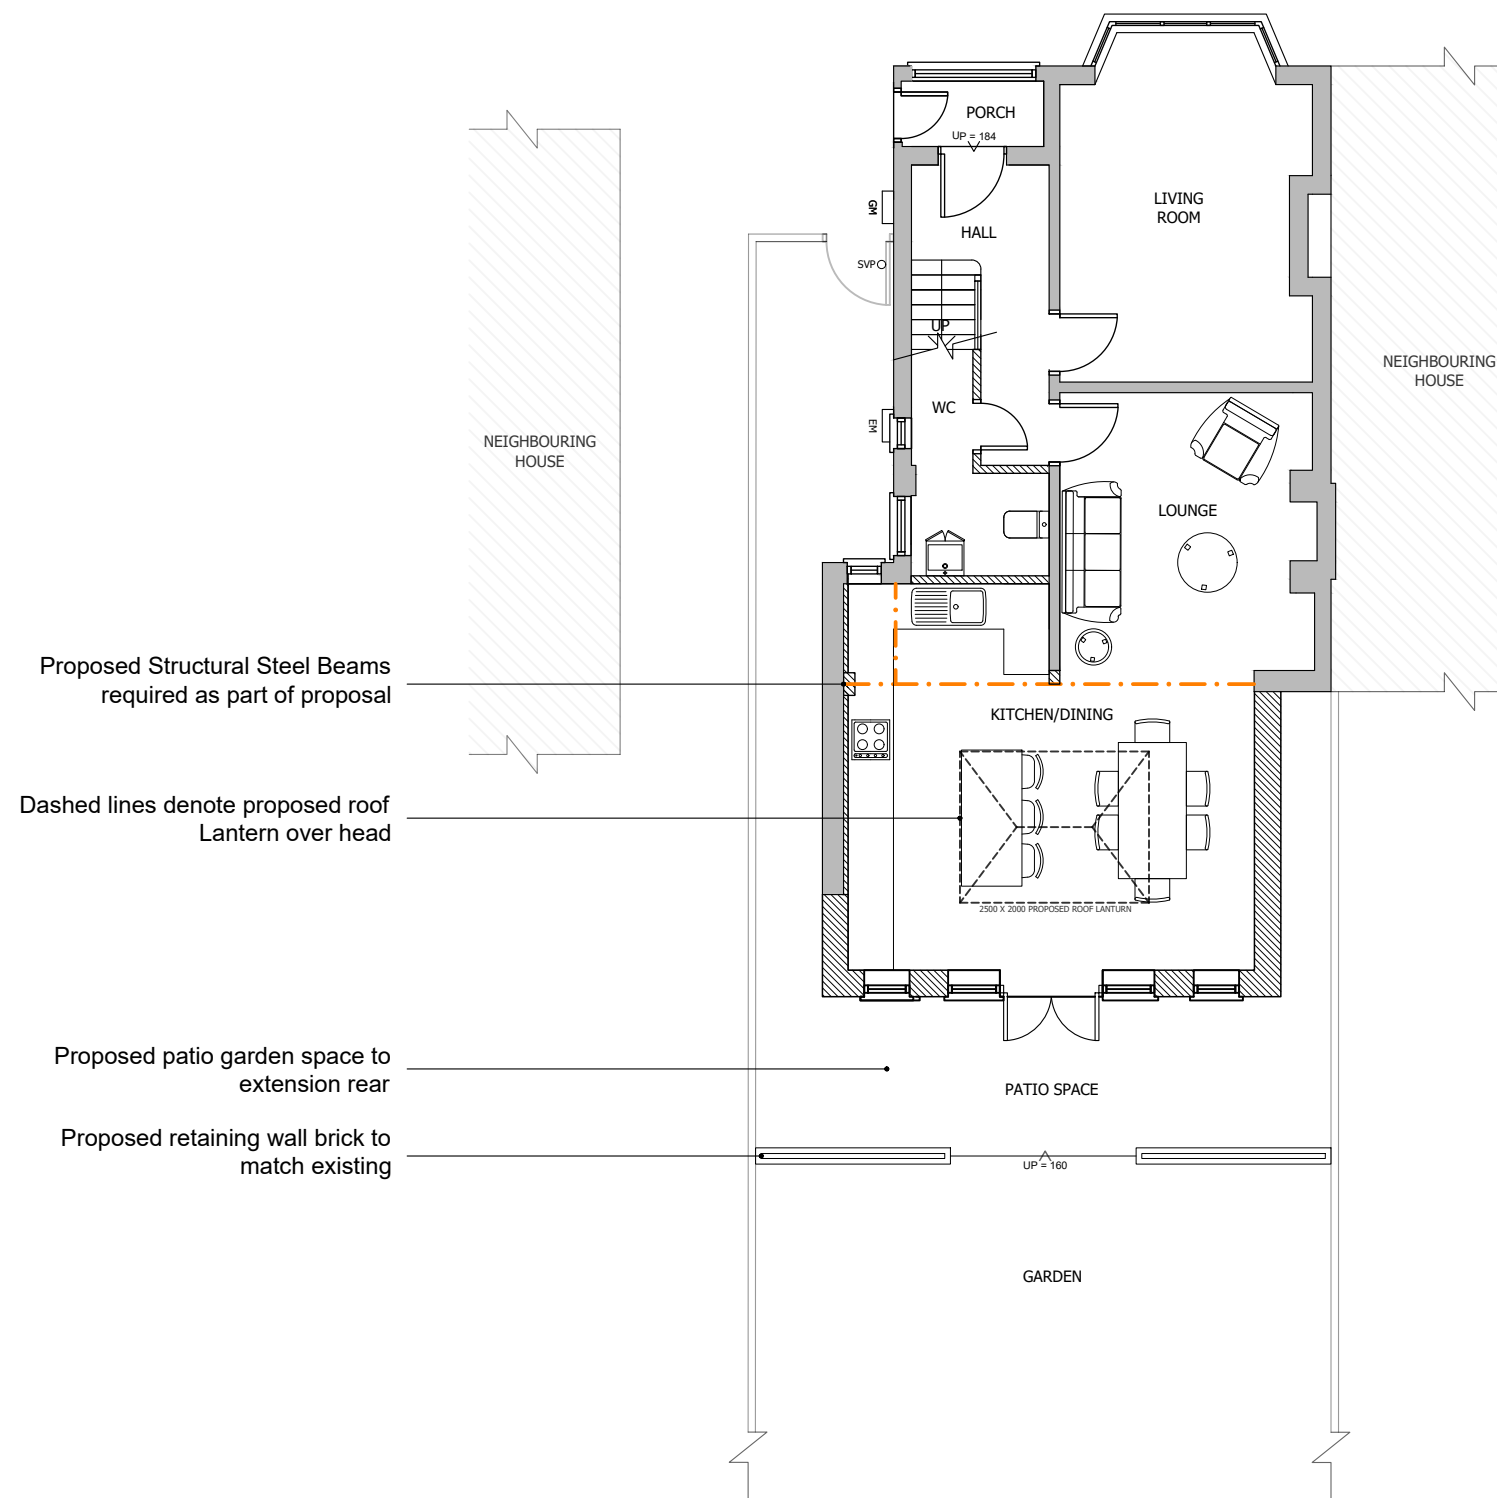

Proposed Ground Floor Plan
Scale 1:100



**LLOYD
HARDEN**

Design • Planning • Architecture

REV	BY	DATE	DETAILS
-----	----	------	---------

SCALE @ A3



CLIENT

Scott Burns
121 Leicester Road, Groby, LE6 0DQ

PROJECT

Single storey rear extension and internal reconfigurations

DRAWN BY

TAC

CHECKED BY

LKH

PLANNING SUBMISSION

DRAWING TITLE

Proposed Ground Floor Plan

DATE

04.03.25

DRAWING NUMBER

2501-04-004

REVISION

--

+44 (0)116 482 9284

www.lloydharden.co.uk

DO NOT CONSTRUCT FROM THIS DRAWING. Responsibility is Not Accepted For Errors Made By Others In Scaling From This Drawing. All Construction Information Must Be Taken From Figured Dimensions Only. All Dimensions And Levels Must Be Checked On Site And Any Discrepancies Between Drawings Must Be Reported To Lloyd Harden Design Ltd. THESE DRAWINGS ARE FOR PLANNING USE ONLY.