
 


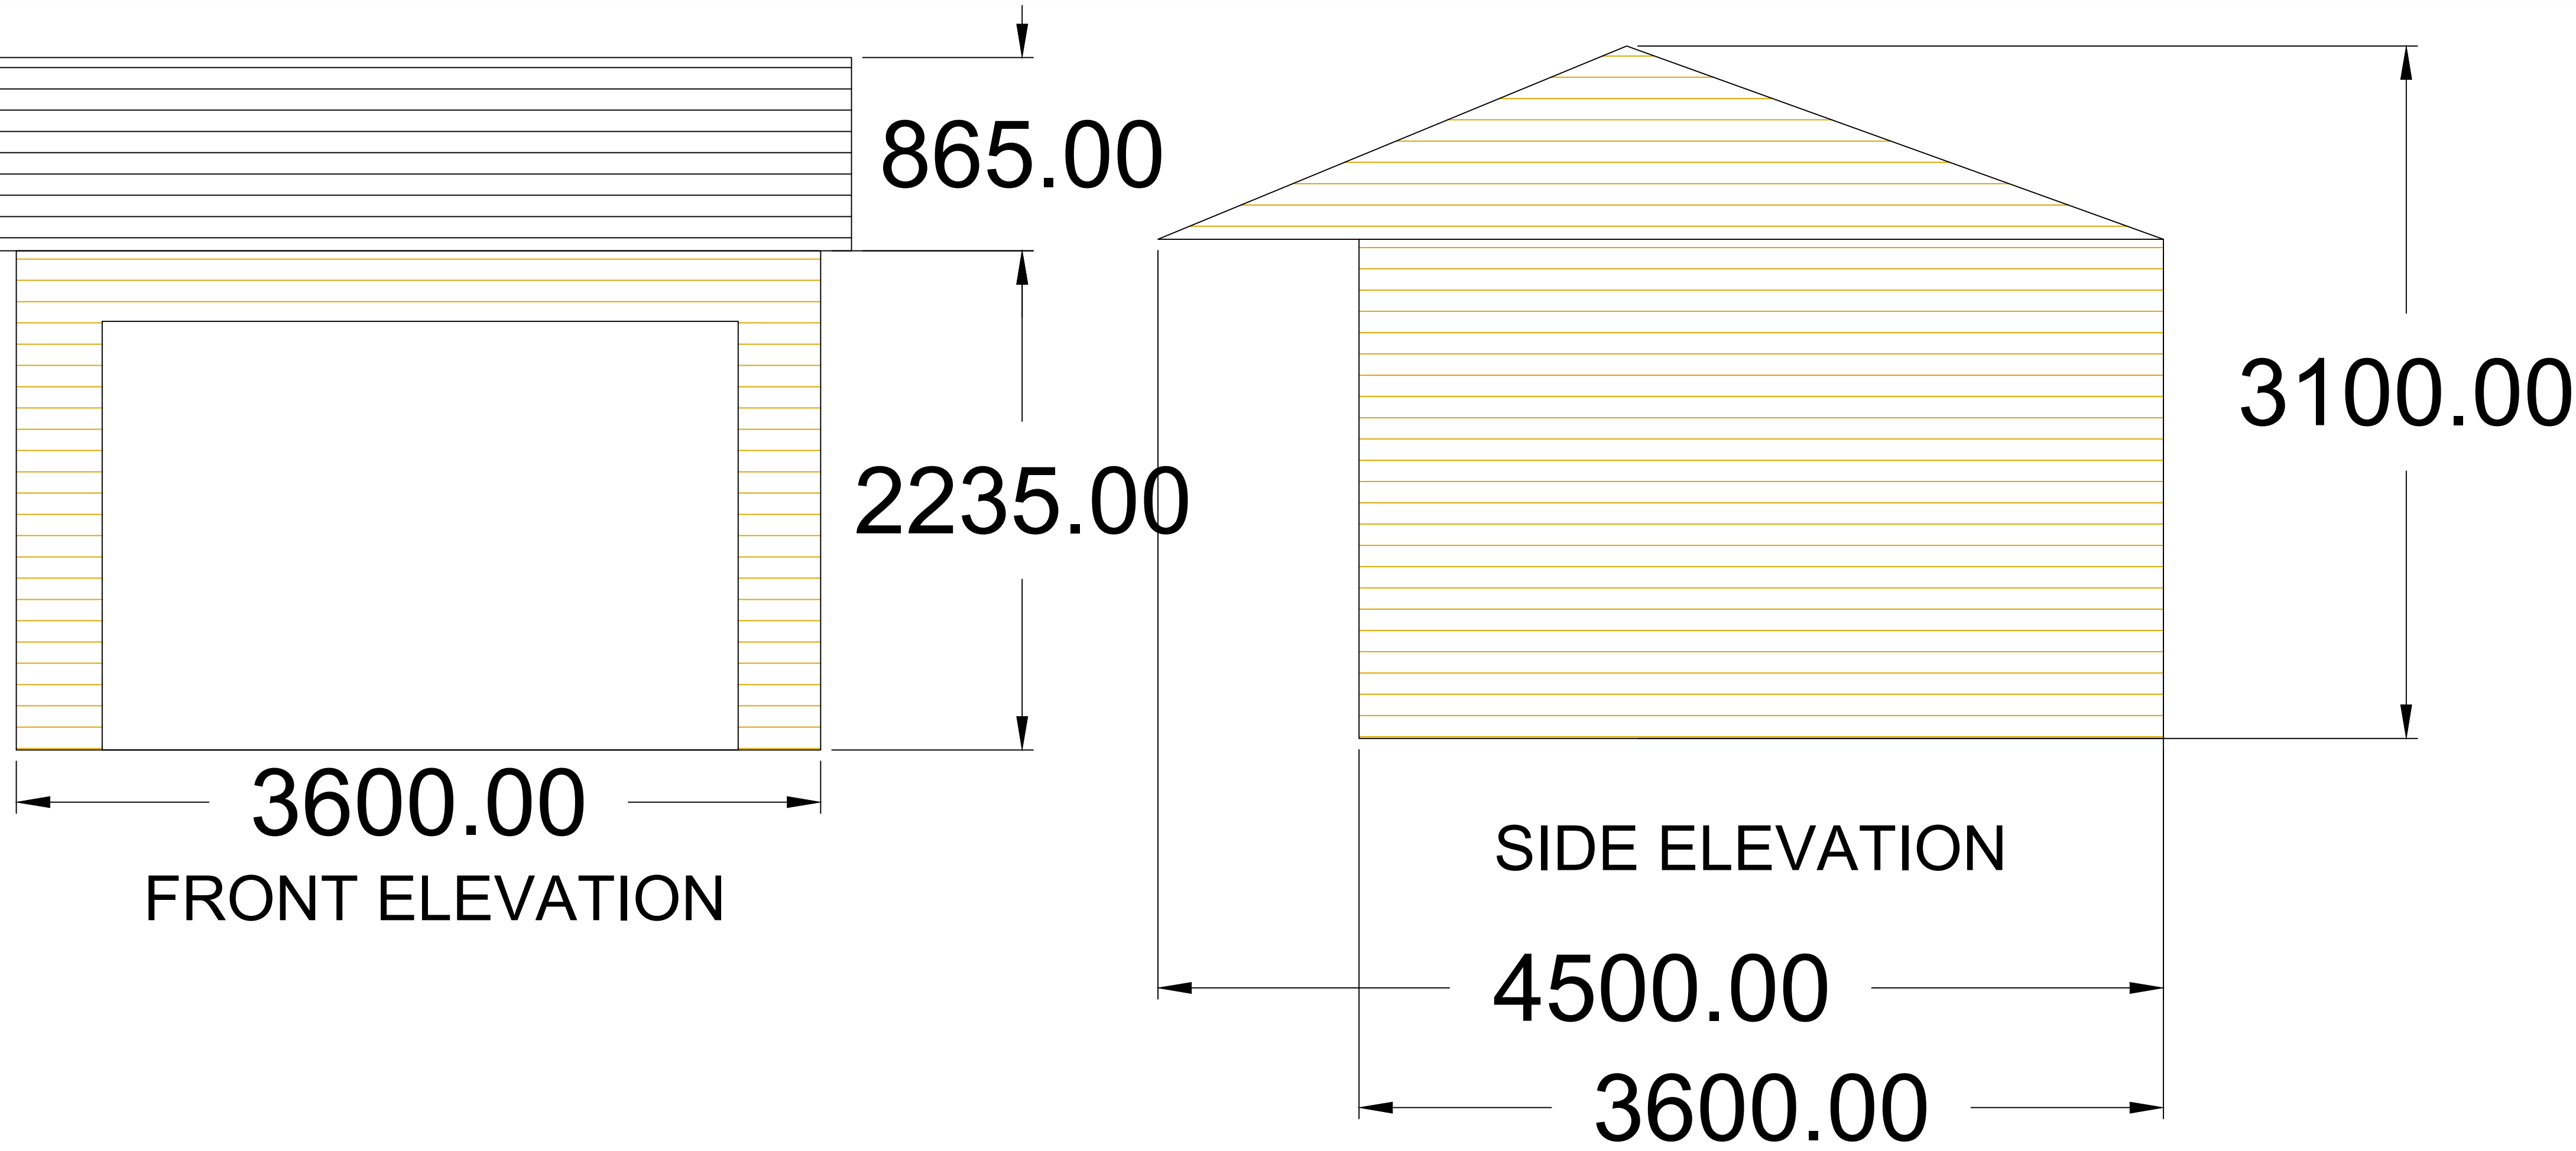


PLAN

SIDE ELEVATION

REAR ELEVATION

DRAWING FOR INFORMATION ONLY

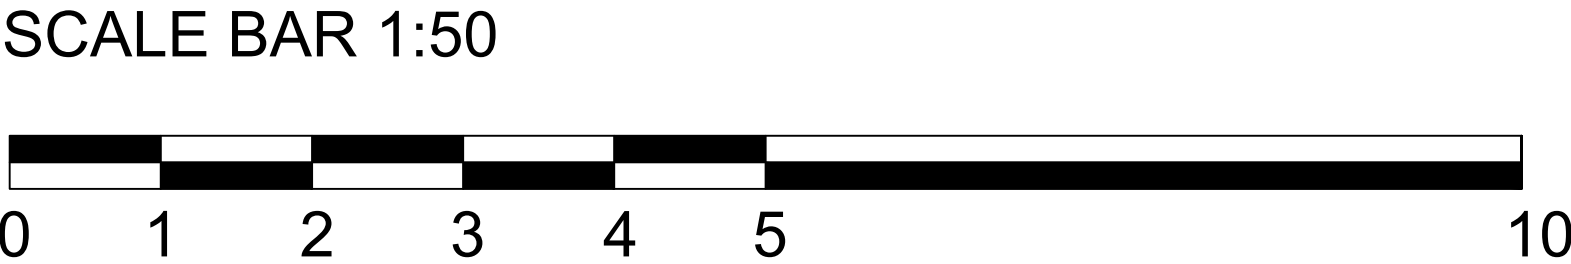

Client:
Michelle
Project:
CV13

Issue:
1
Scale:
As Shown @ A1

Drawing No:
CV13/001/2

Drawn By:
AP
Date:
15/03/2025