

0m 1m 2m 3m 4m 5m


SCALE 1:100 @ A2



Existing 3D Visual 1



Existing 3D Visual 2

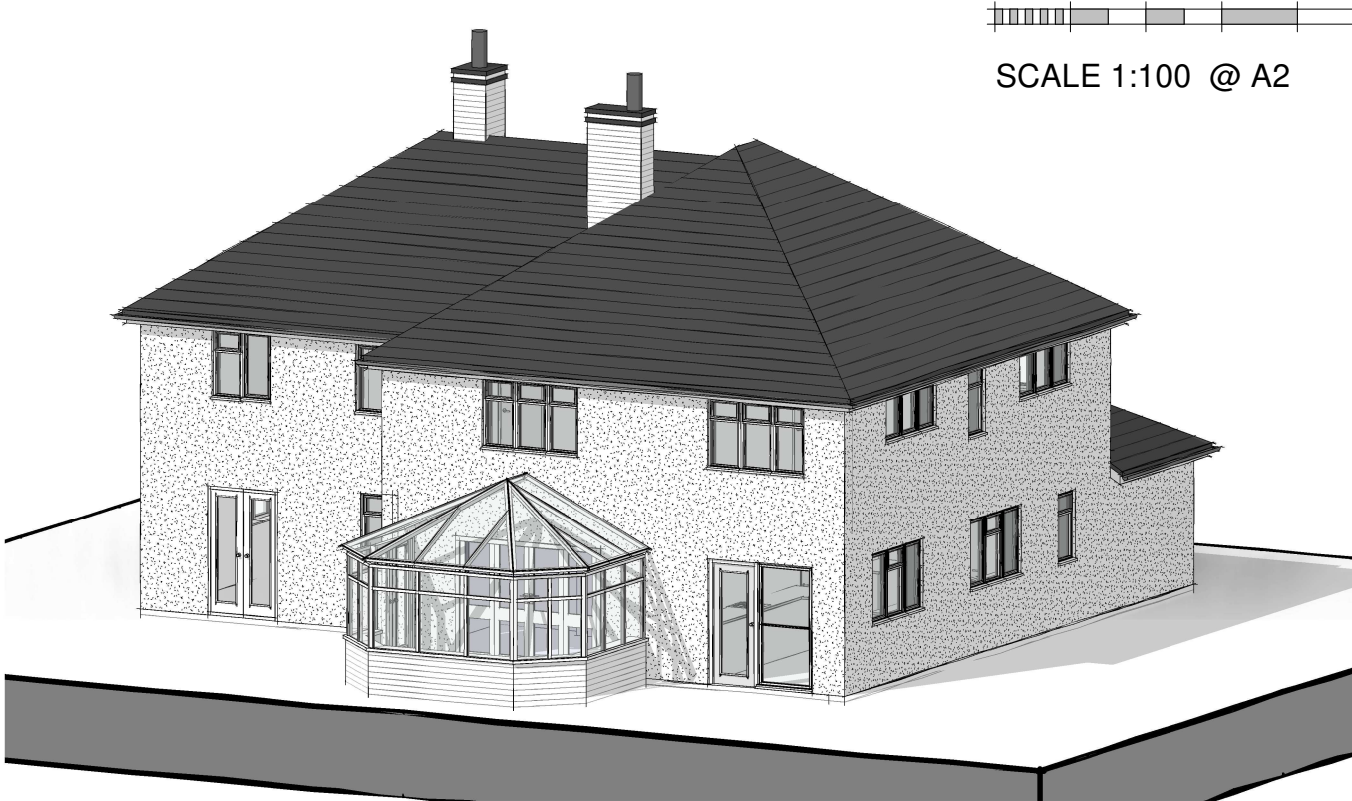


Existing 3D Visual 3



Existing Front Elevation
1 : 100



Existing Side 2 Elevation
1 : 100

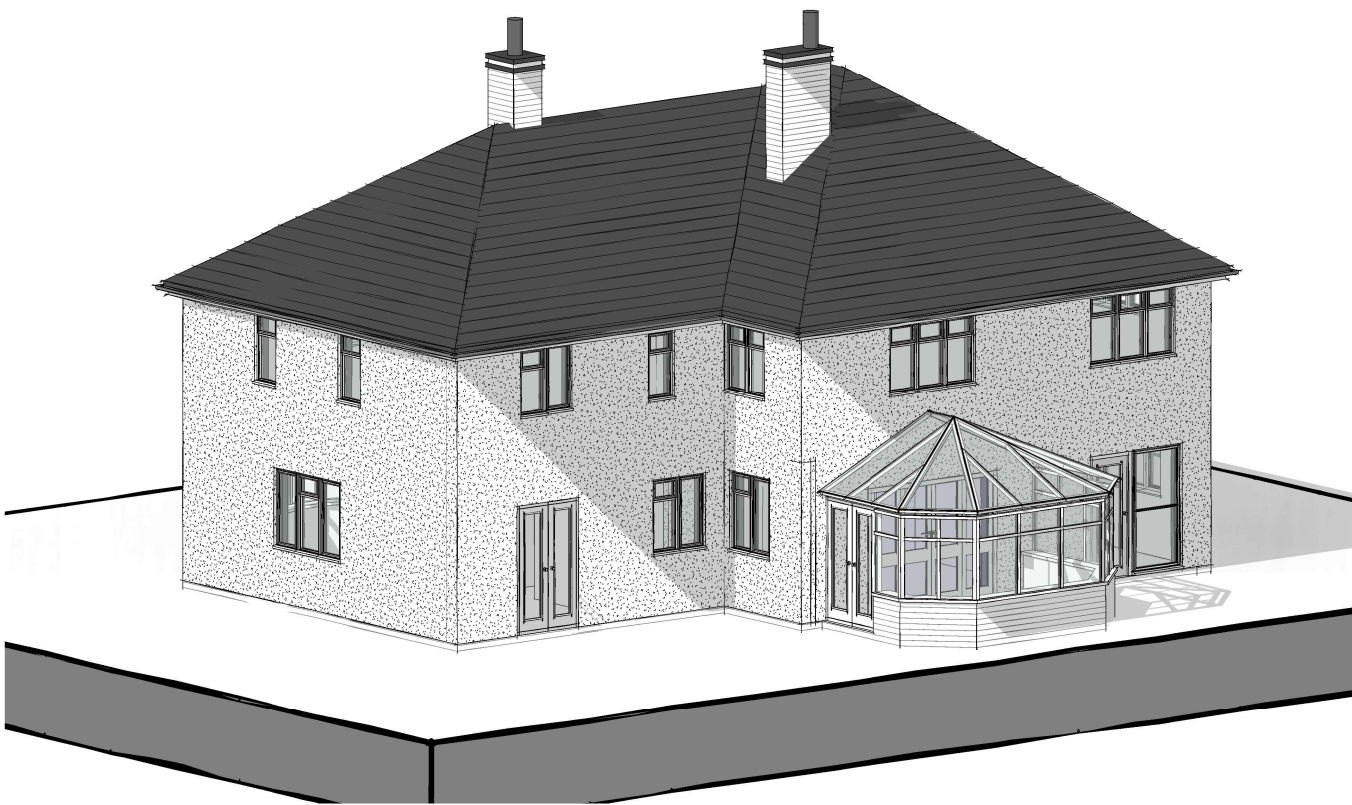

Existing 3D Visual 4



Existing Rear Elevation
1 : 100



Side Elevation
1 : 100

Please note; should any discrepancies be noted, JFA shall be notified prior to the element of work being undertaken, to ensure any matters arising can be resolved without abortive works occurring.

All dimensions offered are indicative only and subject to change and prior to ordering any materials site check dims should be taken.

Soft & Hard Landscaping along with all external levels and 3D visuals are shown indicatively only

Rev	Description	Date



James Fleming | Architectural

Project No. 2024-29	Drawing No. 101 Rev -
------------------------	--------------------------

Drawing Name
Existing Elevations & 3D Visuals

Project Details
Joline & Darren Hopkins, Proposed Extensions & Alterations, The Chestnuts, Lount Road, Osbaston, CV13 6HR

Scale @ A2
1 : 100

Author
JAF

James Fleming Architectural Ltd
50 Leicester Road, Hinckley, Leicestershire, LE10 1LT
Tel: 01455 372041 / 07985 718350
james@jamesflemingarchitectural.co.uk



CHARTERED PRACTICE

This drawing and the building works depicted are the copyright of James Fleming Architectural Ltd and may not be reproduced or amended except by written permission. All dimensions to be checked on site and JFA notified of any discrepancies prior to commencement. Do not scale.