


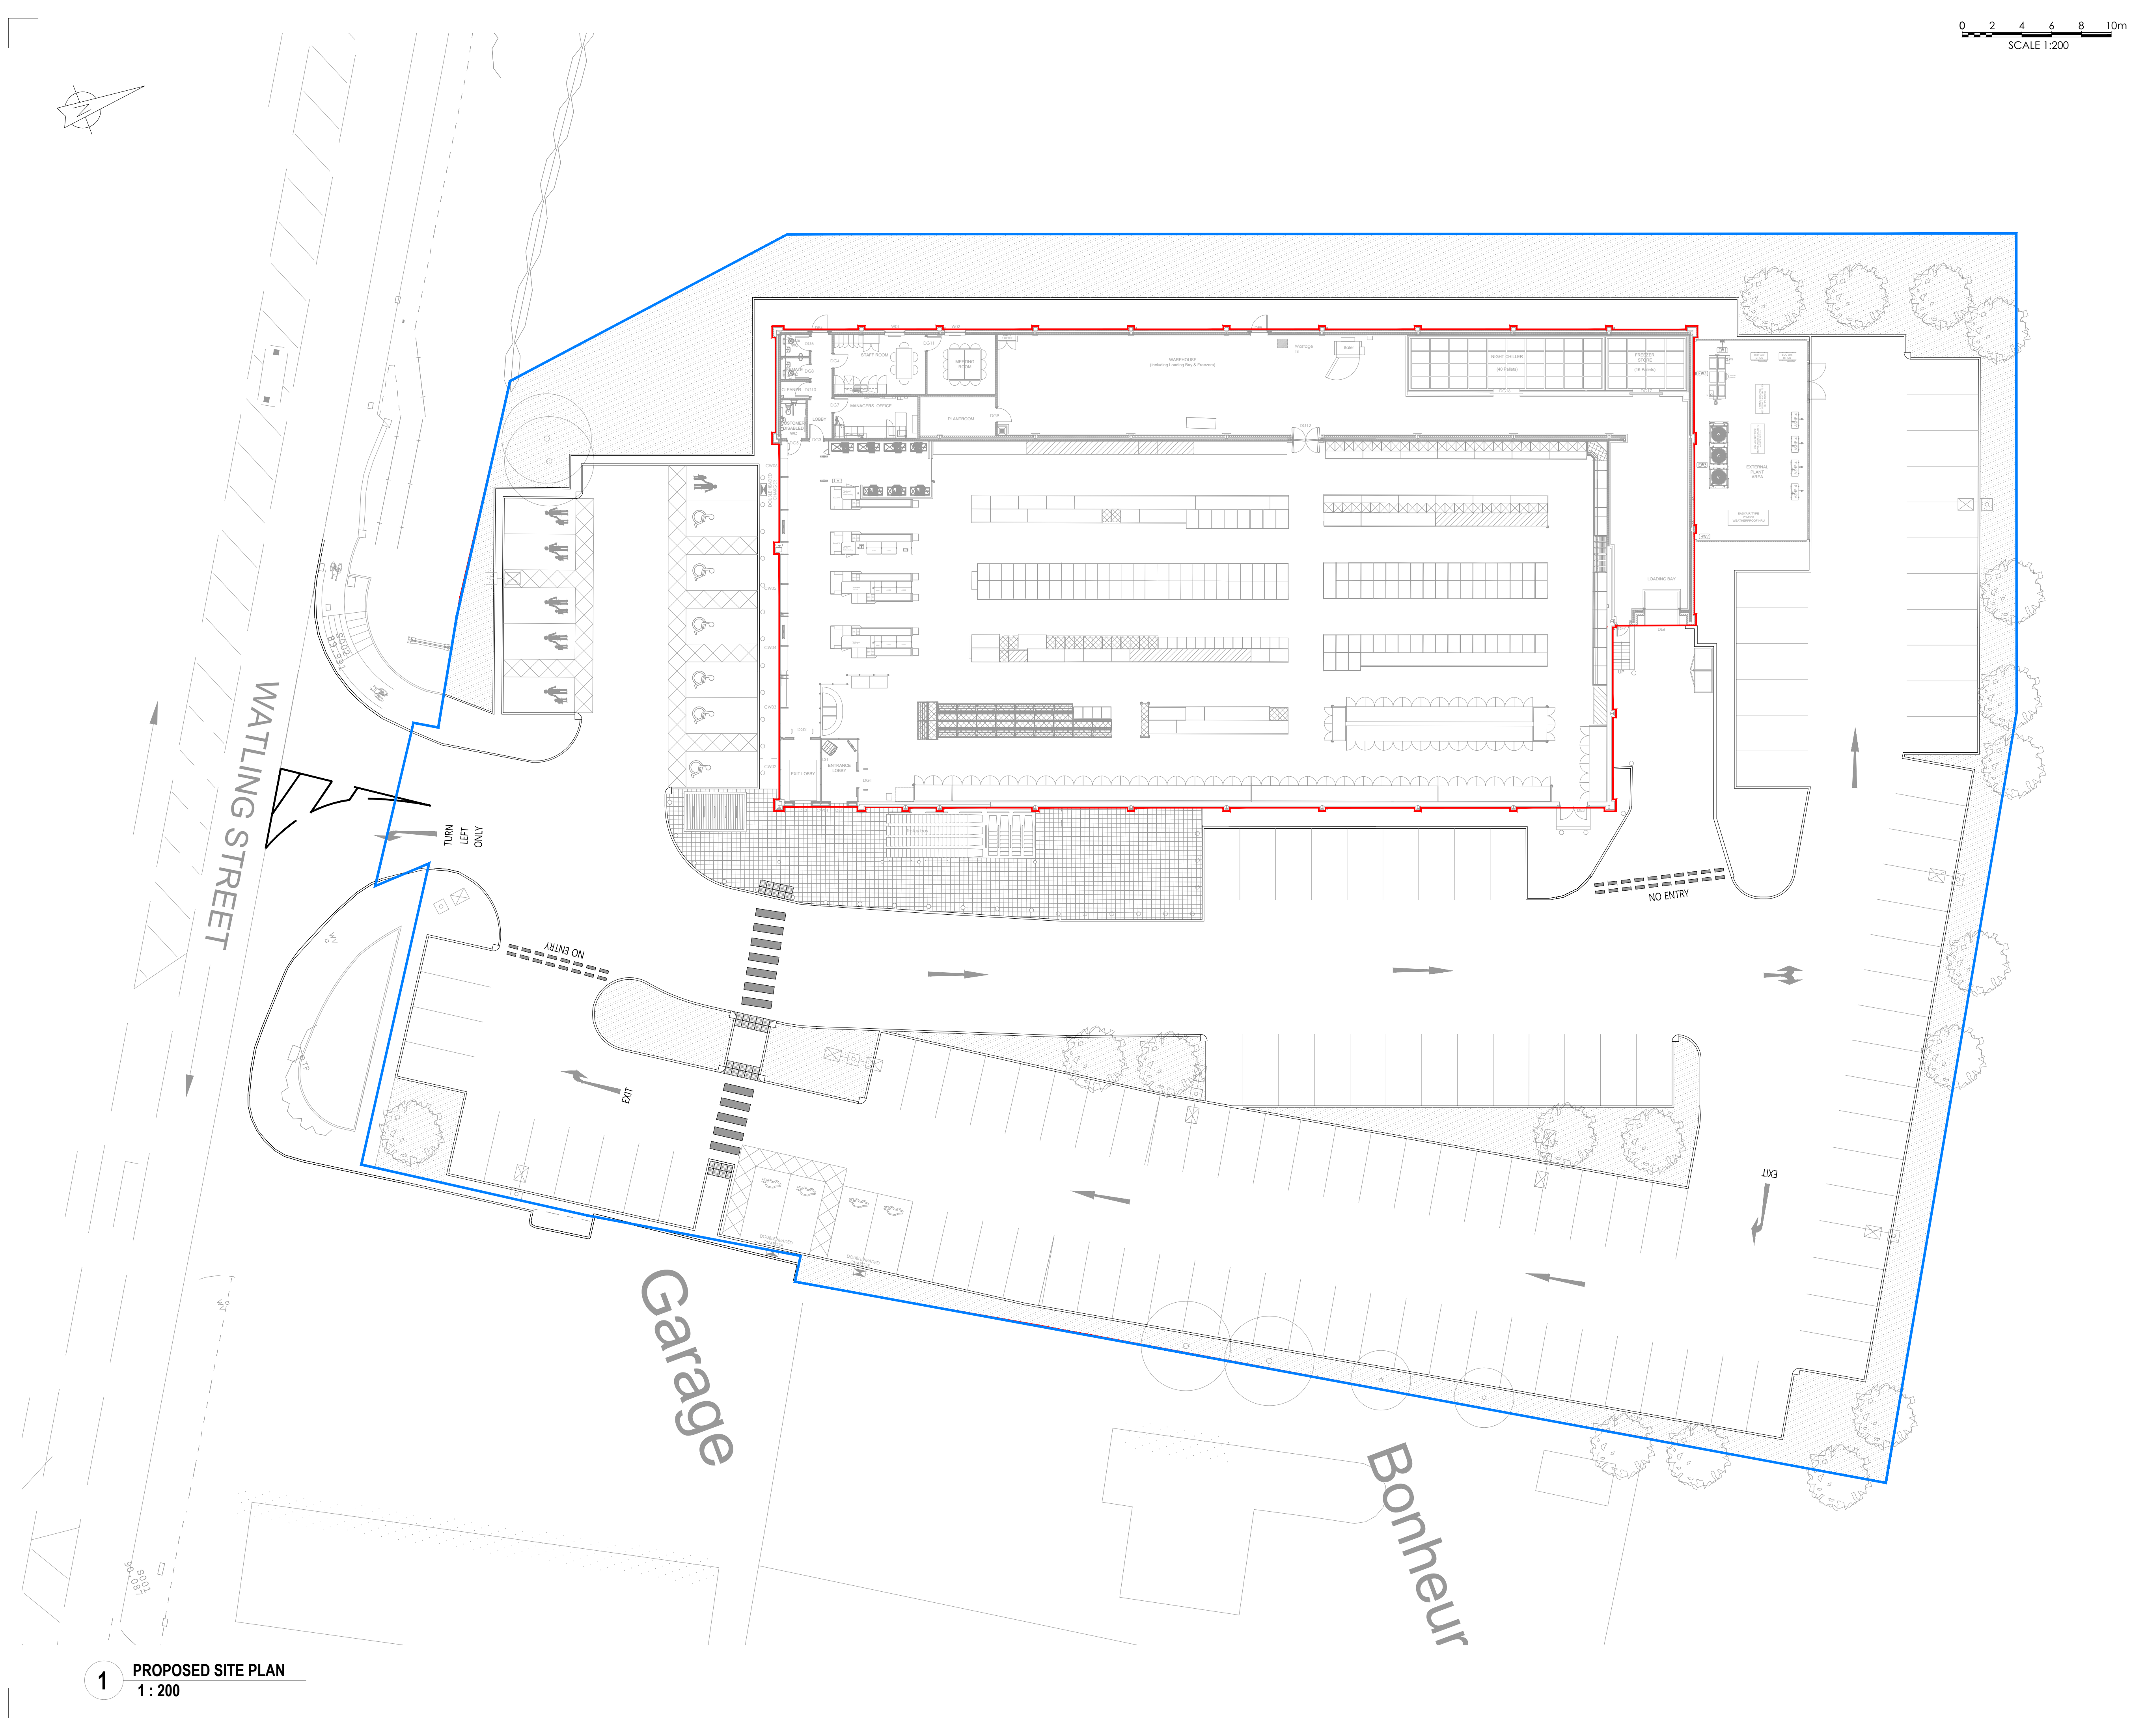

REV	DATE	DESCRIPTION	DRW	CHK
A	24.02.2025	Preliminary Issue	FN	ROD

LEGEND
— SITE DEMISE
— ALDI DEMISE

PLANNING ISSUE

Client

ALDI FOODSTORES LTD

Project Title

STORE EXTENSION

Project Address

WATLING STREET
HINCKLEY, LE10 3ED
LEICESTERSHIRE

Drawing Title

PROPOSED SITE PLAN



Job No.	Originator	Zone	Level	Type	Role
20806	THP	XX	ZZ	DR	A
System Classification	Drawing No.	Subtality	Revision	Scale	Size
AC_25_20_88-150		PL	A	1:200	A1

- ☐

THE HARRIS PARTNERSHIP WAKEFIELD
2 St. Johns North, Wakefield, WF1 3QA
t. 01924 291 800 f. 01924 290 072
- ☐

THE HARRIS PARTNERSHIP MANCHESTER
2nd Floor, Carvers Warehouse,
77 Dale Street, Manchester, M1 2HG
t. 0161 238 8555 f. 0161 244 5809
- ☒

THE HARRIS PARTNERSHIP MILTON KEYNES
The Old Rectory, 79 High Street,
Newport Pagnell, MK16 9AB
t. 01908 211 577 f. 01908 211 722
- ☐

THE HARRIS PARTNERSHIP READING
101 London Road, Reading, RG1 5BY
t. 0118 950 7700 f. 0118 956 8642
- ☐

THE HARRIS PARTNERSHIP LONDON
10 GESS COURT, LONDON, W1U 1JJ
t. 020 7409 1215

