



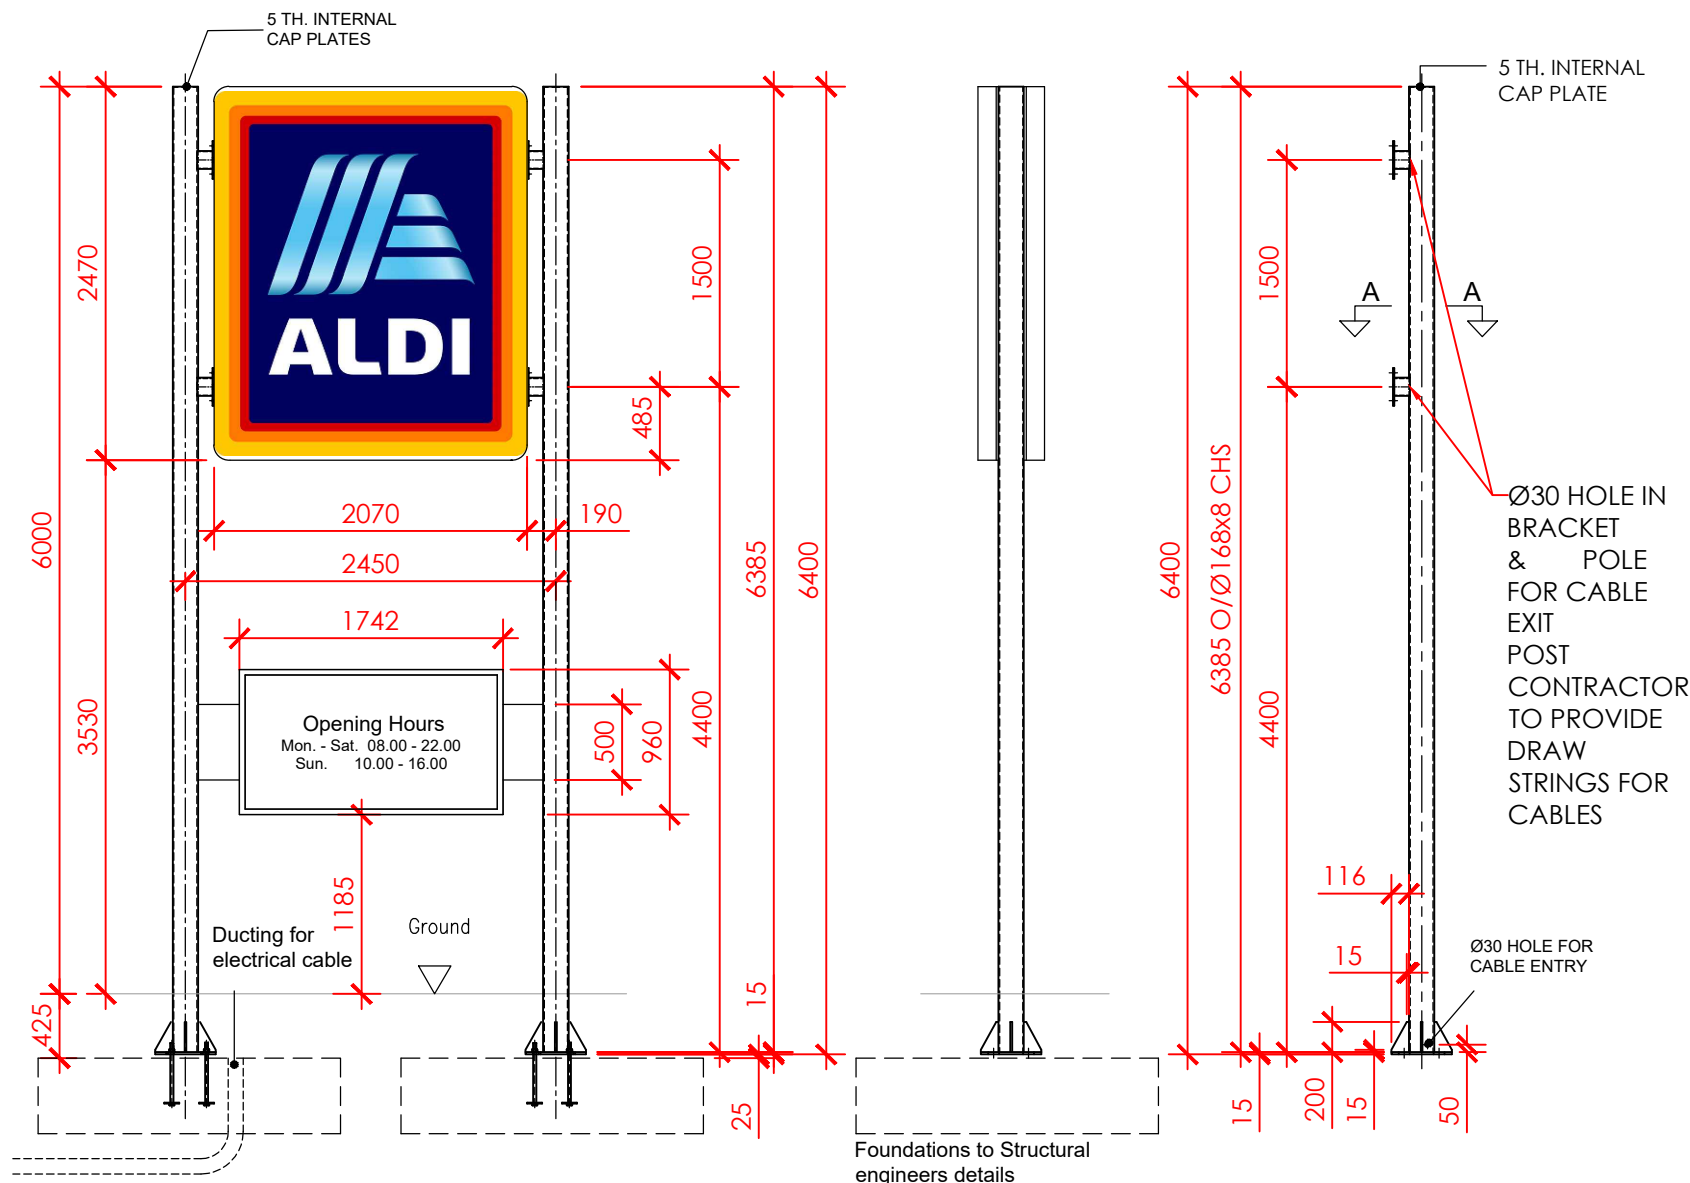


ELEVATION ON STANDARD SITE ENTRANCE SIGN (1:50)
3.530m GROUND TO U/S OF SIGN


SIDE ELEVATION (1:50) SIGNAGE SUPPORT COLUMN (1:50)

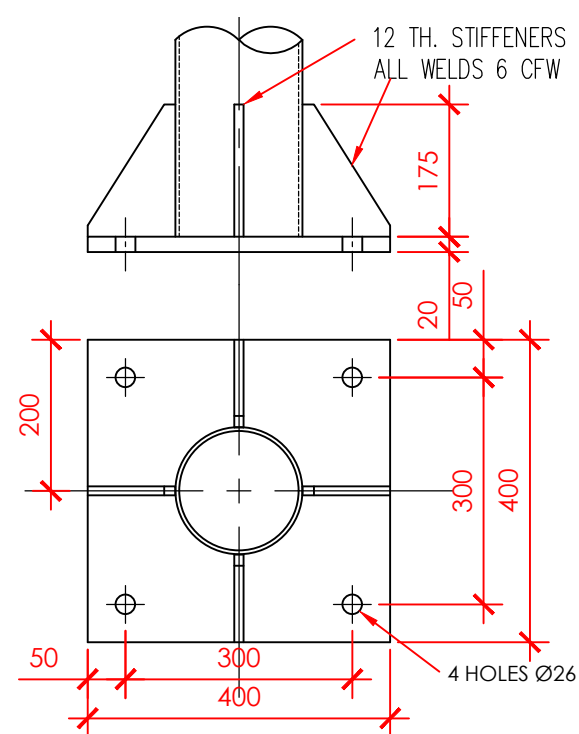

1 COLUMN BASE DETAIL
1:10

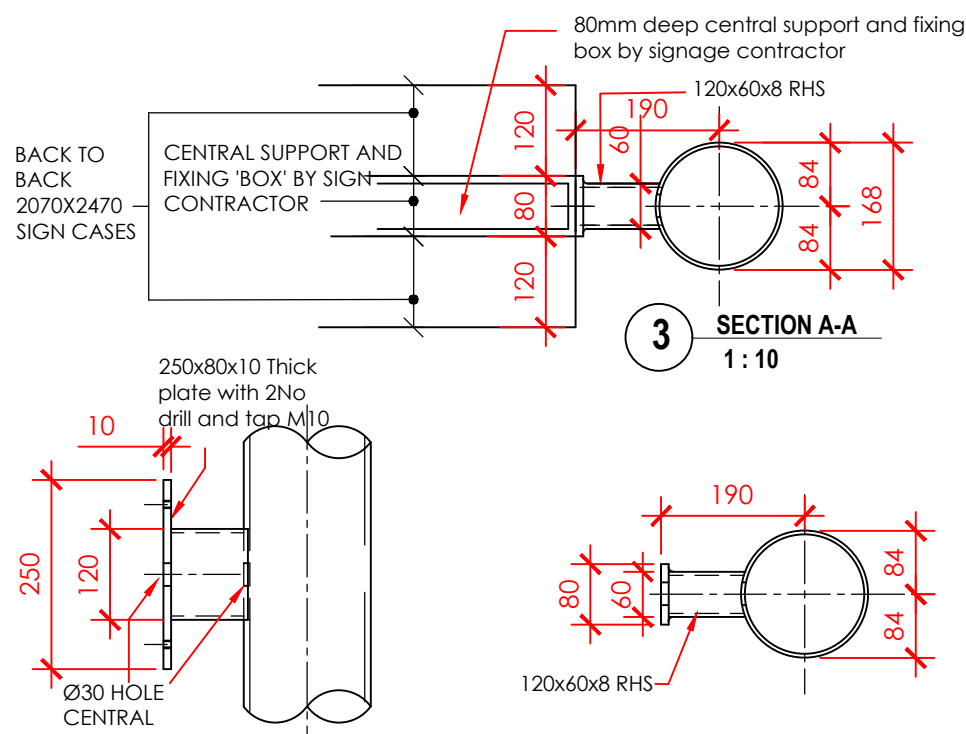

2 FIXING ELEVATION
1:10

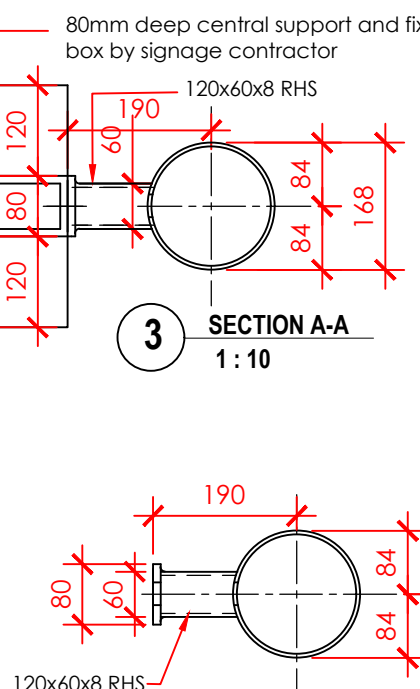

4 FIXING PLAN
1:10

DOUBLE FACED DOUBLE POST MOUNTED SIGNS
(See Site Plan C15A119 - PS002 for location)
(See AD5921 for sign details)

- 2no: 2470 x 2070mm (8507 LED Type) fixed back to back on central support "box".
- Central support "box" to be supplied and installed by sign contractor to match sign exactly in size and profile and to be aluminium and finished in RAL 7016 Anthracite Grey.
- Standard Site Entrance Sign 6000mm from ground level to top of sign and posts. 3530mm from ground level to underside of sign.
- Steel sign posts by sign contractor or canopy contractor, galvanised and coated RAL 7016 Anthracite Grey.
- High quality fabricated aluminium signcases, finished in RAL 7016 Anthracite Grey. Sign panel is polycarbonate with screen-printed 5 colour foil logo.
- Signs fully internally illuminated by LED.
- Supply cable to be connected to signage by signage contractor. Underground cables by electrical contractor.
- No cables or junction boxes to be visible above ground level or fixed to sign.
- Lower 'showcase' sign by signage contractor including fixing 'wings' bolted to posts.
- Steel materials and specific grades - Hollow sections in accordance with BS EN 10210-1 & BS EN 10219-1.
- Plates in accordance with BS EN 10025-1.
- Bolt grades in accordance with BS EN 14399-1.
- Galvanising in accordance with BS EN 1461.
- Powder coating in accordance with BS EN 13438.
- All fabrication work to be in accordance with BSEN 1090-2.
- Work to be completed to execution class 2.
- The weld specification on each individual weld to be 6mm fillet/butt weld - single pass - multi pass.

Aldi Corporate colours

Text - White
Light Blue - Pantone 638
Dark Blue - Pantone 287
Red - Warm Red
Orange - Pantone 021
Yellow - Pantone 1235

REV	DATE	DESCRIPTION	DRW	CHK
A	24.02.2025	Preliminary Issue.	FN	ROD

PLANNING ISSUE

Client
ALDI FOODSTORES Ltd.

Project Title
STORE EXTENSION

Project Address
WATLING STREET
HINCKLEY, LE10 3ED
LEICESTERSHIRE

Drawing Title
PROPOSED TOTEM SIGNAGE

Job No.	Originator	Zone	Level	Type	Role
20806	THP	XX	ZZ	DR	A
System Classification	Drawing No.	Suitability	Revision		
AC_25_20_88-154	PL	A			
Drawn	Checked	Date	Scale	Size	
FN	ROD	24.02.2025	VARIES	A3	

- THE HARRIS PARTNERSHIP WAKEFIELD
2 St. Johns North, Wakefield, WF1 3QA
t. 01924 291 800 f. 01924 290 072
- THE HARRIS PARTNERSHIP MANCHESTER
2nd Floor, Carvers Warehouse,
77 Dale Street, Manchester, M1 2HG
t. 0161 238 8555 f. 0161 244 5809
- THE HARRIS PARTNERSHIP MILTON KEYNES
The Old Rectory, 79 High Street
Newport Pagnell, MK16 8AB
t. 01908 211 577 f. 01908 211 722
- THE HARRIS PARTNERSHIP READING
101 London Road, Reading, RG1 5BY
t. 0118 950 7700 f. 0118 956 8642

THE
HARRIS
PARTNERSHIP
ARCHITECTS
www.harrispartnership.com

- THE HARRIS PARTNERSHIP LONDON
10 GEES COURT, LONDON, W1U 1JJ
t. 020 7409 1215