




East Elevation as EXISTING 1:50



South Elevation as EXISTING 1:50



North Elevation as EXISTING 1:50

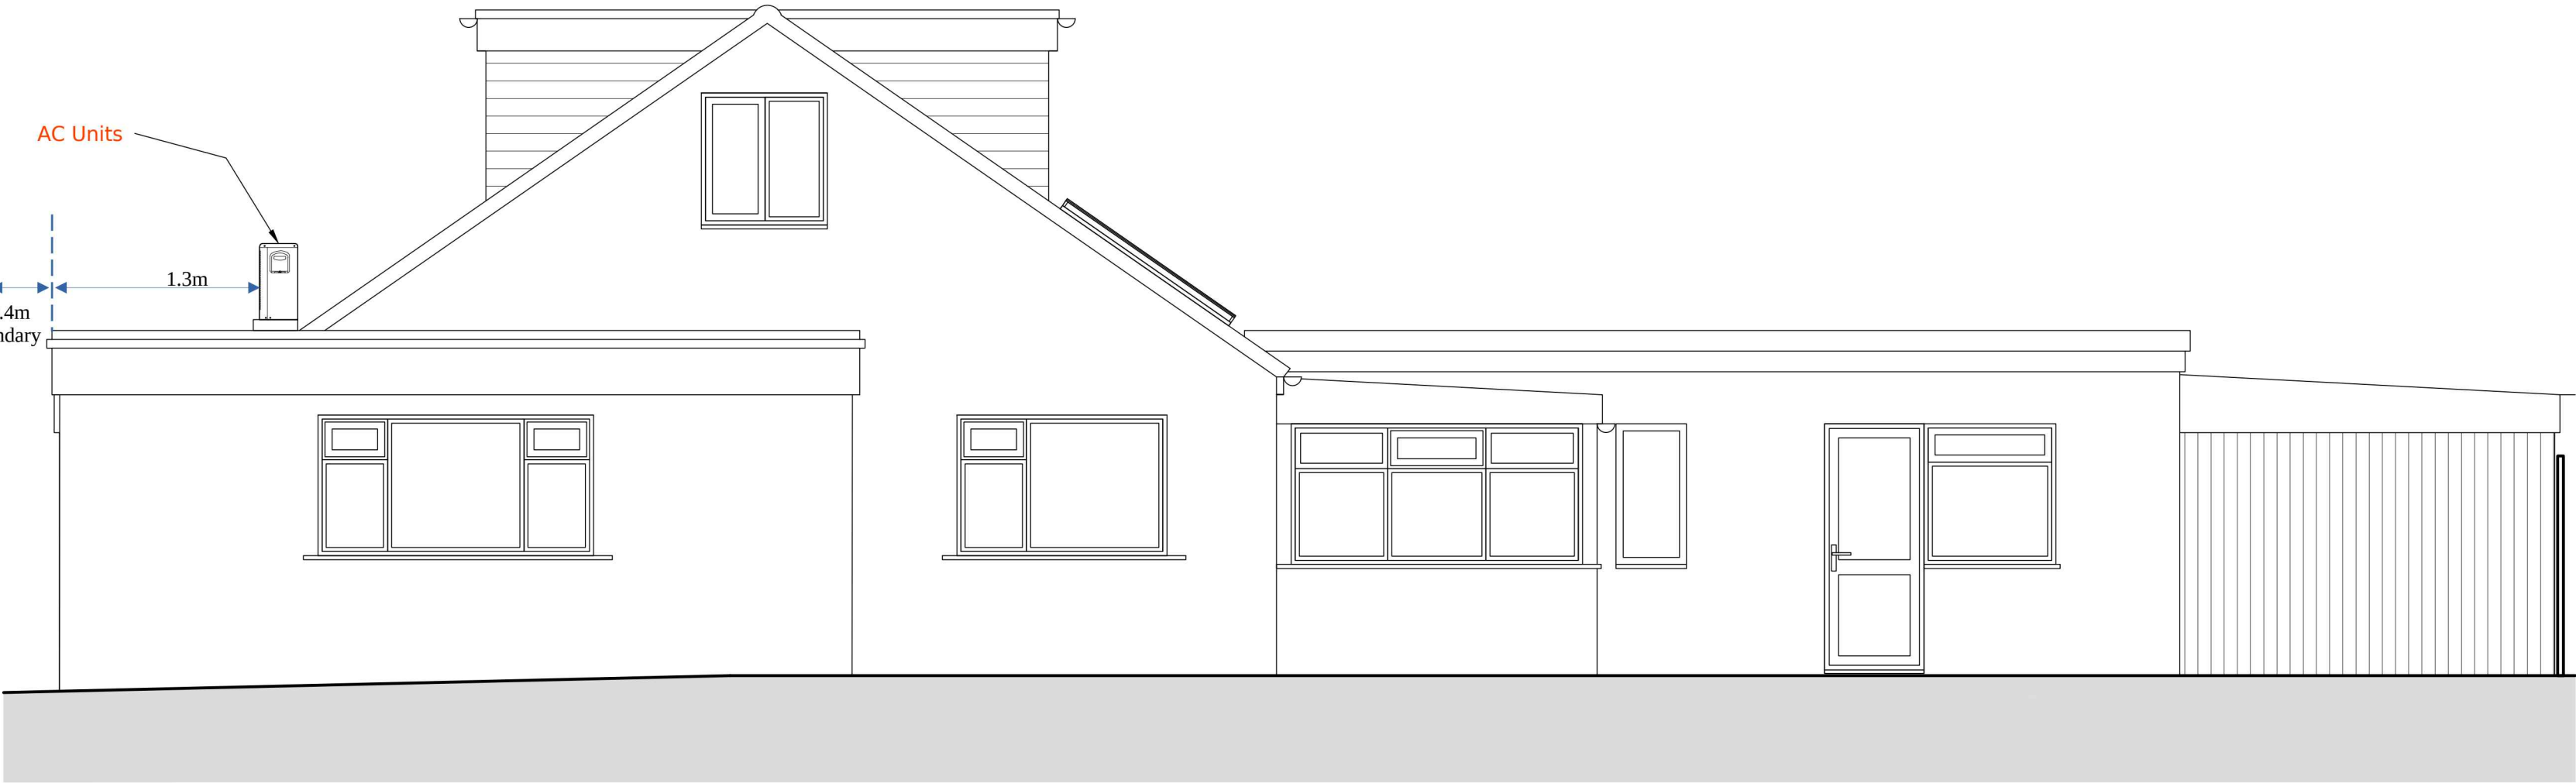

West Elevation as EXISTING 1:50

Ashley Fulham 9 Equity Road East Earl Shilton LE9 7FZ	Project status: Retrospective Planning (Air Condensers)
	Drawing title: Elevations as existing

Rev:	Description:	By:	Date:

1:50	0 1 2 3 4 5
1:100	0 1 2 3 4 5 6 7 8 9 10

Scale: 1:50	Paper Size: A1	Drawn: A. Fulham	Checked:
Project ID: 02	Drawing No: -	Revision: -	Date: 09.09.2026