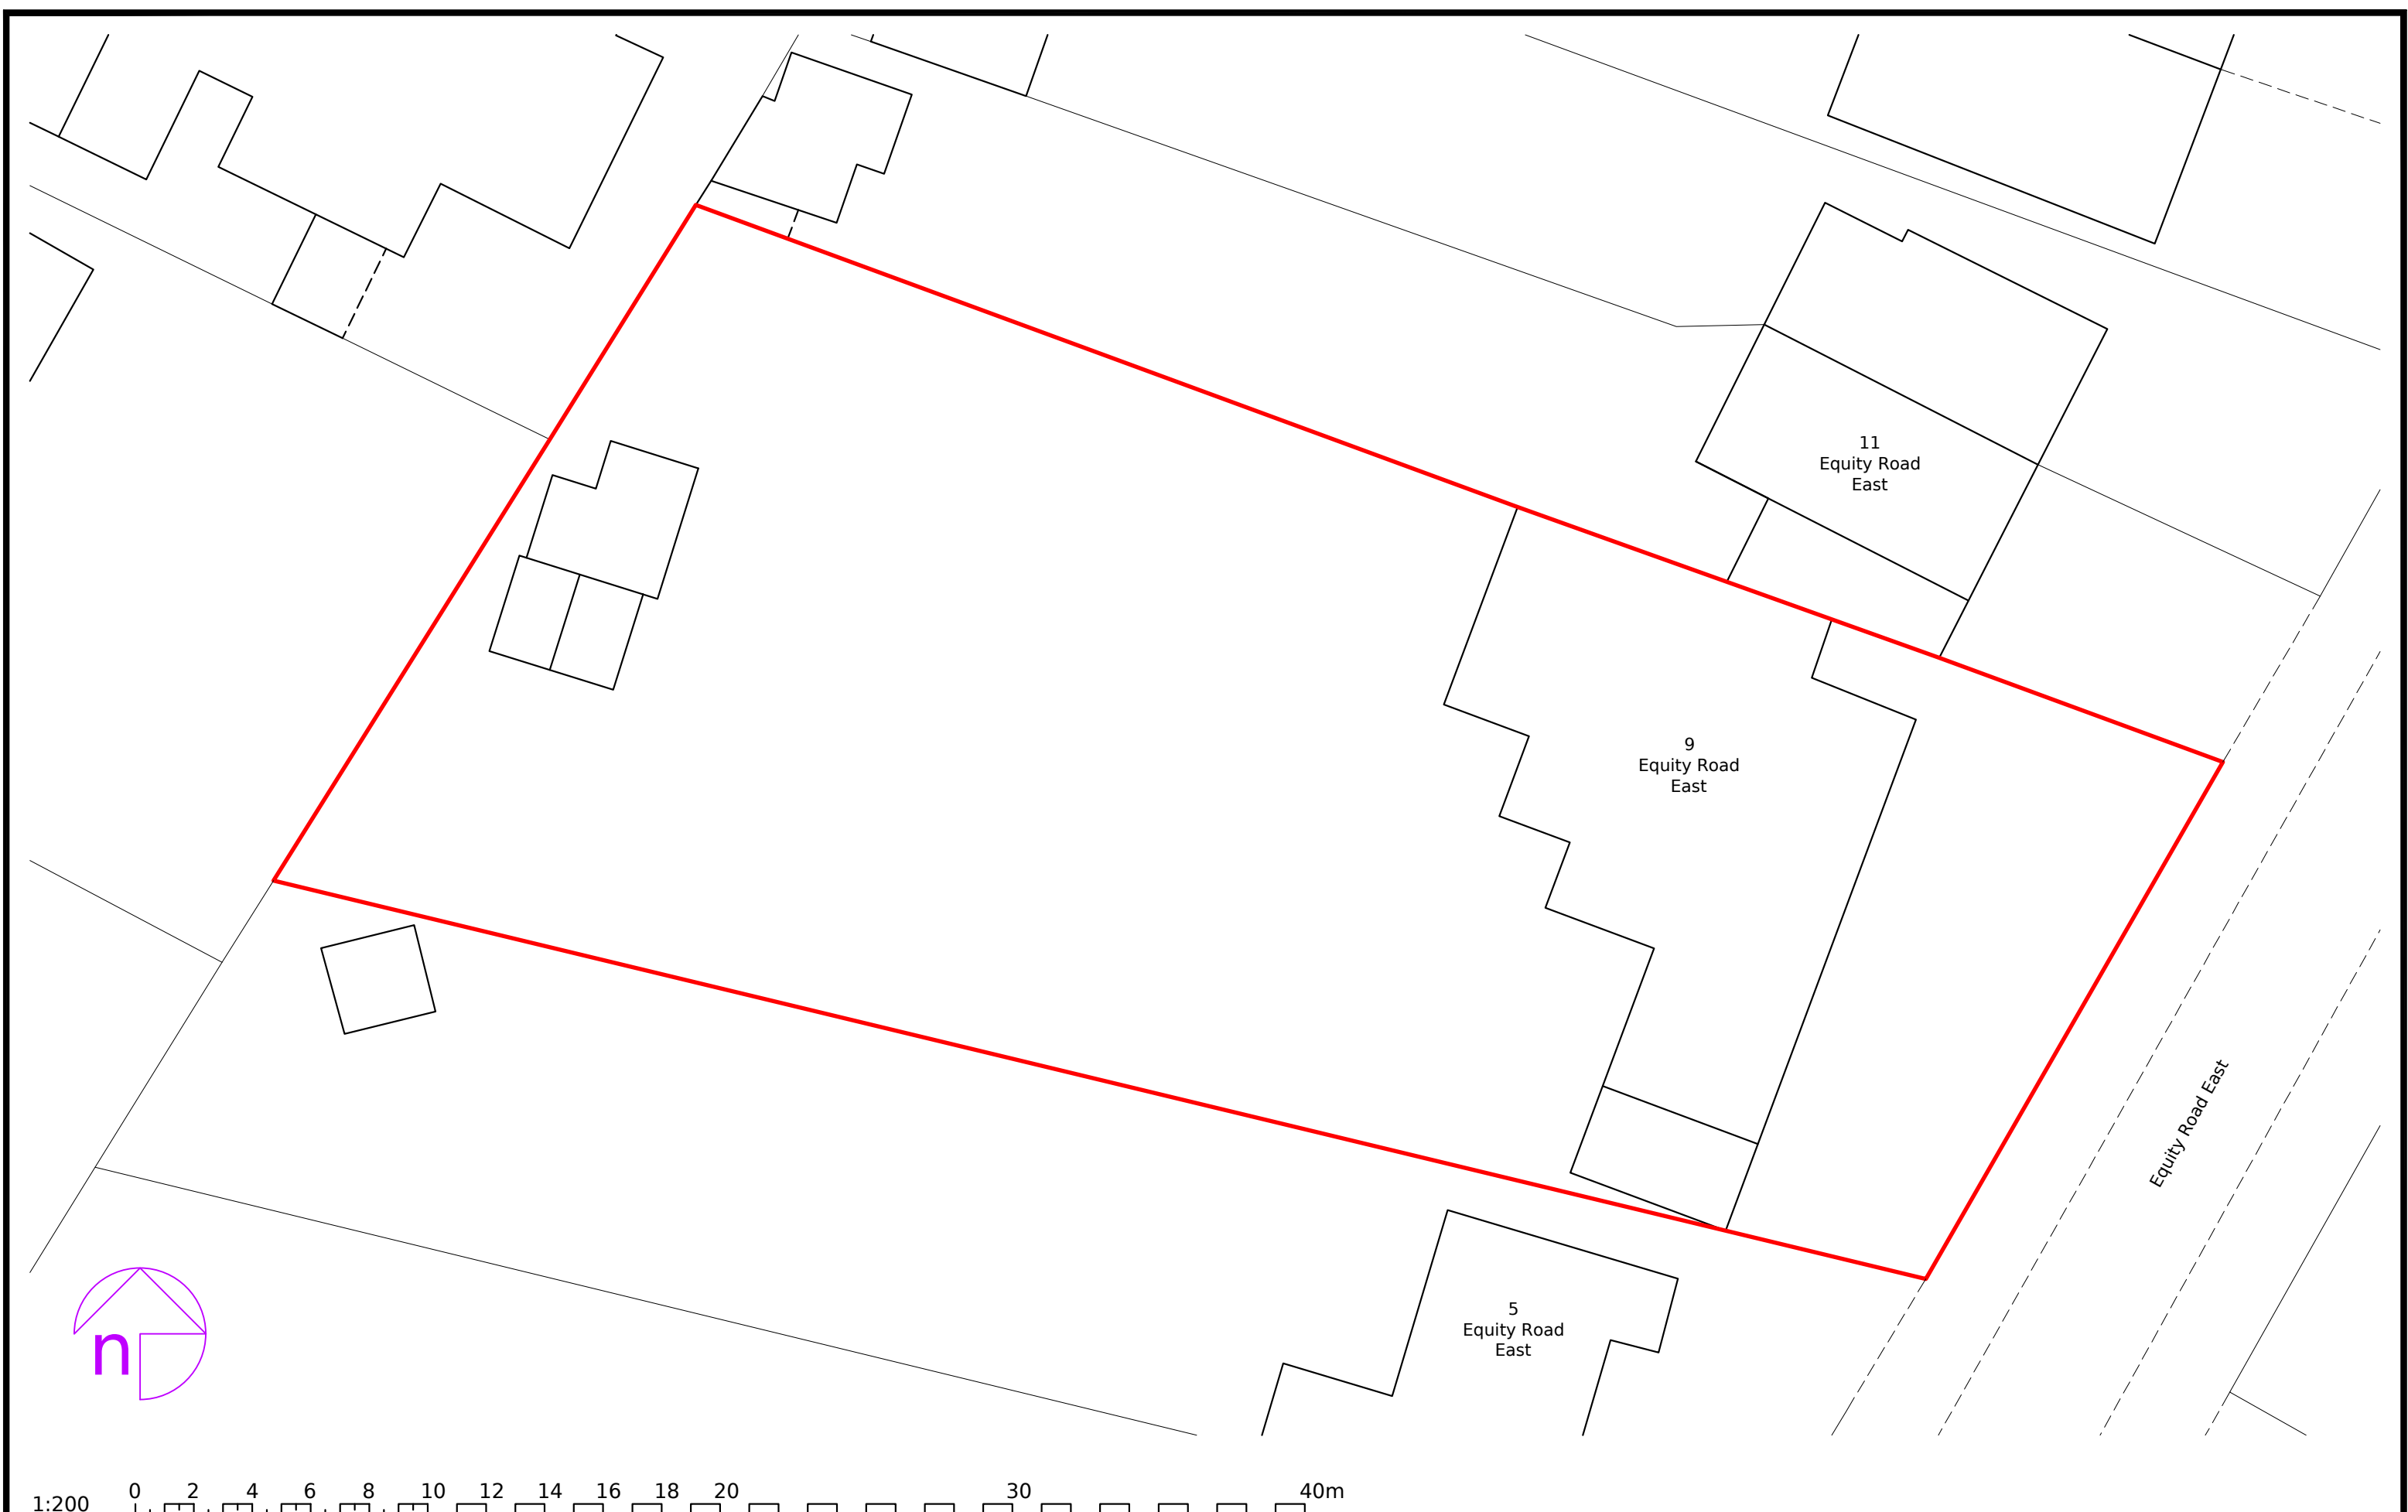


Ashley Fulham
9 Equity Road East
Earl Shilton LE9 7FZ

Project status:
Retrospective planning (Air Condensers)
Drawing title:
Site plan as existing

Scale: 1:200	Paper Size: A3	Drawn: A.Fulham	Checked:
Project ID:	Drawing No: 01	Revision:	Date: 09.09.2026