




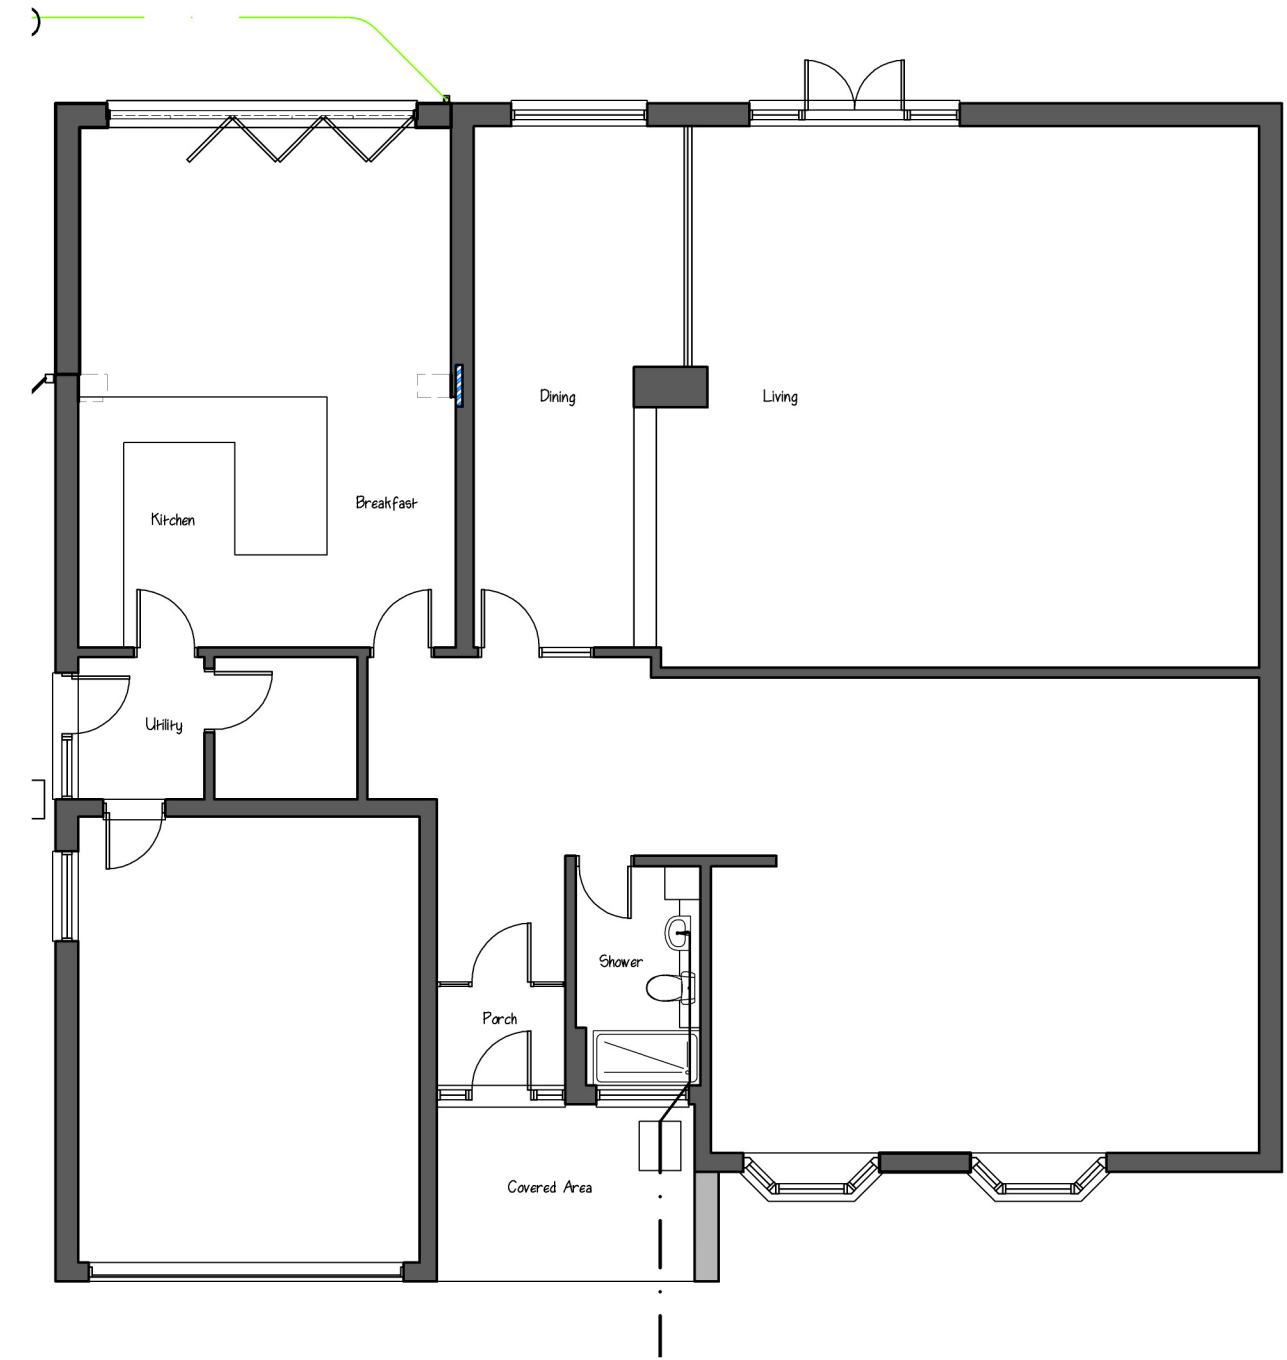

Ground Floor Plan

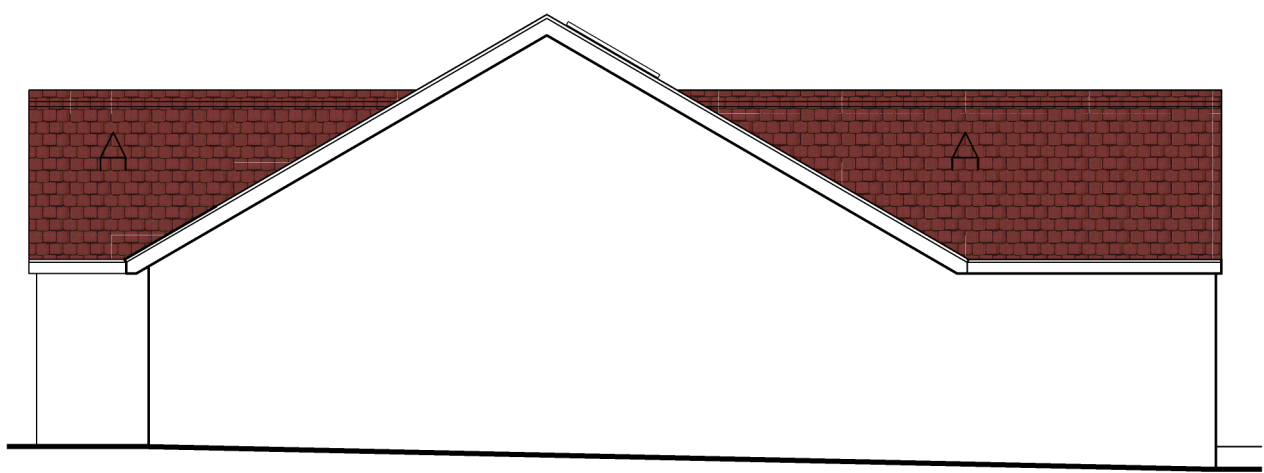

Existing Side (W) Elevation
NO WORKS PROPOSED Scale 1:100

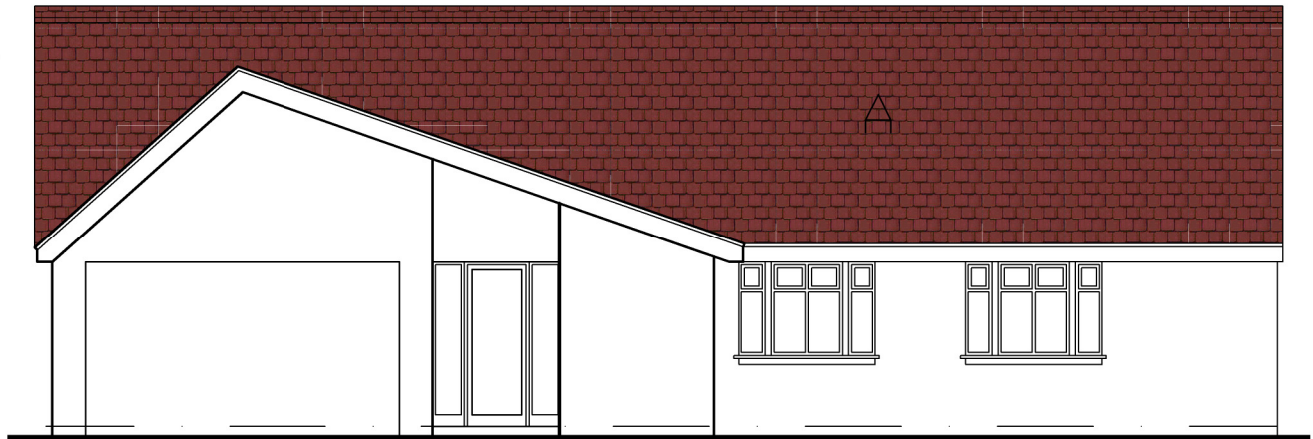


Existing Front (N) Elevation
Scale 1:100



Existing Rear (S) Elevation
NO WORK PROSED - Scale 1:100



Existing Side (E) Elevation
NO WORK PROSED Scale 1:100

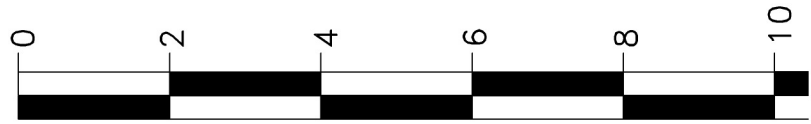

1:100 Scale m

NO DIMENSIONS TO BE SCALED FROM THIS DRAWING

This drawing is issued for the sole and exclusive use of the named recipient. Distribution to any third party is on the strict understanding that no liability is accepted by Sturch for any discrepancies, errors or omissions that may be present, and no guarantee is offered as to the accuracy of information shown. © Crown Copyright 2007. All rights reserved. Licence number 100020449

Rev #	Date #	Description #	By
			sAh

Legend

A = Duo Thin Flat roof tiles- Rustic Red



B = Solar panels shown thus

sturch
Tel: 07948 382917 e:stuart@sturch.com

Project

Shower Room Extension to
8, The Rills,
Hinckley

Client

Mr and Mrs Ward

Drawing

Proposed Plans and Elevations

Drg No: 03 2063 Rev #

Scale 1:100 UOS @A3 Date 25.08.26