


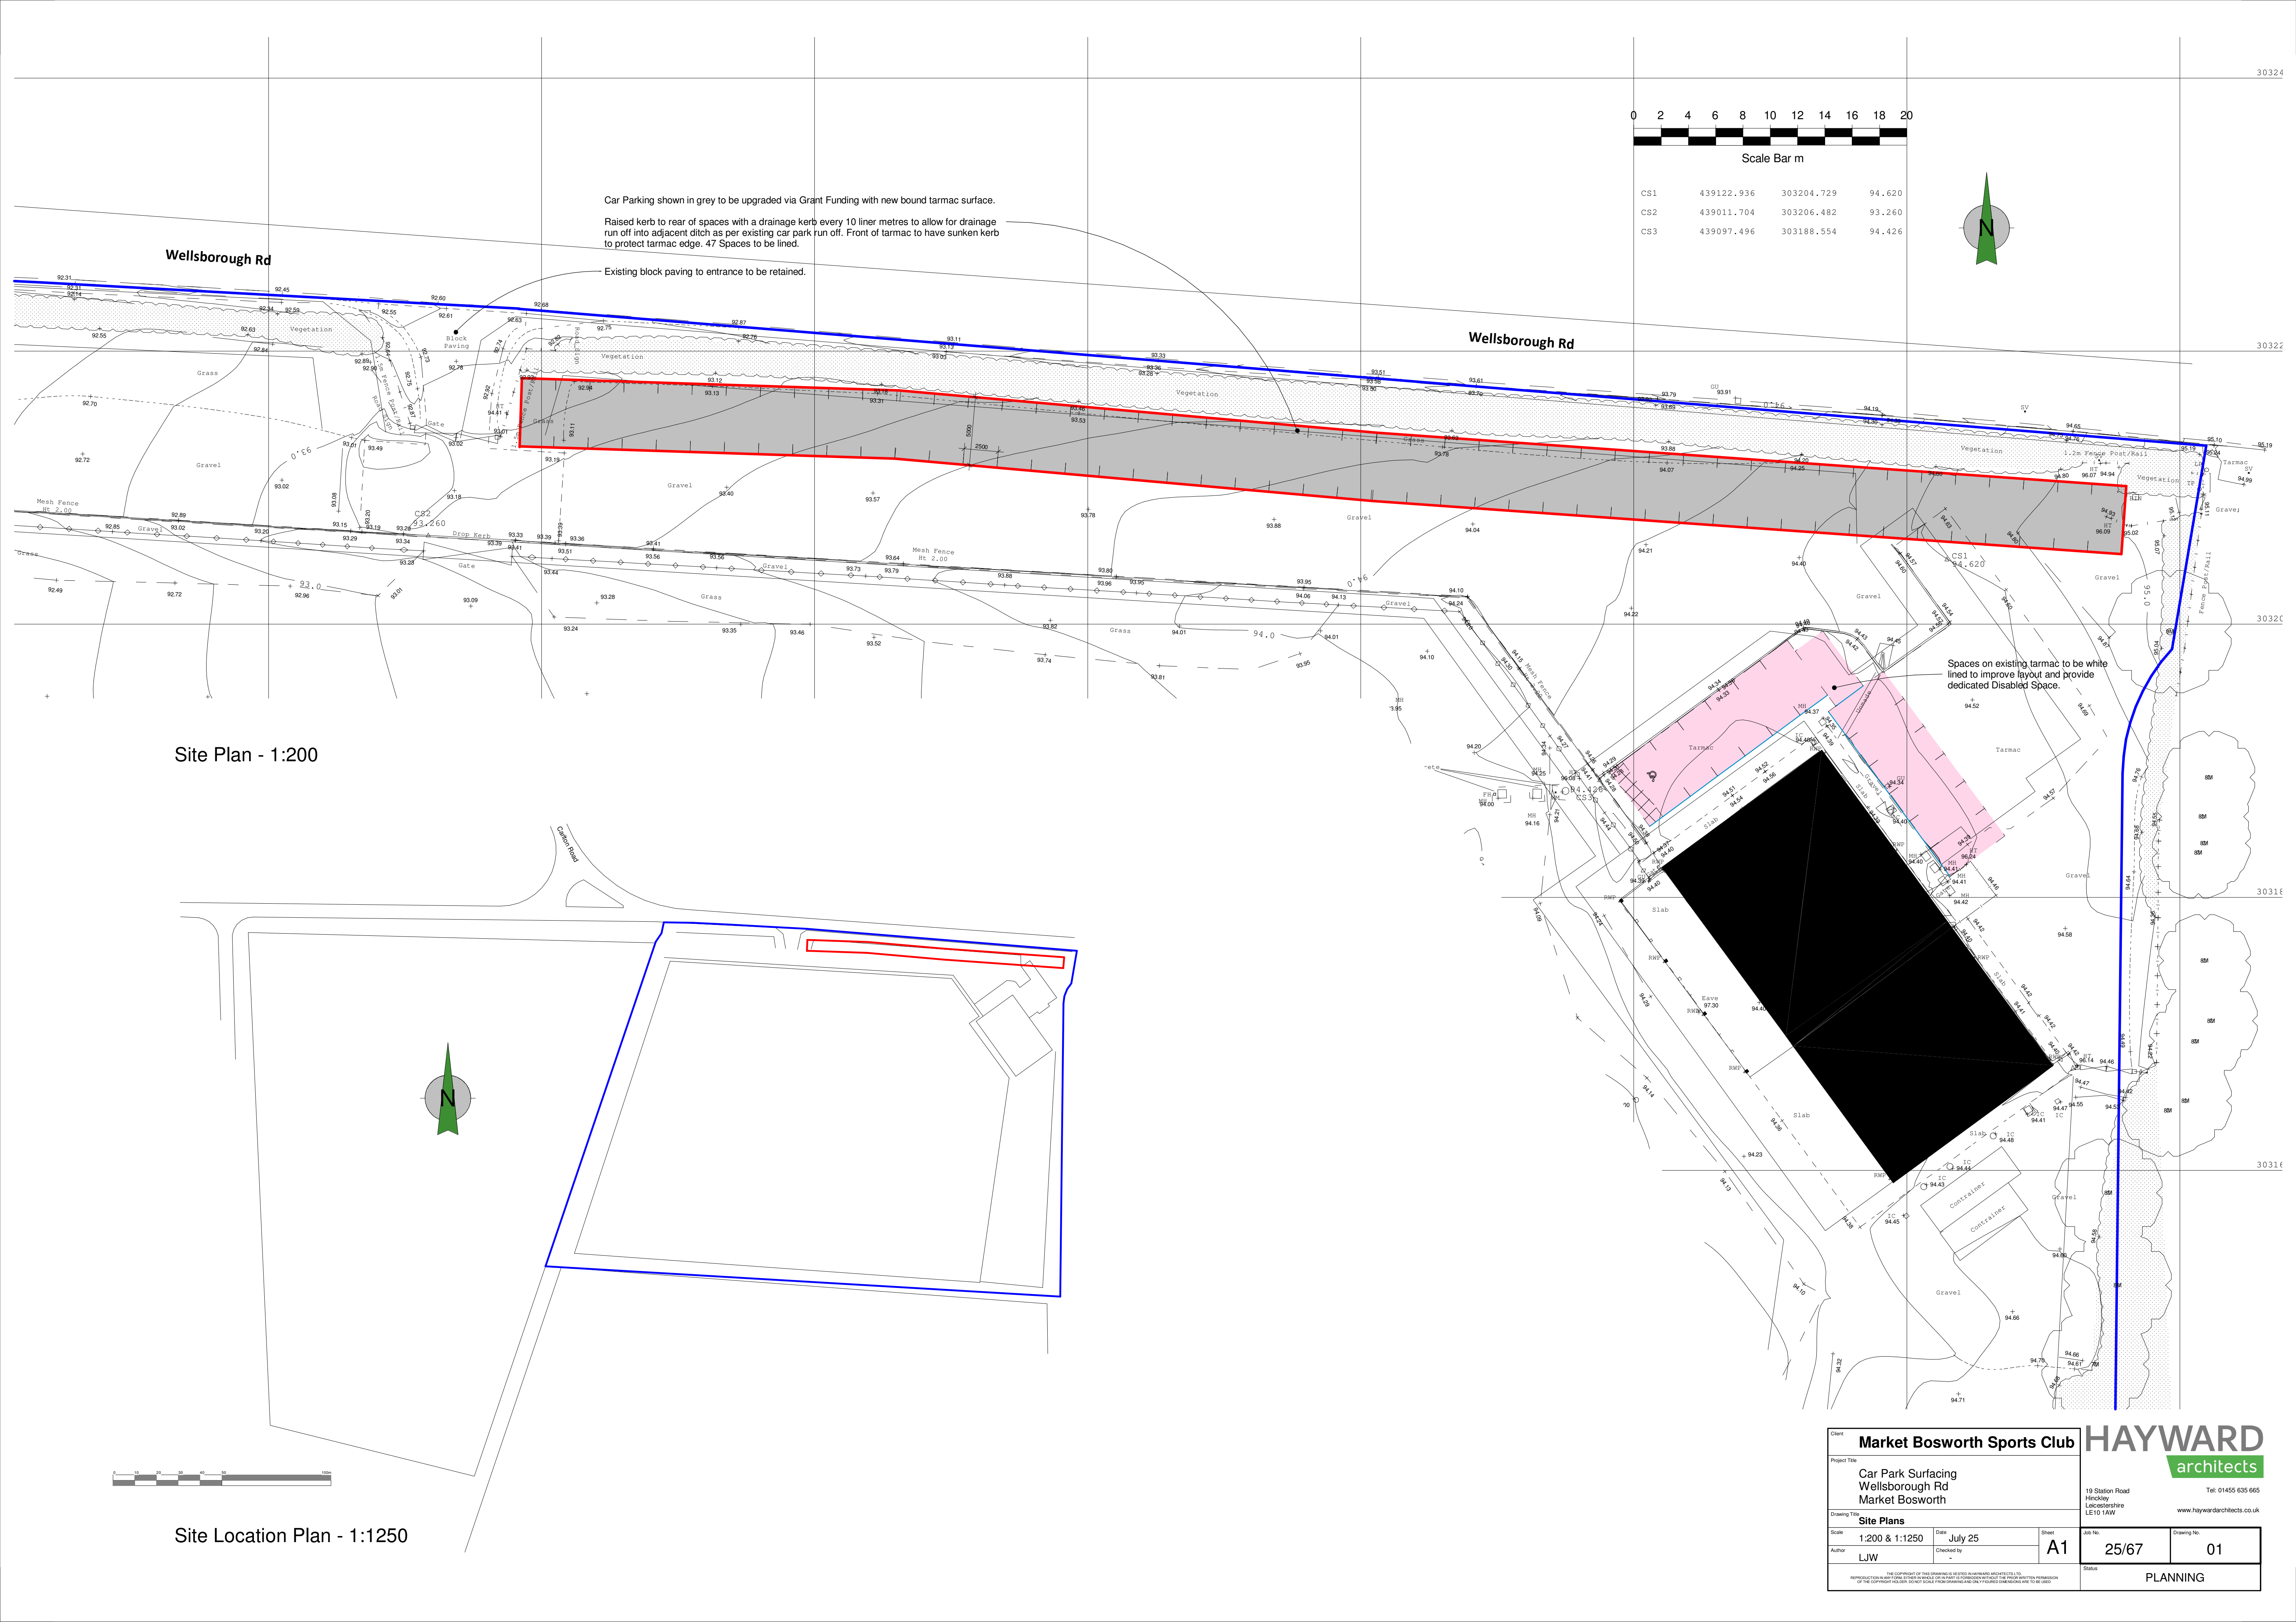

Client

Market Bosworth Sports Club

Project Title

Car Park Surfacing
Wellsborough Rd
Market Bosworth

Drawing Title

Site Plans

Scale

1:200 & 1:1250

Date

July 25

Author

LJW

Checked by

Sheet

A1

Job No.

25/67

Drawing No.

01

Status

PLANNING

HAYWARD

architects

19 Station Road
Hinckley
Leicestershire
LE10 1AW

Tel: 01455 635 665
www.haywardarchitects.co.uk

THE COPYRIGHT OF THIS DRAWING IS RESERVED BY HAYWARD ARCHITECTS LTD.
REPRODUCTION IN ANY FORM, EITHER IN WHOLE OR IN PART, IS PROHIBITED WITHOUT THE WRITTEN PERMISSION
OF THE COPYRIGHT HOLDER. EXACT SCALE FROM DRAWING AND ONLY THE PLOTTED VERSION ARE TO BE USED.