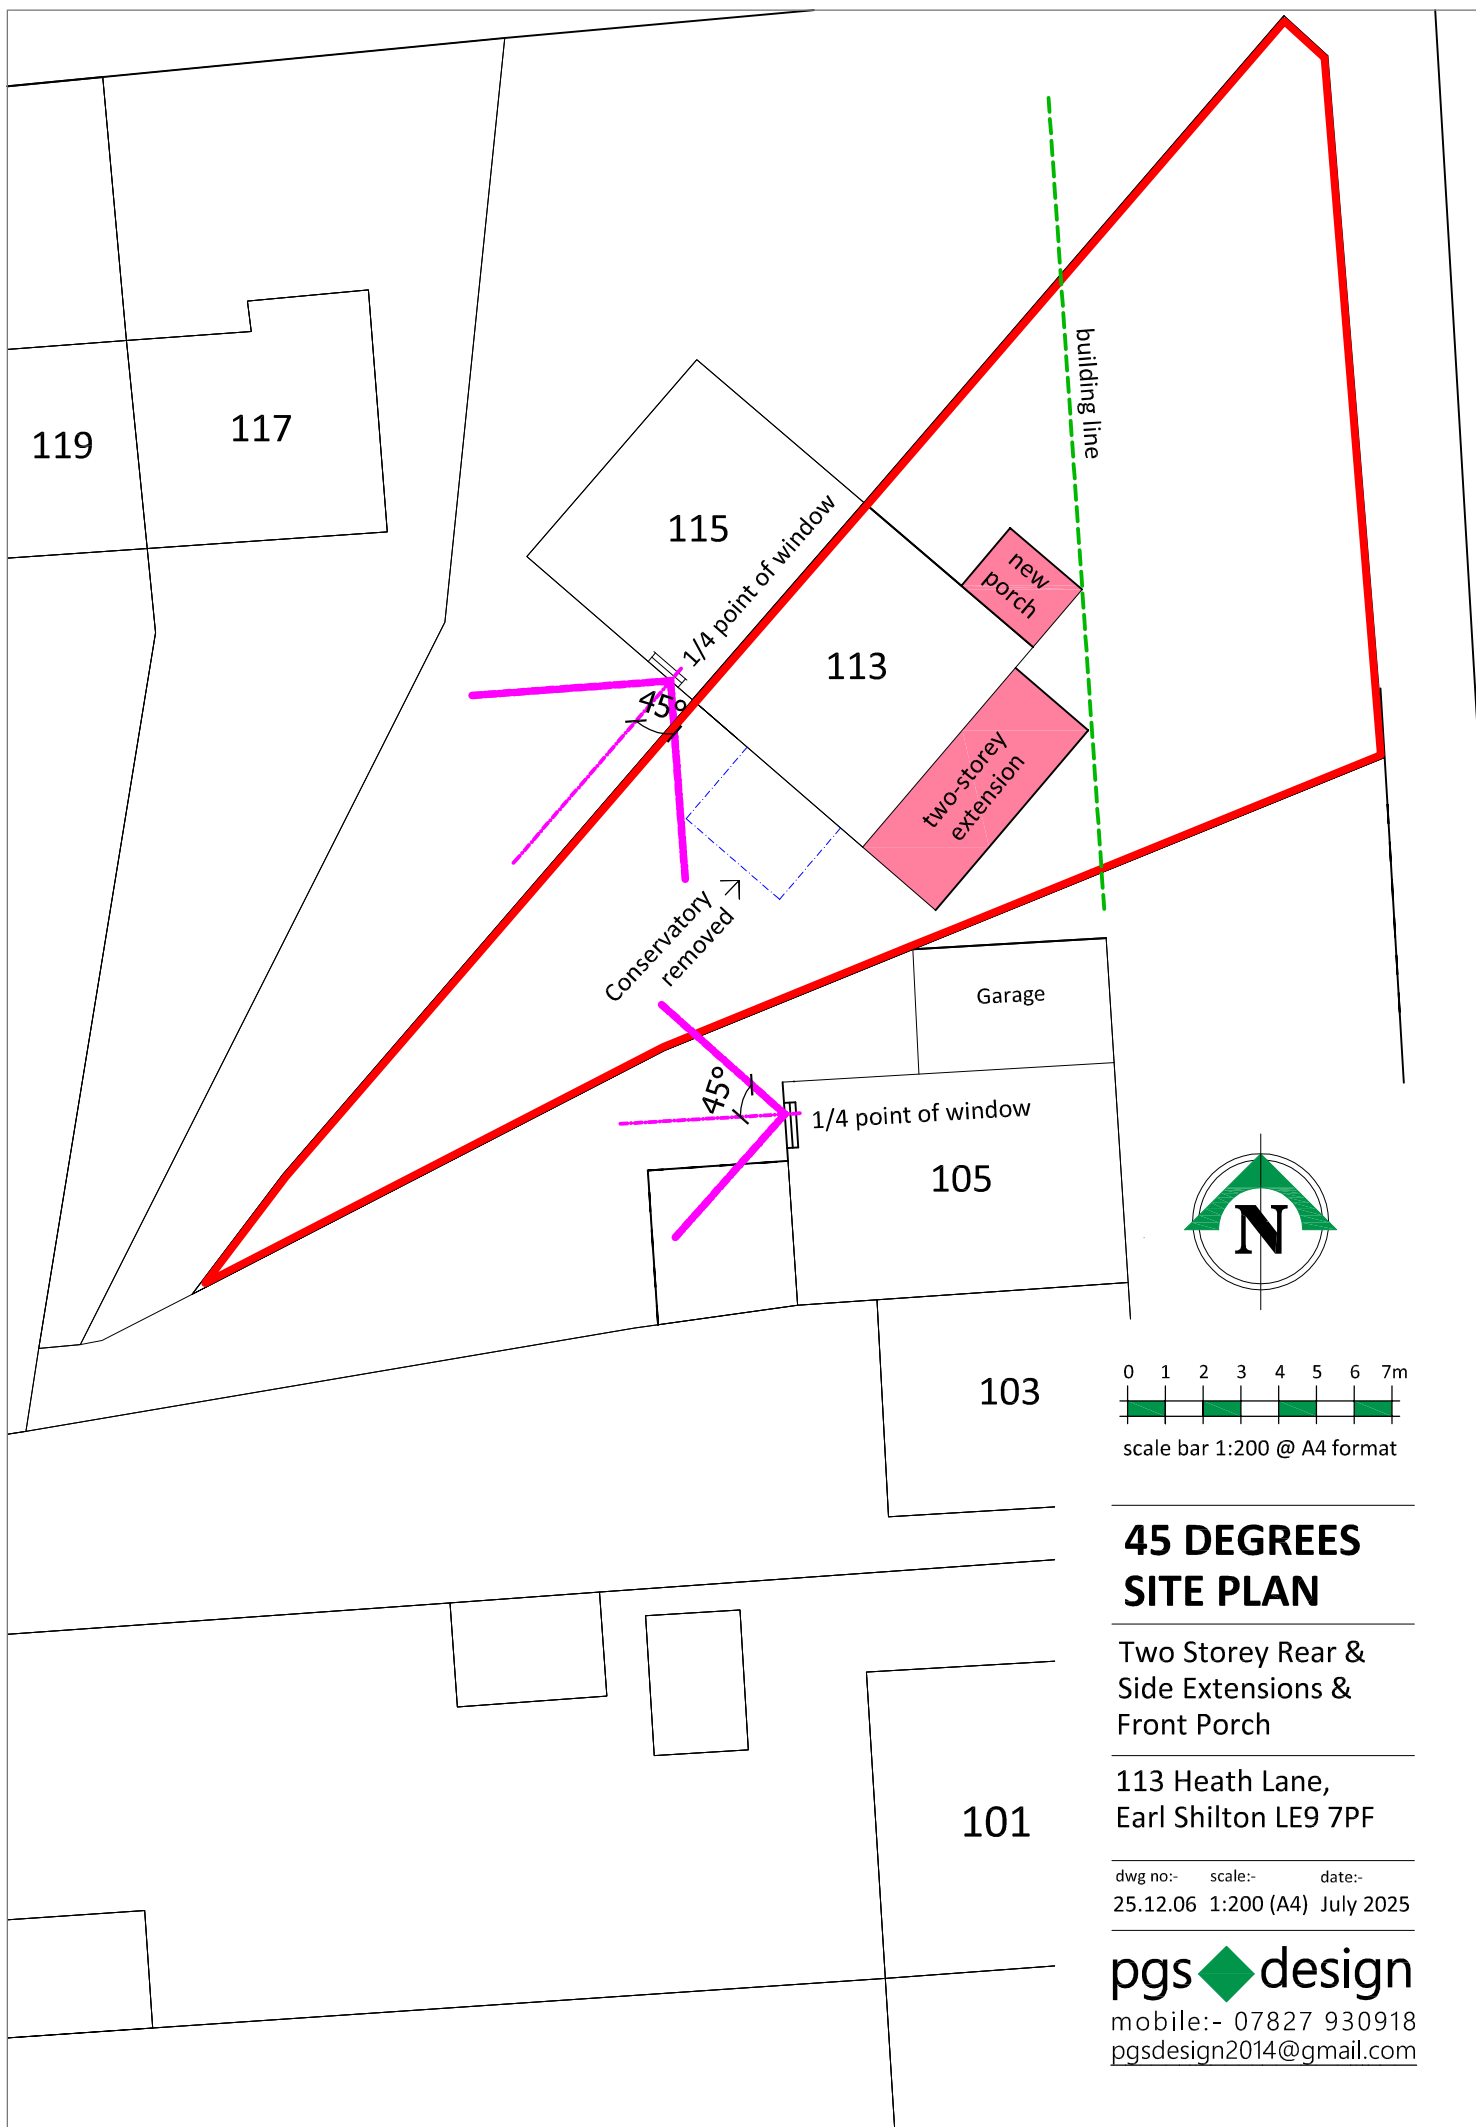


45 DEGREES SITE PLAN

Two Storey Rear &
Side Extensions &
Front Porch

113 Heath Lane,
Earl Shilton LE9 7PF

dwg no:- 25.12.06 scale:- 1:200 (A4) date:- July 2025

pgs design
mobile:- 07827 930918
pgsdesign2014@gmail.com