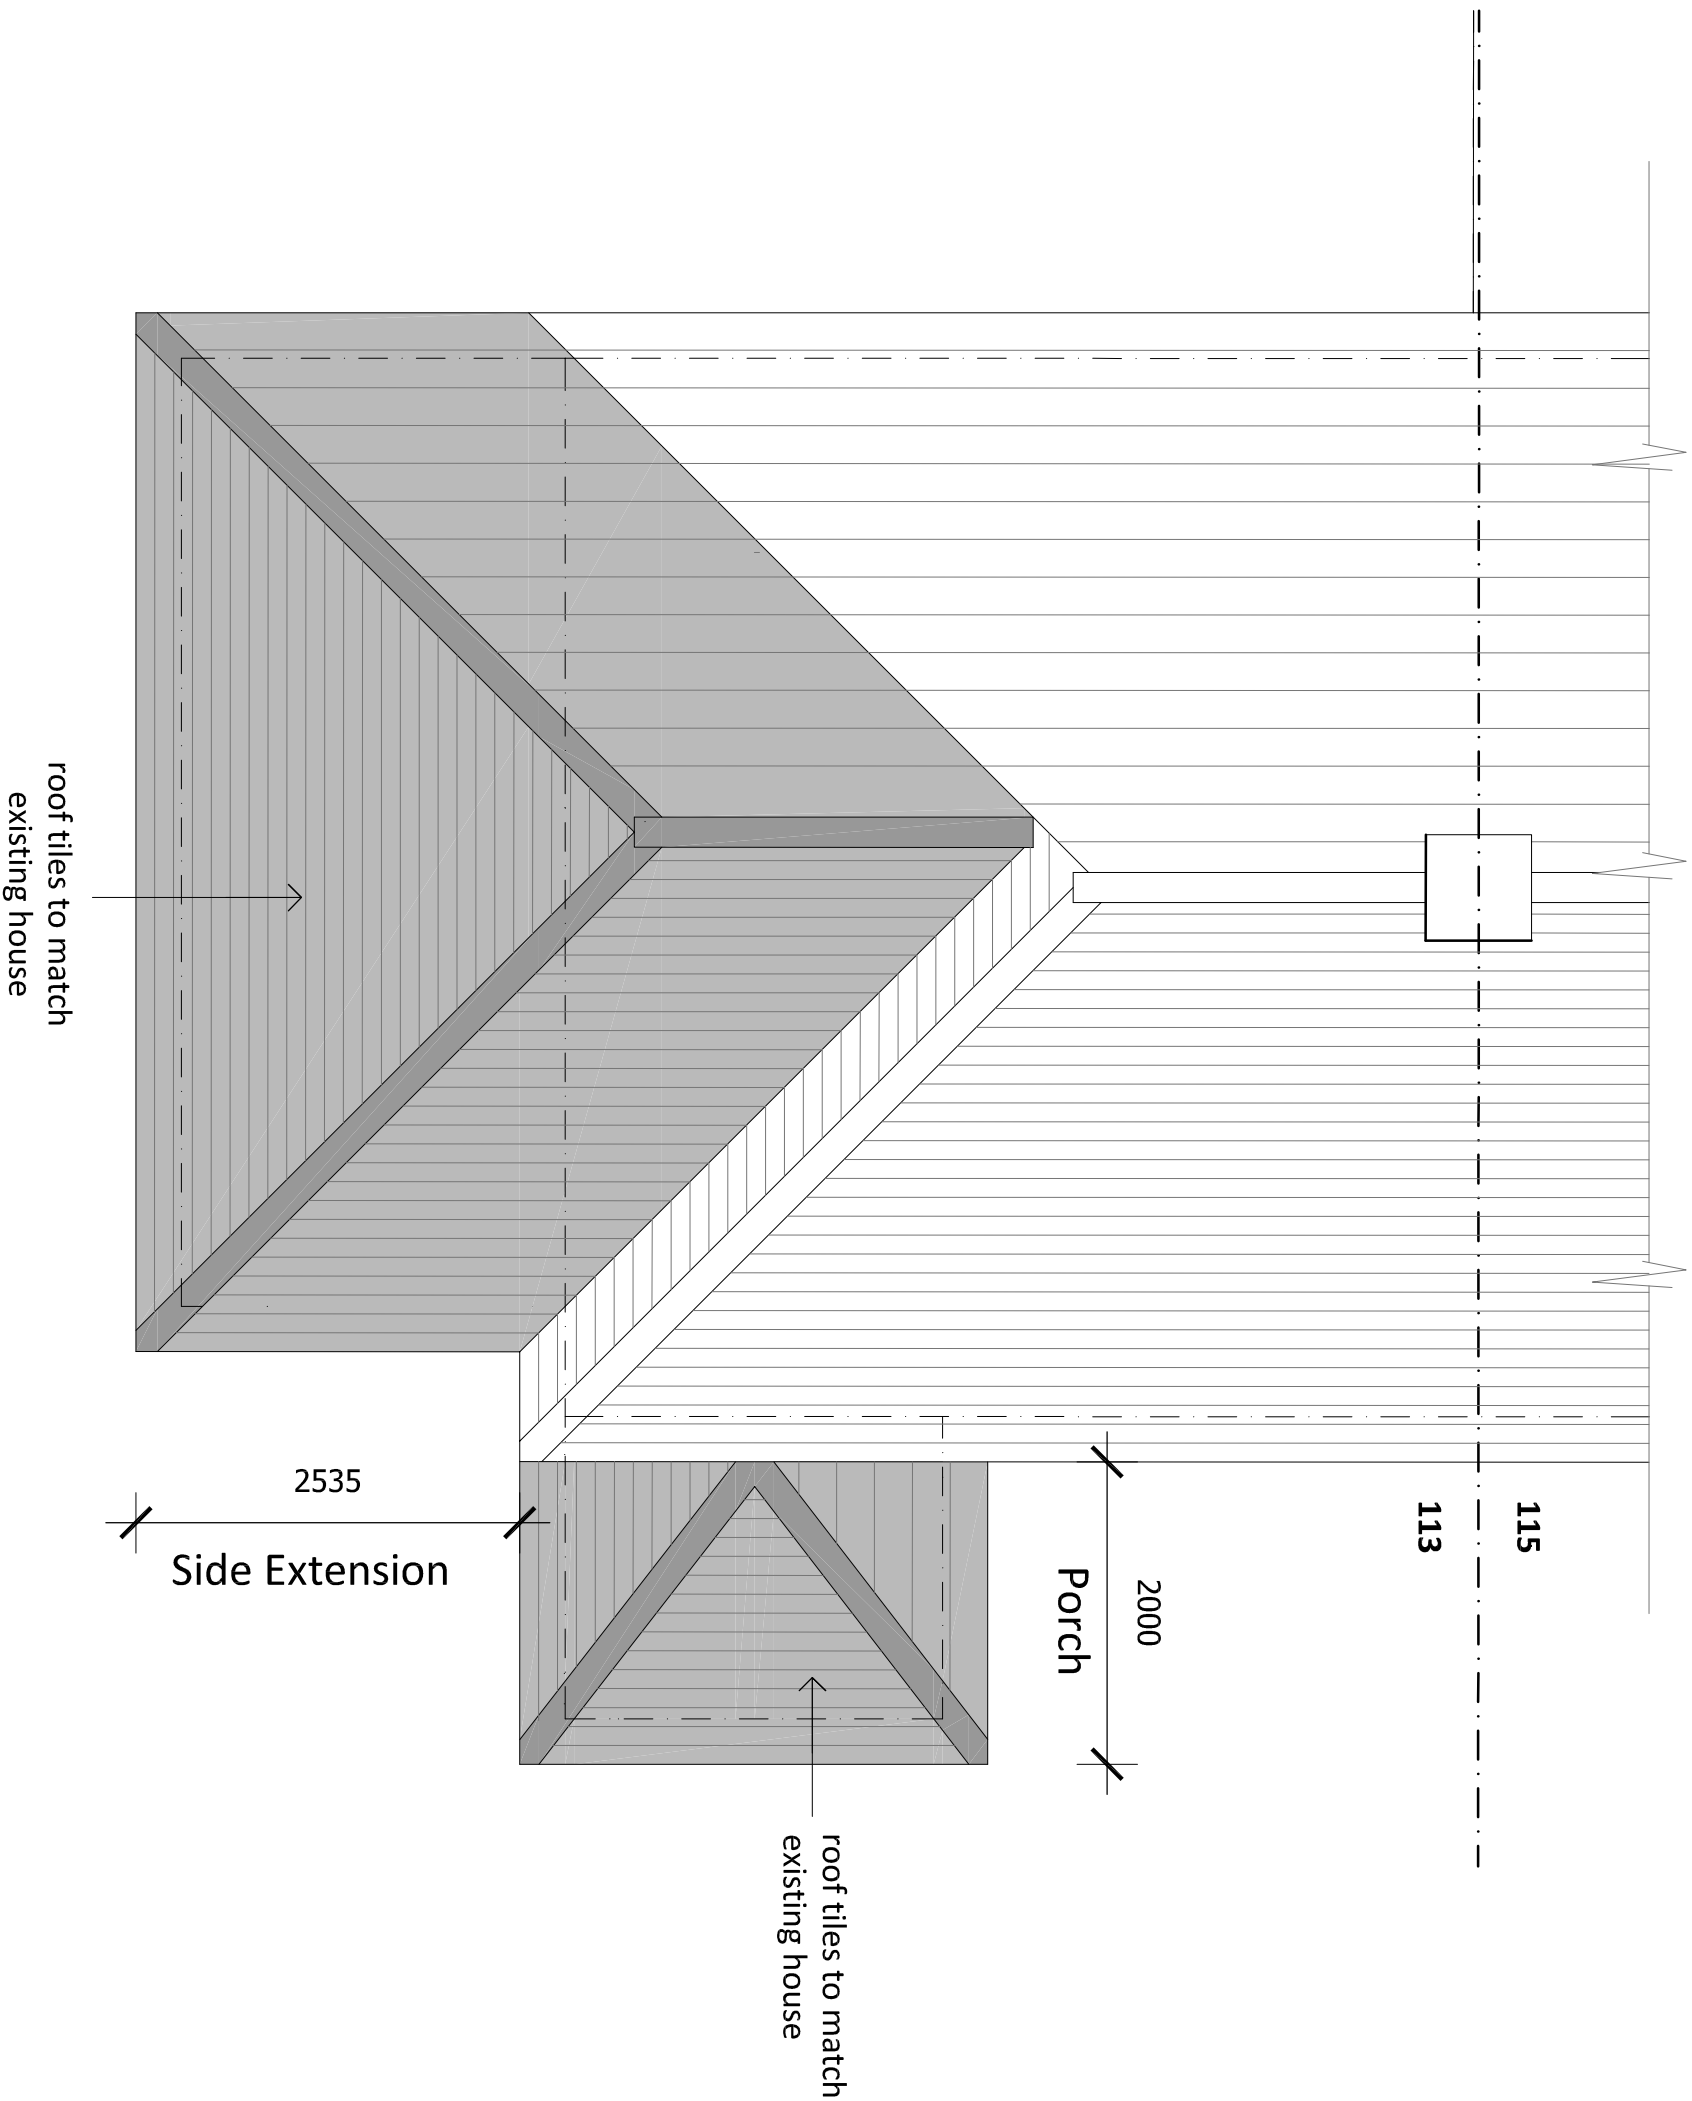


PROPOSED ROOF PLAN

Two Storey Side
Extension & Front Porch
113 Heath Lane,
Earl Shilton
LE9 7PF

dwg no:- 25.12.04A scale:- 1:50 (A3) date:- May 2025

pgs design
mobile:- 07827 930918
pgsdesign2014@gmail.com