





FRONT ELEVATION SCALE 1:100

SIDE ELEVATION SCALE 1:100


REAR ELEVATION SCALE 1:100

SIDE ELEVATION SCALE 1:100


Proposed Elevations Scale 1:100

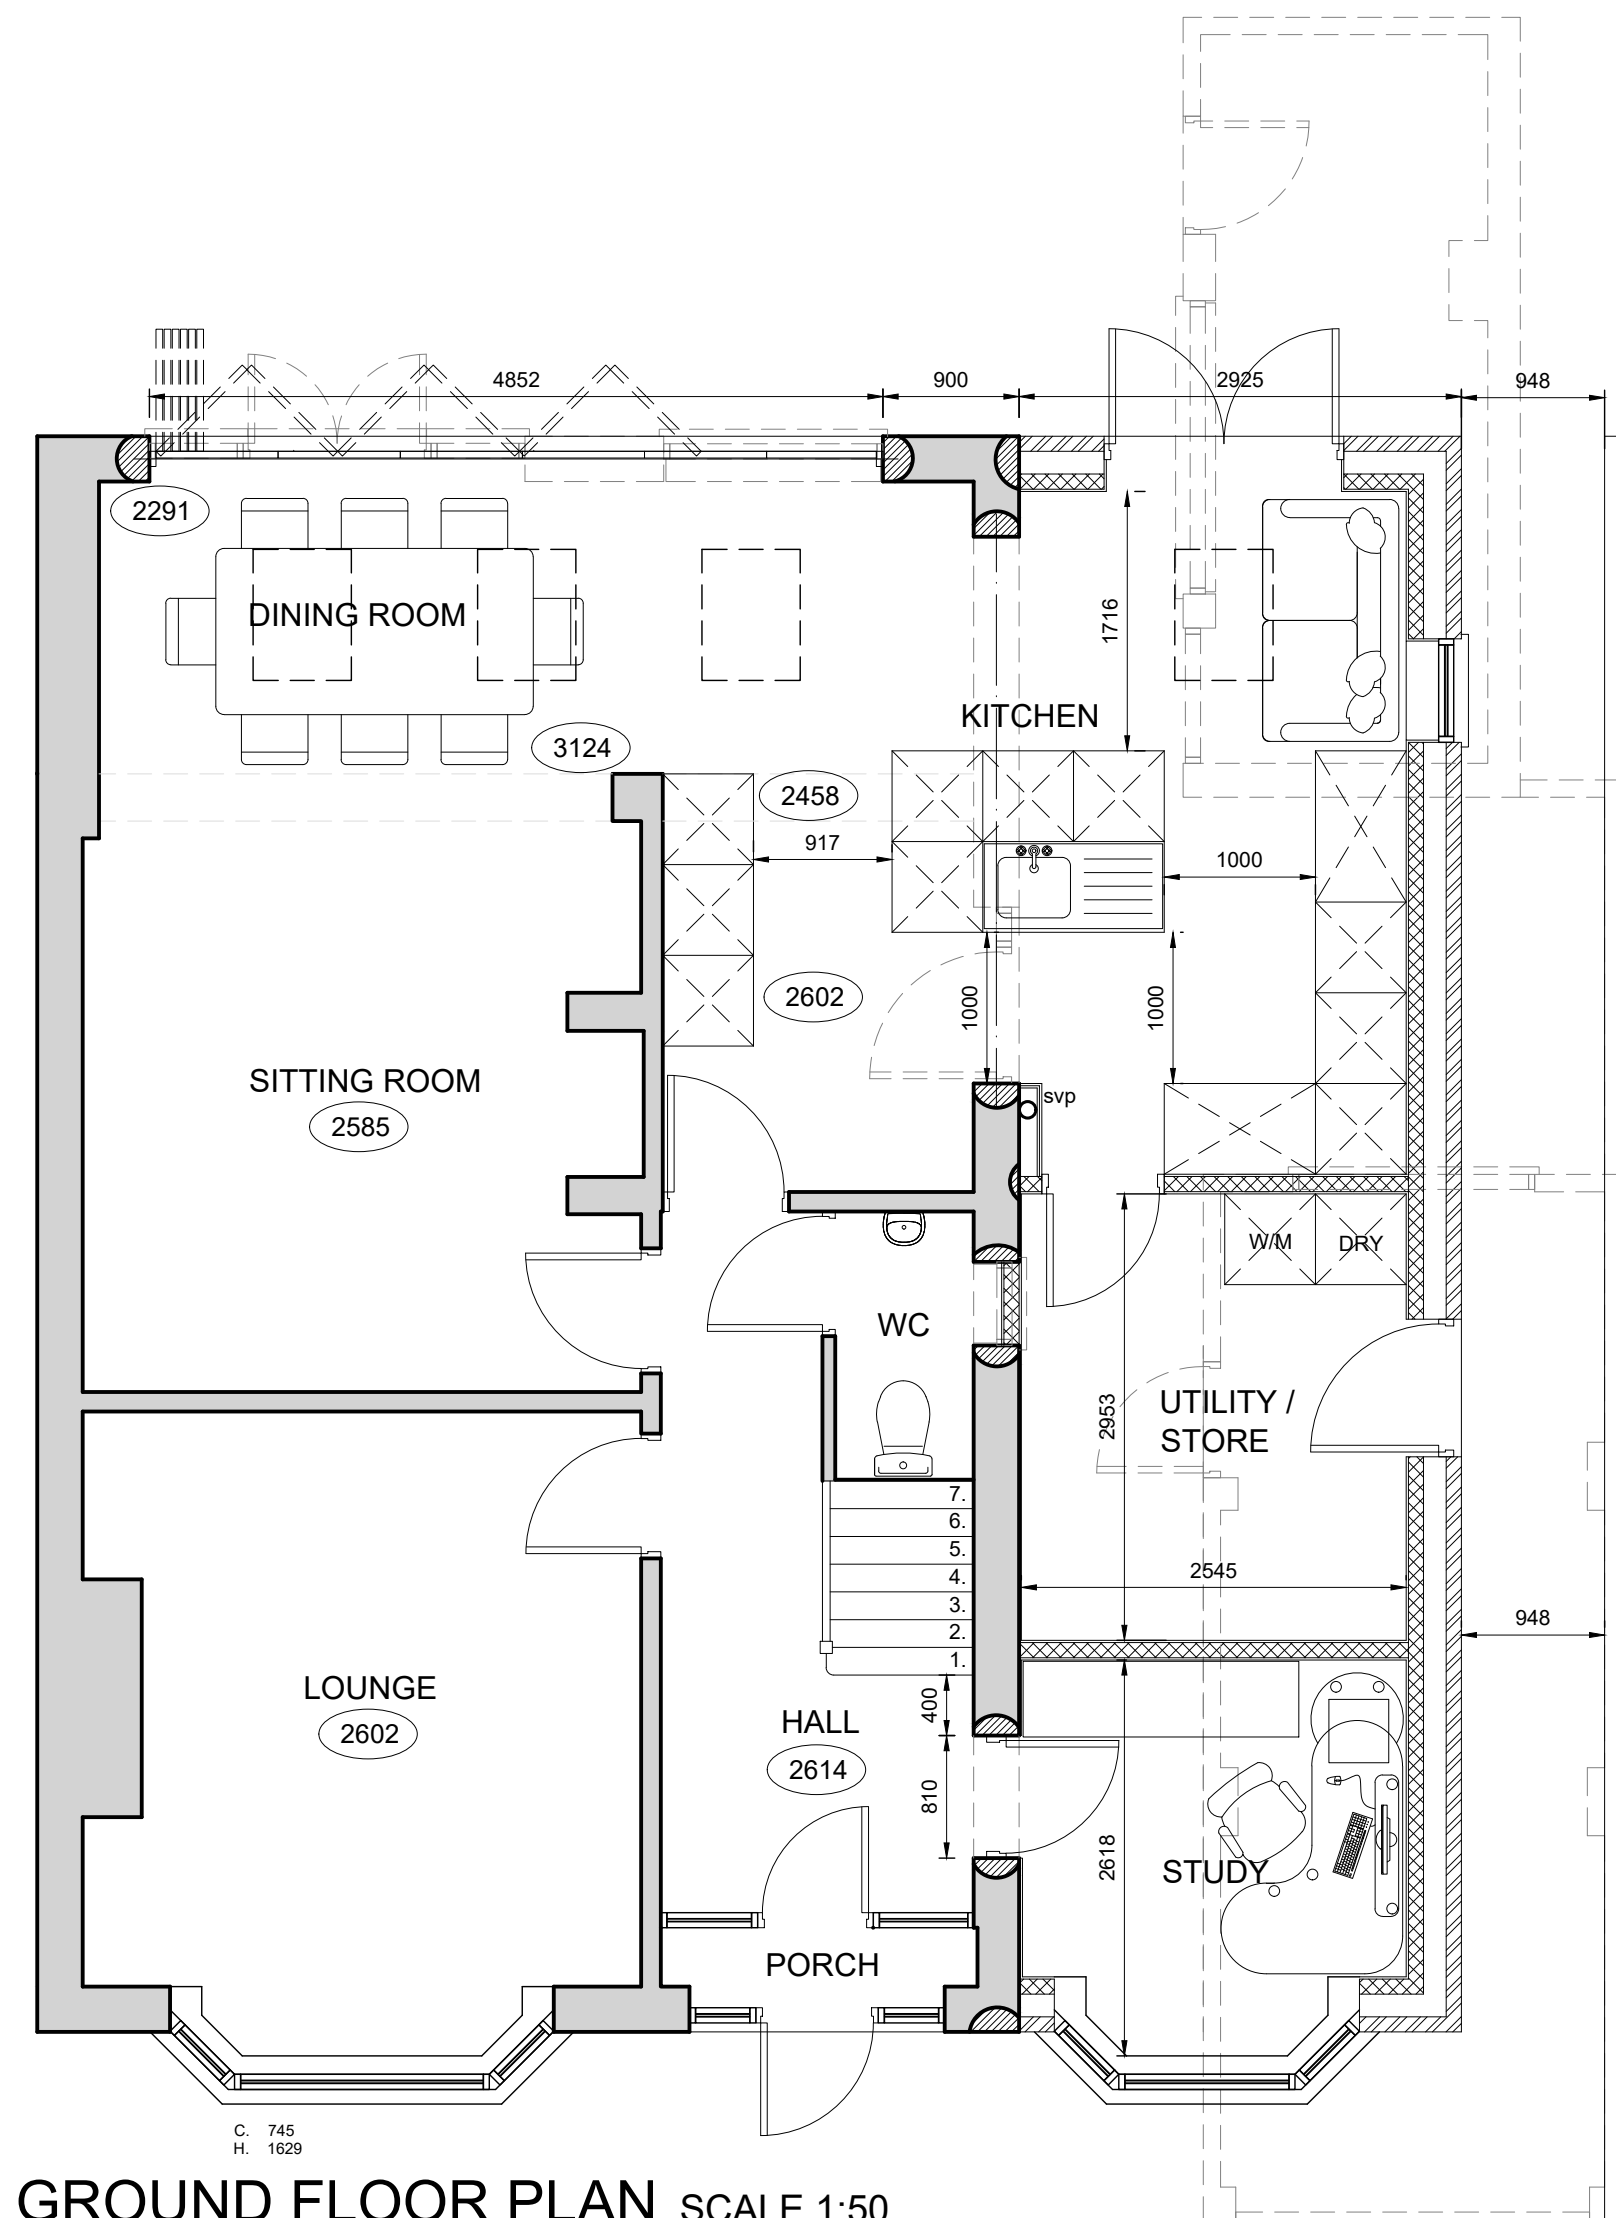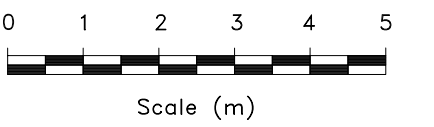


GROUND FLOOR PLAN SCALE 1:50

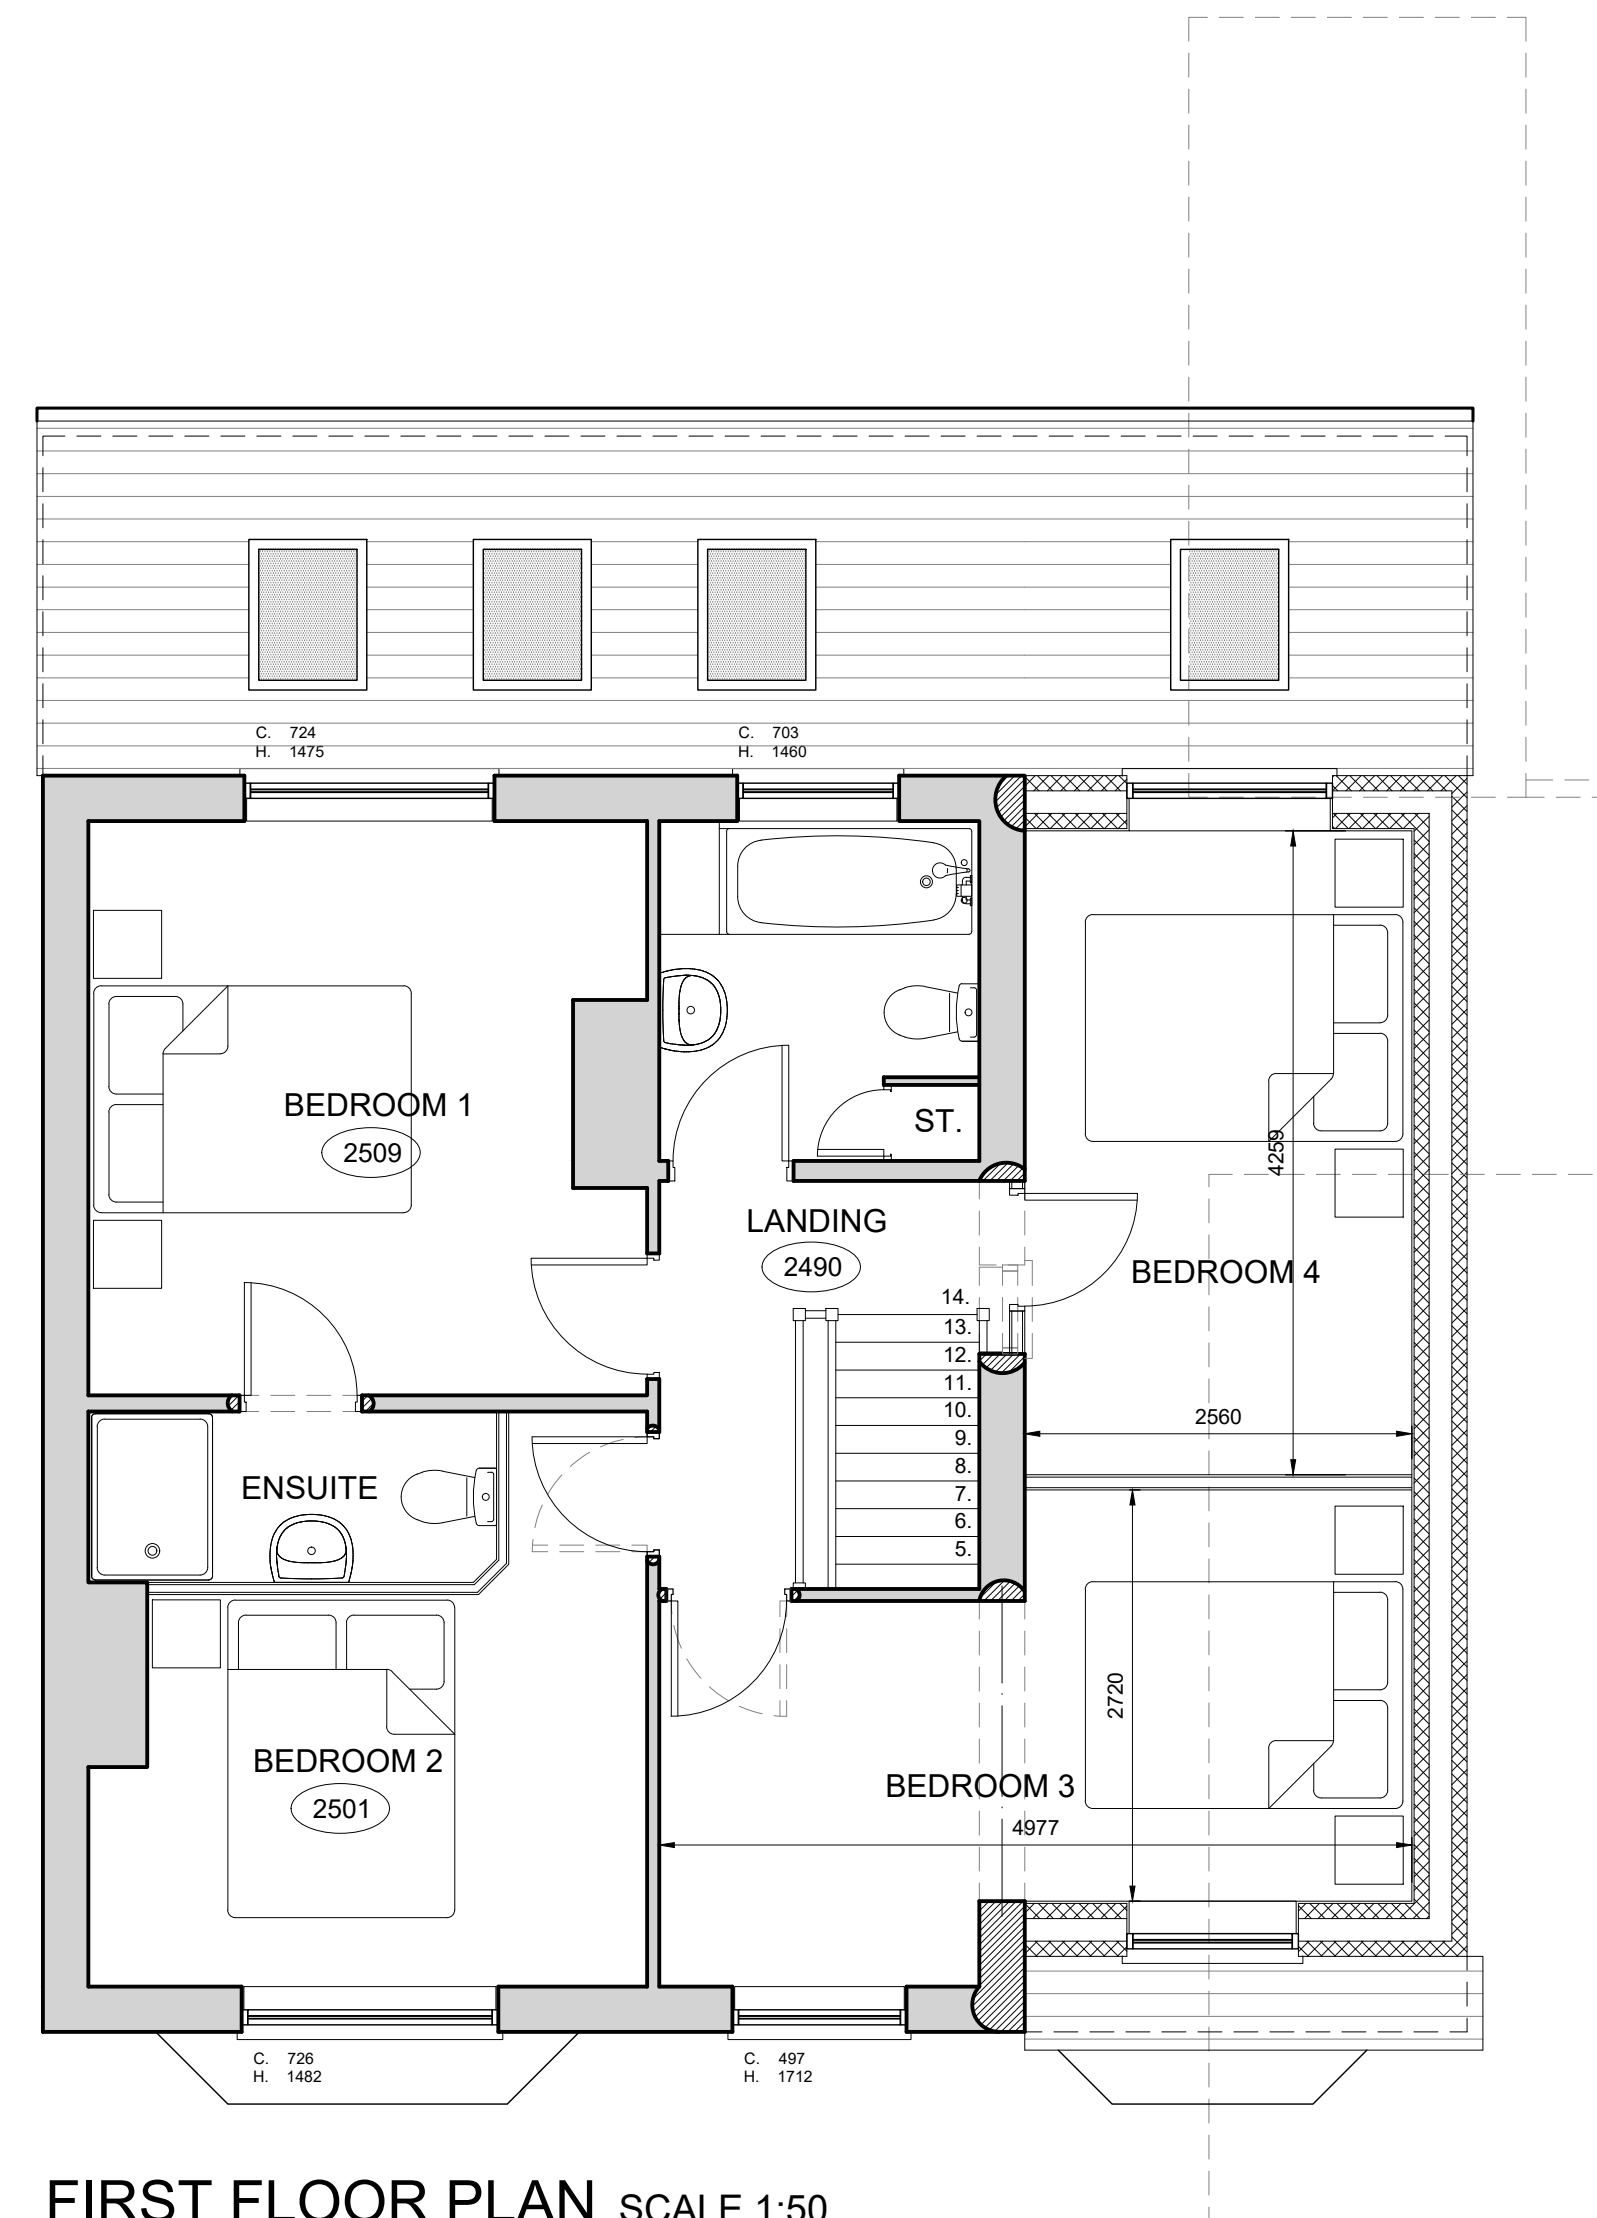

FIRST FLOOR PLAN SCALE 1:50

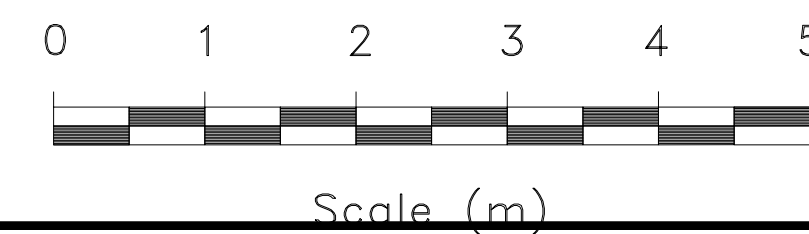

Proposed Floor Plans Scale 1:50

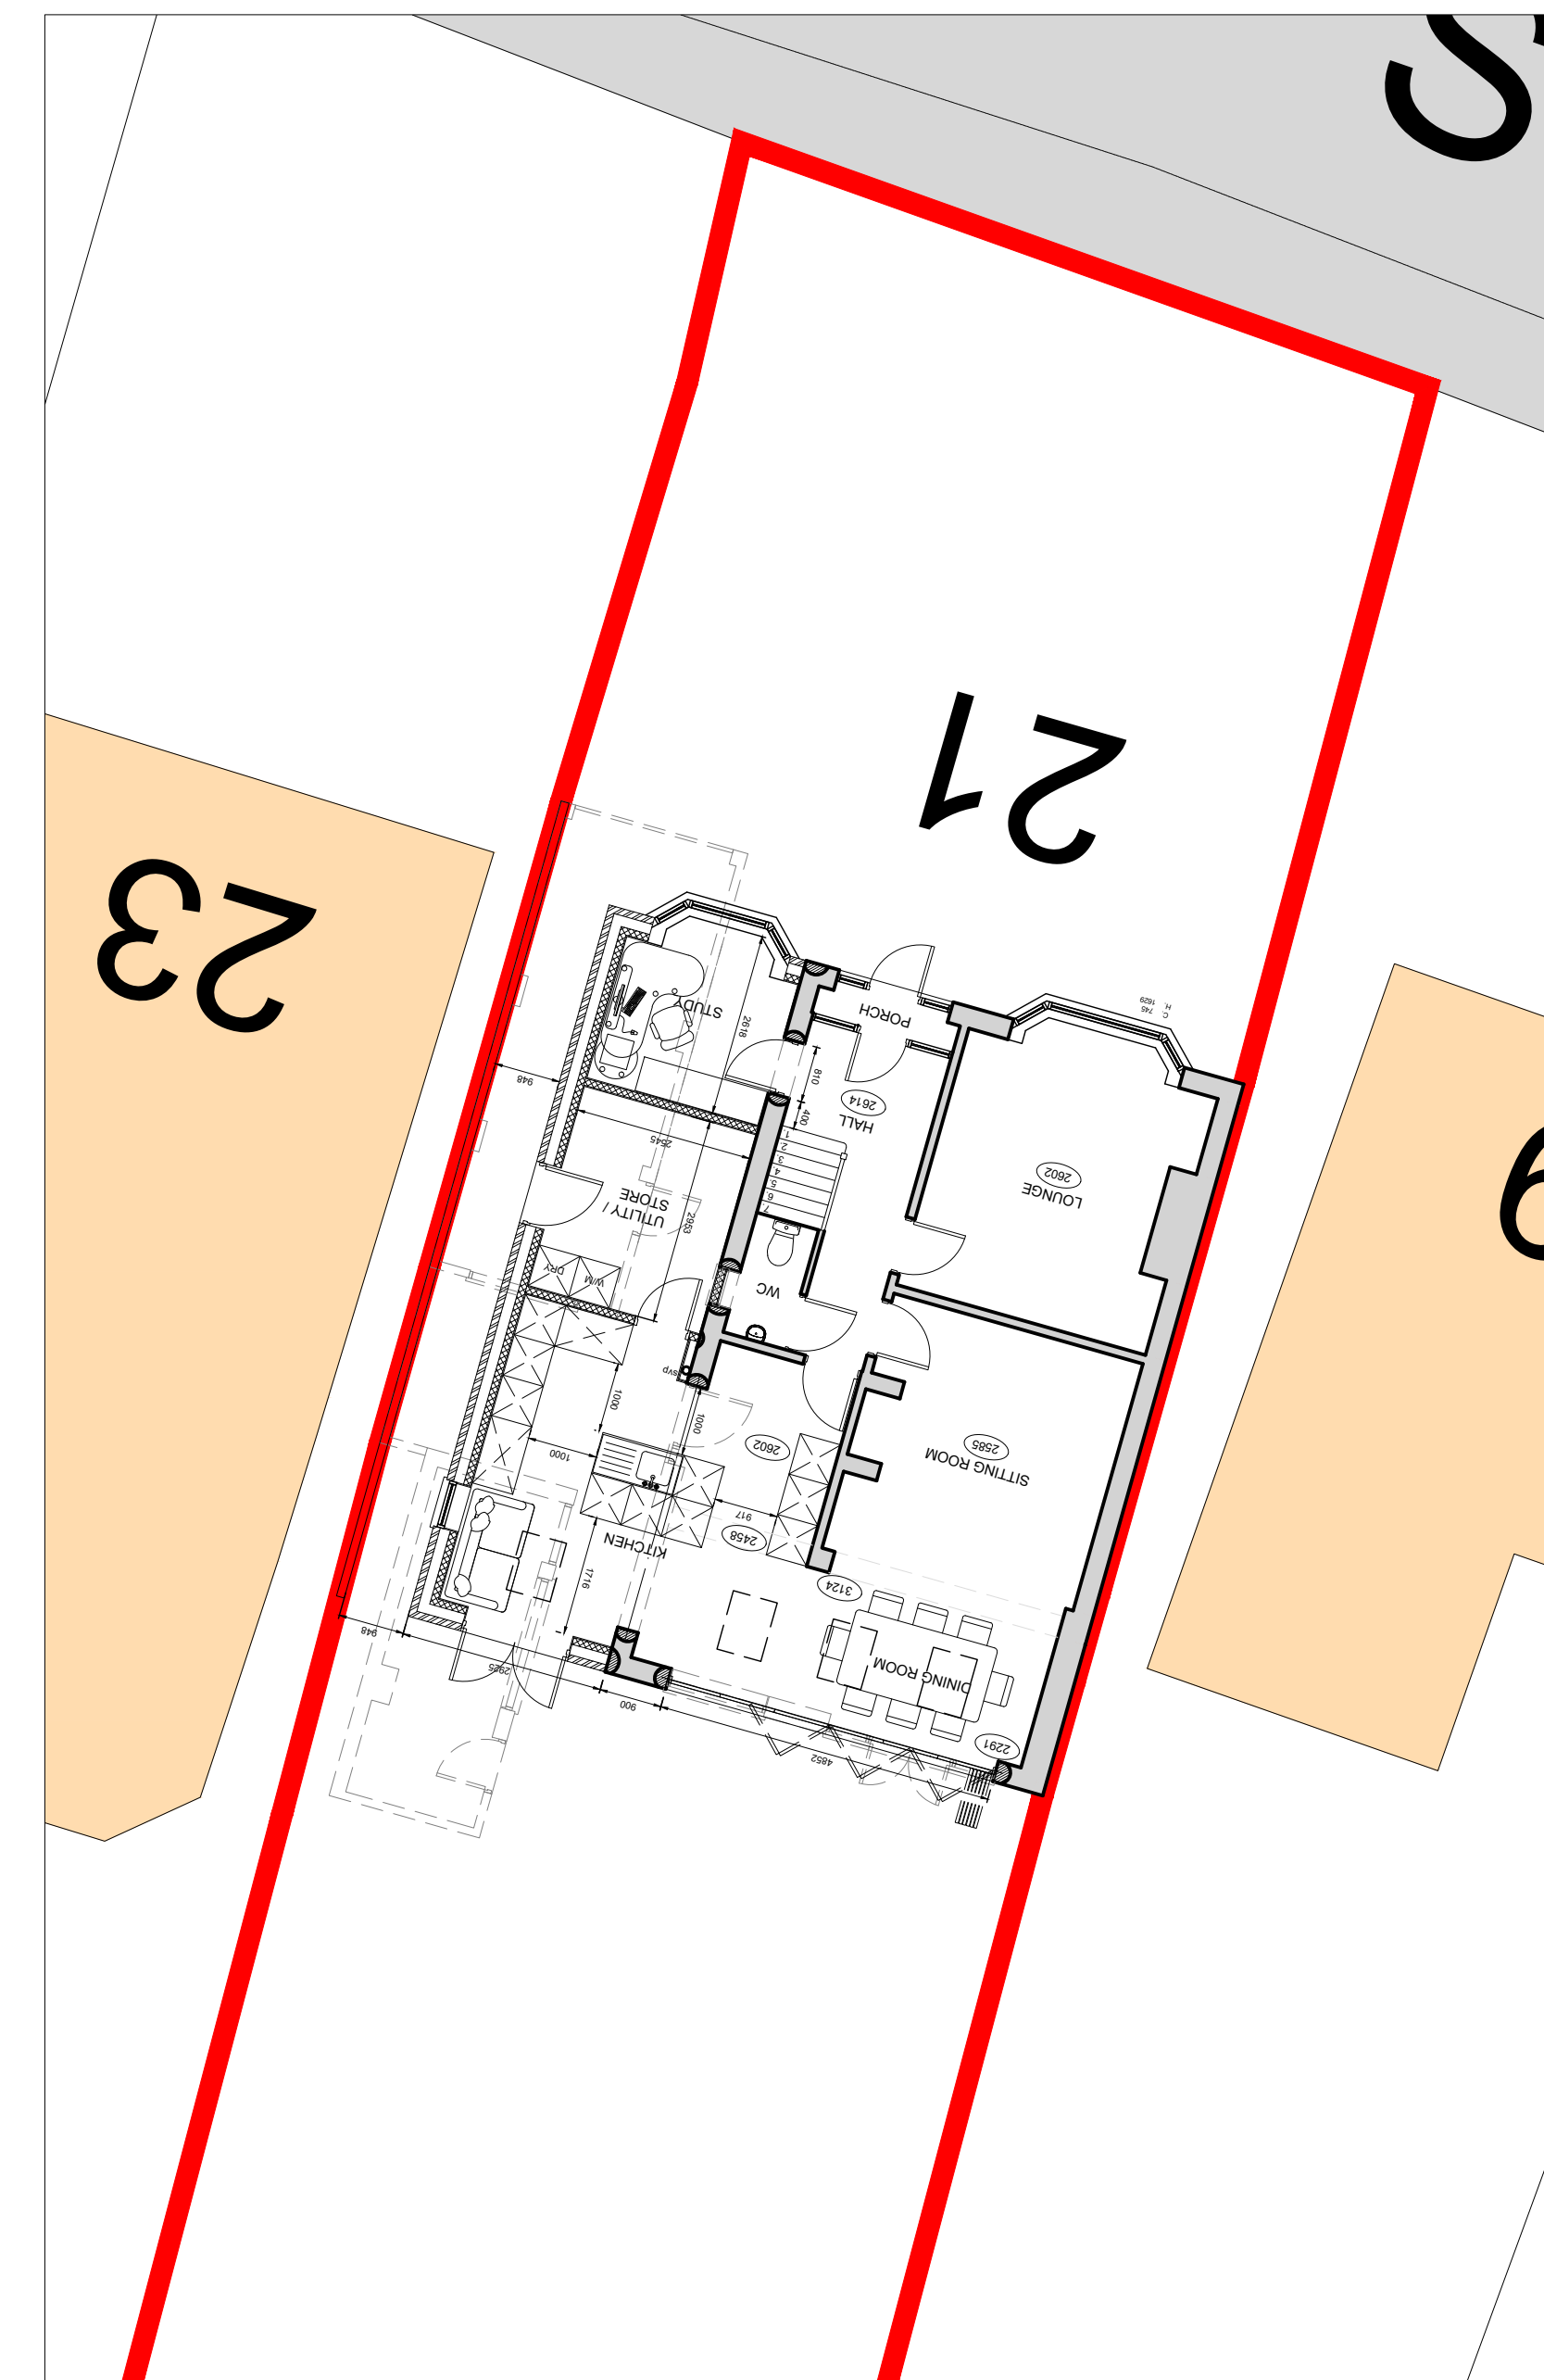

Proposed Site Plan Scale 1:100

CLIENT:
Paul Miles
21 Stamford Street,
Ratby
Leicester
LE6 0JT

PROJECT:
Extension & Alterations to:
21 Stamford Street

DRAWING: 1330.PM.25.003

ISSUE: B

DATE: Feb 2025

SCALE: 1:50 & 1:100

PLANNING APPLICATION:

PROPOSED DRAWINGS

