



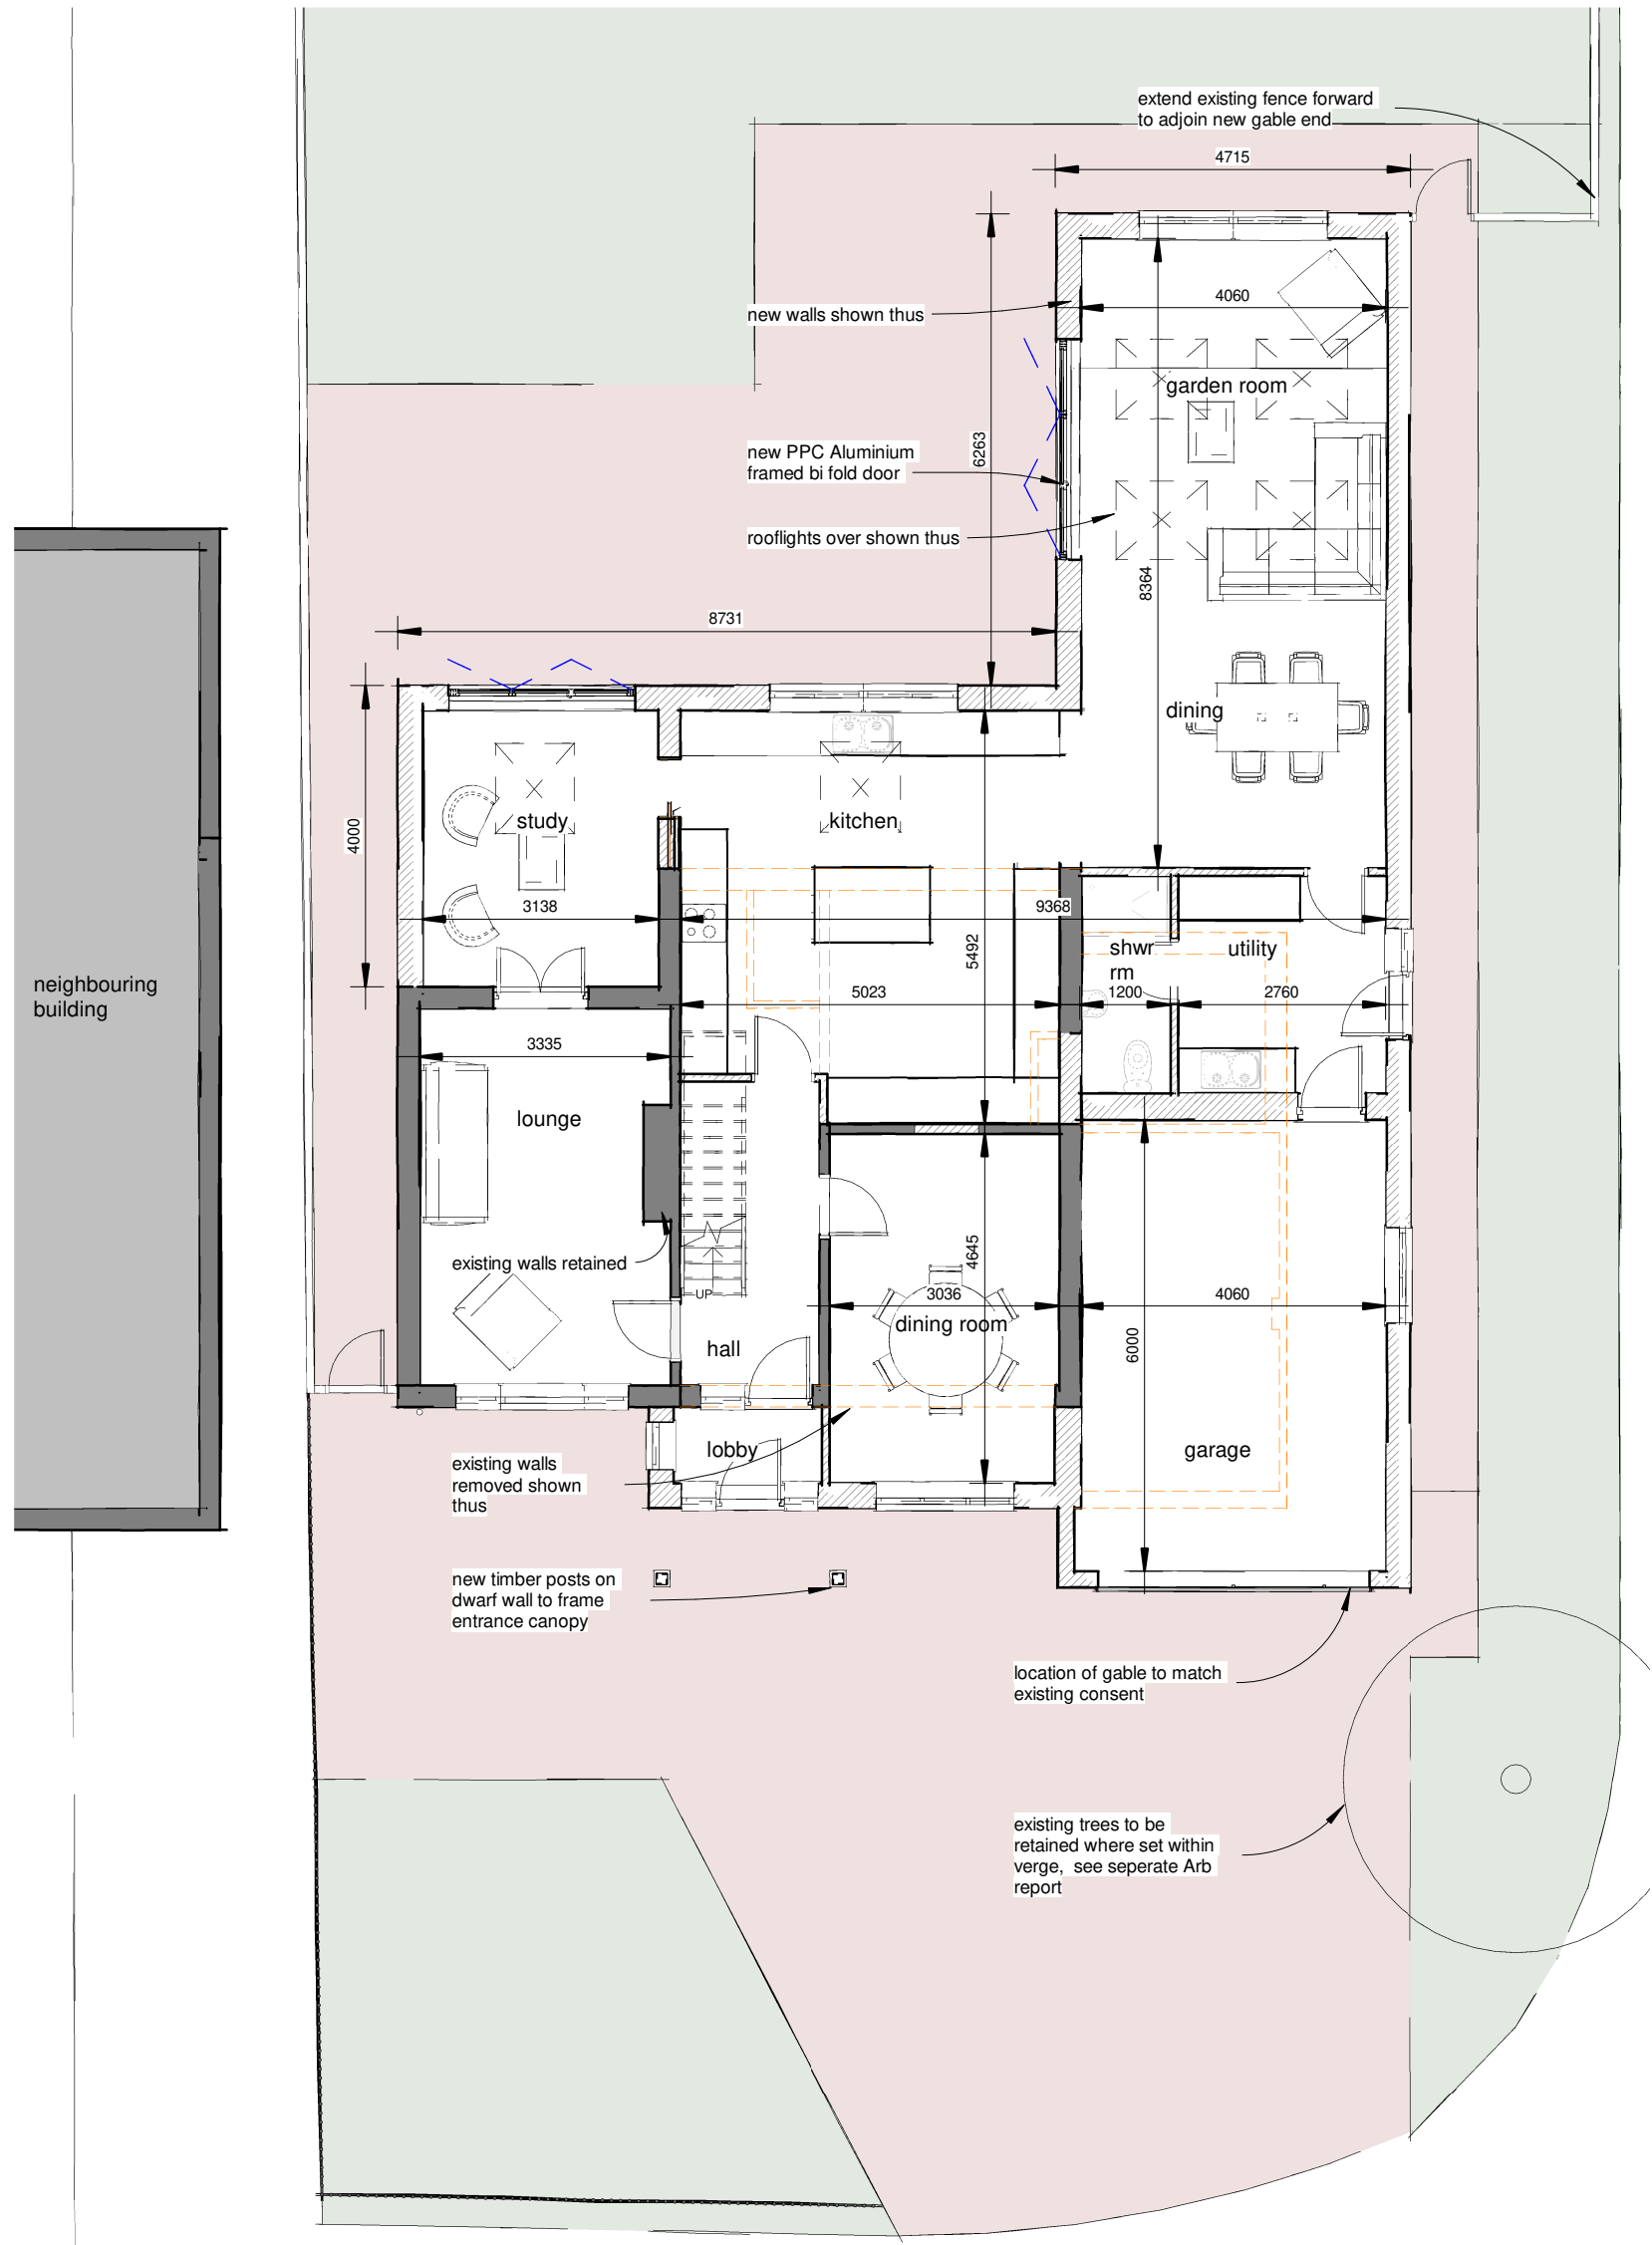

Ground Floor Plan Proposed
1 : 100



First Floor Plan Proposed
1 : 100

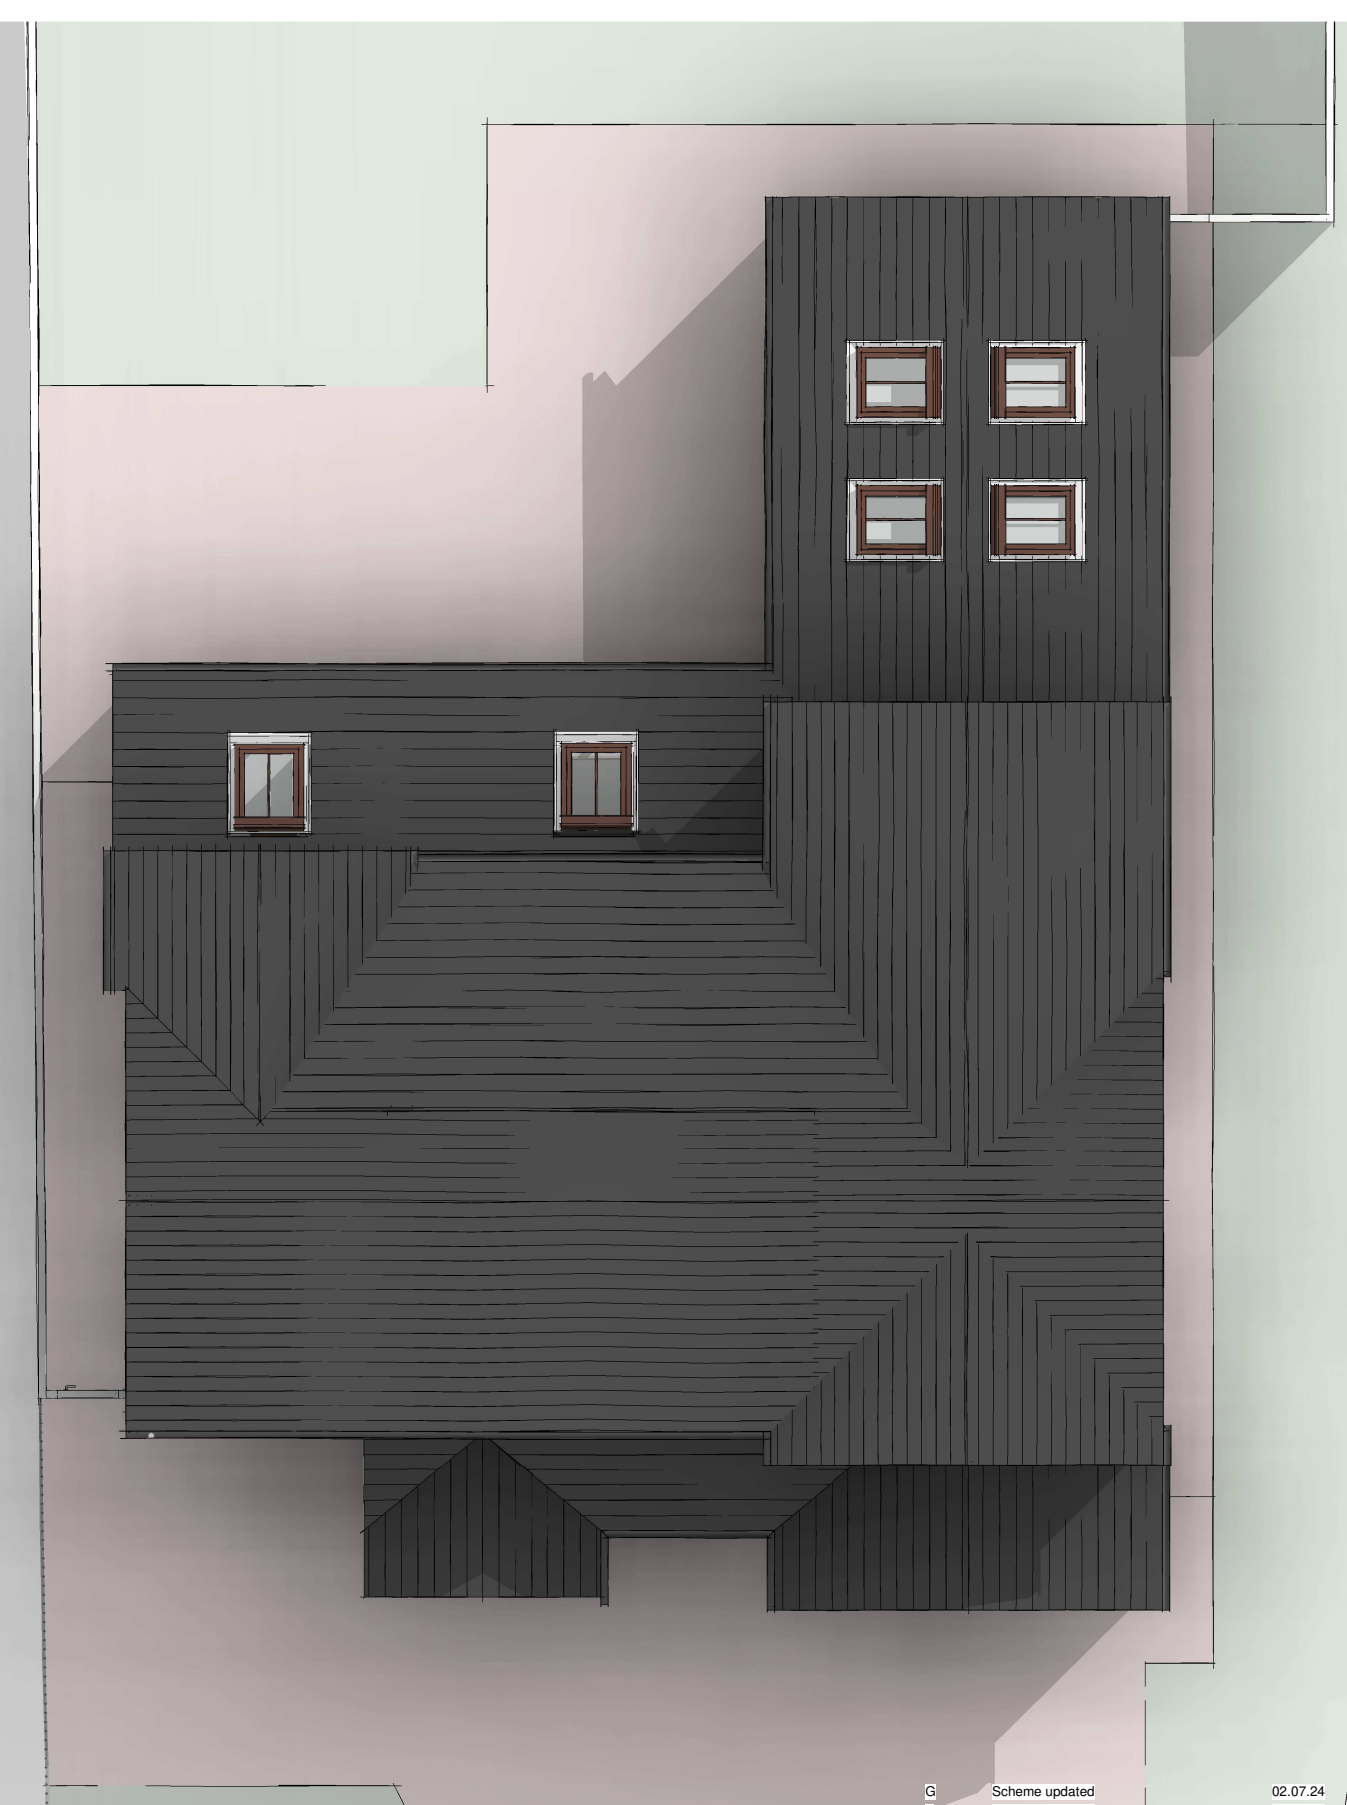

Proposed 3D - Roof Plan

0m 1m 2m 3m 4m 5m
SCALE 1:100 @ A2

Please note; should any discrepancies be noted, the Architect shall be notified prior to the element of work being undertaken, to ensure any matters arising can be resolved without abortive works occurring.

All dimensions offered are indicative only and subject to change and prior to ordering any materials site check dims should be taken.

Soft & Hard Landscaping along with all external levels and 3D visuals are shown indicatively only

G	Scheme updated	02.07.24
F	Scheme updated	28.06.24
E	Scheme updated	01.03.24
D	Scheme updated	26.02.24
C	Scheme updated	19.09.23
B	Scheme updated	14.09.23
A	Developed with client	11.08.21

Rev	Description	Date

James Fleming | Architectural

Project No.	Drawing No.
2021-40	110 Rev G

Drawing Name
Proposed scheme 1 - Floor Plans

Project Details
Mrs A Greenwell, Proposed
Extensions & Alterations, 14 Dean
Road, Hinckley, Leicestershire, LE10 1LG

Scale @ A2
1 : 100

Author
JAF

James Fleming Architectural Ltd
50 Leicester Road, Hinckley, Leicestershire, LE10 1LT
Tel: 01455 372041 / 07885 718350
james@jamesflemingarchitectural.co.uk



This drawing and the building works depicted are the copyright of James Fleming Architectural Ltd and may not be reproduced or amended except by written permission. All dimensions to be checked on site and architect notified of any discrepancies prior to commencement. Do not scale.