

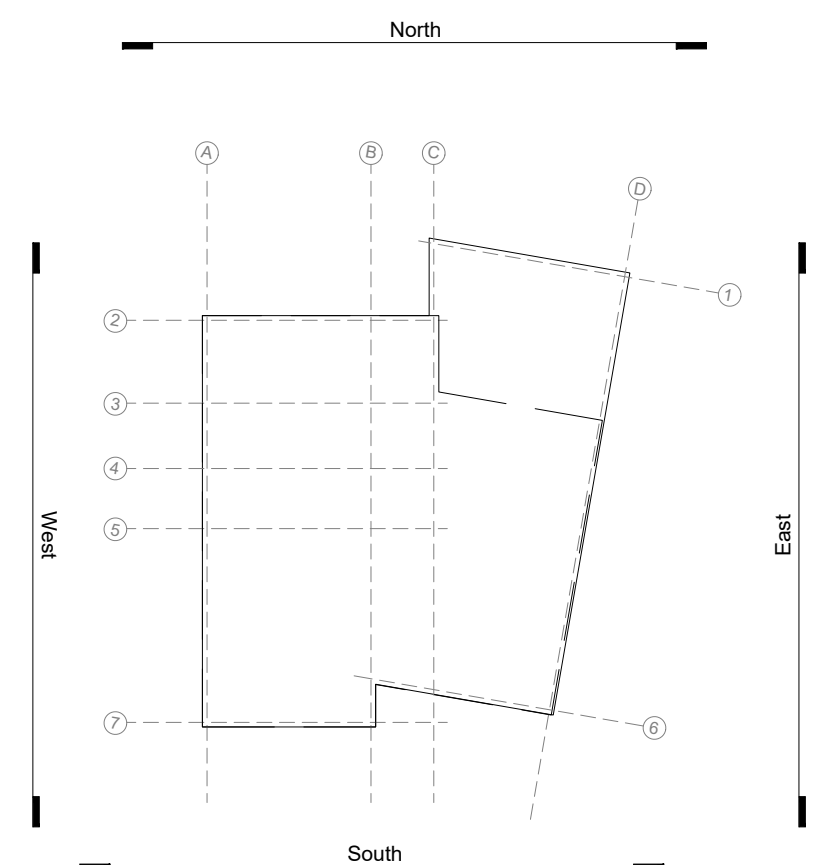


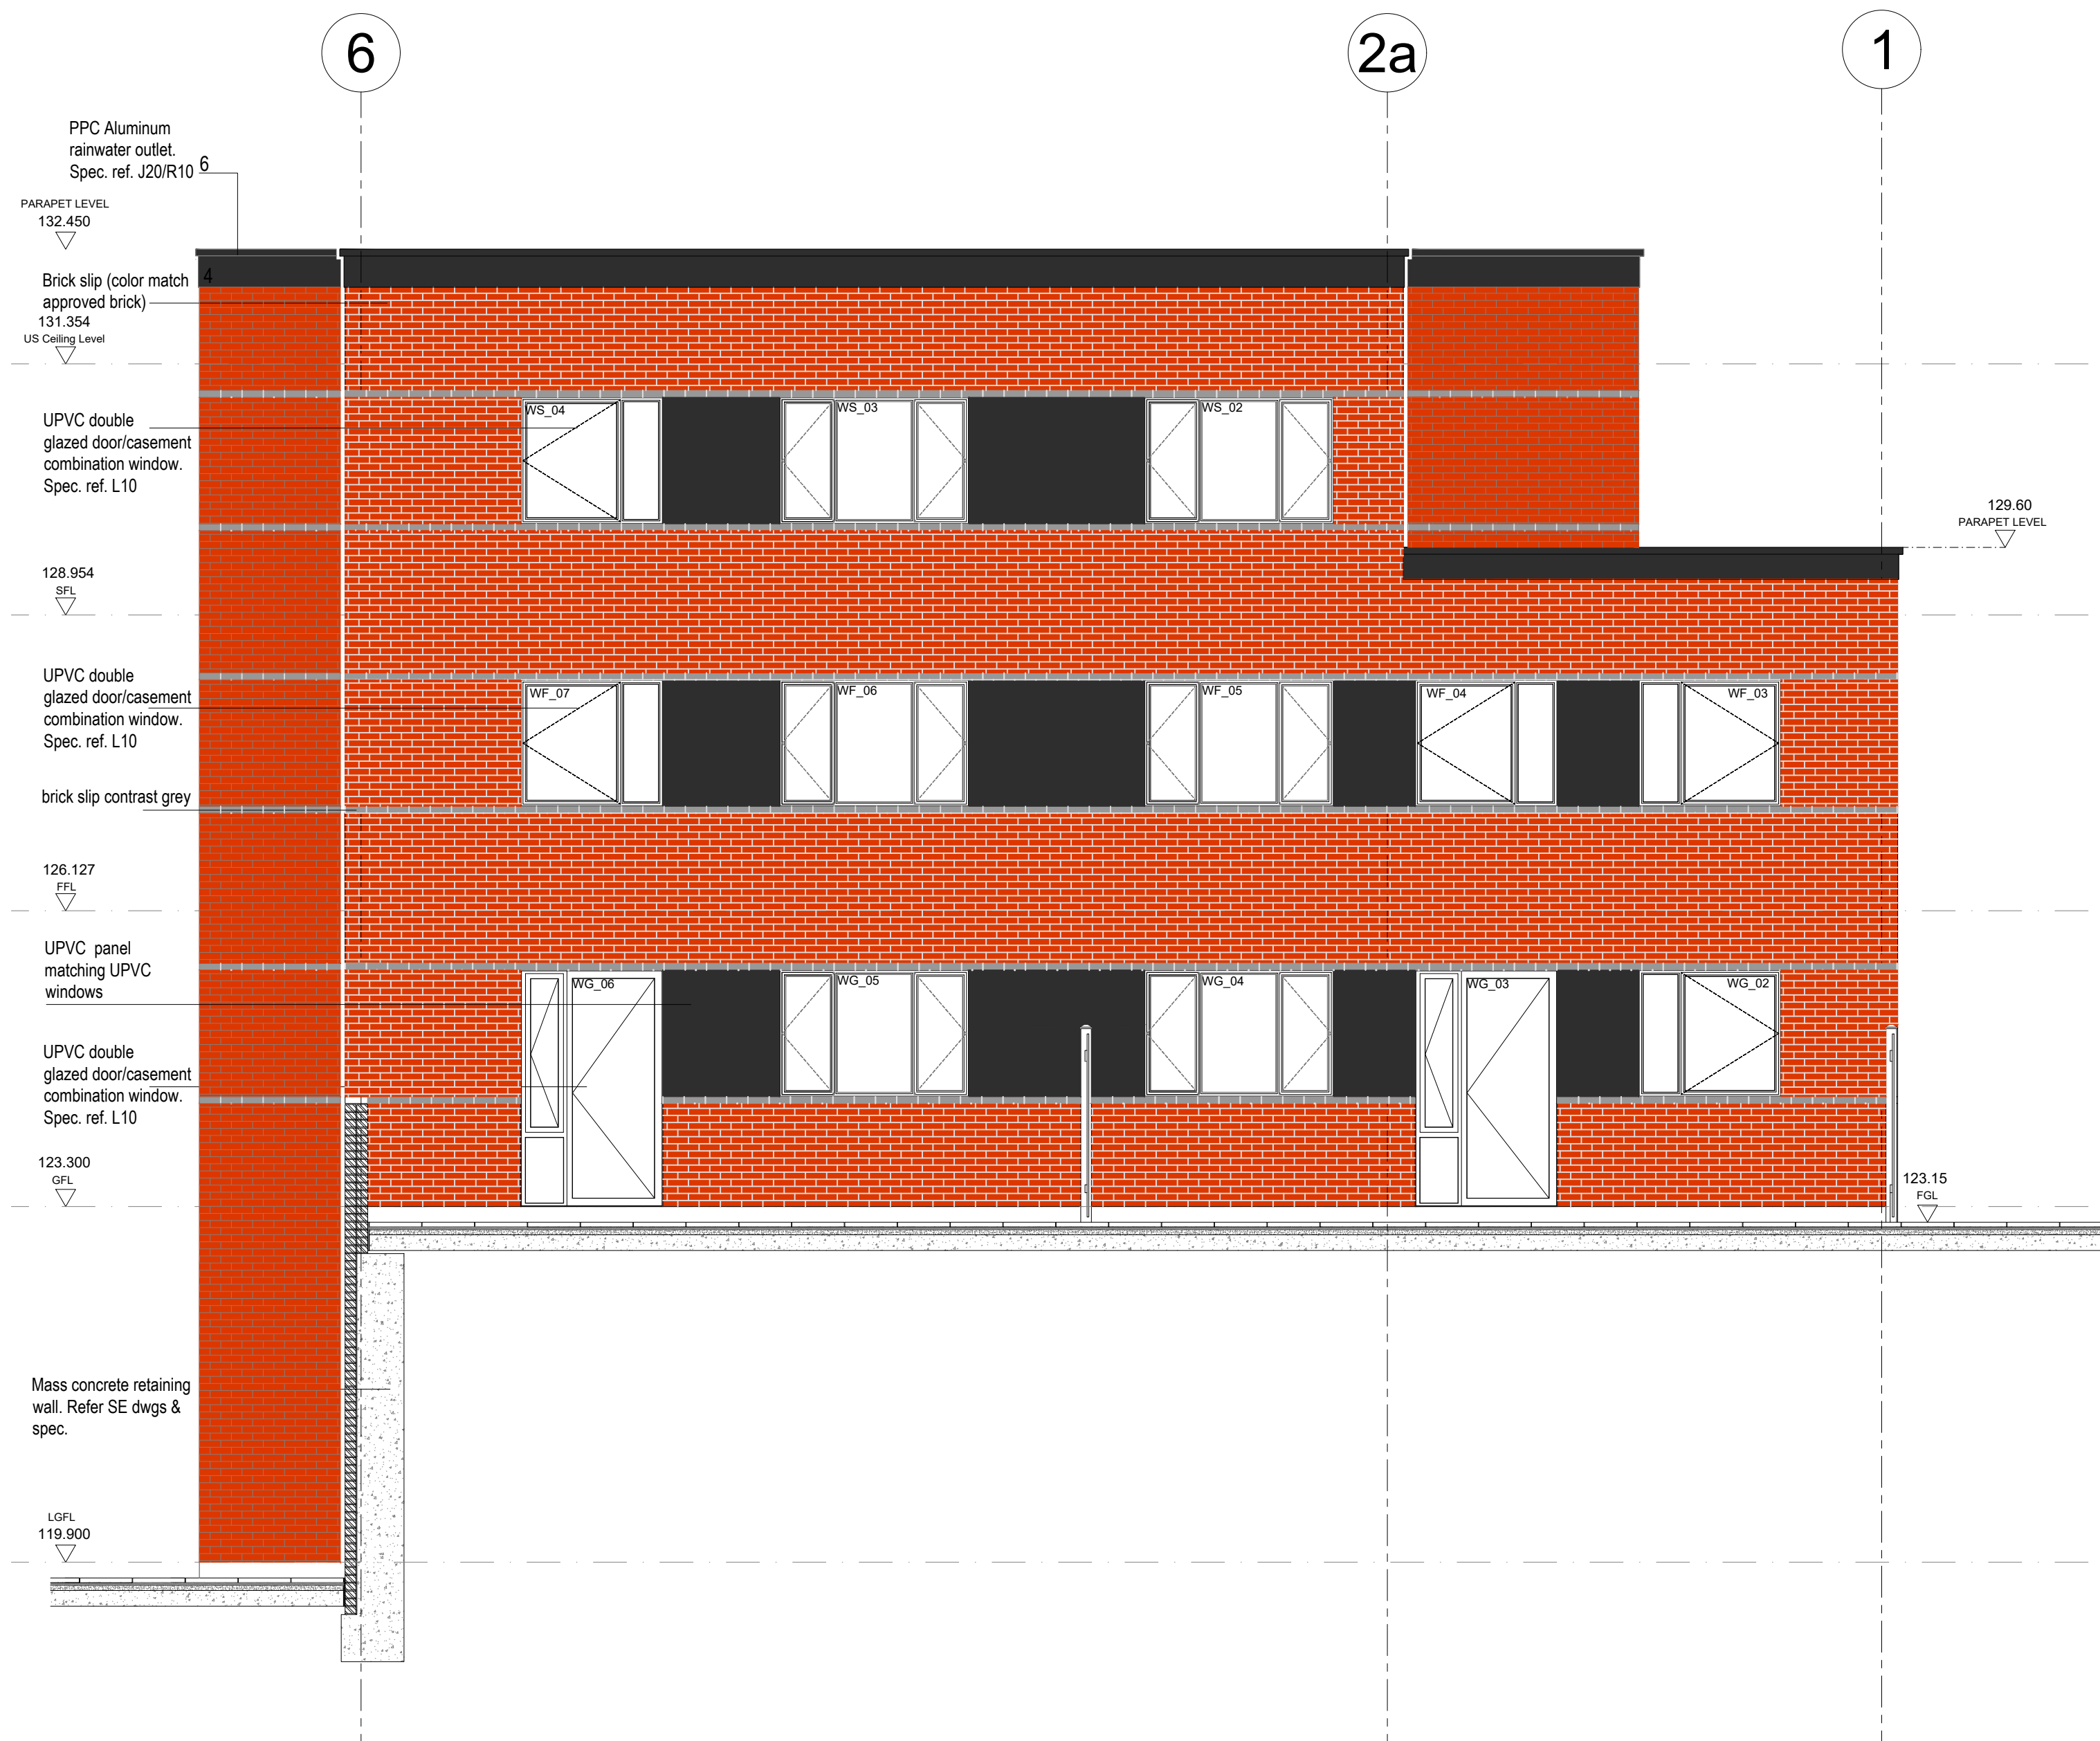

NOTE: UNLESS INDICATED, THIS DRAWING IS FOR INFORMATION ONLY. DO NOT SCALE. USE FIGURED DIMENSIONS ONLY. ALL DIMENSIONS TO BE CHECKED ON SITE. IF IN DOUBT ASK	REVISION:			NOTES:		
	REV	DATE	NOTE	REV	DATE	NOTE
	-	13.10.23	Issued for Internal Use Only			
	A	23.10.23	Material Key added			
	B	25.03.26	Materials amended (SM)			
	C	17.06.26	Materials amended (SM)			
	D	23.06.26	Materials amended (SM)			
	E	10.09.26	Materials amended (SM) spandrel panel			
Drawing original size A1			For material key refer to drawing no: 18102_20_210			
			CLIENT: Narrative Options Limited			
			 ELEVEN & TWELVE [ARCHITECTURE DESIGN MANAGEMENT]			
			PROJECT NAME: Hollybush New Build, Hollybush, Upper Bond St,Hinckley			
			DRAWING TITLE: Proposed South and East Elevation			
			SCALE: 1:50		DATE: Oct 23	
			DRAWING: P.Bukin		REV: E	
			DRAWING: 18102-20-208			

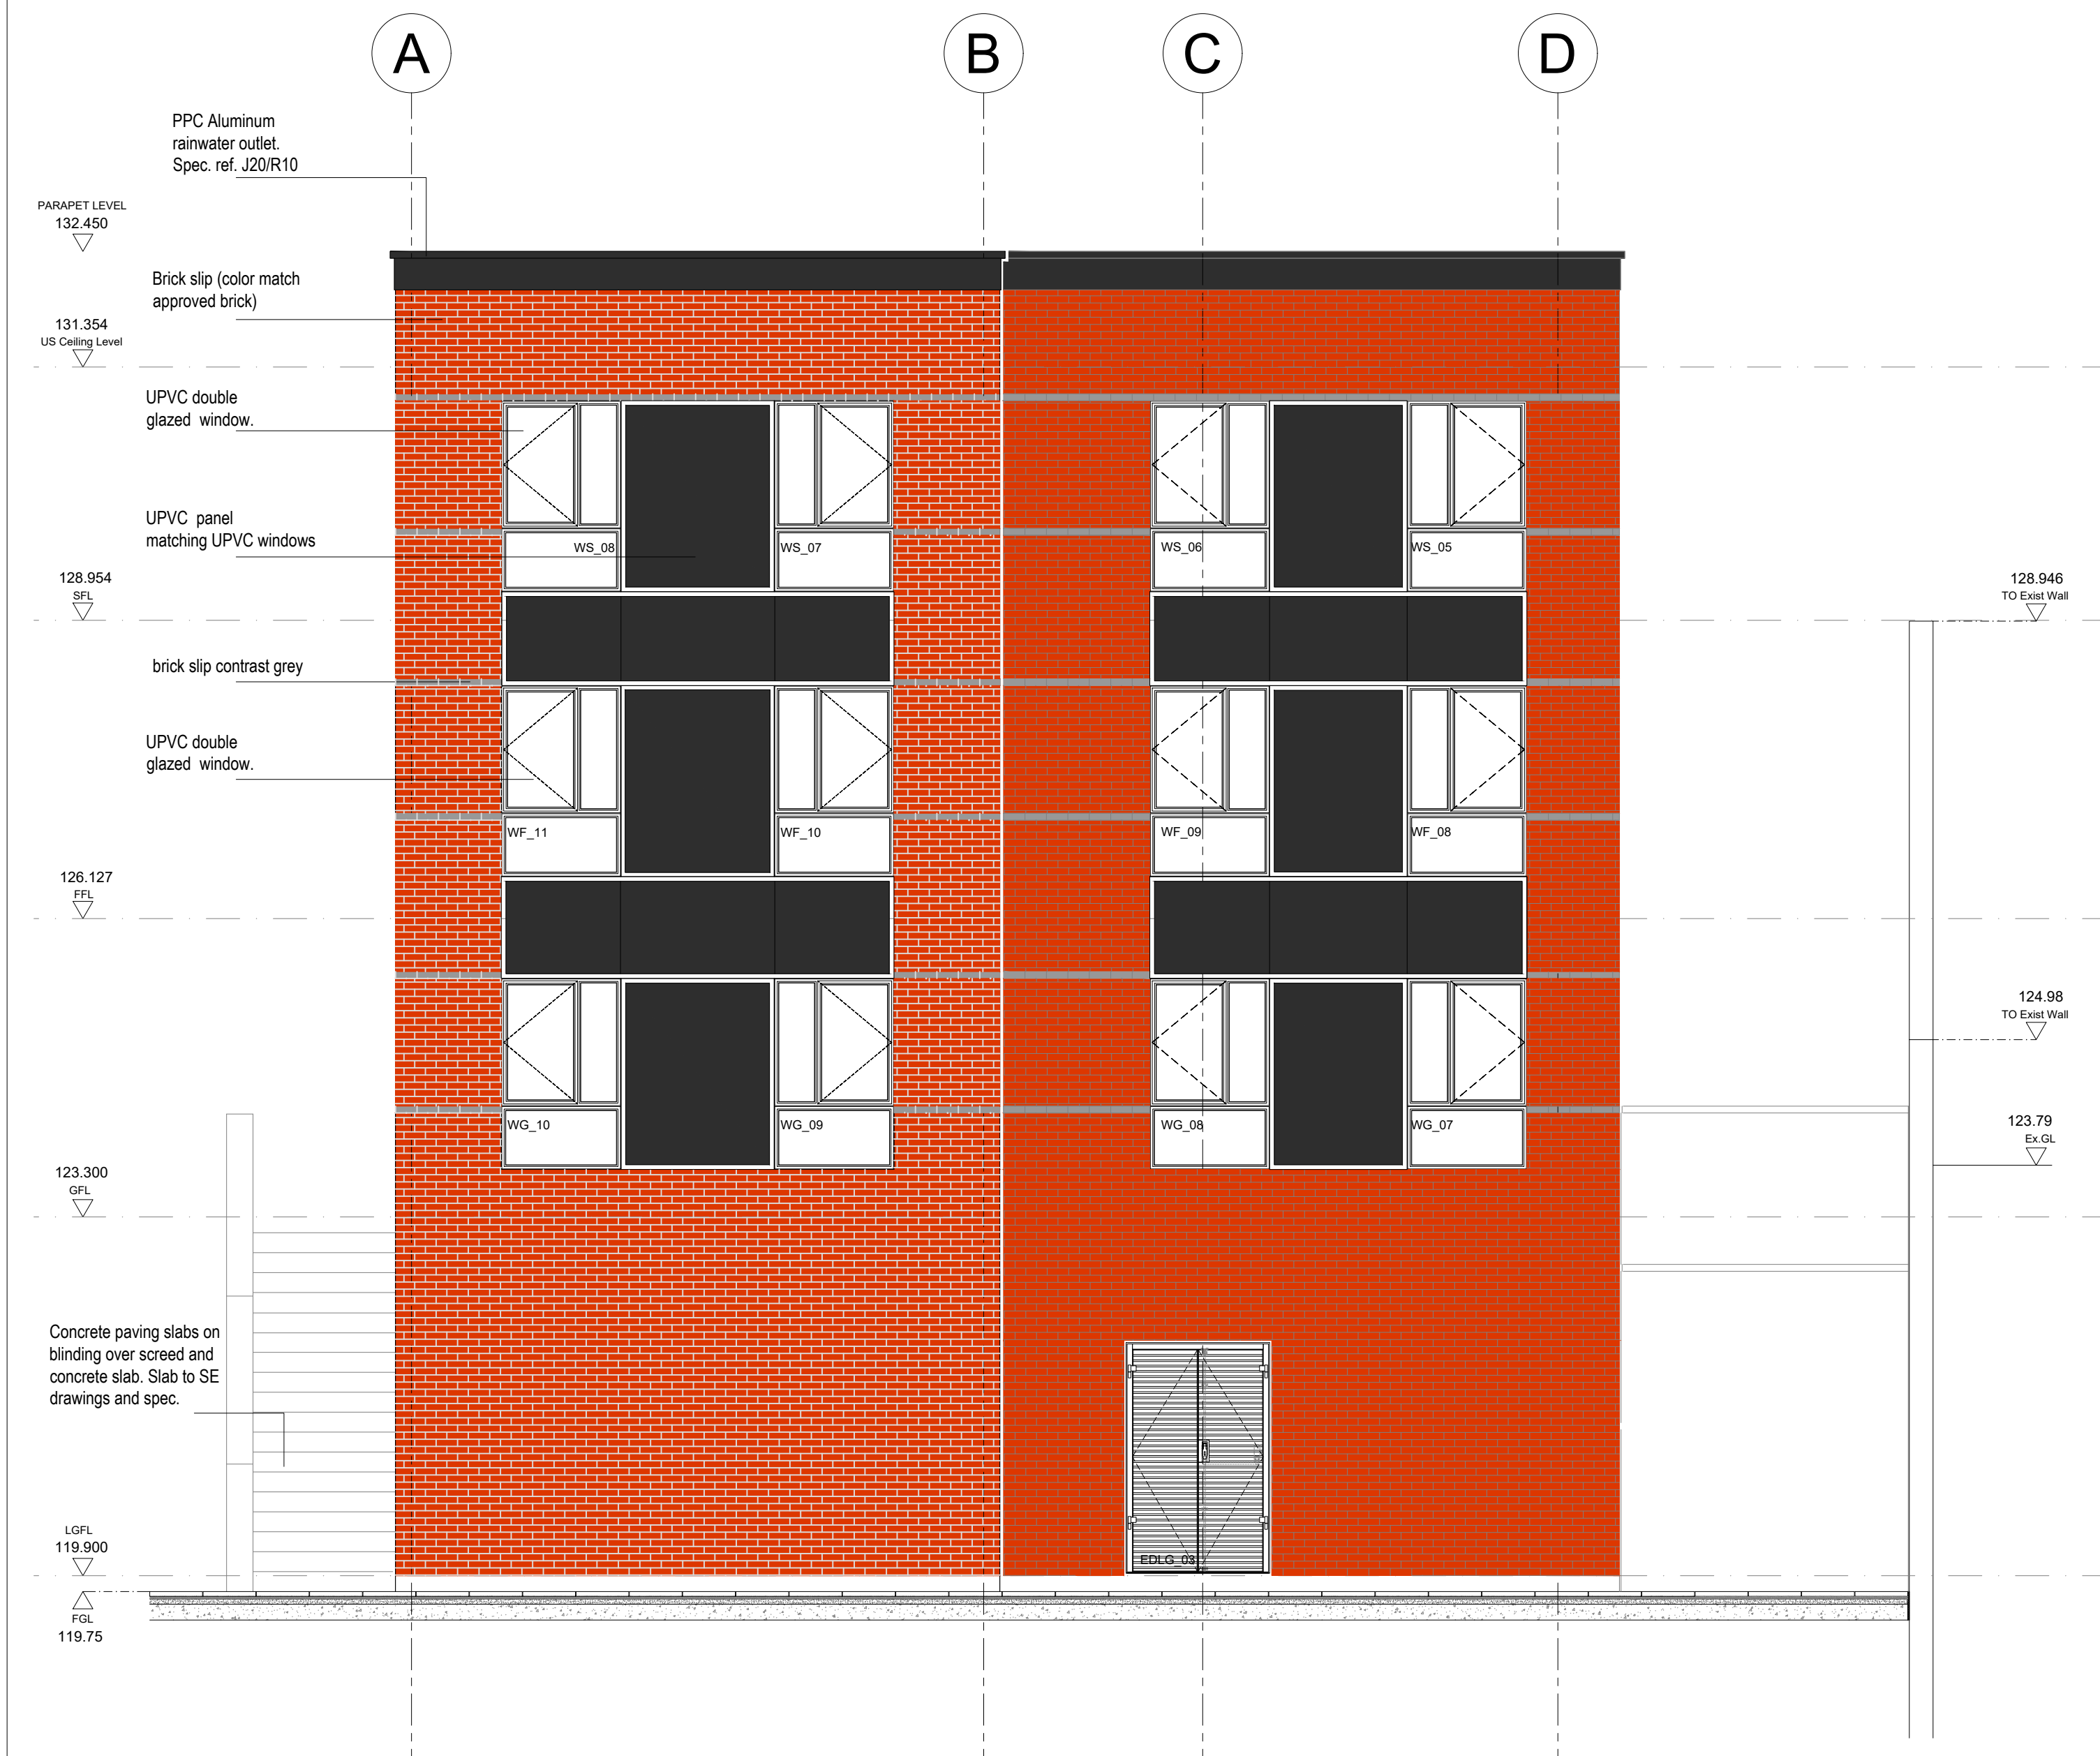