



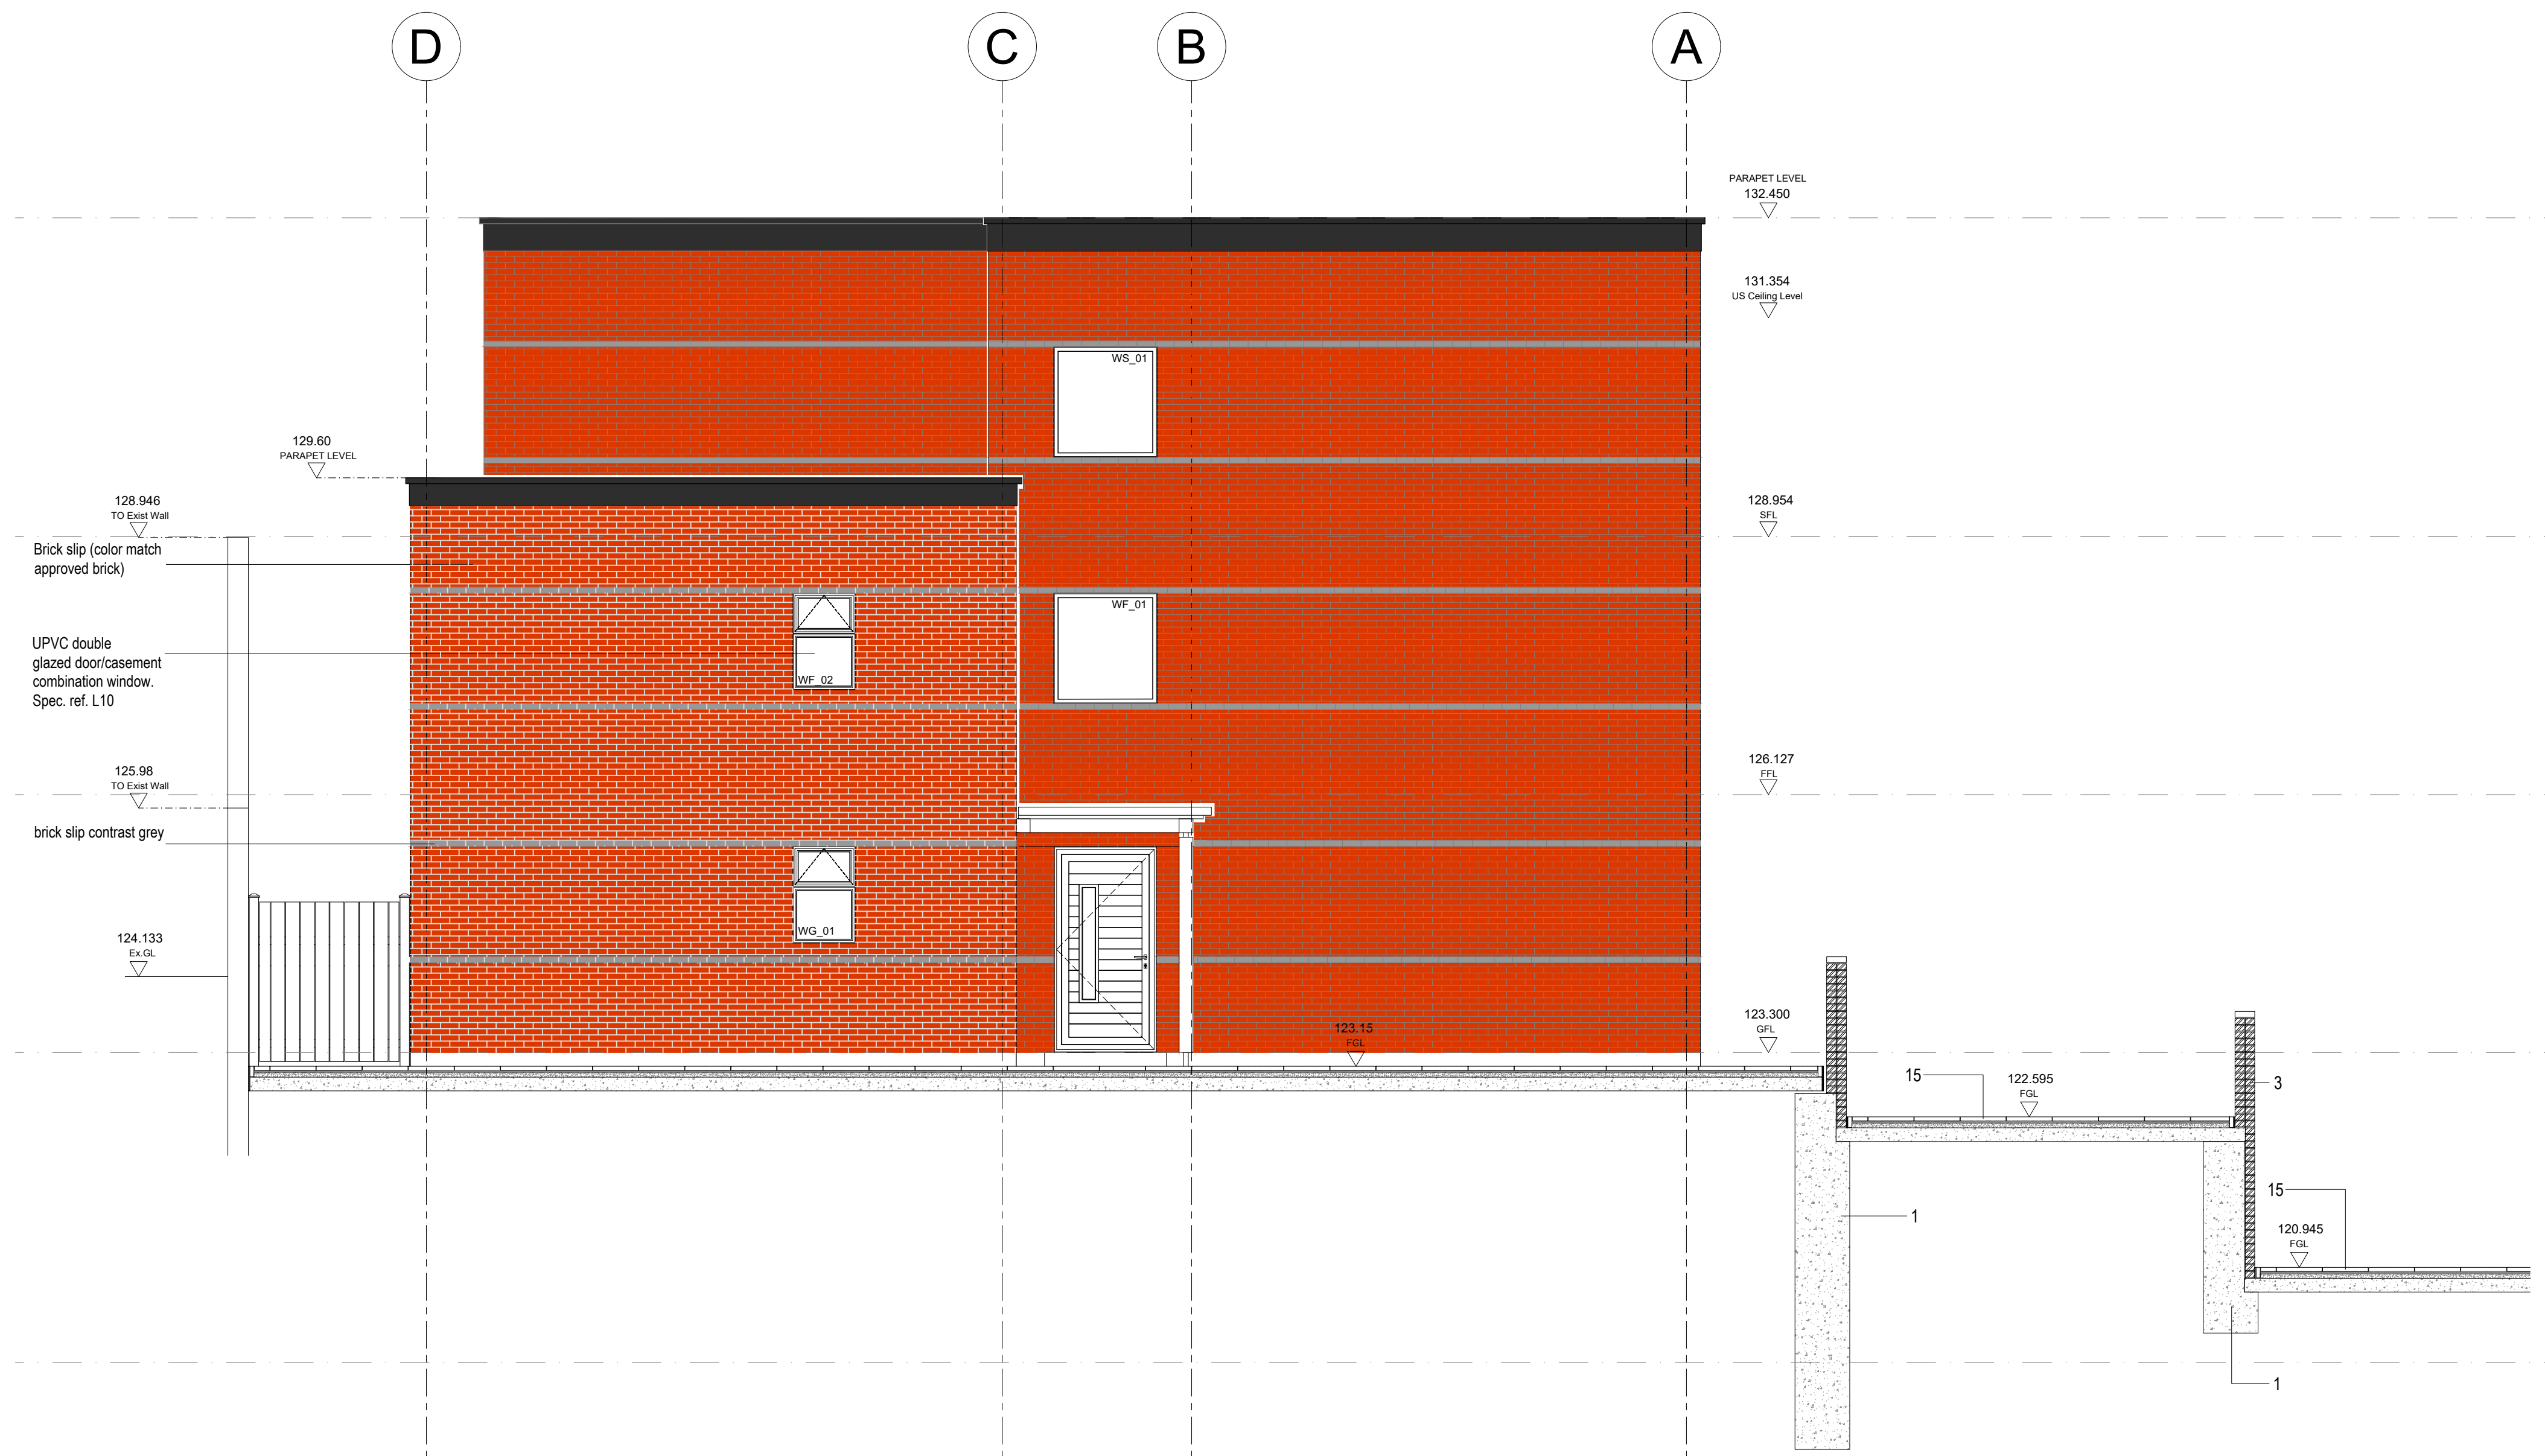

1 Proposed North Elevation
20_210

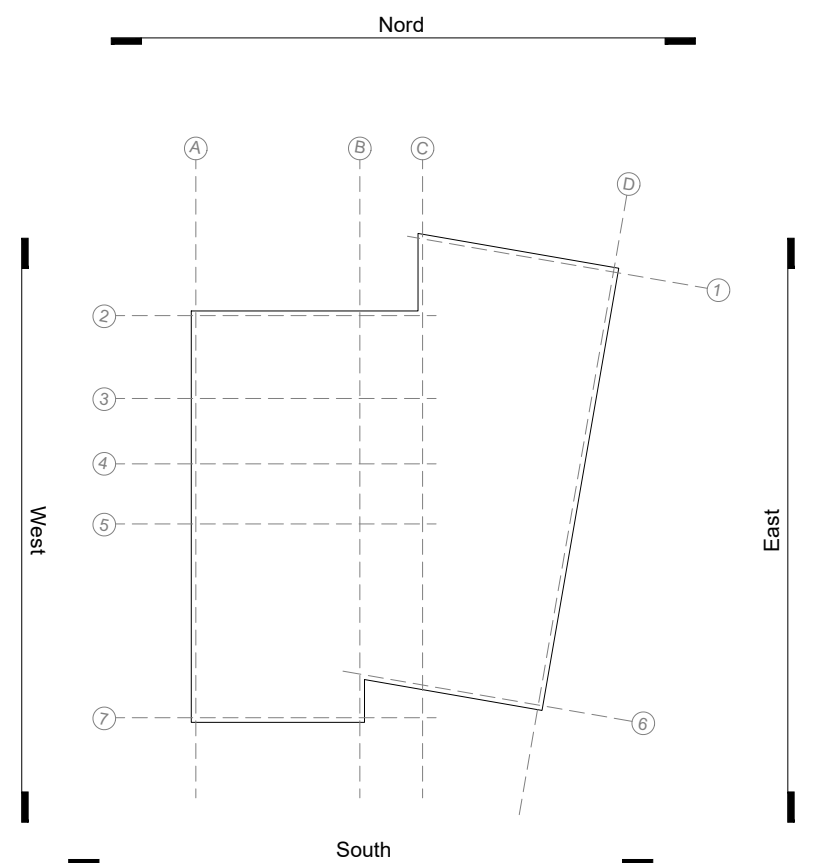

NOTE: UNLESS INDICATED, THIS DRAWING IS FOR INFORMATION ONLY. DO NOT SCALE. USE FIGURED DIMENSIONS ONLY. ALL DIMENSIONS TO BE CHECKED ON SITE. IF IN DOUBT ASK			REVISION:			NOTES:		
REV	DATE	NOTE	REV	DATE	NOTE			
-	13.10.23	Issued for Internal Use Only						
A	23.10.23	Material Key added						
B	25.03.26	Materials amended						
C	17.06.26	Materials amended (SM)						
D	23.06.26	Materials amended (SM)						
E	10.09.26	Materials amended (SM)						

PLANNING

Drawing original size A1



CLIENT:
Narrative Options Limited



PROJECT NAME: Hollybush New Build, Hollybush, Upper Bond St, Hinckley		DATE: Oct 23
DRAWING TITLE: Proposed North Elevation		REV: E
SCALE: 1:50		
DRAWING: 18102-20-210		