




Existing Front Elevation
Scale @ 1:100




Existing Side Elevation
Scale @ 1:100



Existing Rear Elevation
Scale @ 1:100

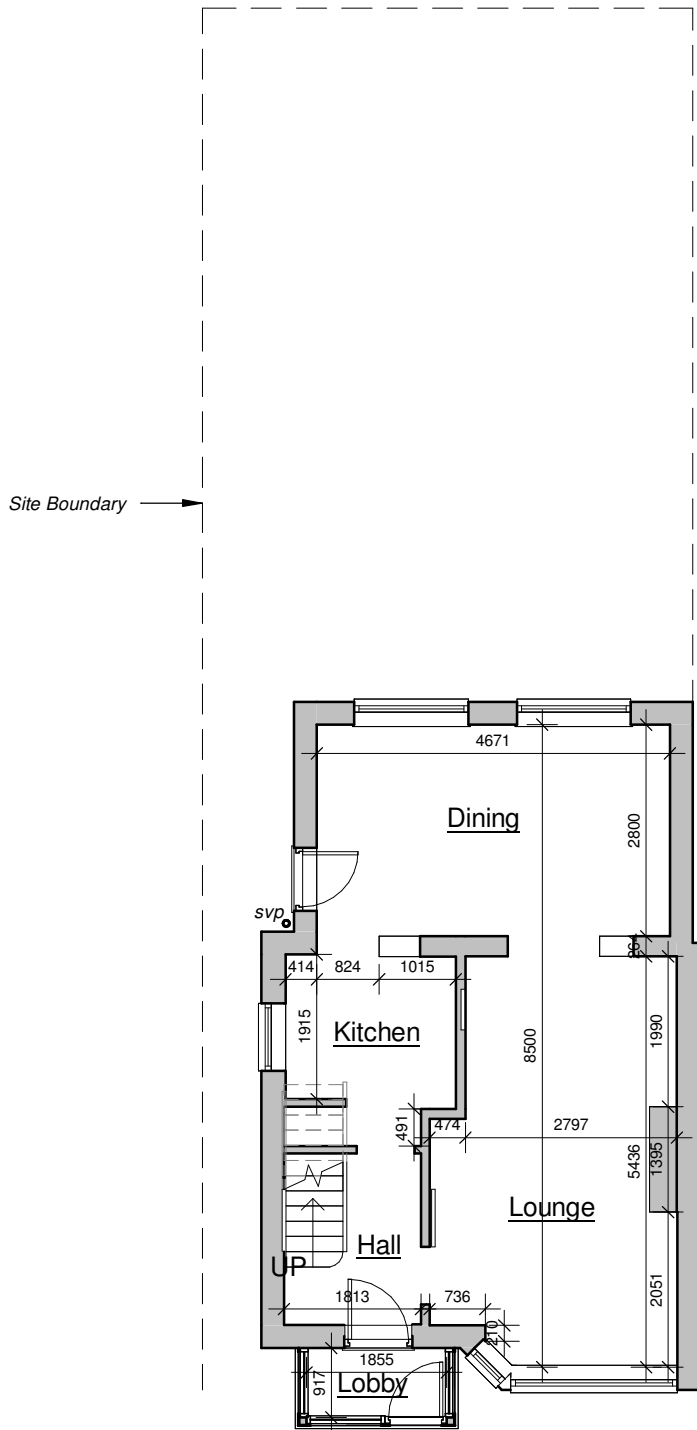

Existing Ground Floor Plan
Scale @ 1:100

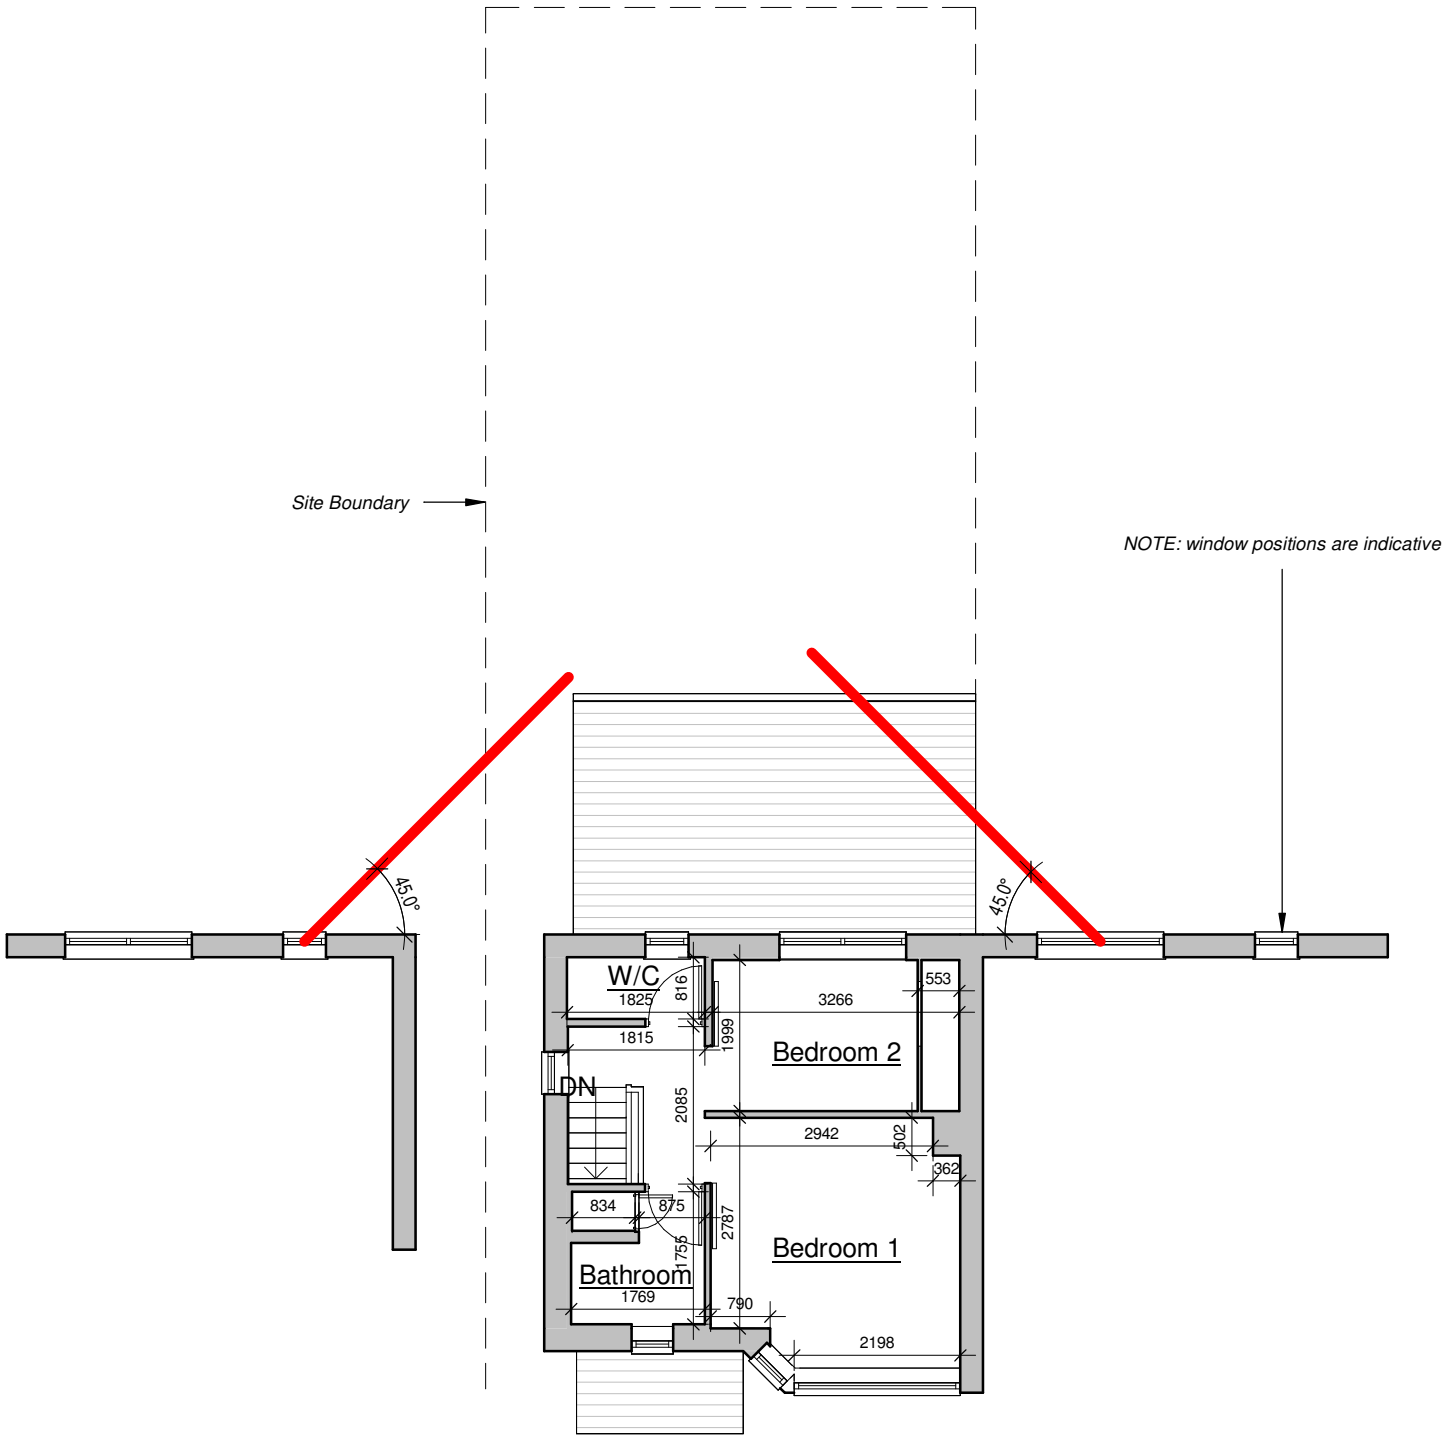

Existing First Floor Plan
Scale @ 1:100



19 Station Road
Hinckley
Leicestershire
LE10 1AW

Tel: 01455 635 665
Fax: 01455 618 971
www.hayward-architects.co.uk

Client			Kettle		
Project Title					
Alterations and Extensions 8 Edinburgh Road Earl Shilton					
Drawing Title					
As Existing					
Scale		Date		Sheet	
1:100		MAY 2024		A2	
Author		Checked by			
MS		SS			
Job No.			Drawing No.		
24/52			01		
Status					
Planning					

THE COPYRIGHT OF THIS DRAWING IS VESTED IN HAYWARD ARCHITECTS LTD.
REPRODUCTION IN ANY FORM, EITHER IN WHOLE OR IN PART IS FORBIDDEN WITHOUT
THE PRIOR WRITTEN PERMISSION OF THE COPYRIGHT HOLDER. DO NOT SCALE FROM
DRAWING AND ONLY FIGURED DIMENSIONS ARE TO BE USED