




Front Elevation




Side Elevation



Rear Elevation

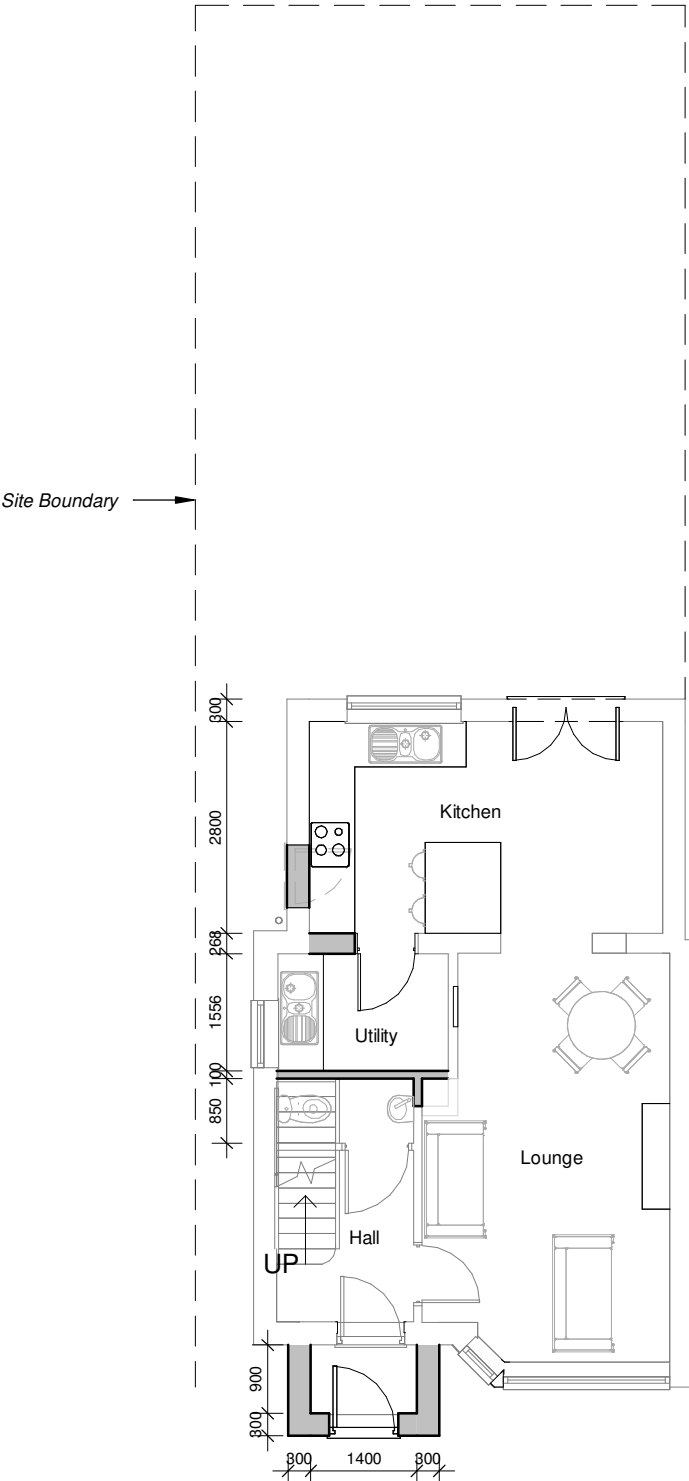

Ground Floor Plan

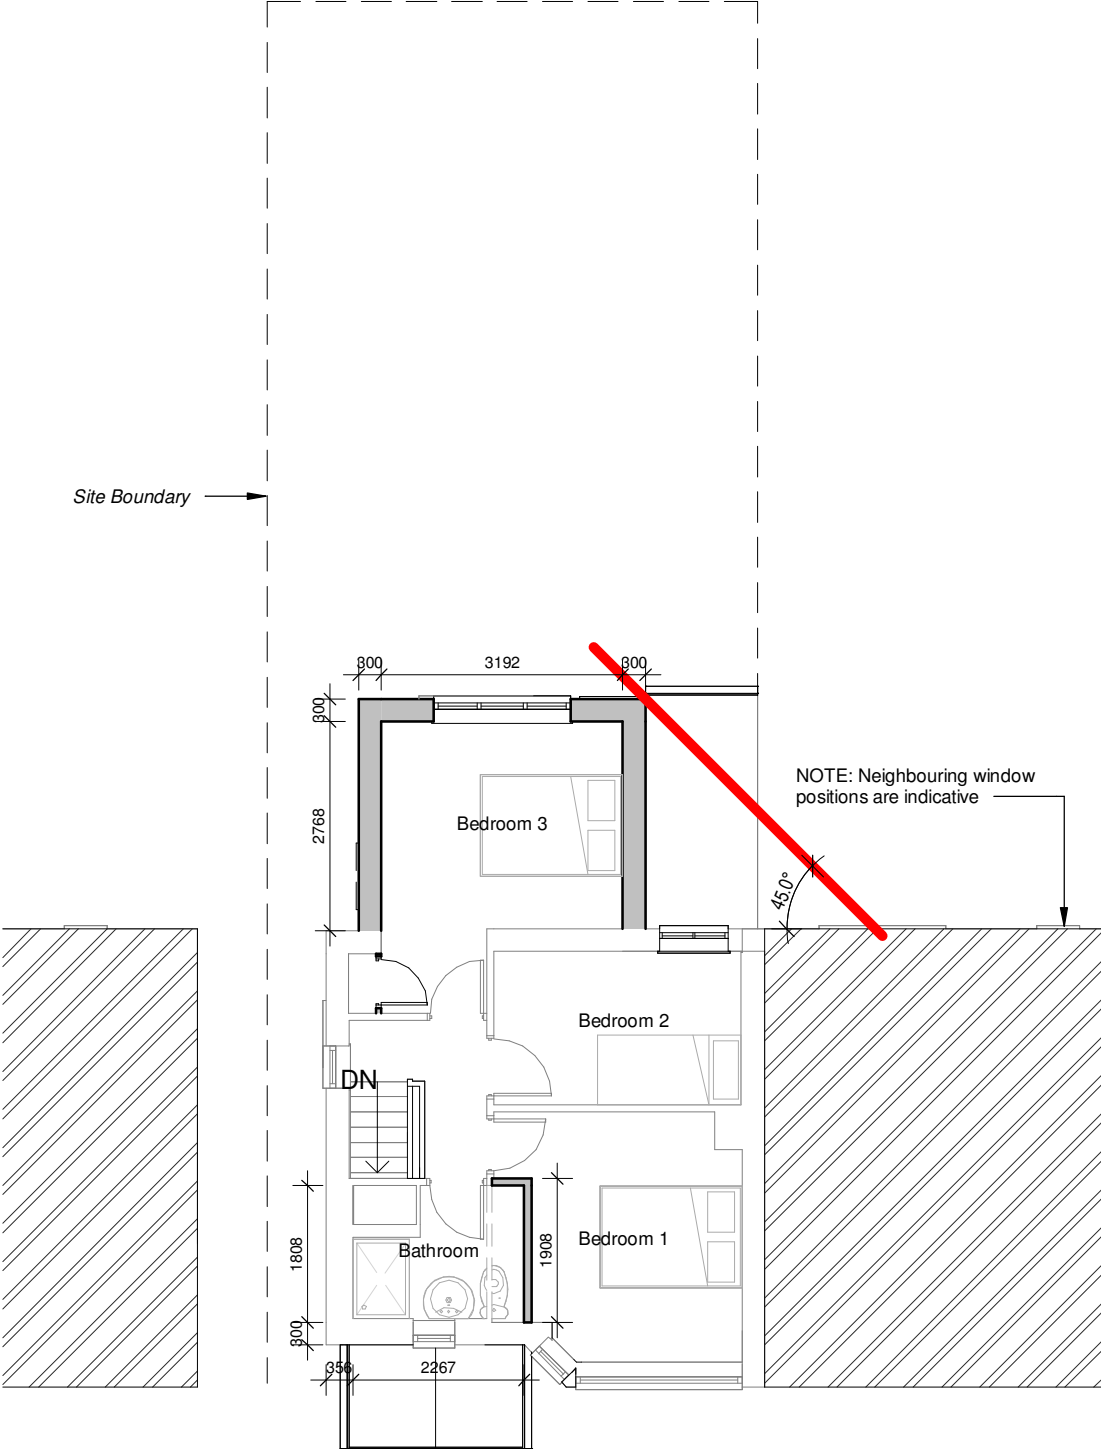

First Floor Plan



Client Kettle				hayward ARCHITECTS LTD	
Project Alterations and Extensions 8 Edinburgh Road Earl Shilton		Scale 1:100	Sheet A3		
Drawing Scheme 01		Date MAY 2024	Author MO	Checked by LW	Job No. 24/52 Drawing No. 02A
THE COPYRIGHT OF THIS DRAWING IS VESTED IN HAYWARD ARCHITECTS LTD. REPRODUCTION IN ANY FORM, EITHER IN WHOLE OR IN PART IS FORBIDDEN WITHOUT THE PRIOR WRITTEN PERMISSION OF THE COPYRIGHT HOLDER. DO NOT SCALE FROM DRAWING AND ONLY FIGURED DIMENSIONS ARE TO BE USED				Drawing Status Planning	
				19 Station Road Hinckley Leicestershire LE10 1AW Tel: 01455 635 665 Fax: 01455 618 971 www.hayward-architects.co.uk	