

VISUAL SCALE 1:50 @ A1


- 1. All dimensions are in millimetres
- 2. All dimensions to be checked on site prior to construction
- 3. Copyright of this drawing is the property of Robert Newsham



Front Elevation - As Existing



Side Elevation - As Existing

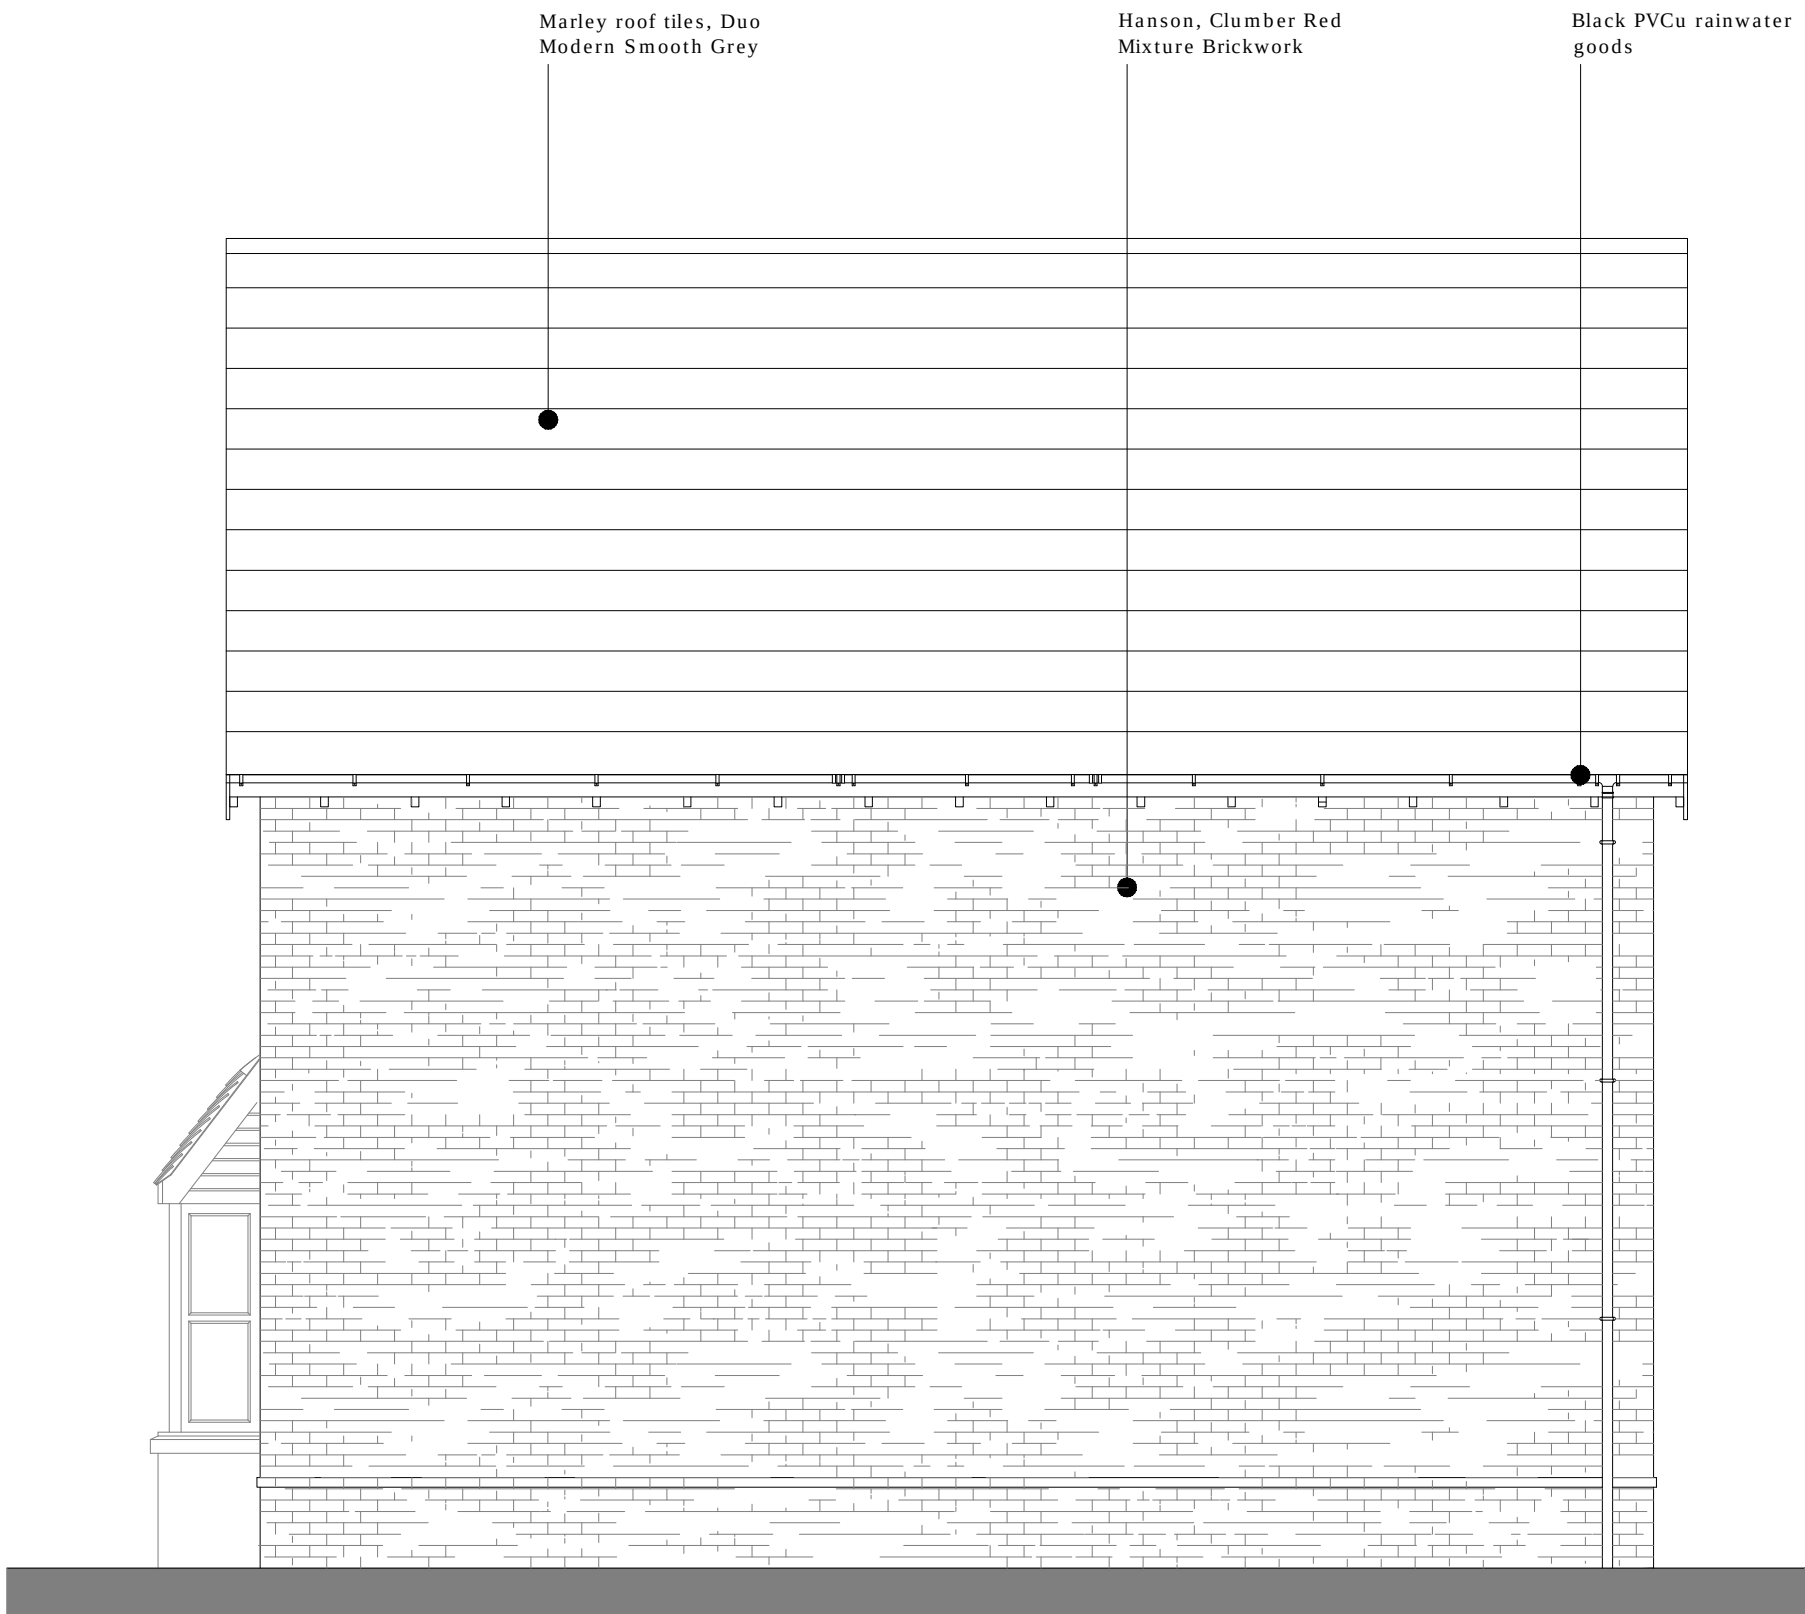

Rear Elevation - As Existing

Rev.	0	Date	01/10/23	By	RNA
------	---	------	----------	----	-----

Planning Submission

Rev.	0	Date	01/10/23	By	RNA
------	---	------	----------	----	-----

Initial Issue

Rn aD
Robert Newsham
Architectural Drawing Service

15 Middle Street,
Wing,
Oakhurst,
Rutland, LE15 8RZ
Tel: 01779 578833 e-mail: rob.newsham@gmail.com

Drawing
Elevations as Existing

Project
52 Old Farm Lane
Newbold Verdon
LE9 9PX

Scale
1:50 @ A1

Date Drawn
Oct 2023

Job No
038

Drawing No
1500

Issue
B