

1. All dimensions are in millimetres
2. All dimensions to be checked on site prior to construction
3. Copyright of this drawing is the property of Robert Newsham

VISUAL SCALE 1:50 @ A1

Black PVCu
rainwater goods
to match existing

Hanson, Clumber Red
Mixture Brickwork to
match existing

White UPVC barge board
with dry verge tiles over to
match existing



Front Elevation - As Proposed

White UPVC window &
french doors to match
existing

Black PVCu rainwater
goods to match
existing

Marley roof tiles, Duo
Modern Smooth Grey to
match existing

Velux Skylight

Hanson, Clumber Red
Mixture Brickwork to match
existing




Side Elevation - As Proposed

Hanson, Clumber Red
Mixture Brickwork to
match existing

White UPVC barge board
with dry verge tiles over to
match existing

Black PVCu
rainwater goods
to match existing

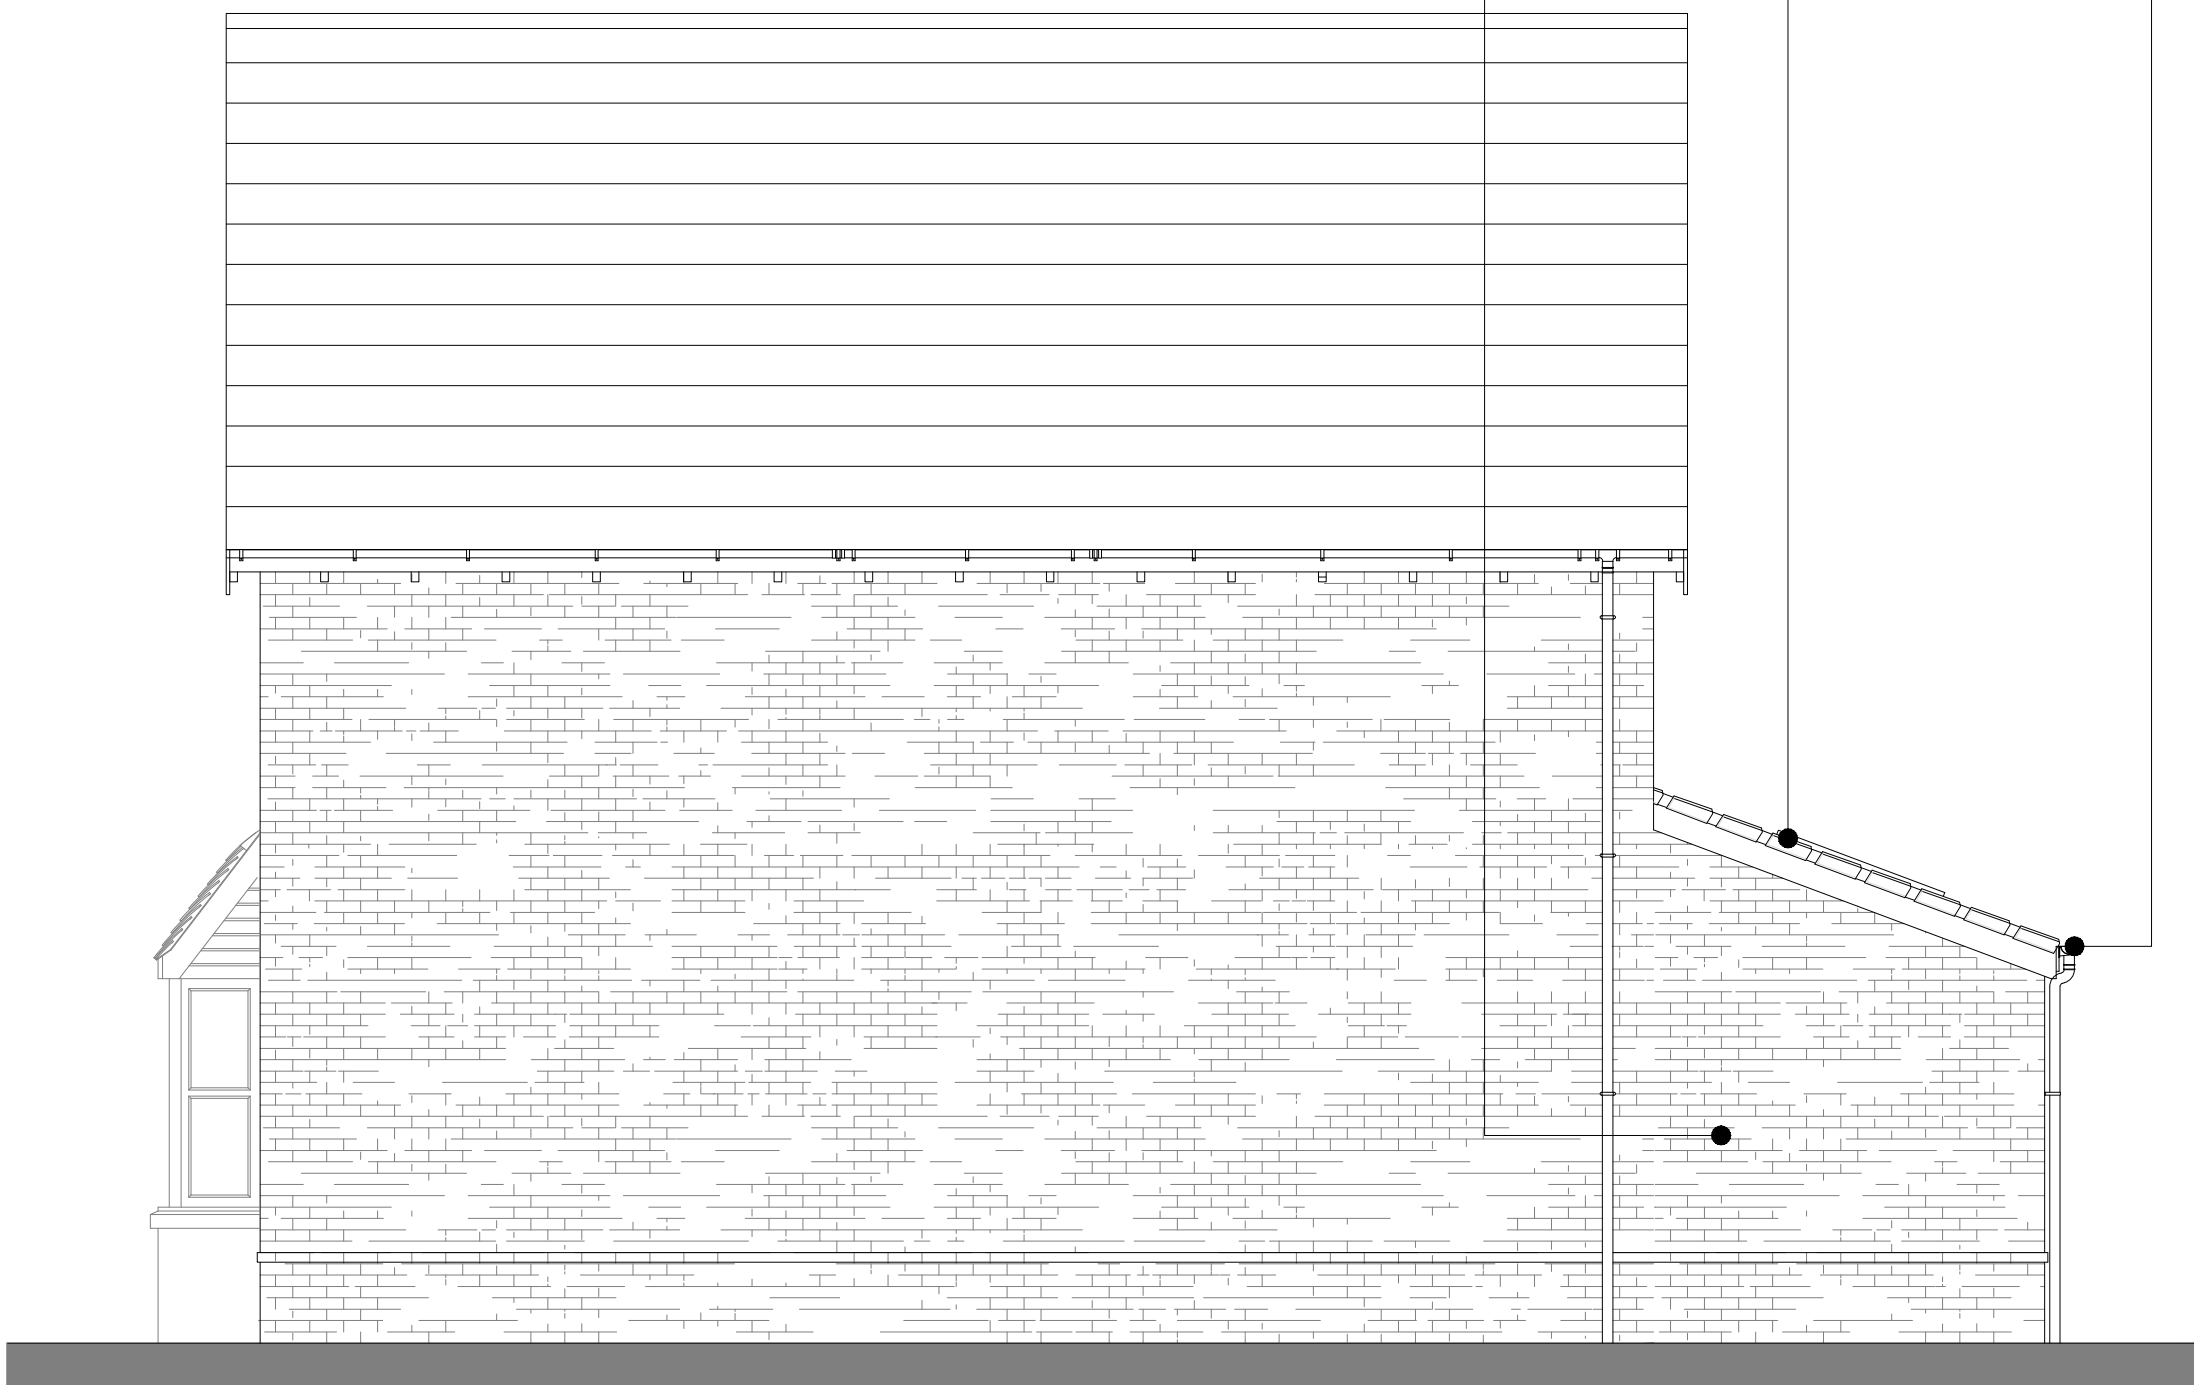

Rear Elevation - As Proposed

Rev: C Date: 30/10/23 By: JNH

Planning Submission

Rev: B Date: 16/10/23 By: JNH

Skylights added

Rev: A Date: 14/10/23 By: JNH

Initial Issue

Rn aD

Robert Newsham
Architectural Drawing Service

15 Middle Street,
Wing,
Oakhurst,
Rutland, LE15 8RZ
Tel: 01779 578833 e-mail: rob.newsham@gmail.com

Drawing

Elevations as Proposed

Project
52 Old Farm Lane
Newbold Verdon
LE9 9PX

Scale
1:50 @ A1

Date Drawn
Nov 2023

Job No
038

Drawing No
2500

Issue
C