



1. Drawings copyright of © Architectural Visualisations Ltd
2. Drawings not to be used without written consent.
3. Planning drawings should not be used for the purpose of construction or working drawings.
4. Building Regulation approved drawings are not construction or working drawings.
5. All dimensions must be checked and verified on site before commencing works.
6. OS data may have been used for the purpose of a Planning submission.
7. Do not scale from the drawings.

metres


Revisions		
Rev.	Date	Comments

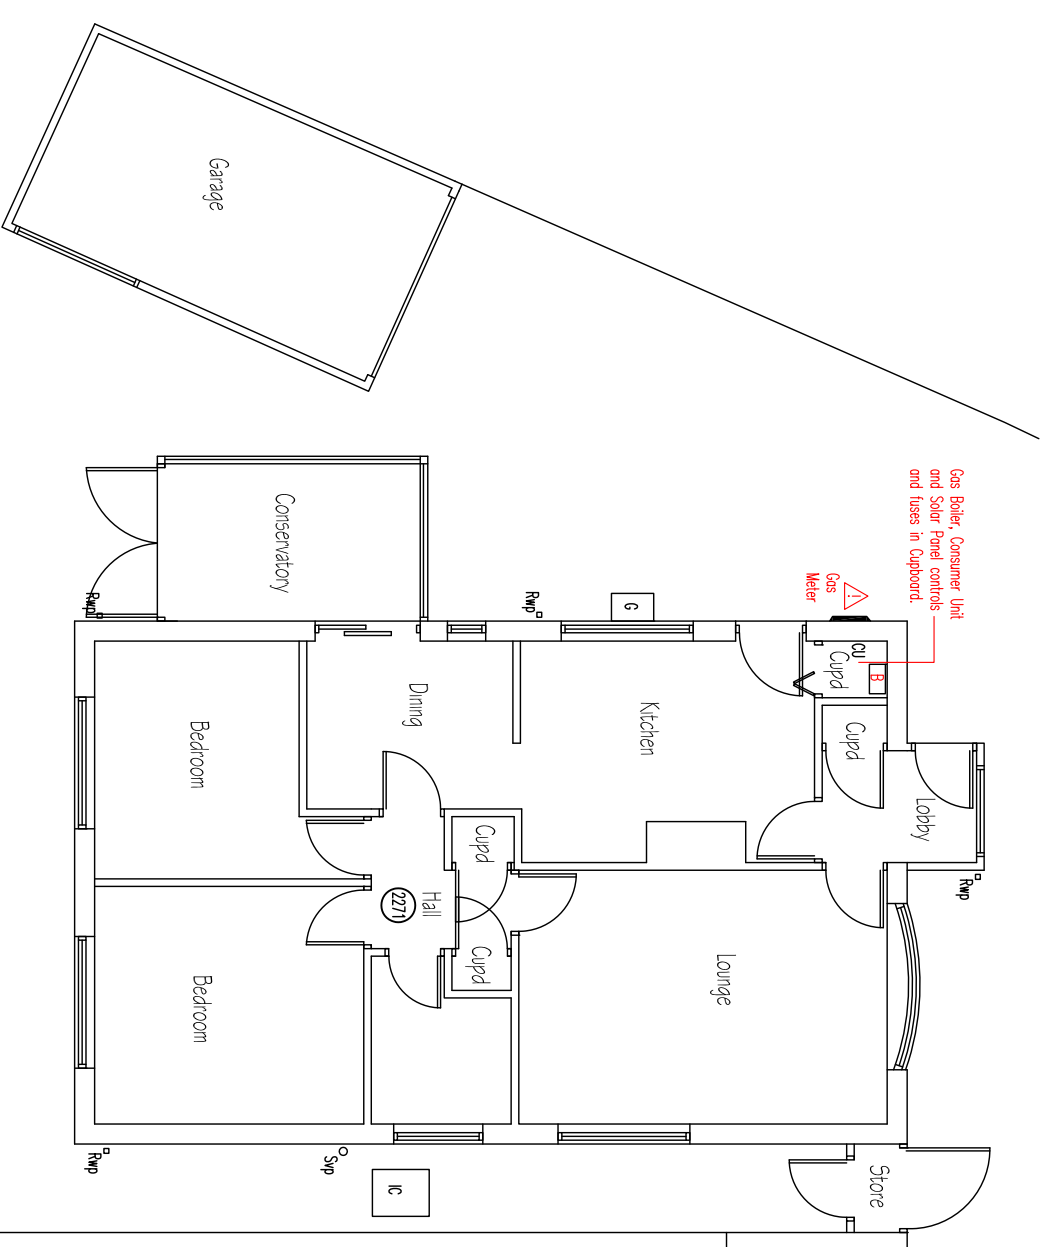




Existing Ground Floor Plan

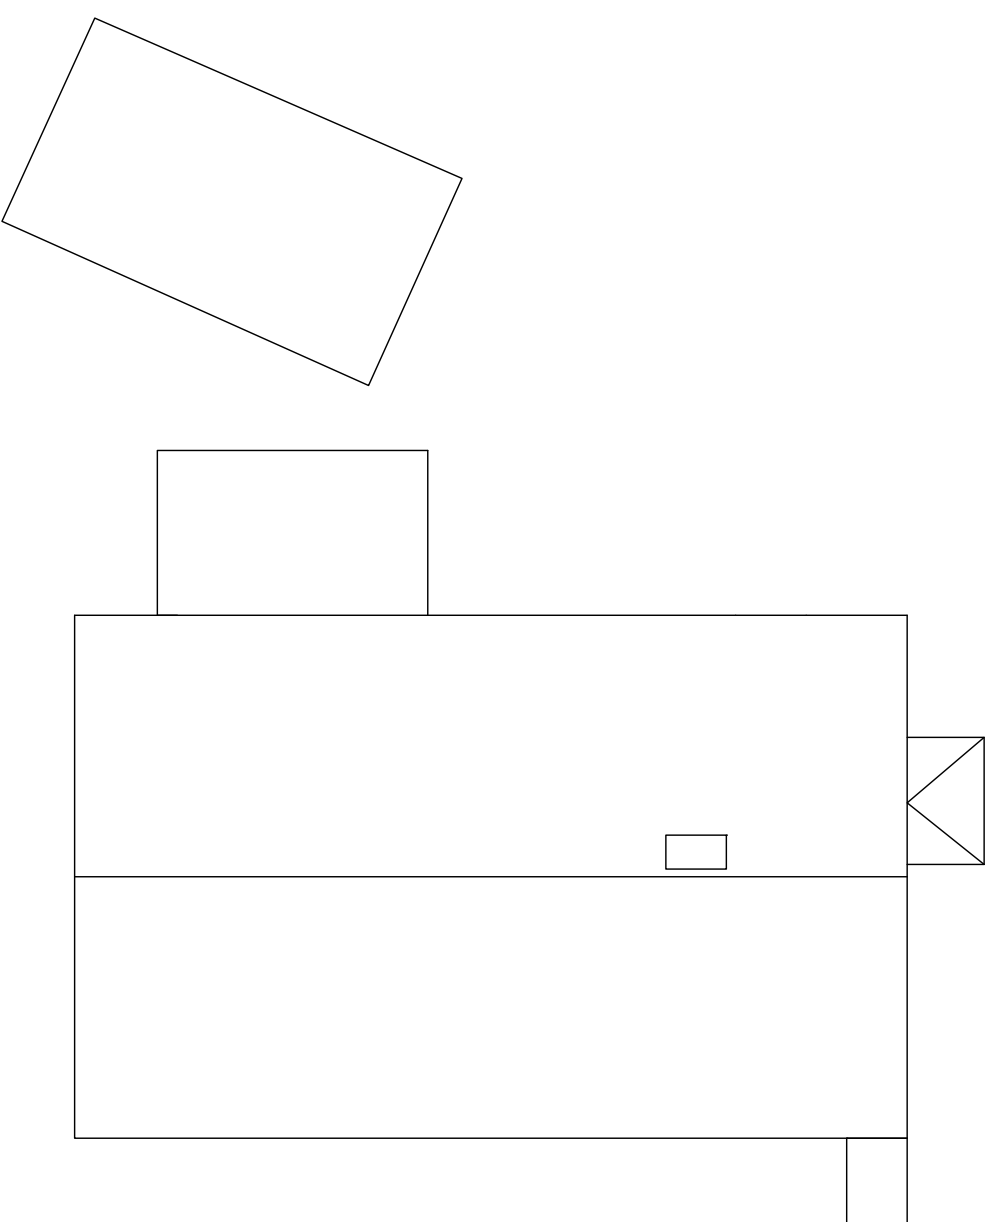


Existing Roof Plan

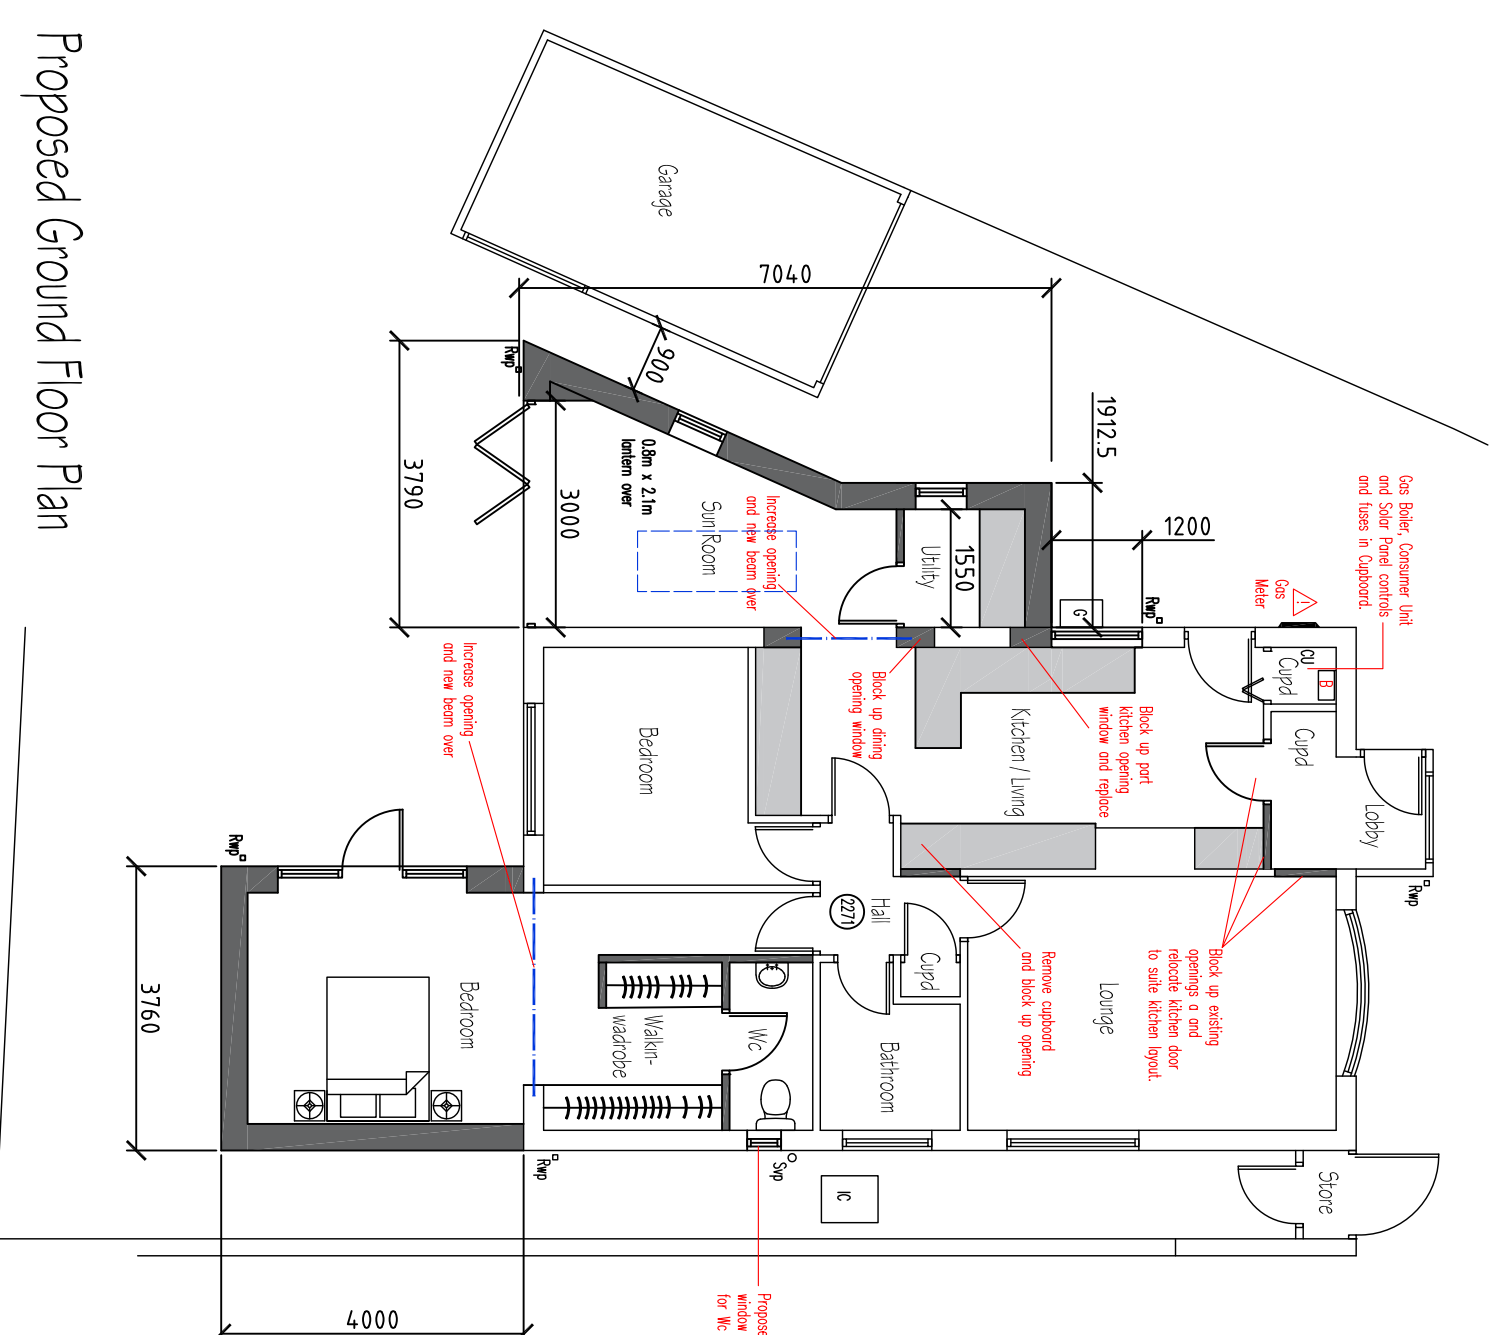


Proposed Ground Floor Plan

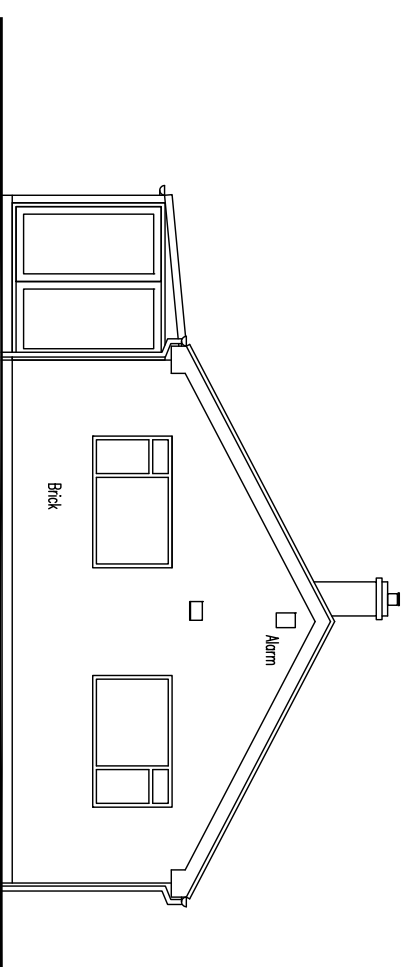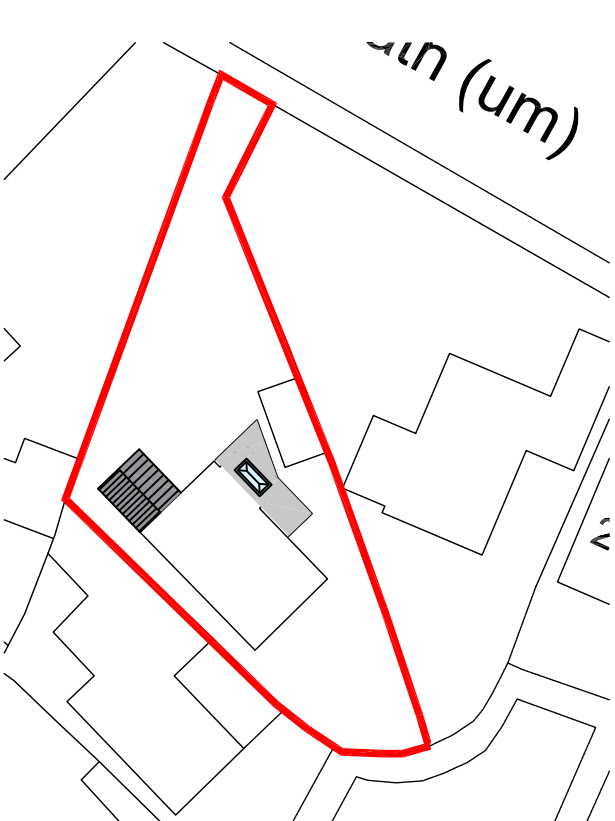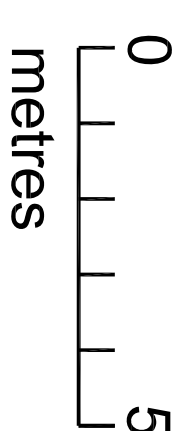


Existing Rear Elevation

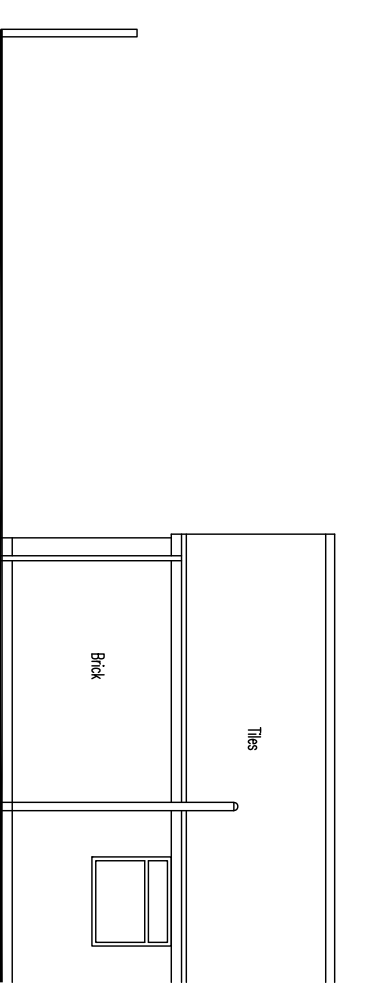



Existing Side Elevation (Part)

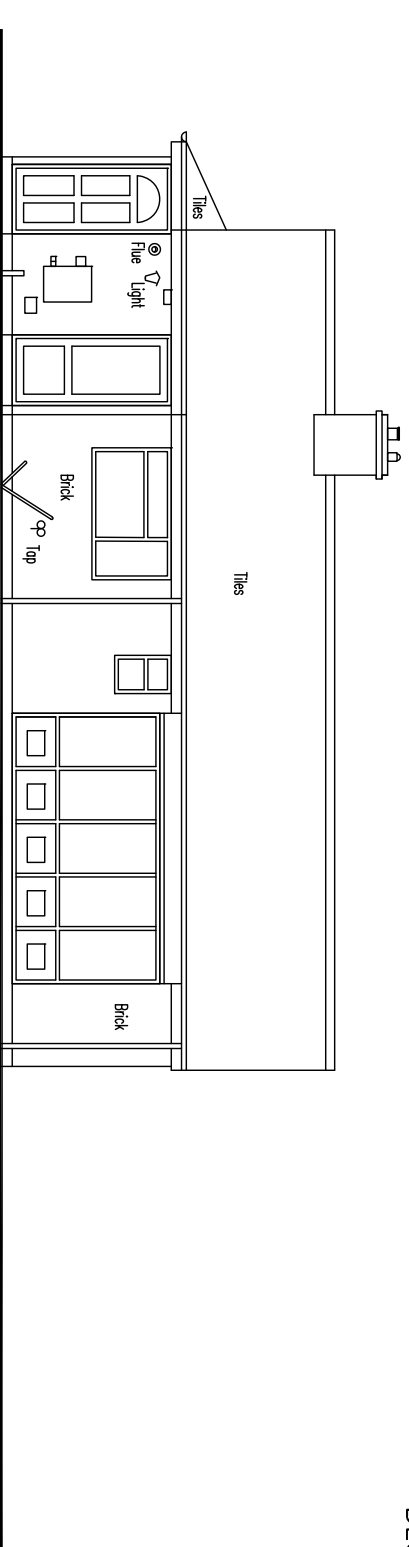


Existing Side Elevation

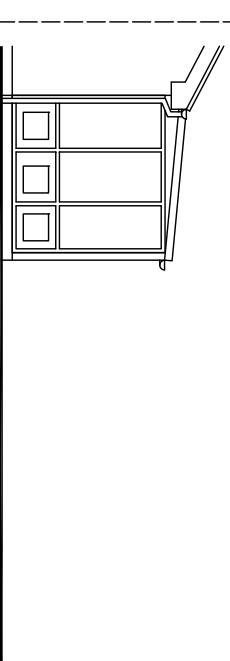


Existing Front Elevation (Part)

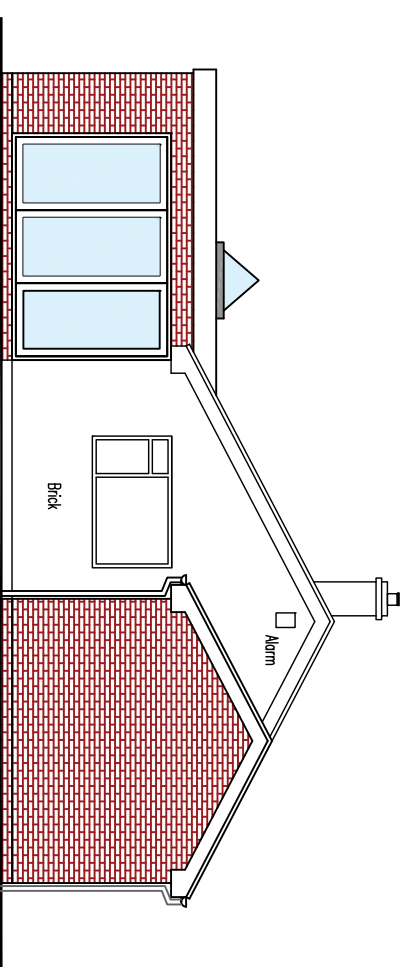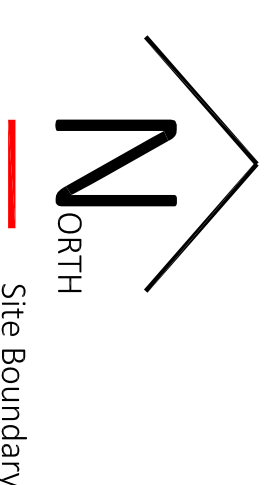


Proposed Rear Elevation

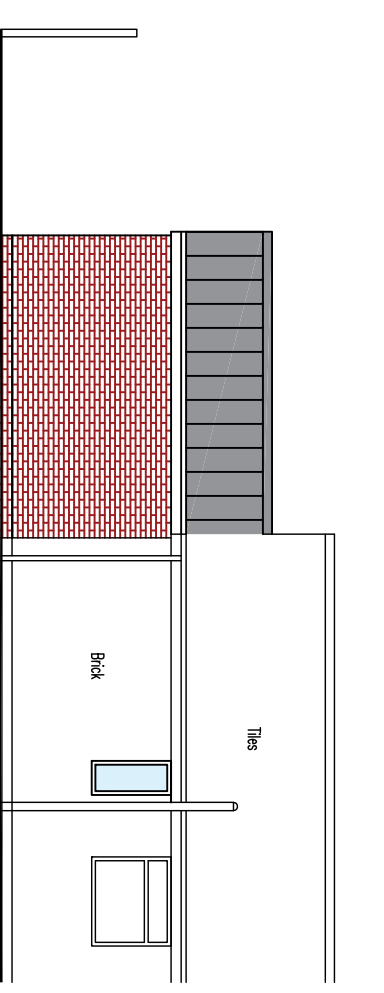


Proposed Side Elevation (Part)

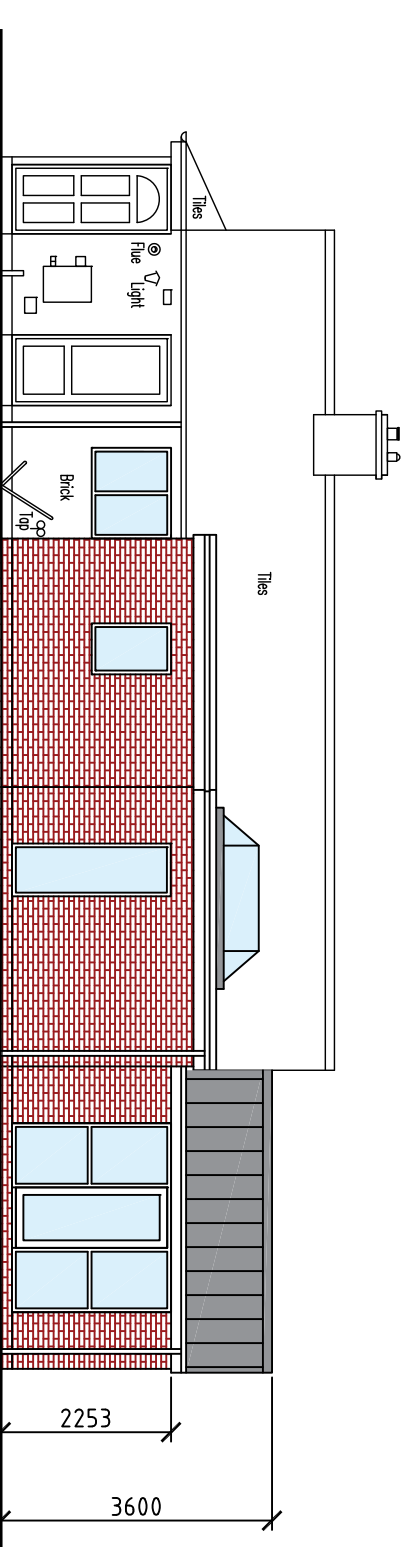

Proposed Side Elevation

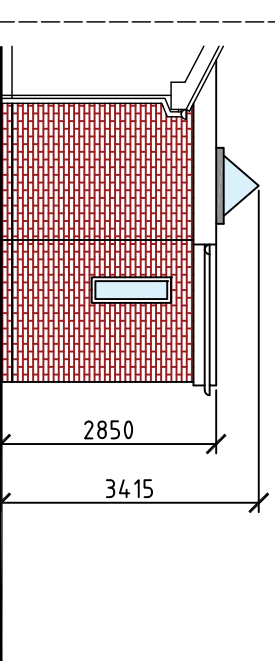

Proposed Front Elevation (Part)

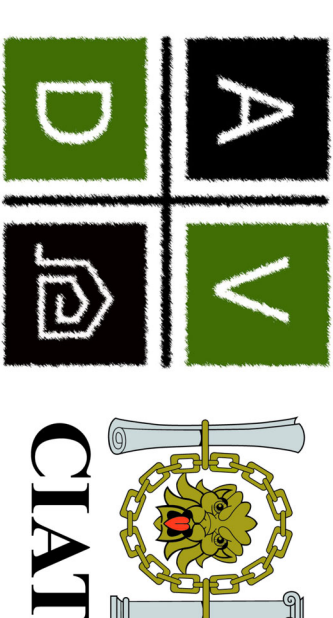

ArchitecturalVistadesigns Ltd
a: The Paddock, 118 Paddock Way, Hinckley, Leics LE10 0BZ

m: 0785 458 2584 t: 01455 698 839

m: 0785 458 2584 t: 01455 698 839

w: www.architecturalvistadesigns.co.uk

e: studio@architecturalvistadesigns.co.uk

Client: Mr and Mrs Pirie Dwg Status: PLANNING

Dwg: Existing / Proposed Plans and Elevations

Project: Extension and Alterations

at No. 25 Preston Close, Stanton under Bardon LE67

Scale: 1:100, 1:500 & 1:1250 @ A1

Date: 18.12.2023 Drawn By: map

Dwg No. _____ Rev. _____

AVD-788-PCS-PL01 -