



Head Office
Unit C, 3 Nelson Street,
Doncaster, DN4 5AD


Office: (01302) 357958

info@marvelheating.co.uk

System Size: 5.67W


Contact

Ian Ronson
07931374414

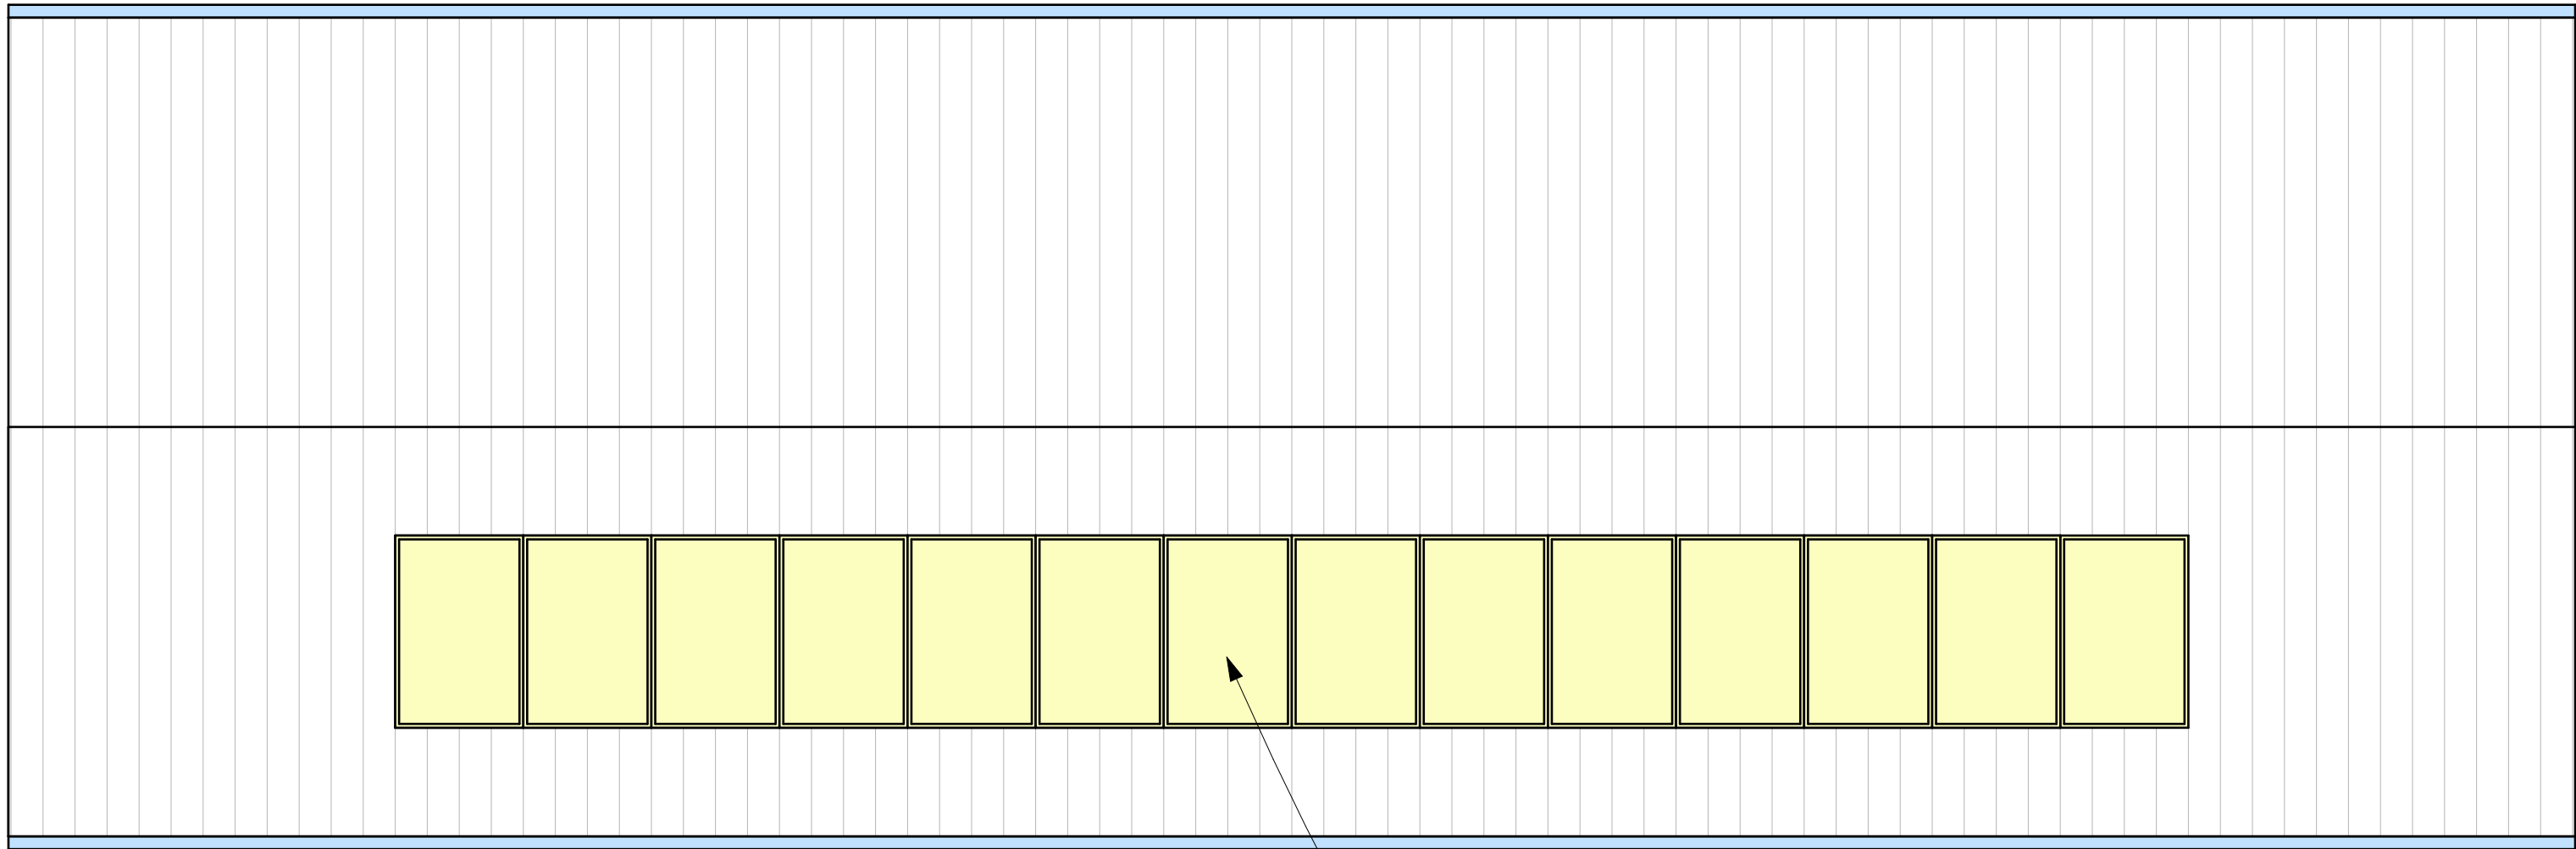


PROPOSED ROOF PLAN


ROOF MOUNTED - 14No. SOLAR PANELS
(LR5-54HPB-405M 405 WATT Panels (LONGI))
WITH BATTERY STORAGE 3600W.
(1 x SUNSYNK - 3.6K-SG01/03LP1 (SUNSYNK))

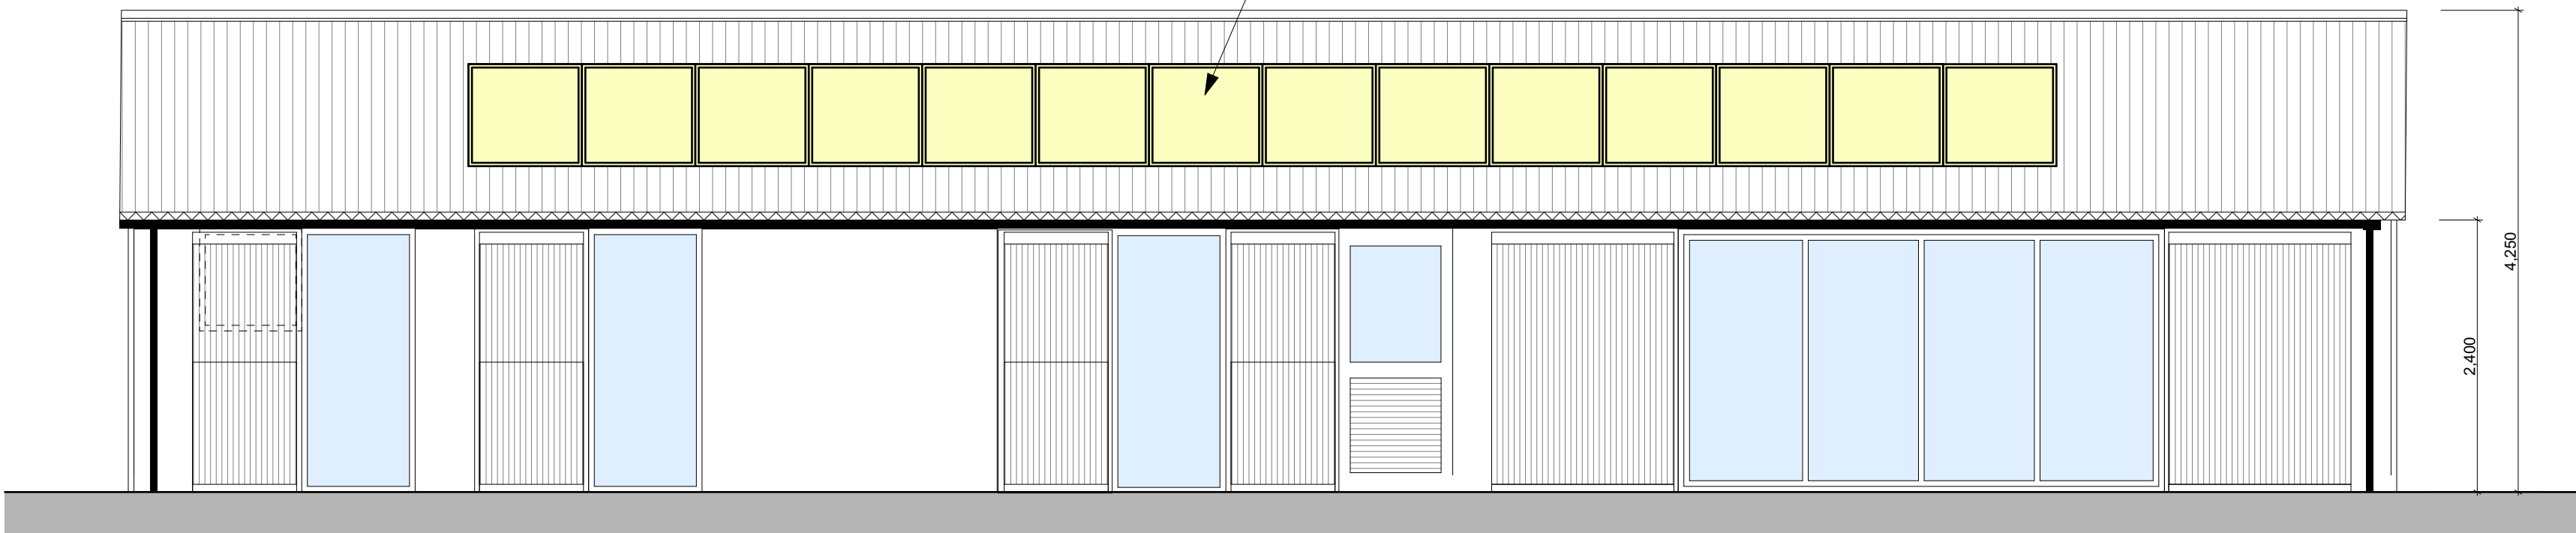


PROPOSED FRONT ELEVATION

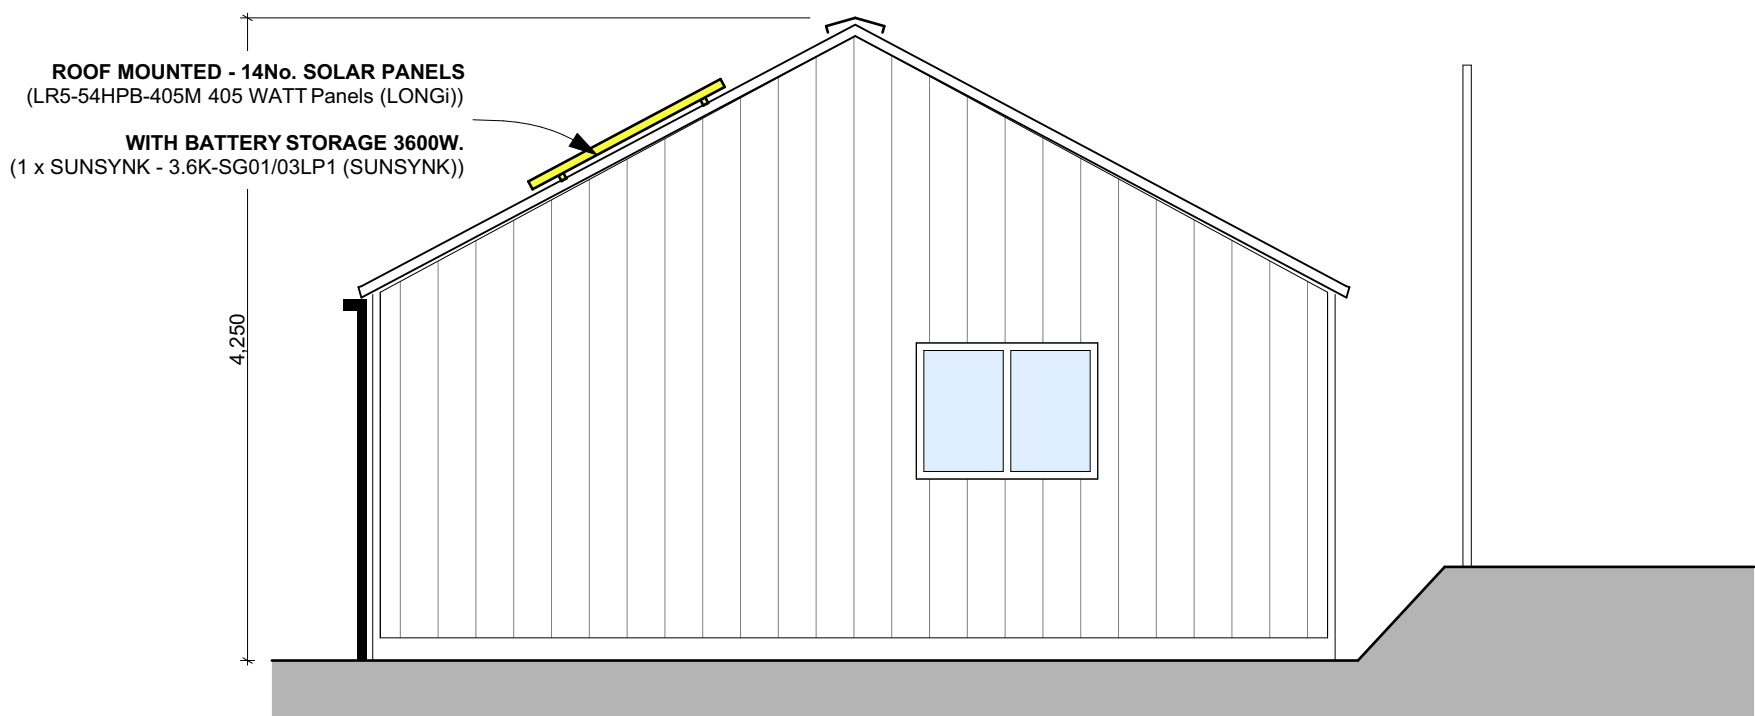

PROPOSED SIDE ELEVATION

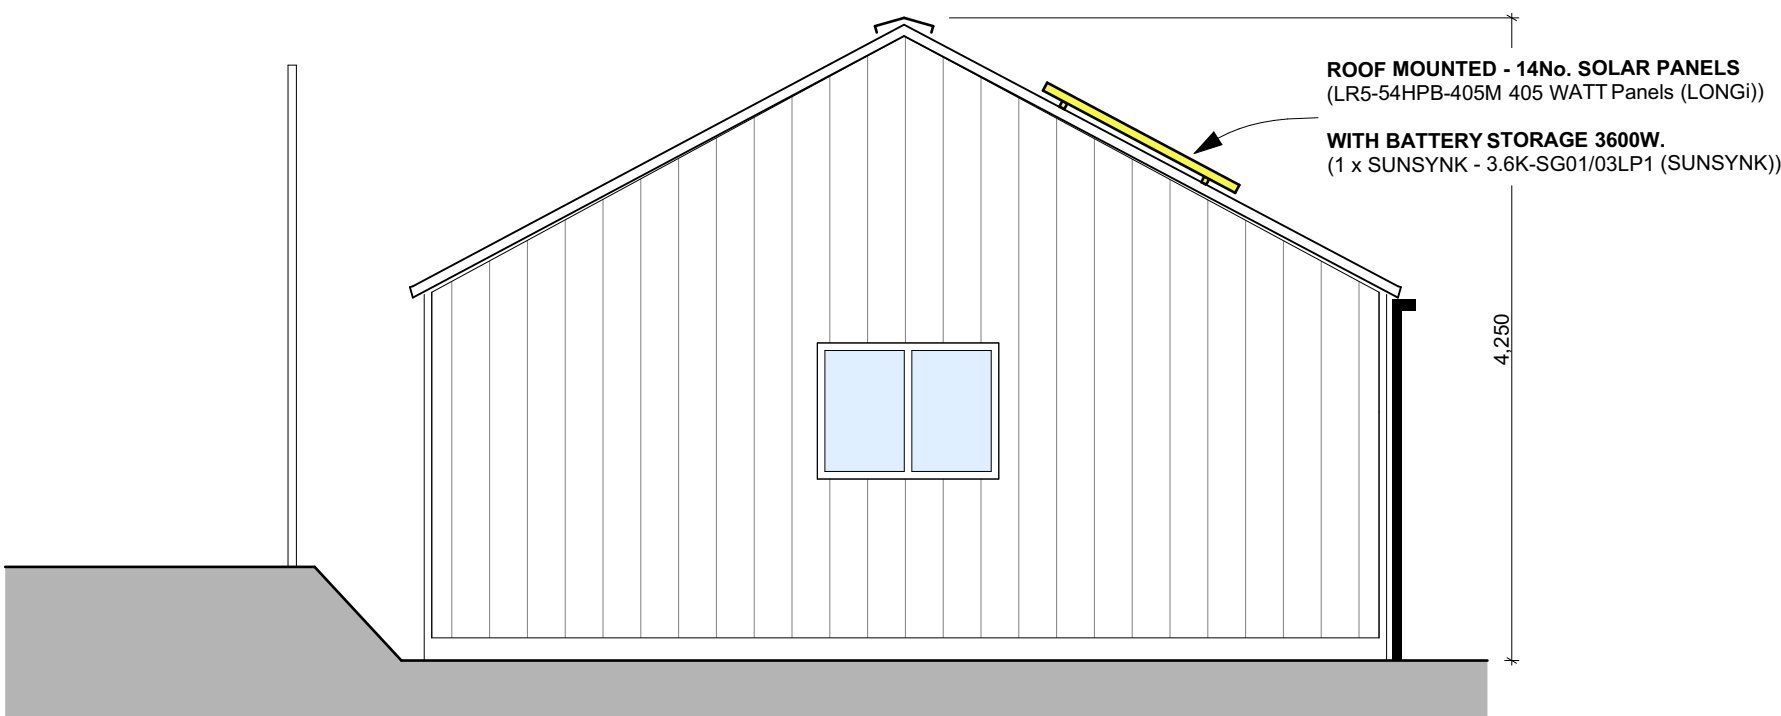

PROPOSED SIDE ELEVATION

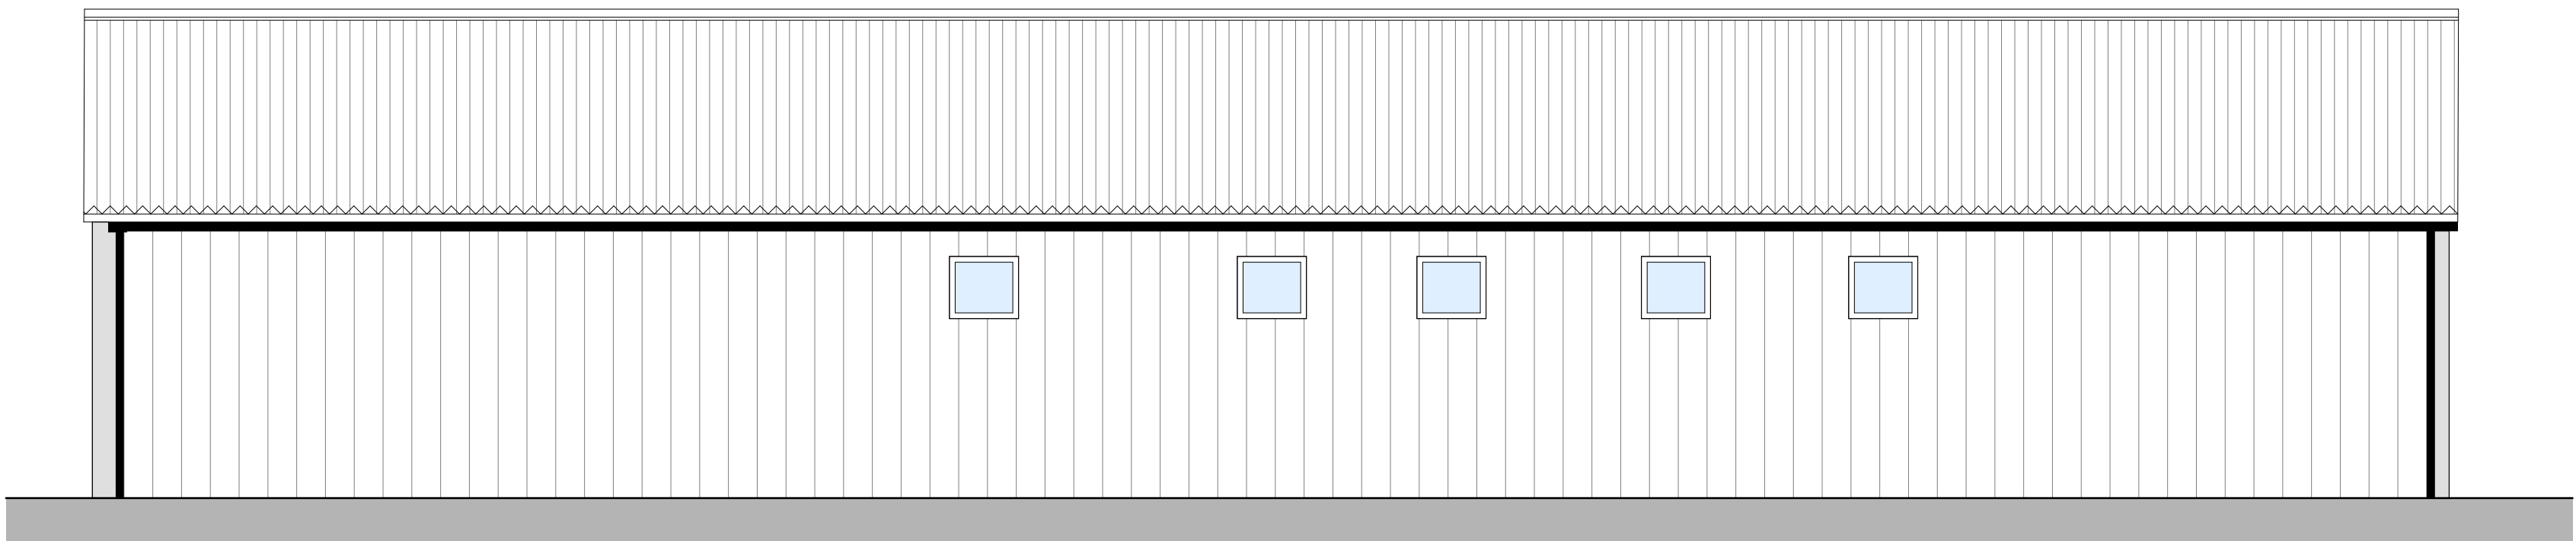

PROPOSED REAR ELEVATION

- Notes
- 1) This drawing MUST NOT BE SCALED.
 - 2) All dimensions to be CHECKED ON SITE and any DISCREPANCY reported to the Architects.
 - 3) The site boundary shown is the best assumed from available data and does NOT represent legal ownership.

Revisions.	
☐ APPROVAL	☐ INFORMATION
☐ PRELIMINARY	☐ FOR CONSTRUCTION

Project
WHITTINGTON EDGE STABLES
MARKFIELD ROAD
LE6 0LU

Client
MR AND MRS BERRIDGE

Drawing Title
PROPOSED SOLAR PANELS

Drawing By PJT	Checked By JHS
-------------------	-------------------

Date NOVEMBER 2023	Scale 1:50 @ A1
-----------------------	--------------------

Drawing Number 7579 / 20	Revision
-----------------------------	----------

4B FIR TREE LANE
GROBY
LEICESTER
LE6 0FH
TEL: 0116 254 7868
FAX: 0116 255 7293
EMAIL: enquiries@gwh.co.uk

