



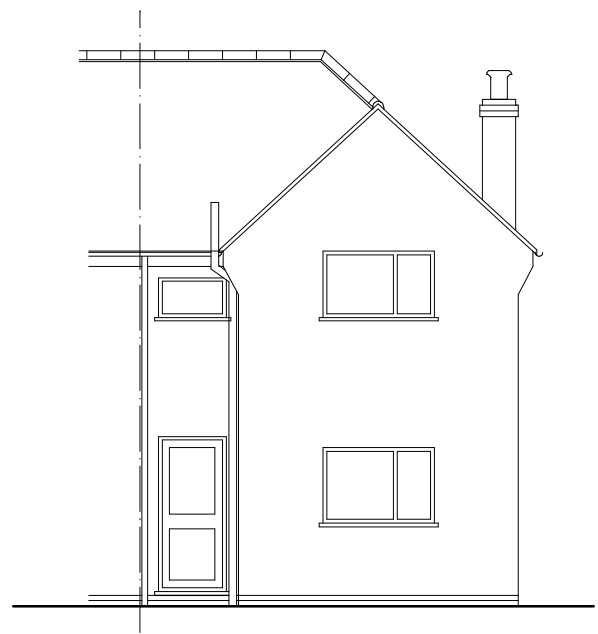


Existing Front Elevation

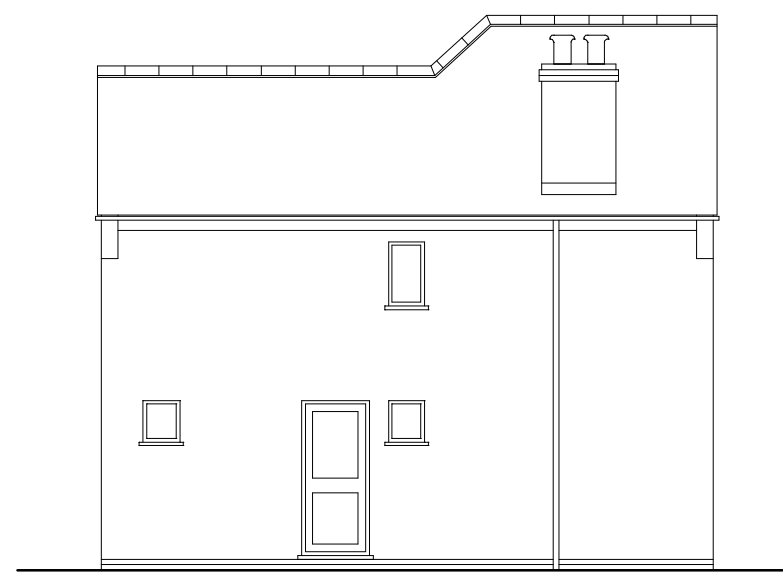

Existing Rear Elevation



Existing Elevation To
Gwendoline Avenue

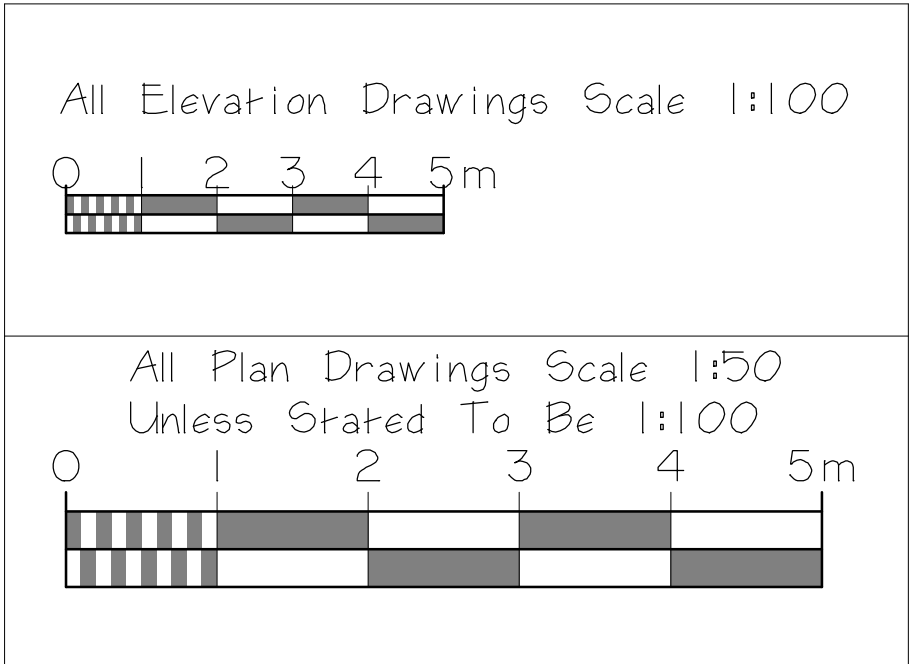

Scale Bars




Proposed Front Elevation




Proposed Rear Elevation




Proposed Elevation To
Gwendoline Avenue

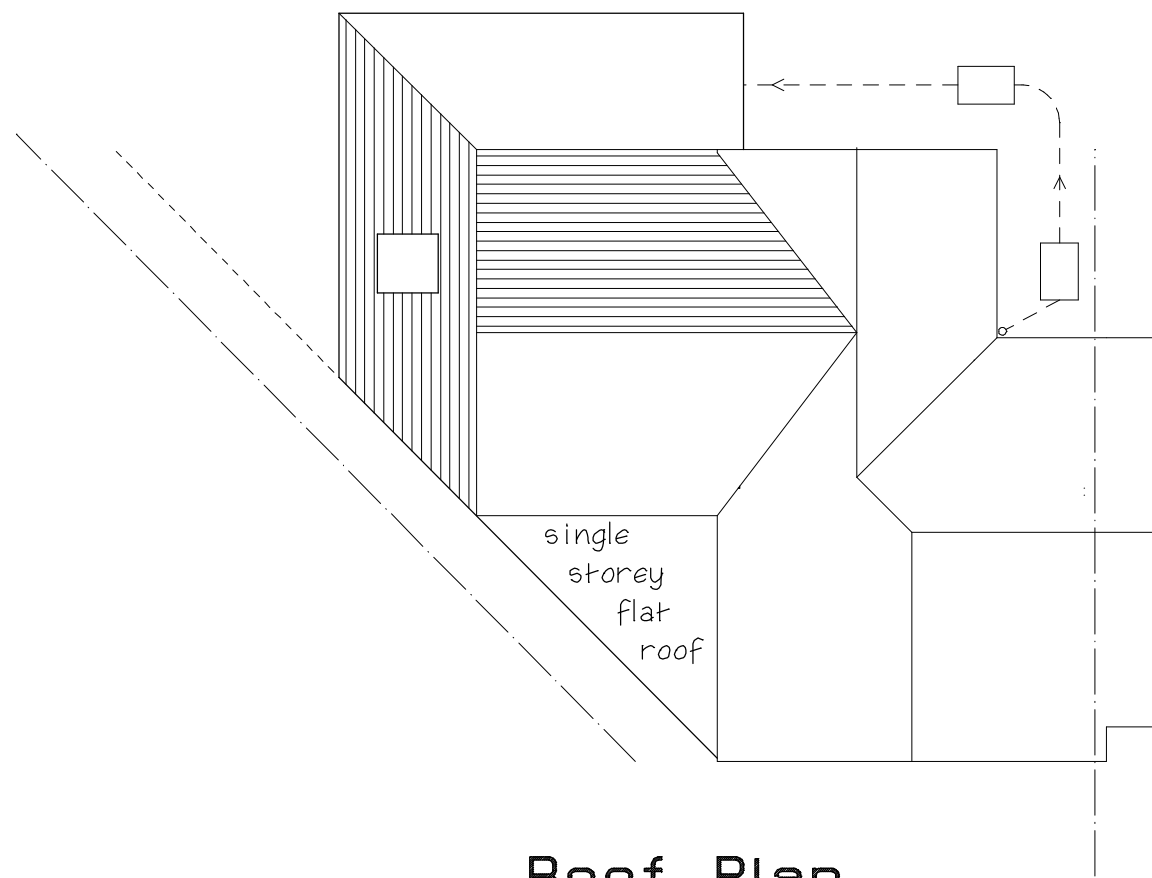


Roof Plan

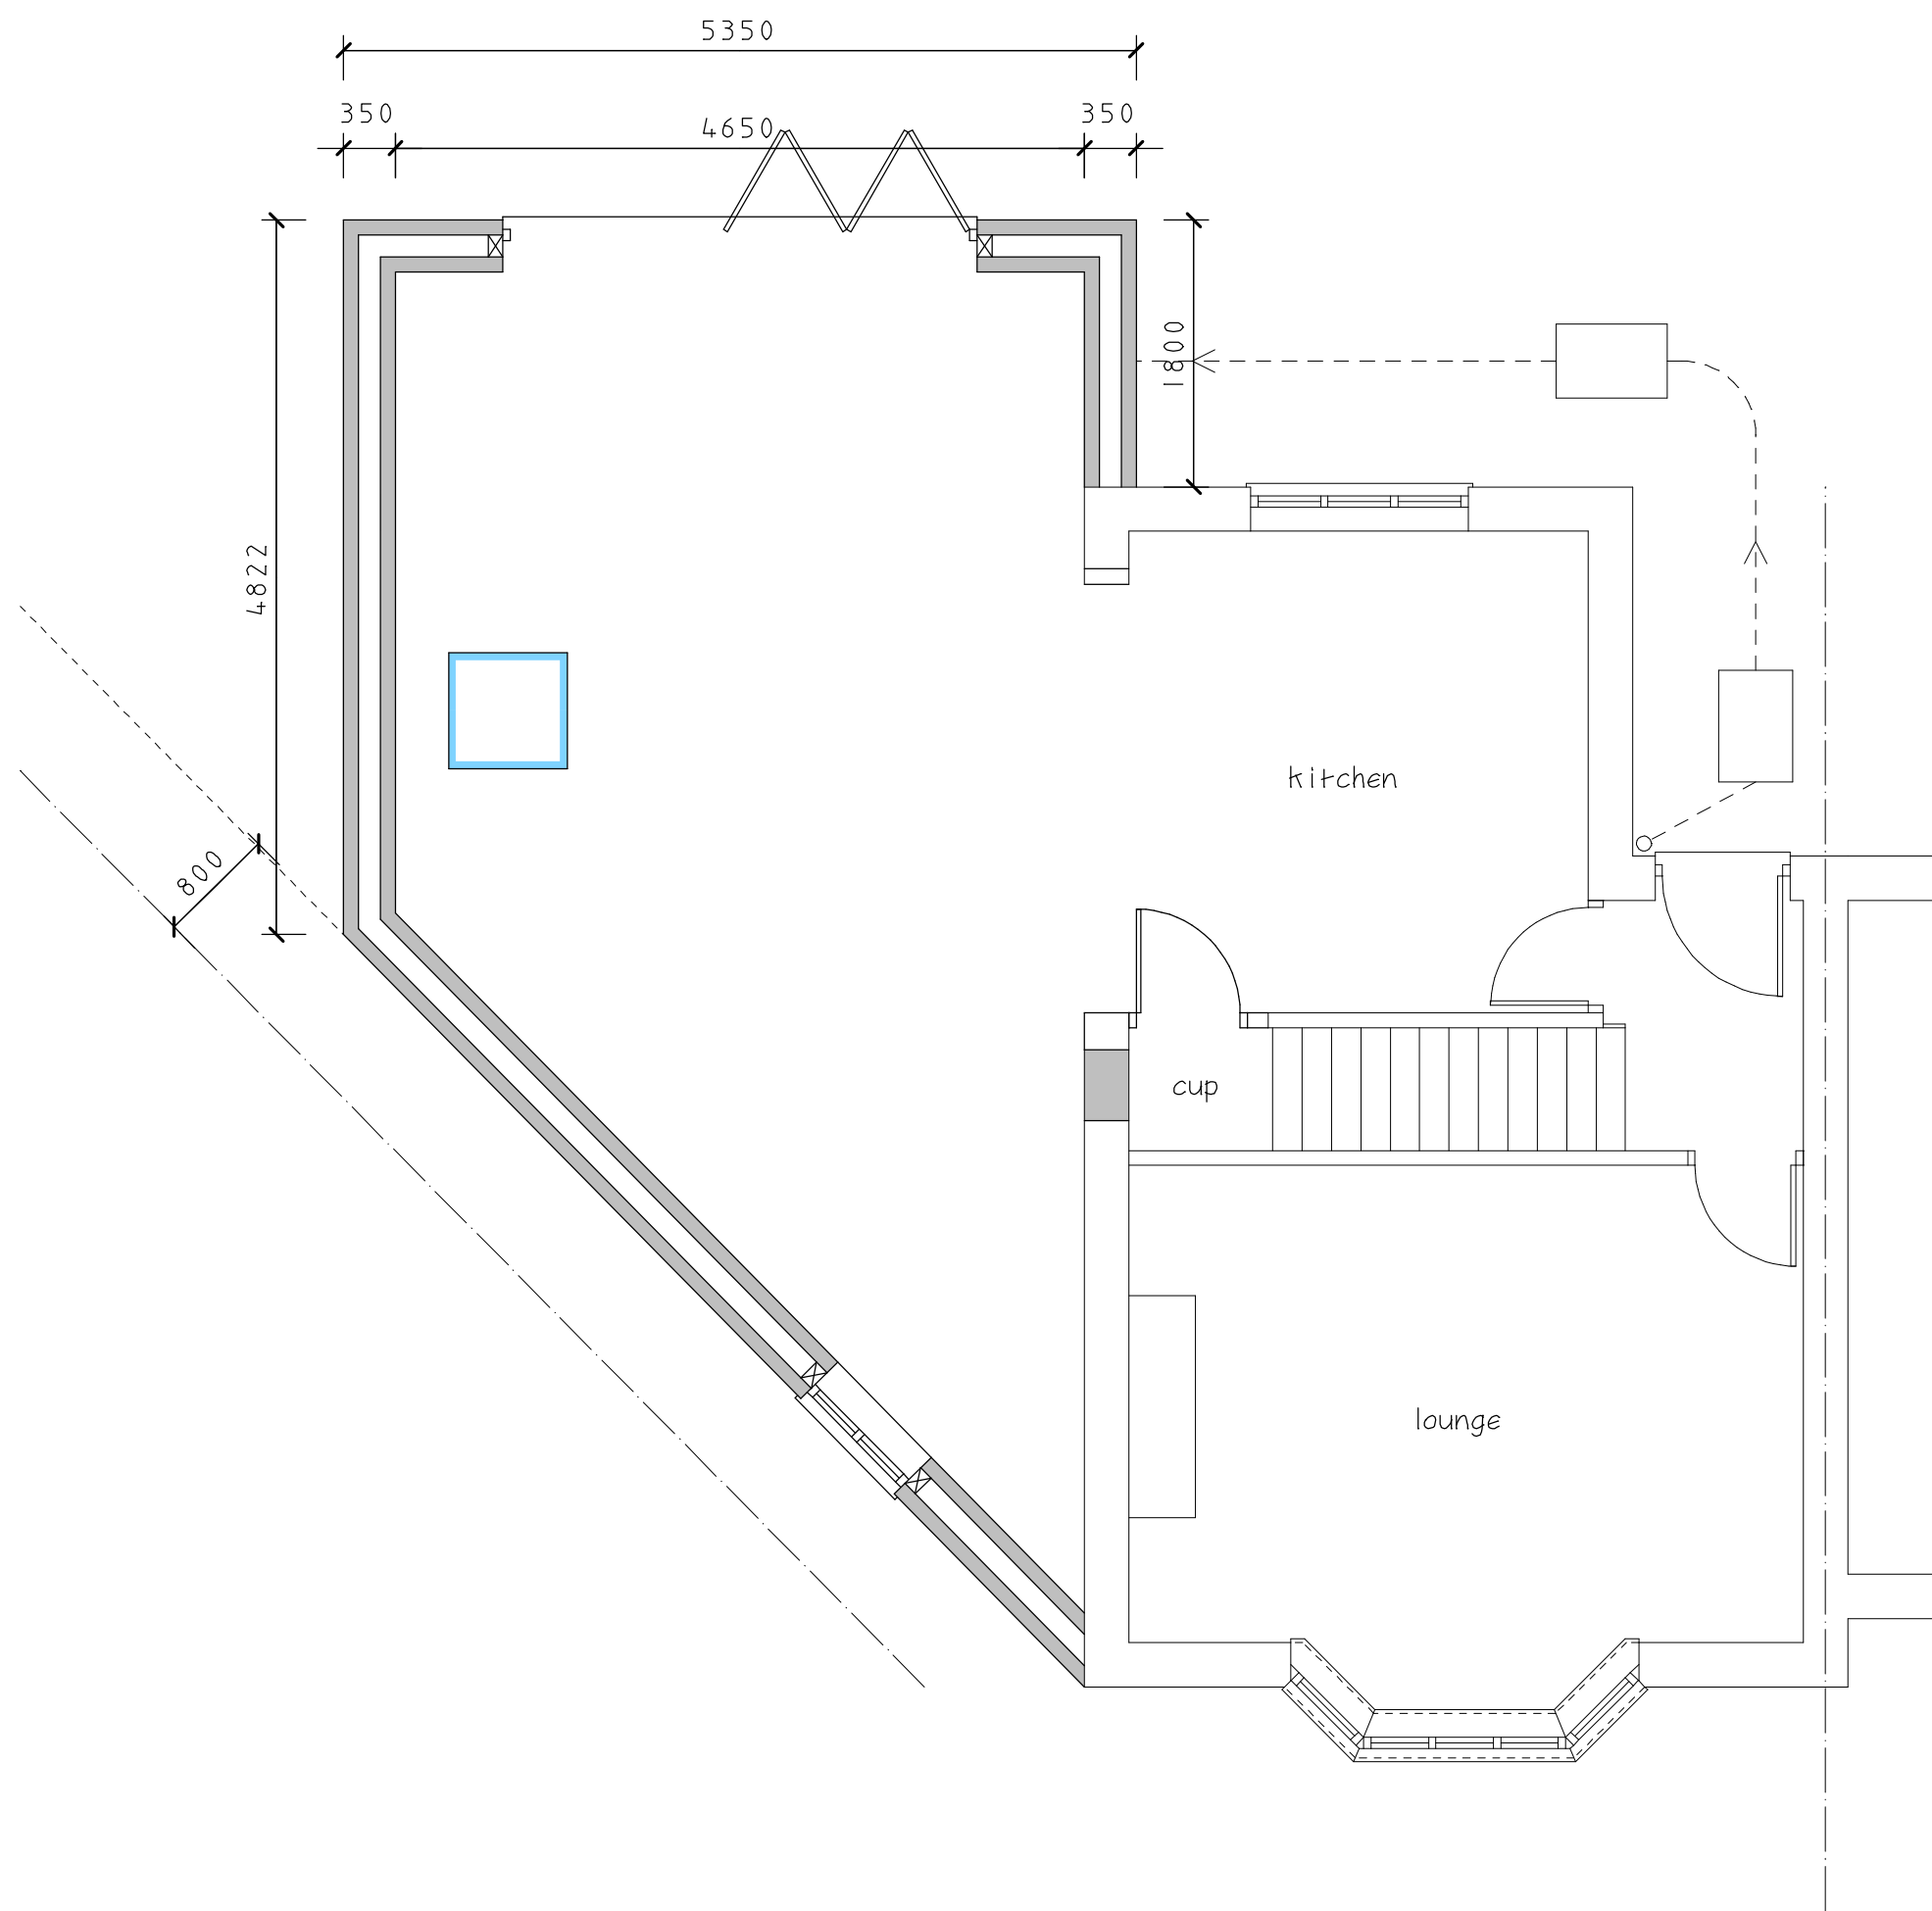


Proposed Ground Floor Plan

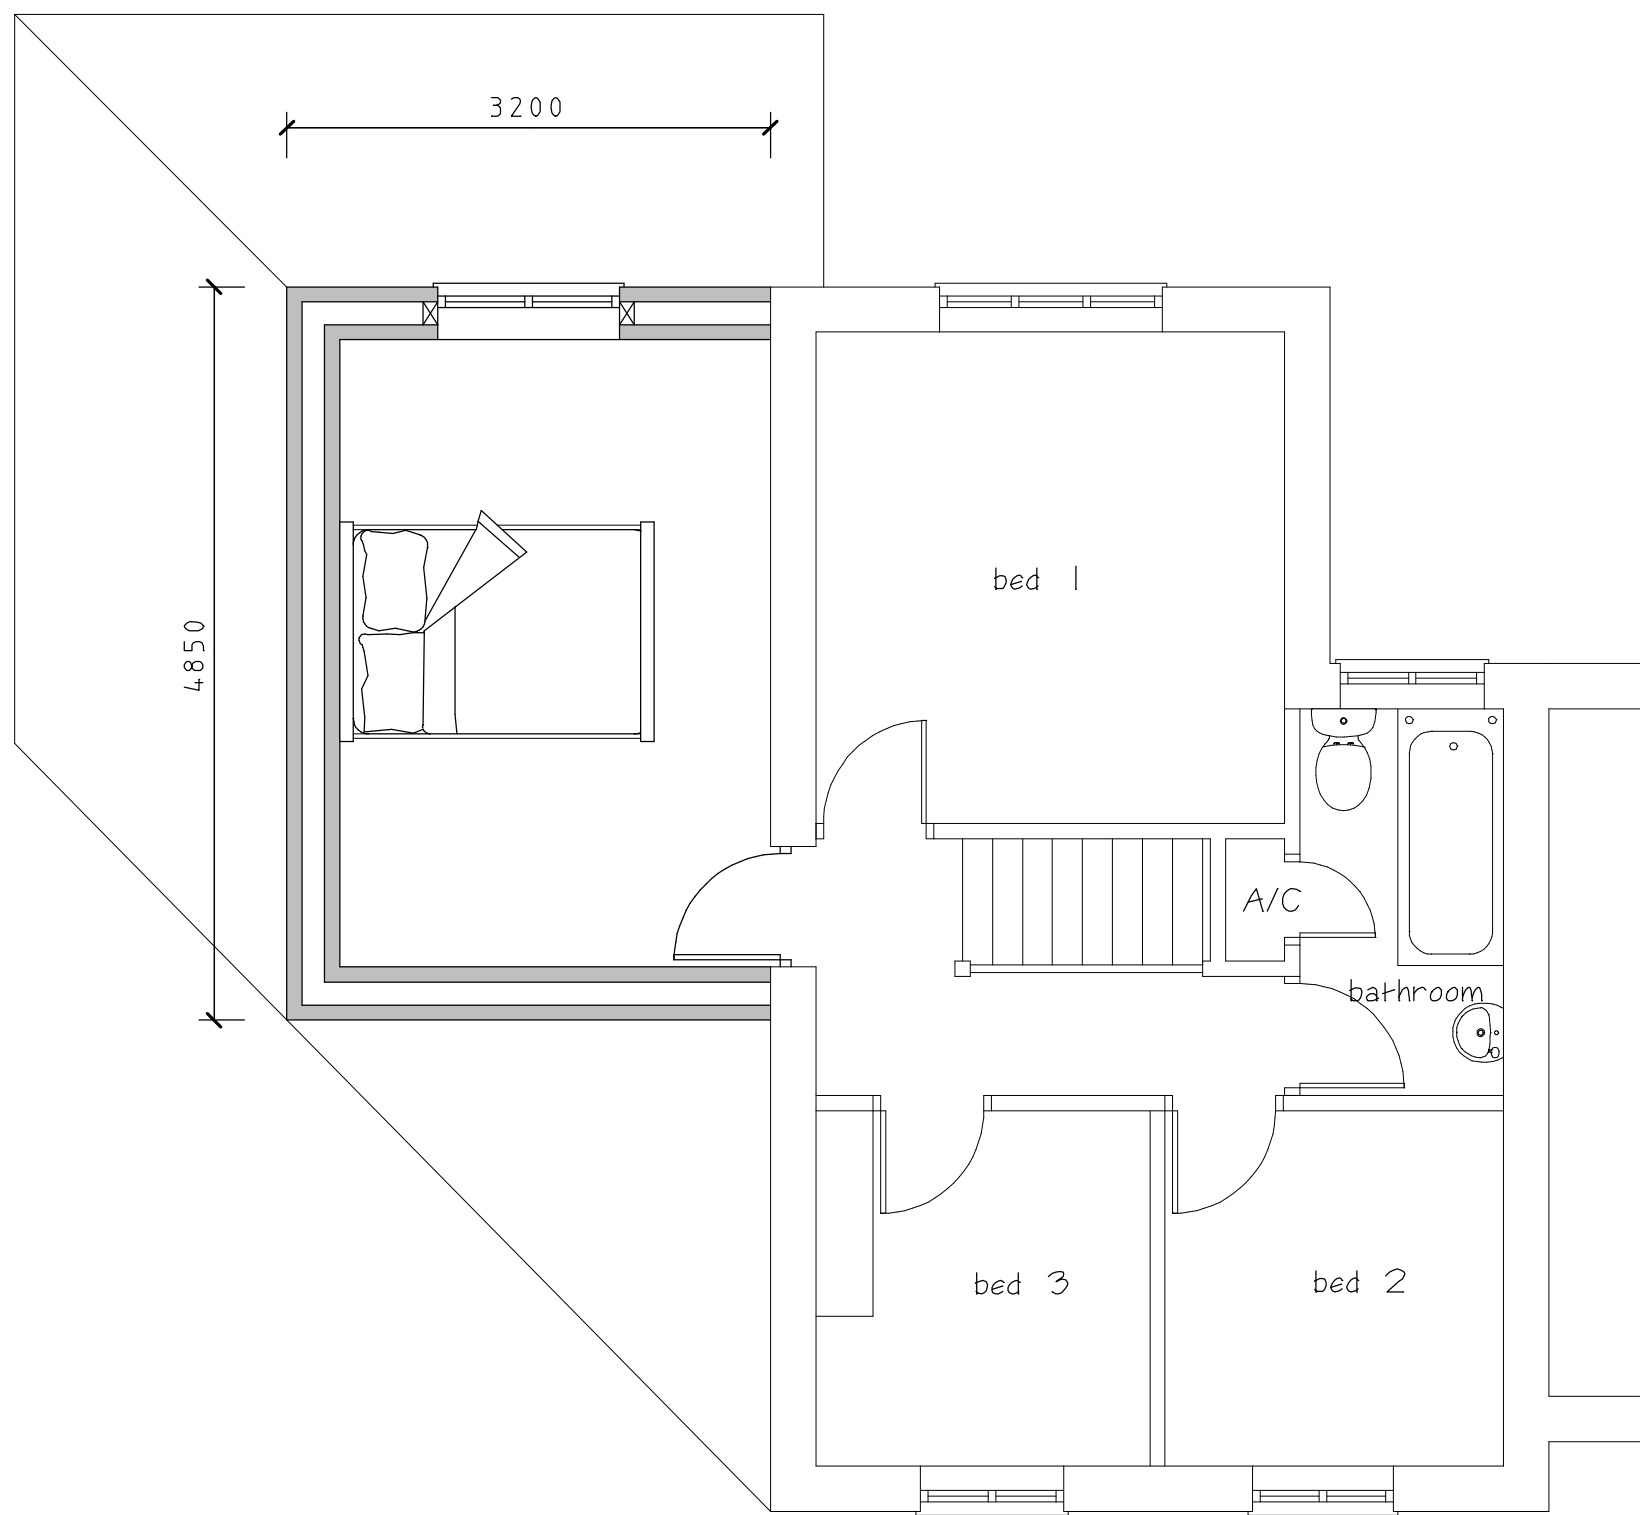

Proposed First Floor Plan

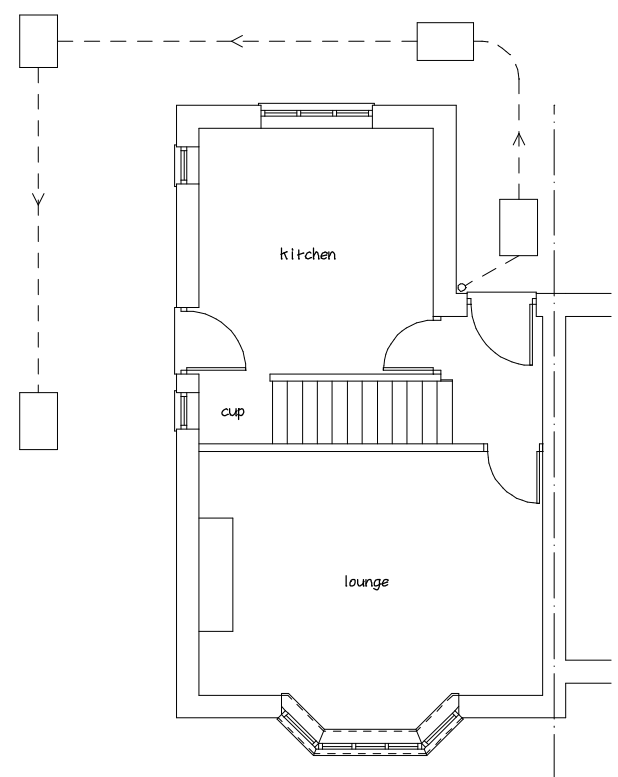

Existing Ground
Floor Plan
Scale, 1:100

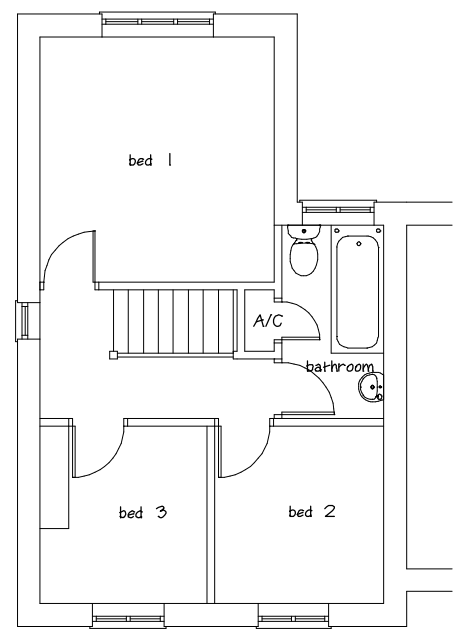

Existing First
Floor Plan
Scale, 1:100

AMENDED PLAN

REV-A 25/06/2026

Two storey high part of extension with flat roof removed and replaced with single storey flat roof

CLIENT

Shaun Denton-Beaumont

JOB TITLE

**143 Wykin Road
Hinckley
Leicester
LE10 0JA**

DRAWING TITLE

**Proposed Extension
To The Side Of
Semi Detached House**

SCALE	SHEET	DATE	DRAWN BY
1:50 & 1:100	A1	Mar 2026	A Moore

ANDREW MOORE
ARCHITECTURAL SERVICES
Tel; 07973397765
Email;andrewmoore@workmail.com

DRG NO	SHEET NO
1723 REV-A	