


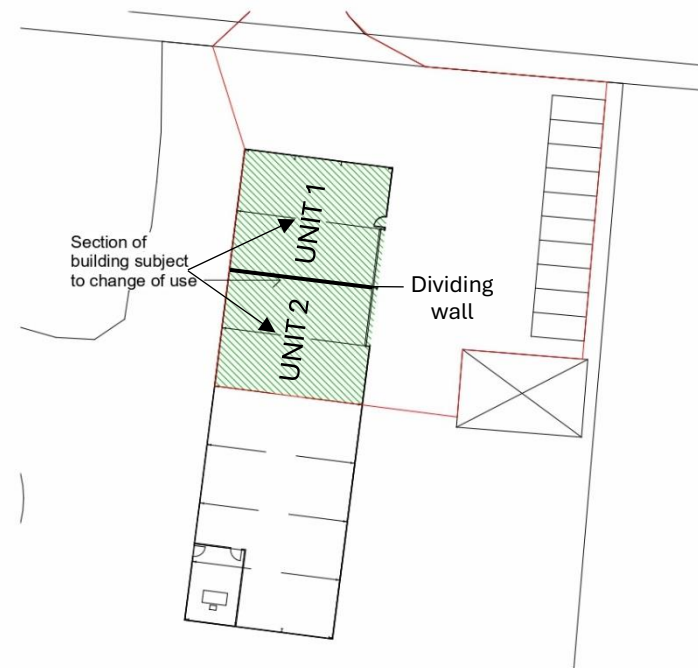

Building Site Plan

1 : 500

SCALE 1:500



Desford Lane, Ratby, LE6-0LF

Drawing Name:
Site Plan

Drawing Stage: **Planning**

Status: **S0**

File Ref:

015 10/28/20 Author n/a As indicated @ A3 C01
SDP Project No Date Drawn Team Scale Rev
Drawing Number: Project Organisation Function Date Issue Number
XXXXX-BAN-ZZ-ZZ-DR-A- 131001



Site Location Plan

1 : 2500

SCALE 1:2500



- Application Boundary
- Ownership Boundary
- Section of building Subject to change of use