




Section A-A (Scale 1:250)

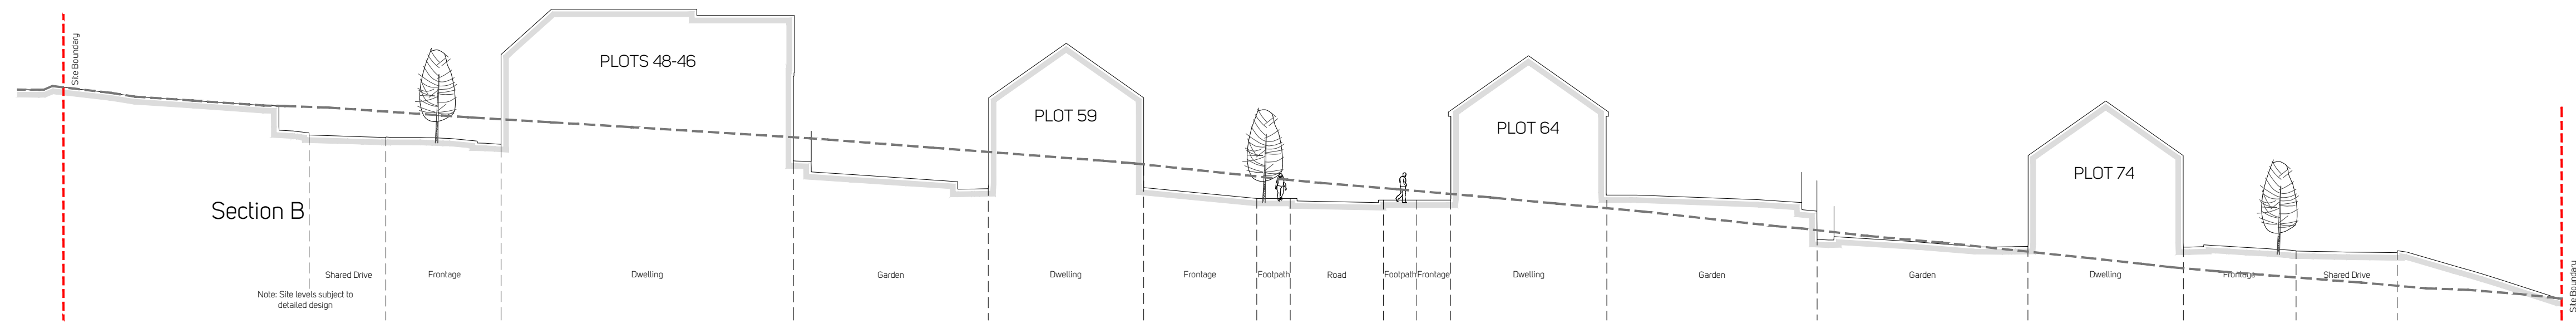

Section B-B (Scale 1:250)

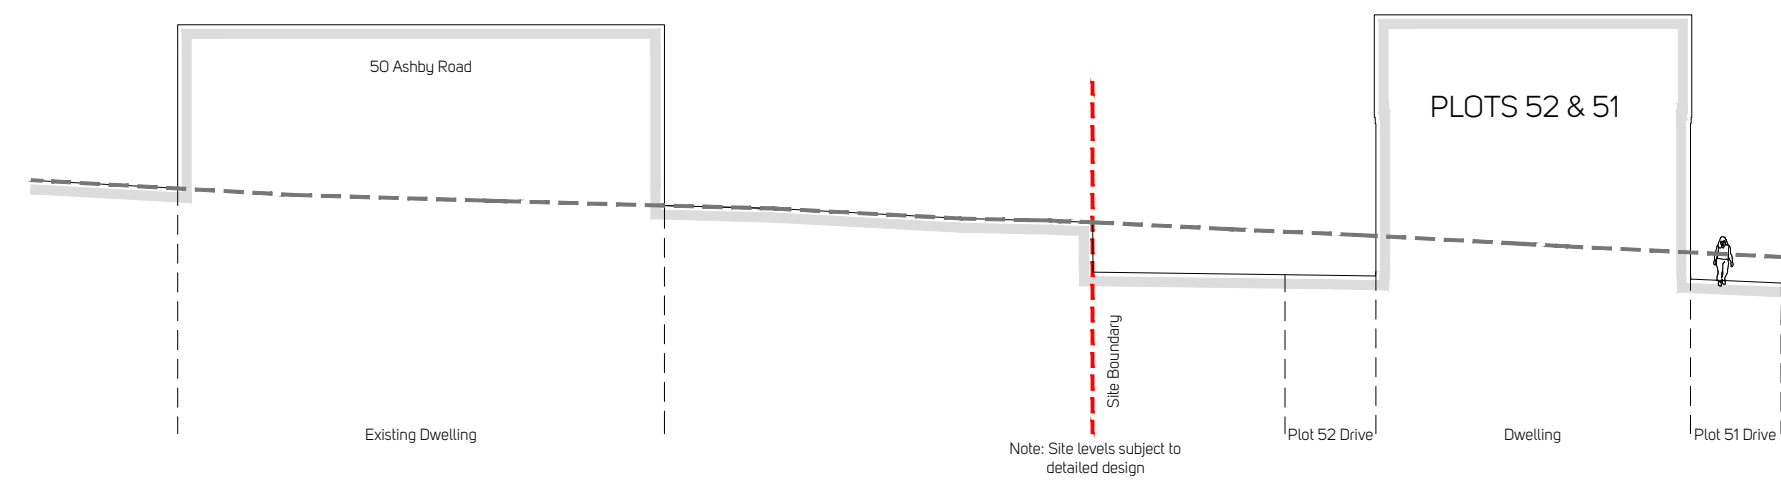

Section C-C (Scale 1:250)

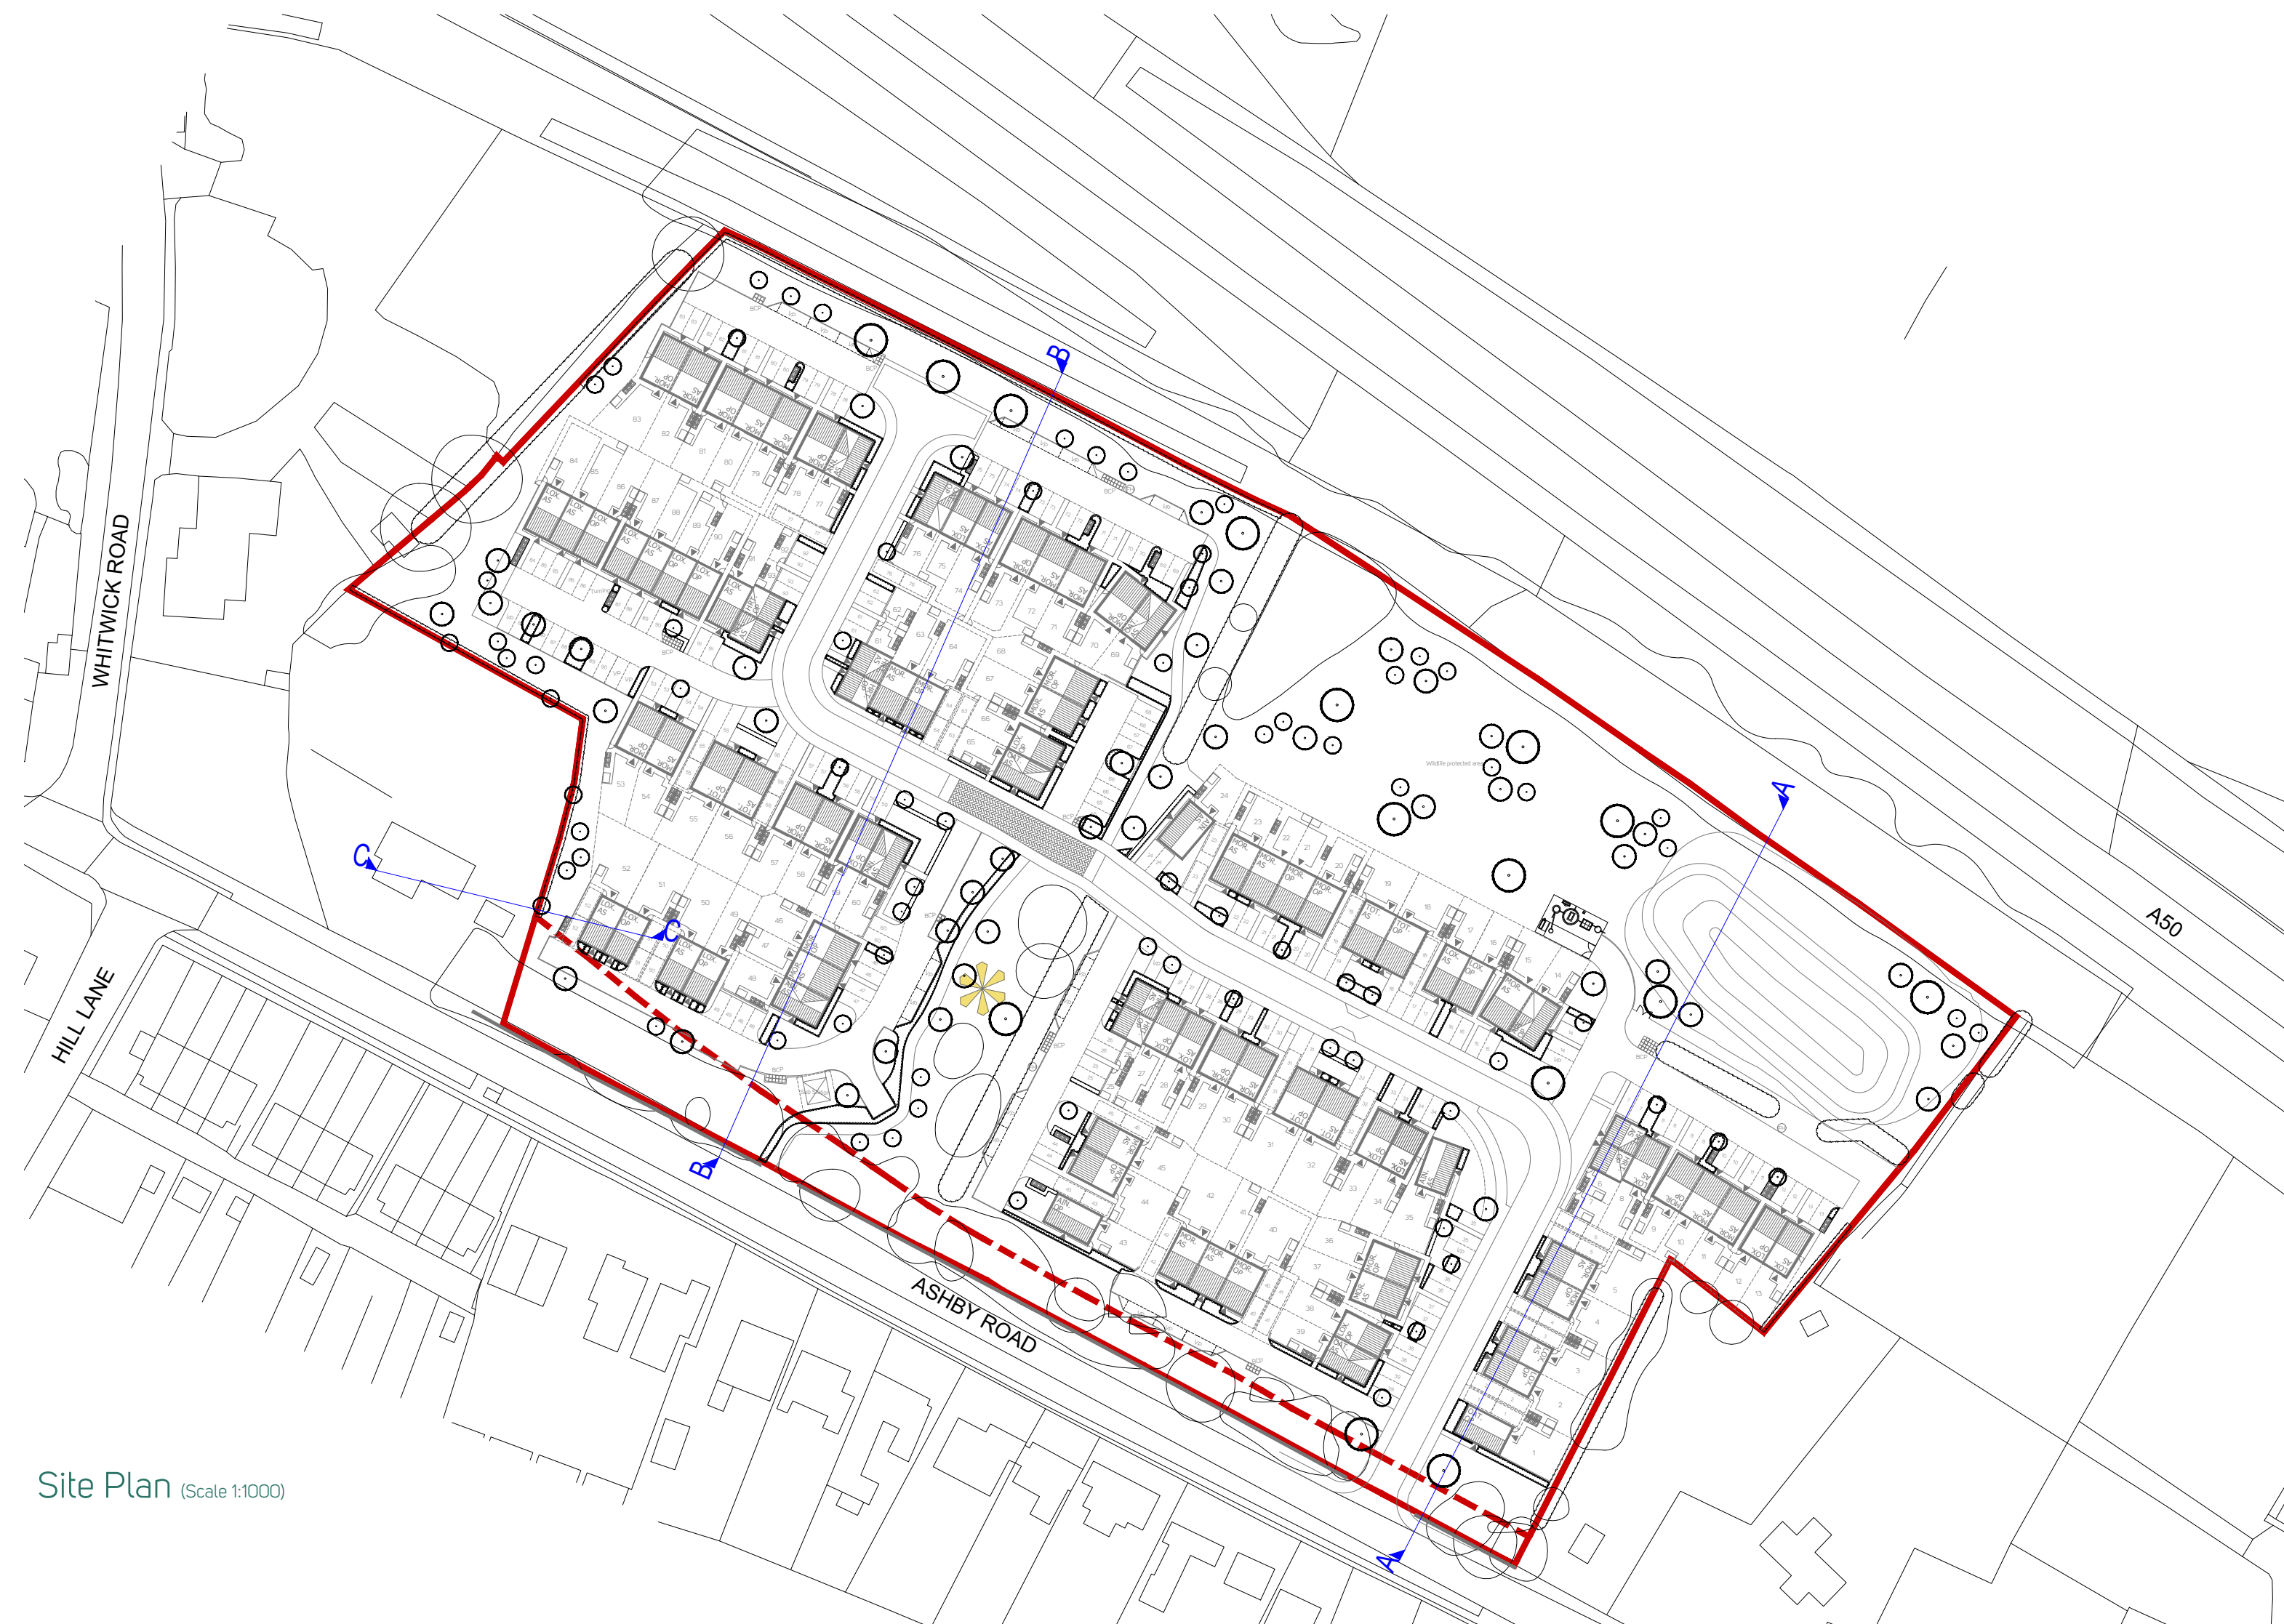

Site Plan (Scale 1:1000)

C	21/07/26	Drawing Updated in line with Planning Layout rev M
B	05/06/26	Drawing Updated in line with Planning Layout rev I
A	20/05/26	Updated to planning layout G.
Rev	Date	Comments

