

Orientation of site has not been checked, design subject to check before installation



Miracle
Design & Play

TEL: ++44 (0)1604 658240
E-MAIL: sales@miracledandp.co.uk
WEB: www.miracledesignandplay.co.uk

PROJECT TITLE:
Markfield

SHEET TITLE: **Site Plan**

Key:

Fencing: 500mm High Timber Knee Rail by Client

Surfacing:

Bound Rubber Mulch Safety Surfacing

Existing Grass

Macadam Surfacing by Client

Grass Mat Safer Surfacing:
EcoMat Grass Mats 1.2m x 1.2m 150gsm

Landscaping:

Trees by Client

Shrub Planting by Client

Equipment Fall Zone (No safety surfacing required if located on well maintained turf and under 1.5m CP10)

REVISIONS		
Issue	Description	Date
C	Design revised to new layout from client	20/07/26
B	TT3 and TT4 incorporated into TT1 and TT2	15/07/26
A	Revised to Client Feedback	25/06/26

DRAWN BY: **L.Gbebikan**

REVISED BY: **S.Miller**

CHECKED BY: **L.Gbebikan**


SCALE: **NTS** ISSUE: **C**

CLIENT: **Allison Homes**

DRAWING NO: **Q14433_C**

DATE: **16/06/26**

© 2025 MIRACLE DESIGN AND PLAY LTD, "ALL RIGHTS RESERVED, THIS DRAWING MAY NOT BE REPRODUCED, TRANSMITTED OR STORED IN WHOLE OR IN PART WITHOUT OUR WRITTEN CONSENT"

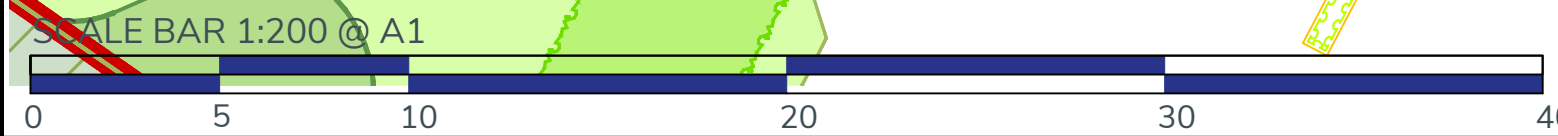

EXACT LOCATION OF EQUIPMENT TO BE AGREED ON SITE. ALL SURFACING TO BE FLAT AND LEVEL, ANY DISCREPANCIES IN LEVELS TO BE REPORTED TO MIRACLE DESIGN & PLAY IMMEDIATELY