


Scale 1:100
Issue 4.4



CL389
FRONT ELEVATION

CL393-1

CL389-1

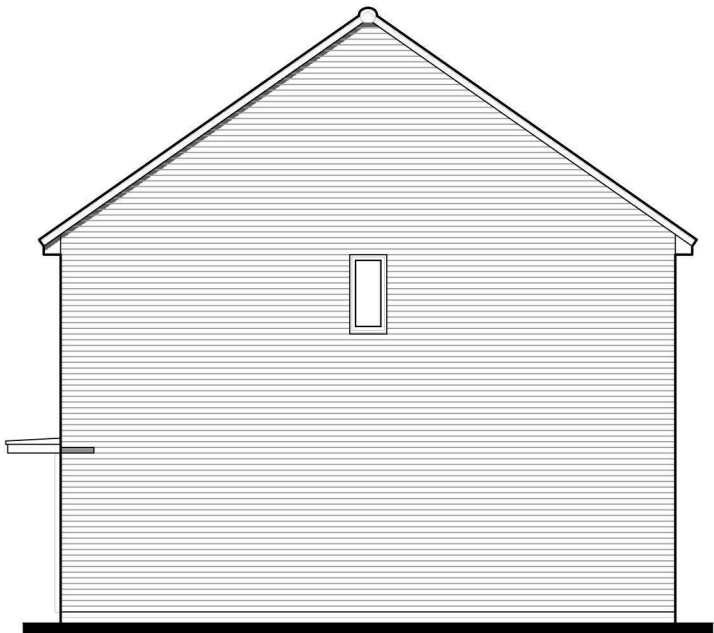


CL389-1
SIDE ELEVATION



CL389-1
REAR ELEVATION

CL393-1

CL389

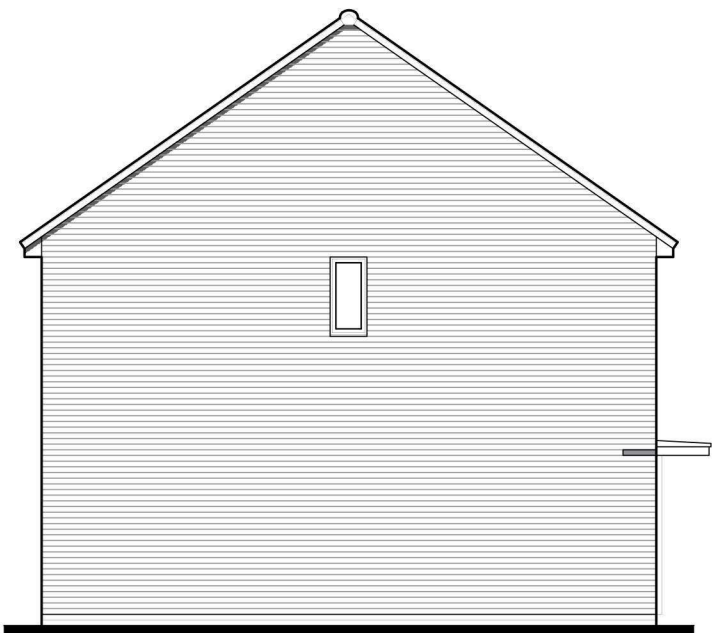

CL389
SIDE ELEVATION

Grovier
BRICK
CL815.PL-01


DATE: OCT 2020
SCALE: 1:100 @ A3

DRAWN: DR
CHECKED: MF


REV:

69.98m²
753ft²

BLOOR HOMES

 


Scale 1:100
Issue 4.4

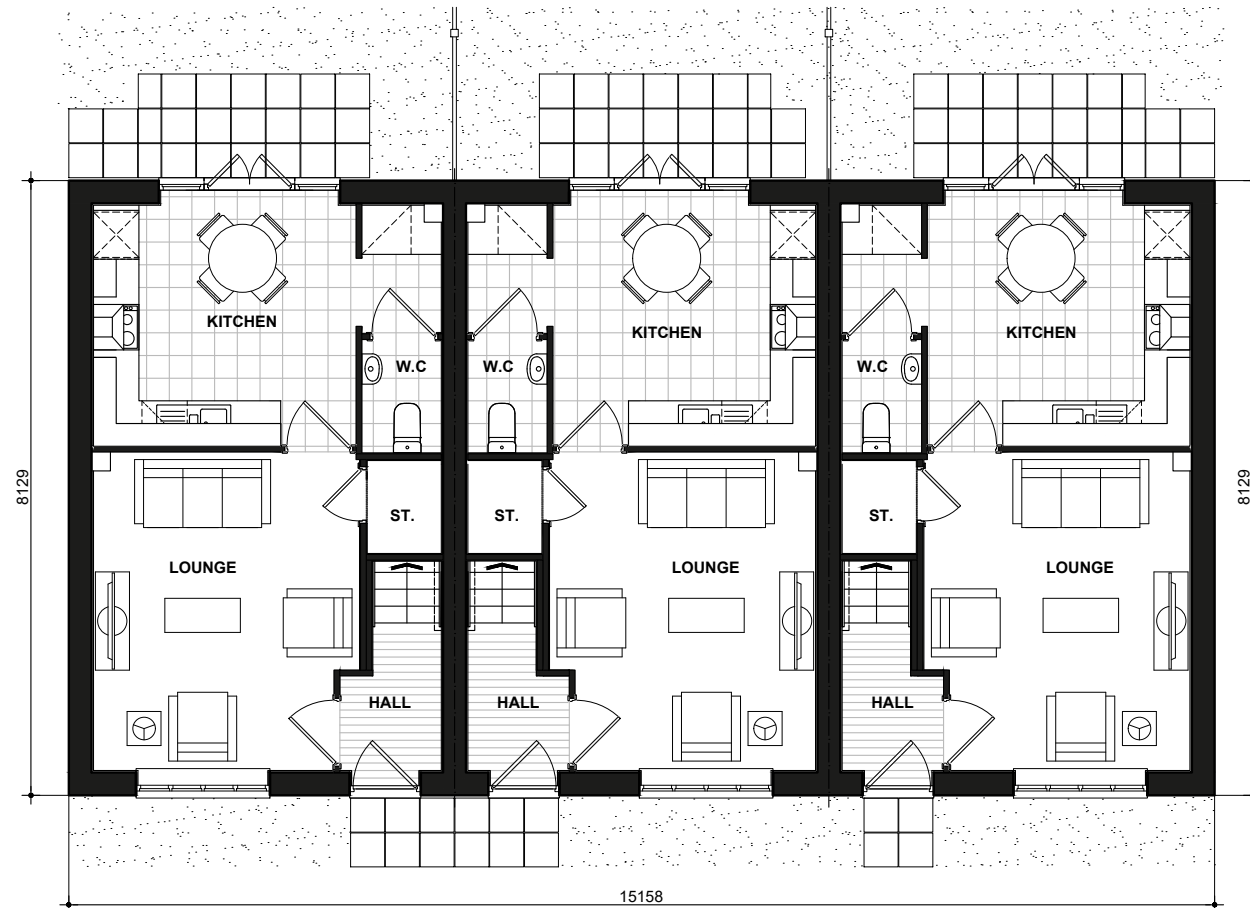

389
GROUND FLOOR PLAN

393-1

389-1

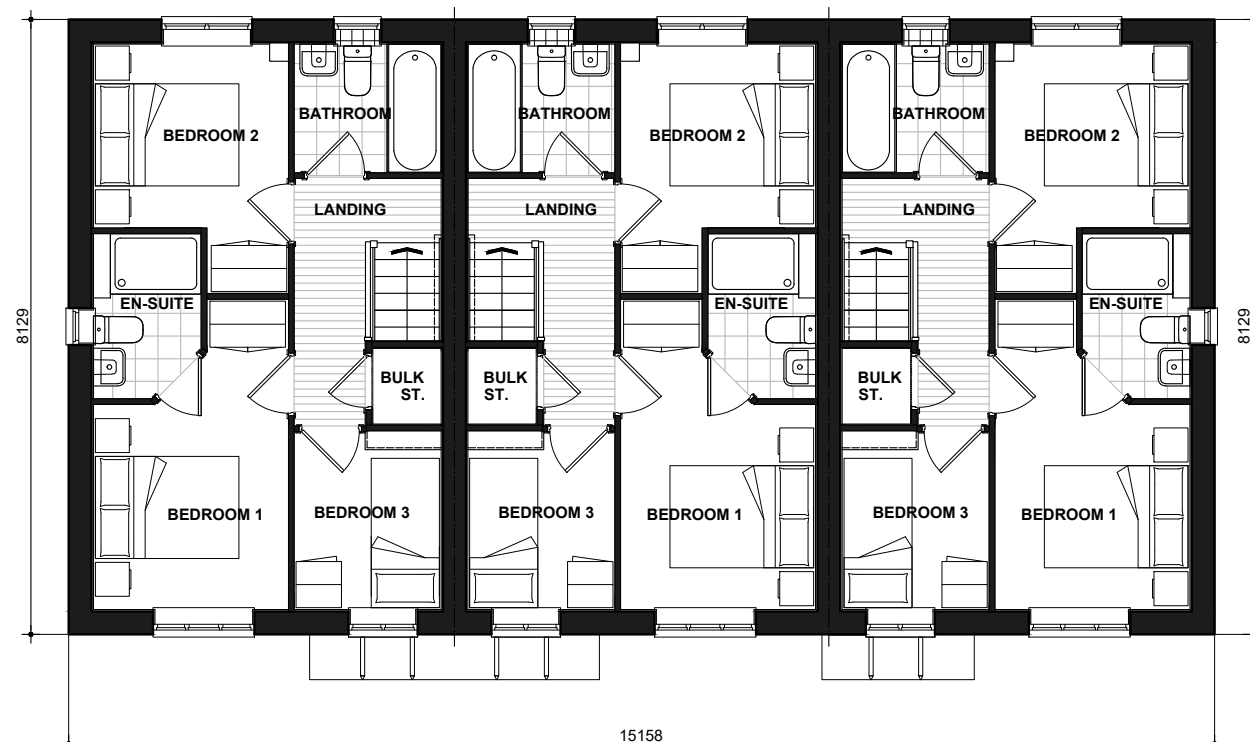

389
FIRST FLOOR PLAN

393-1

389-1

Grovier

FLOOR PLANS

815.PL-04

DATE: OCT 2020
SCALE: 1:100 @ A3

REV:

DRAWN: DR
CHECKED: MF

69.98m²
753ft²

BLOOR HOMES




Scale 1:100
Issue 4.3



CL277
FRONT ELEVATION

CL279-1

CL277-1

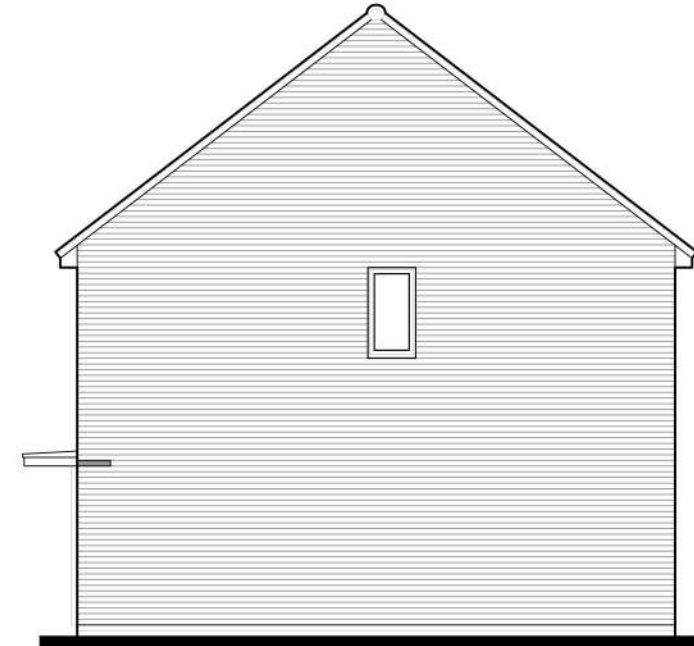


CL277-1
SIDE ELEVATION



CL277-1
REAR ELEVATION

CL279-1

CL277

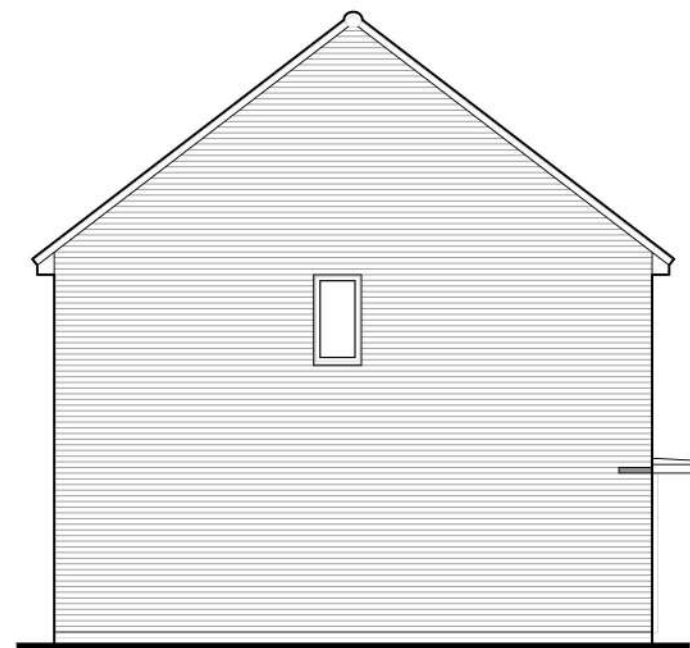


CL277
SIDE ELEVATION

Drake


BRICK
CL801.PL-01

DATE: NOV 2020
SCALE: 1:100 @ A3
DRAWN: DR
CHECKED: GPM
REV:
62.27m²
670ft²

BLOOR HOMES

 

Scale 1:100
Issue 4.3

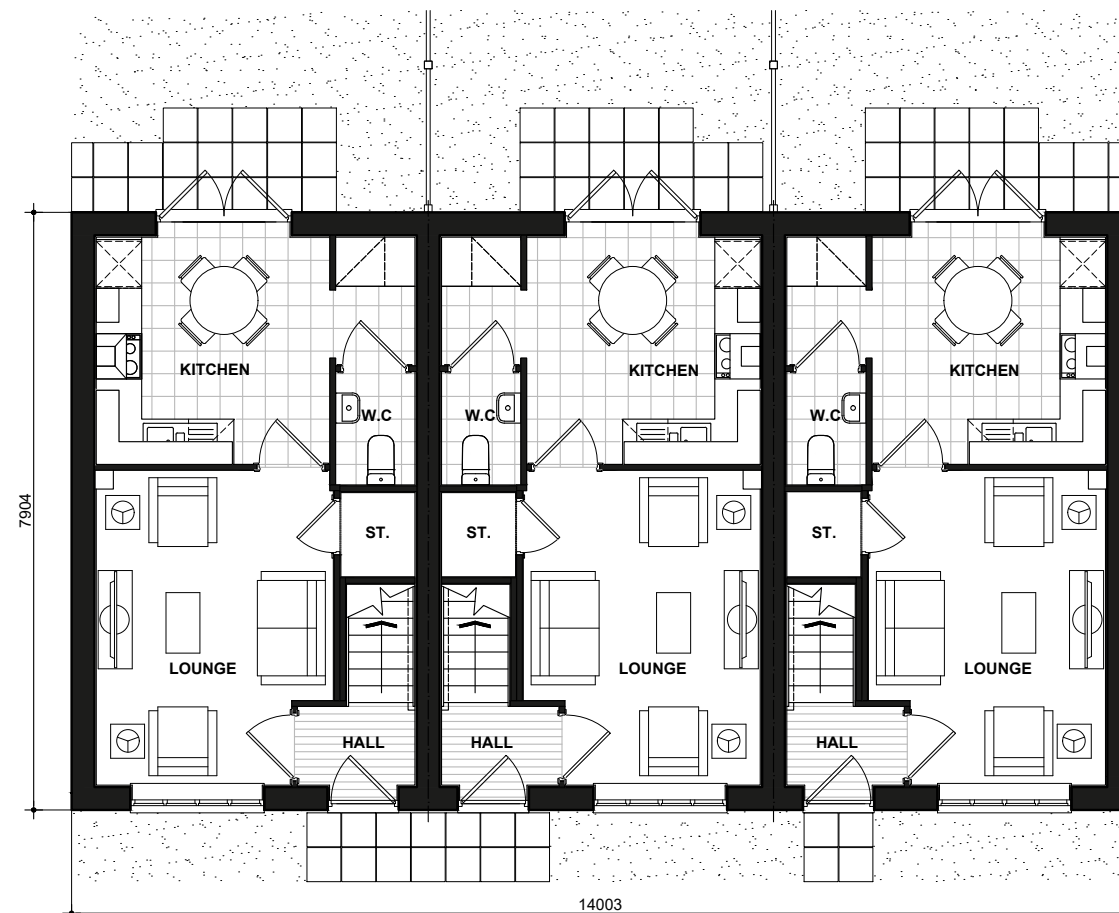


CL277
GROUND FLOOR PLAN

CL279-1

CL277-1

B BOILER LOCATION **GF** GAS FLOOR BOX LOCATION **E** ELECTRIC METER LOCATION **C** CONSUMER UNIT LOCATION

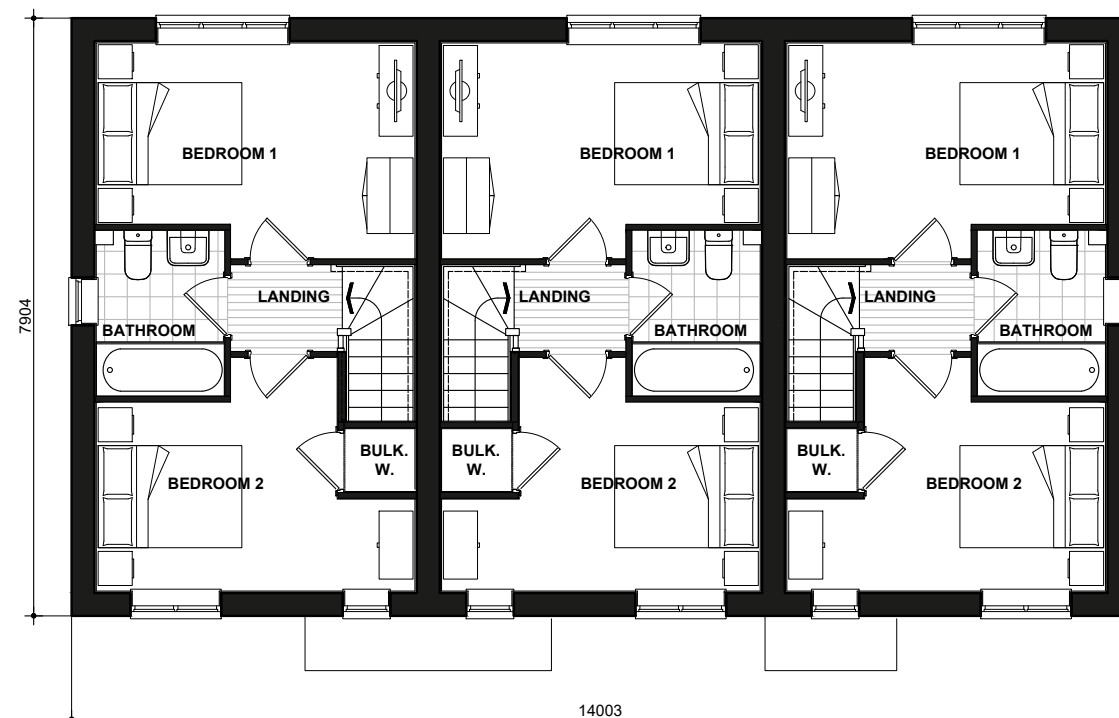

CL277
FIRST FLOOR PLAN

CL279-1

CL277-1

Drake

CL801.PL-04

DATE: NOV 2020 REV:
SCALE: 1:100 @ A3

DRAWN: DR 62.27m²
CHECKED: GPM 670ft²

BLOOR HOMES



Scale 1:100
Issue 4


*HQI scores are based on minimum requirements:-
Unit Size - 41, Unit Layout - 32, Unit Services - 22



RV903.CL2B4PH
FRONT ELEVATION

CL2B4P-1

RV904.CL2B4PH-1

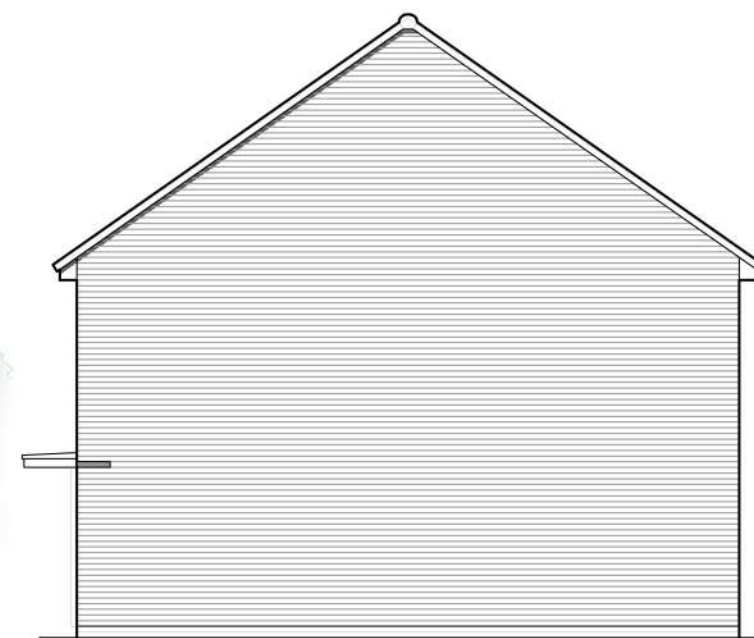


RV904.CL2B4PH-1
SIDE ELEVATION



RV904.CL2B4PH-1
REAR ELEVATION

CL2B4P-1

RV903.CL2B4PH

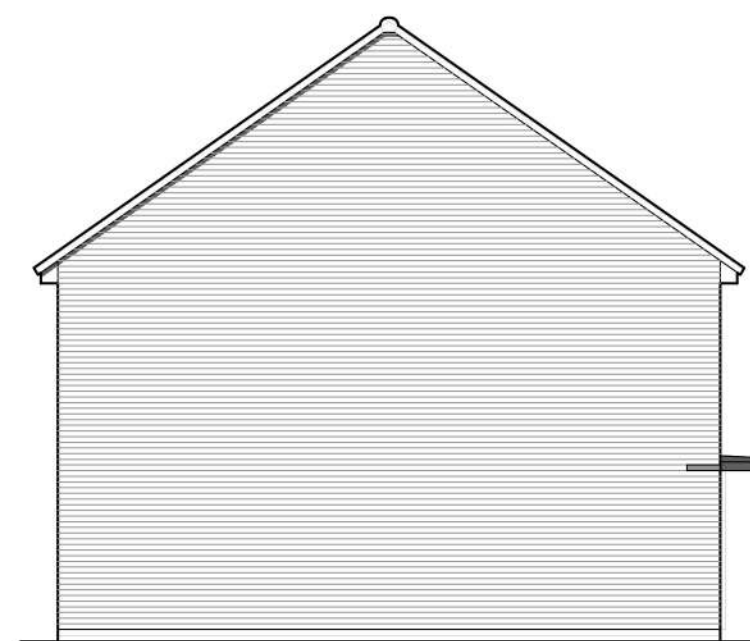

RV903.CL2B4PH
SIDE ELEVATION

CL2B4P

HQI* Unit Type: 67-75sqm.

HQI 5: 41% HQI 6: 56% HQI 7: 59%


Sinclair
BRICK
CLBLO-030.PL-01

DATE: MARCH 2020 REV:
SCALE: 1:100 @ A3

DRAWN: MJE
CHECKED: GPM


68.06m²
733ft²

BLOOR HOMES

 

Scale 1:100
Issue 4


*HQI scores are based on minimum requirements:-
Unit Size - 41, Unit Layout - 32, Unit Services - 22

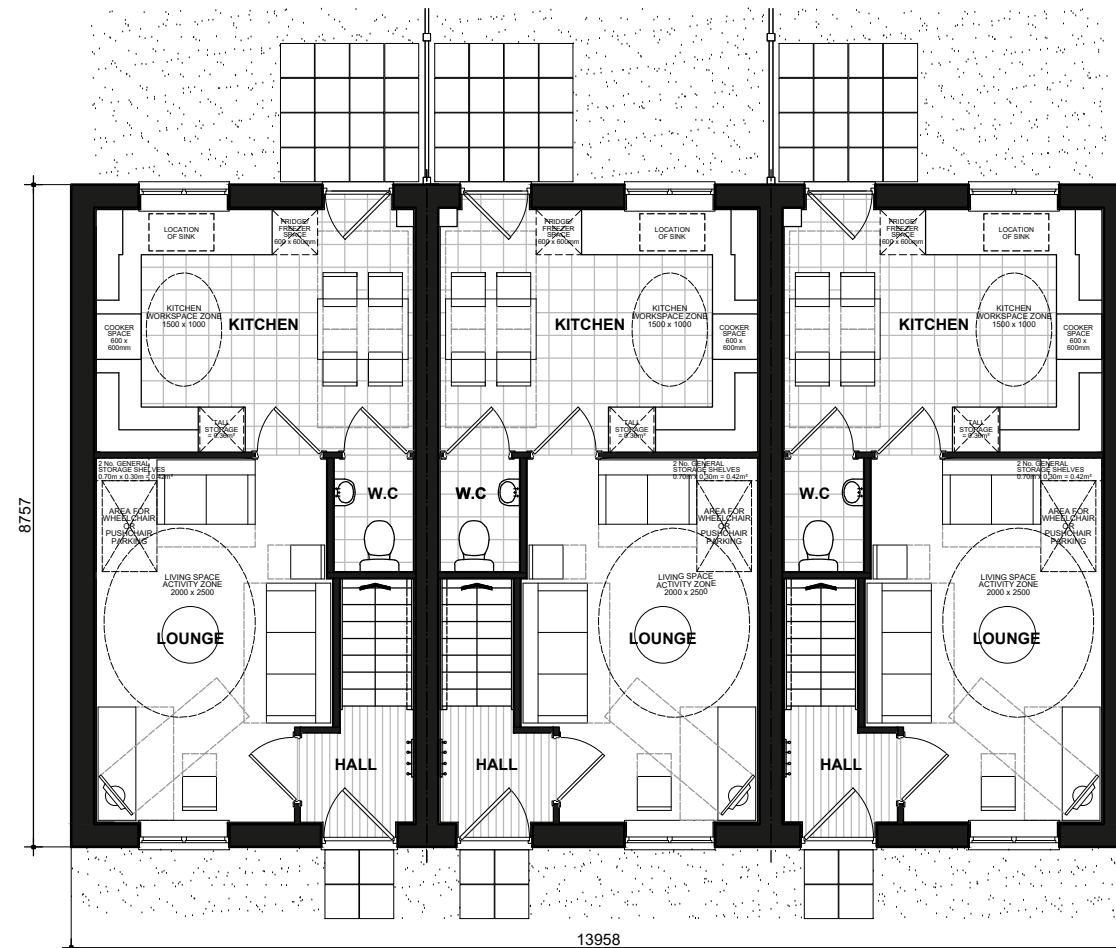

RV903.CL2B4PH
GROUND FLOOR PLAN

CL2B4P-1

RV904.CL2B4PH-1

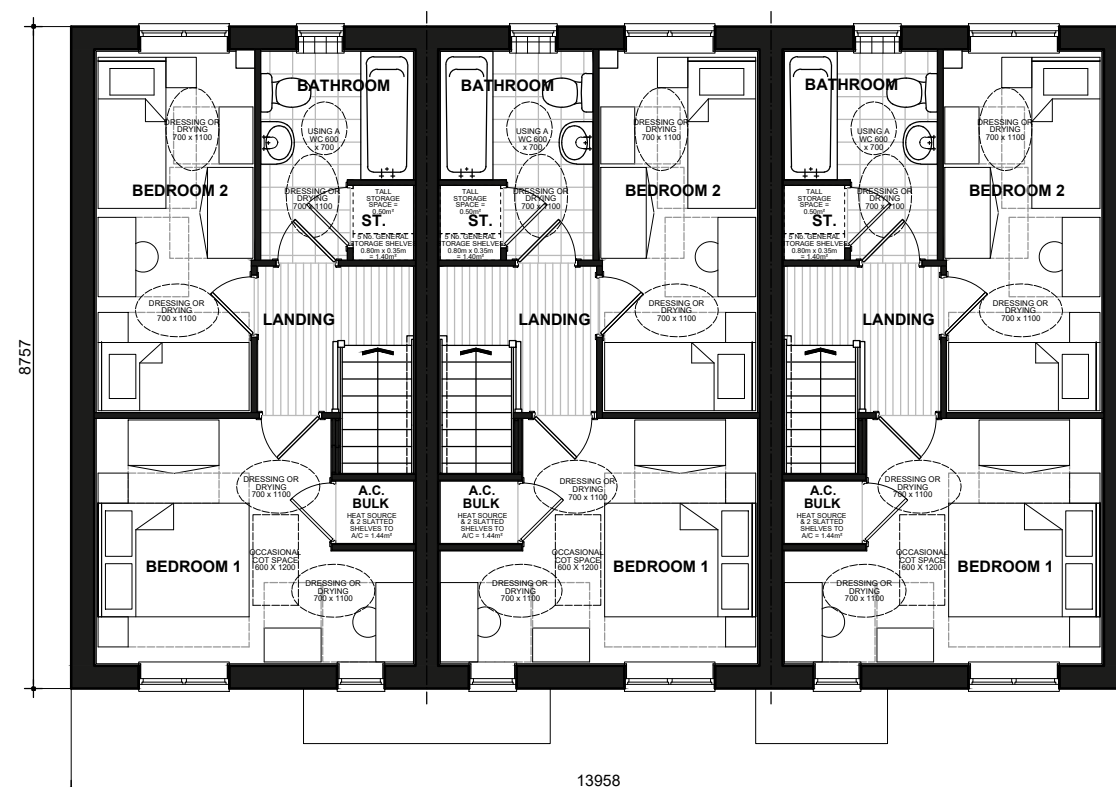

RV903.CL2B4PH
FIRST FLOOR PLAN

CL2B4P-1

RV904.CL2B4PH-1

CL2B4P

HQI* Unit Type: 67-75sqm.

HQI 5: 41% HQI 6: 56% HQI 7: 59%


Sinclair
FLOOR PLANS
CLBLO-030.PL-03

DATE: MARCH 2020 REV:
SCALE: 1:100 @ A3

DRAWN: MJE
CHECKED: GPM

68.06m²
733ft²

BLOOR HOMES

 

Scale 1:100



FRONT ELEVATION




SIDE ELEVATION



REAR ELEVATION



SIDE ELEVATION

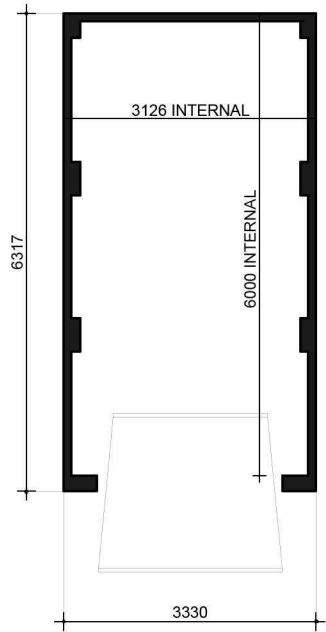


FLOOR PLAN

Single (1)

BRICK
GL01.PL-01

DATE: APRIL 2019 REV:
SCALE: 1:100 @ A3

DRAWN: KS
CHECKED: GPM

 

Scale 1:100



FRONT ELEVATION




SIDE ELEVATION



REAR ELEVATION



SIDE ELEVATION

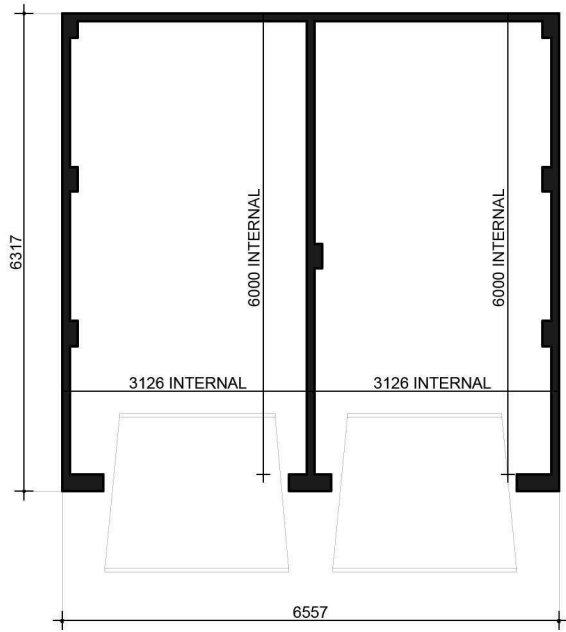

FLOOR PLAN

Single (2)

BRICK
GL02.PL-01

DATE: APRIL 2019 REV:
SCALE: 1:100 @ A3

DRAWN: KS
CHECKED: GPM